



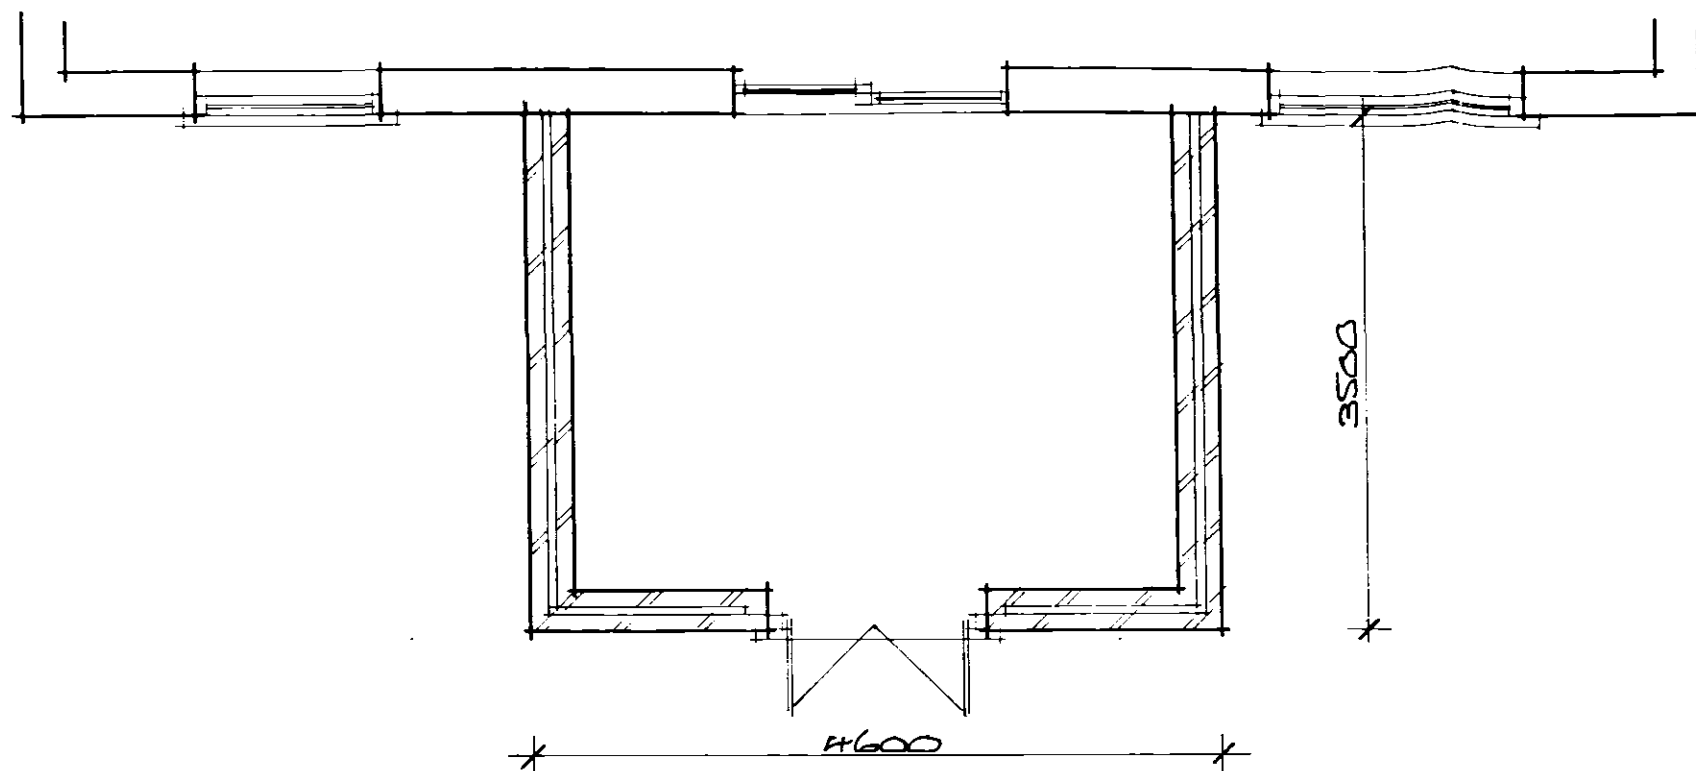


PROPOSED BASE LAYOUT
(SCALE 1:50)

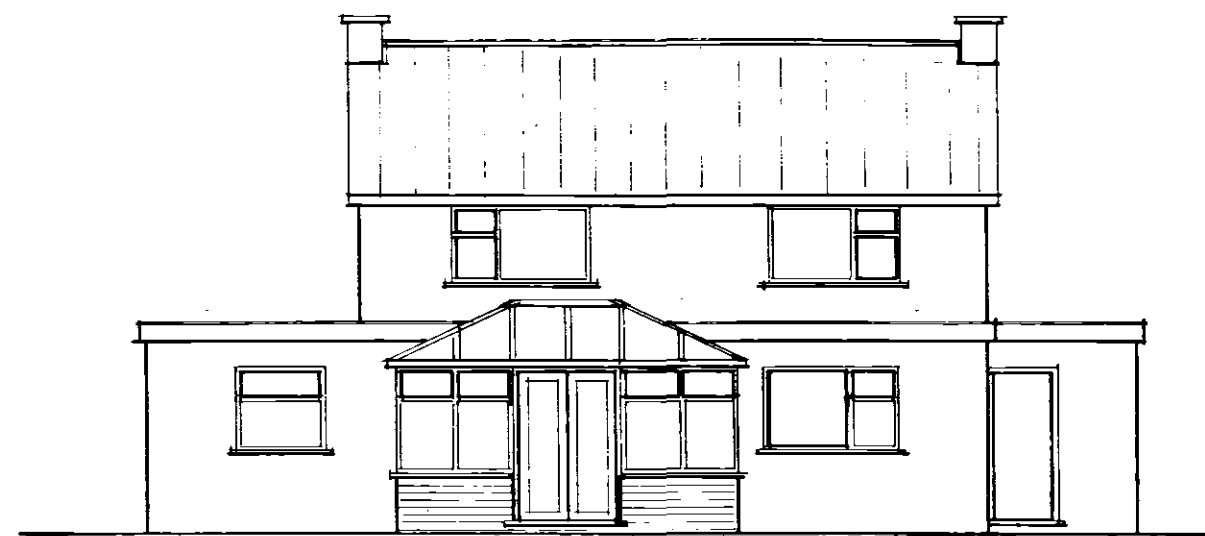


SIDE ELEVATION
(SCALE 1:100)

SHDC
Planning & Development
05 MAY 2004
Ref: 0571/C4

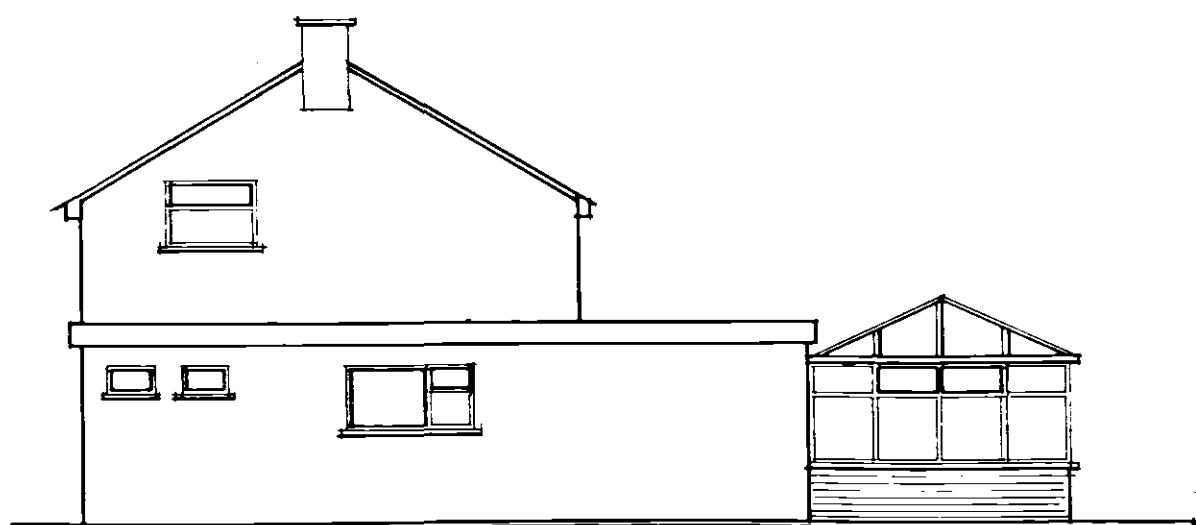

REAR ELEVATION

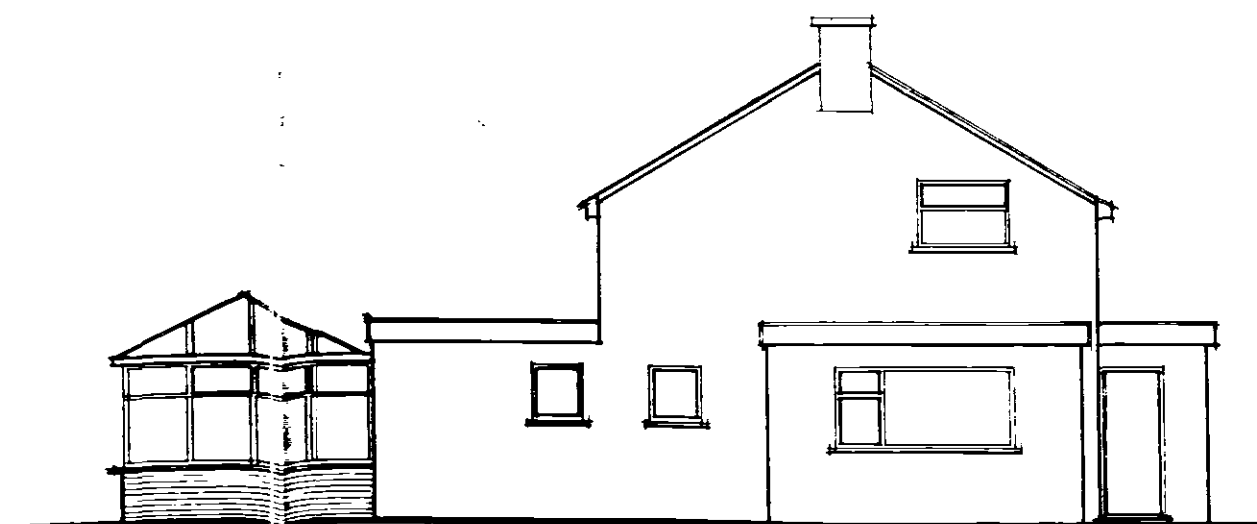

FRONT ELEVATION

DETERMINED
PLAN

M/R. JOHN BATHAM, 'PILMORE HOUSE', PILMORE LANE, LOW FOLNET, SPALING, Lincs. PE12 6EG.