


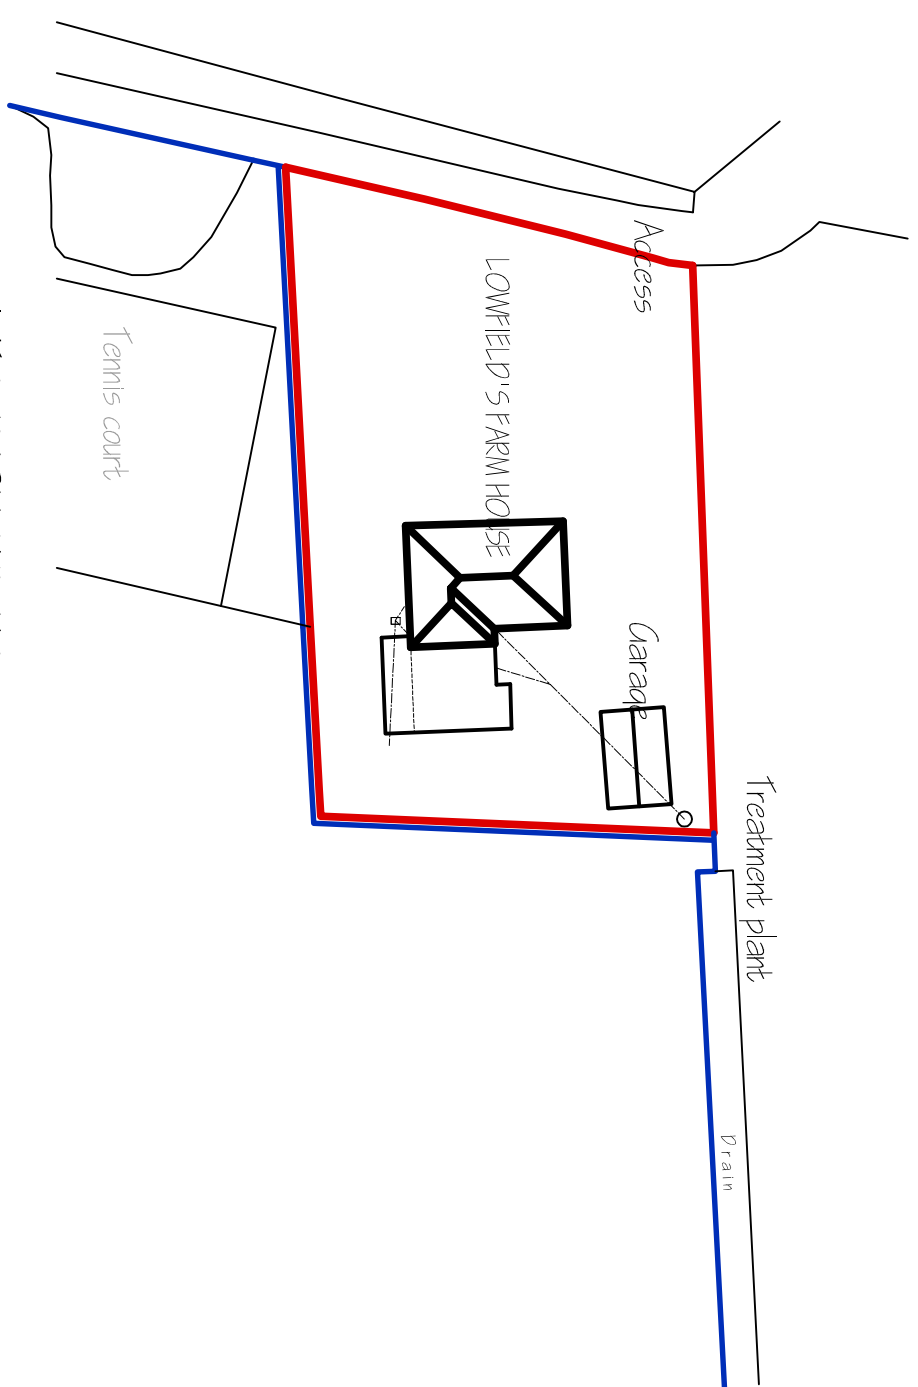


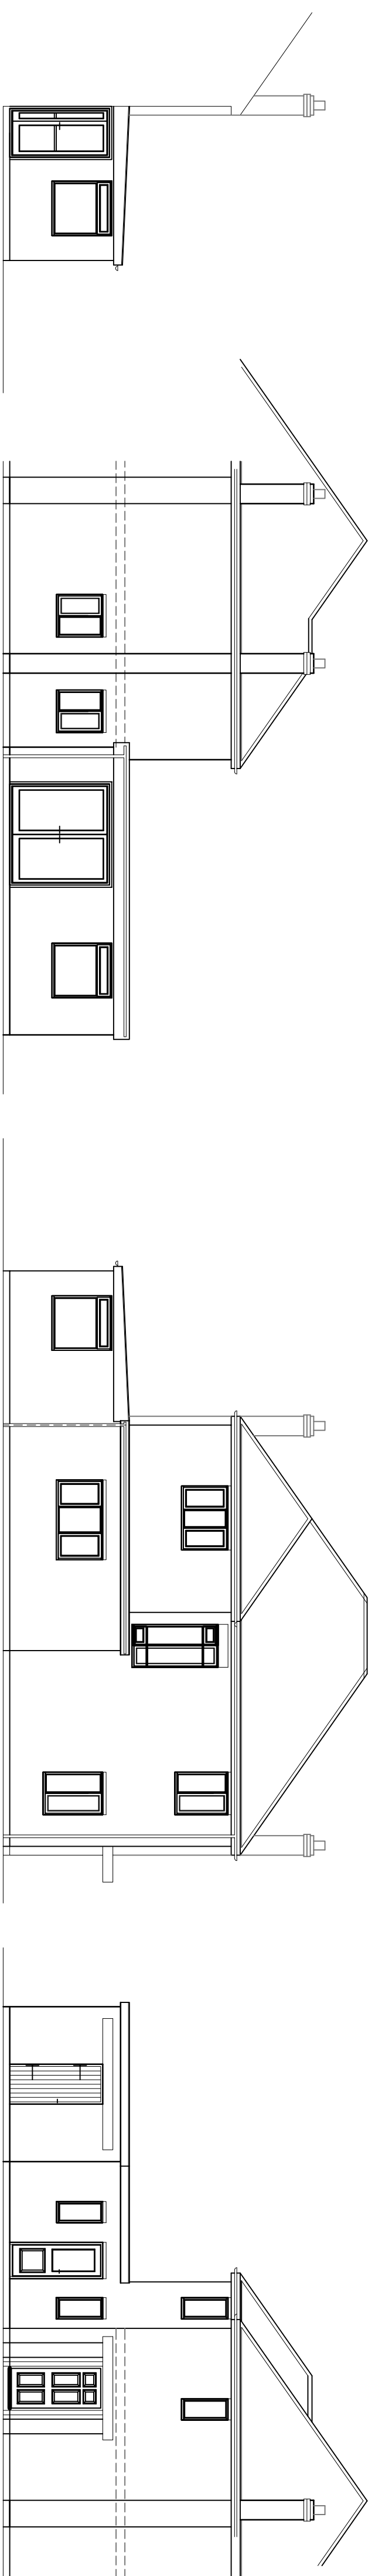


SITE LAYOUT PLAN.
1/500.

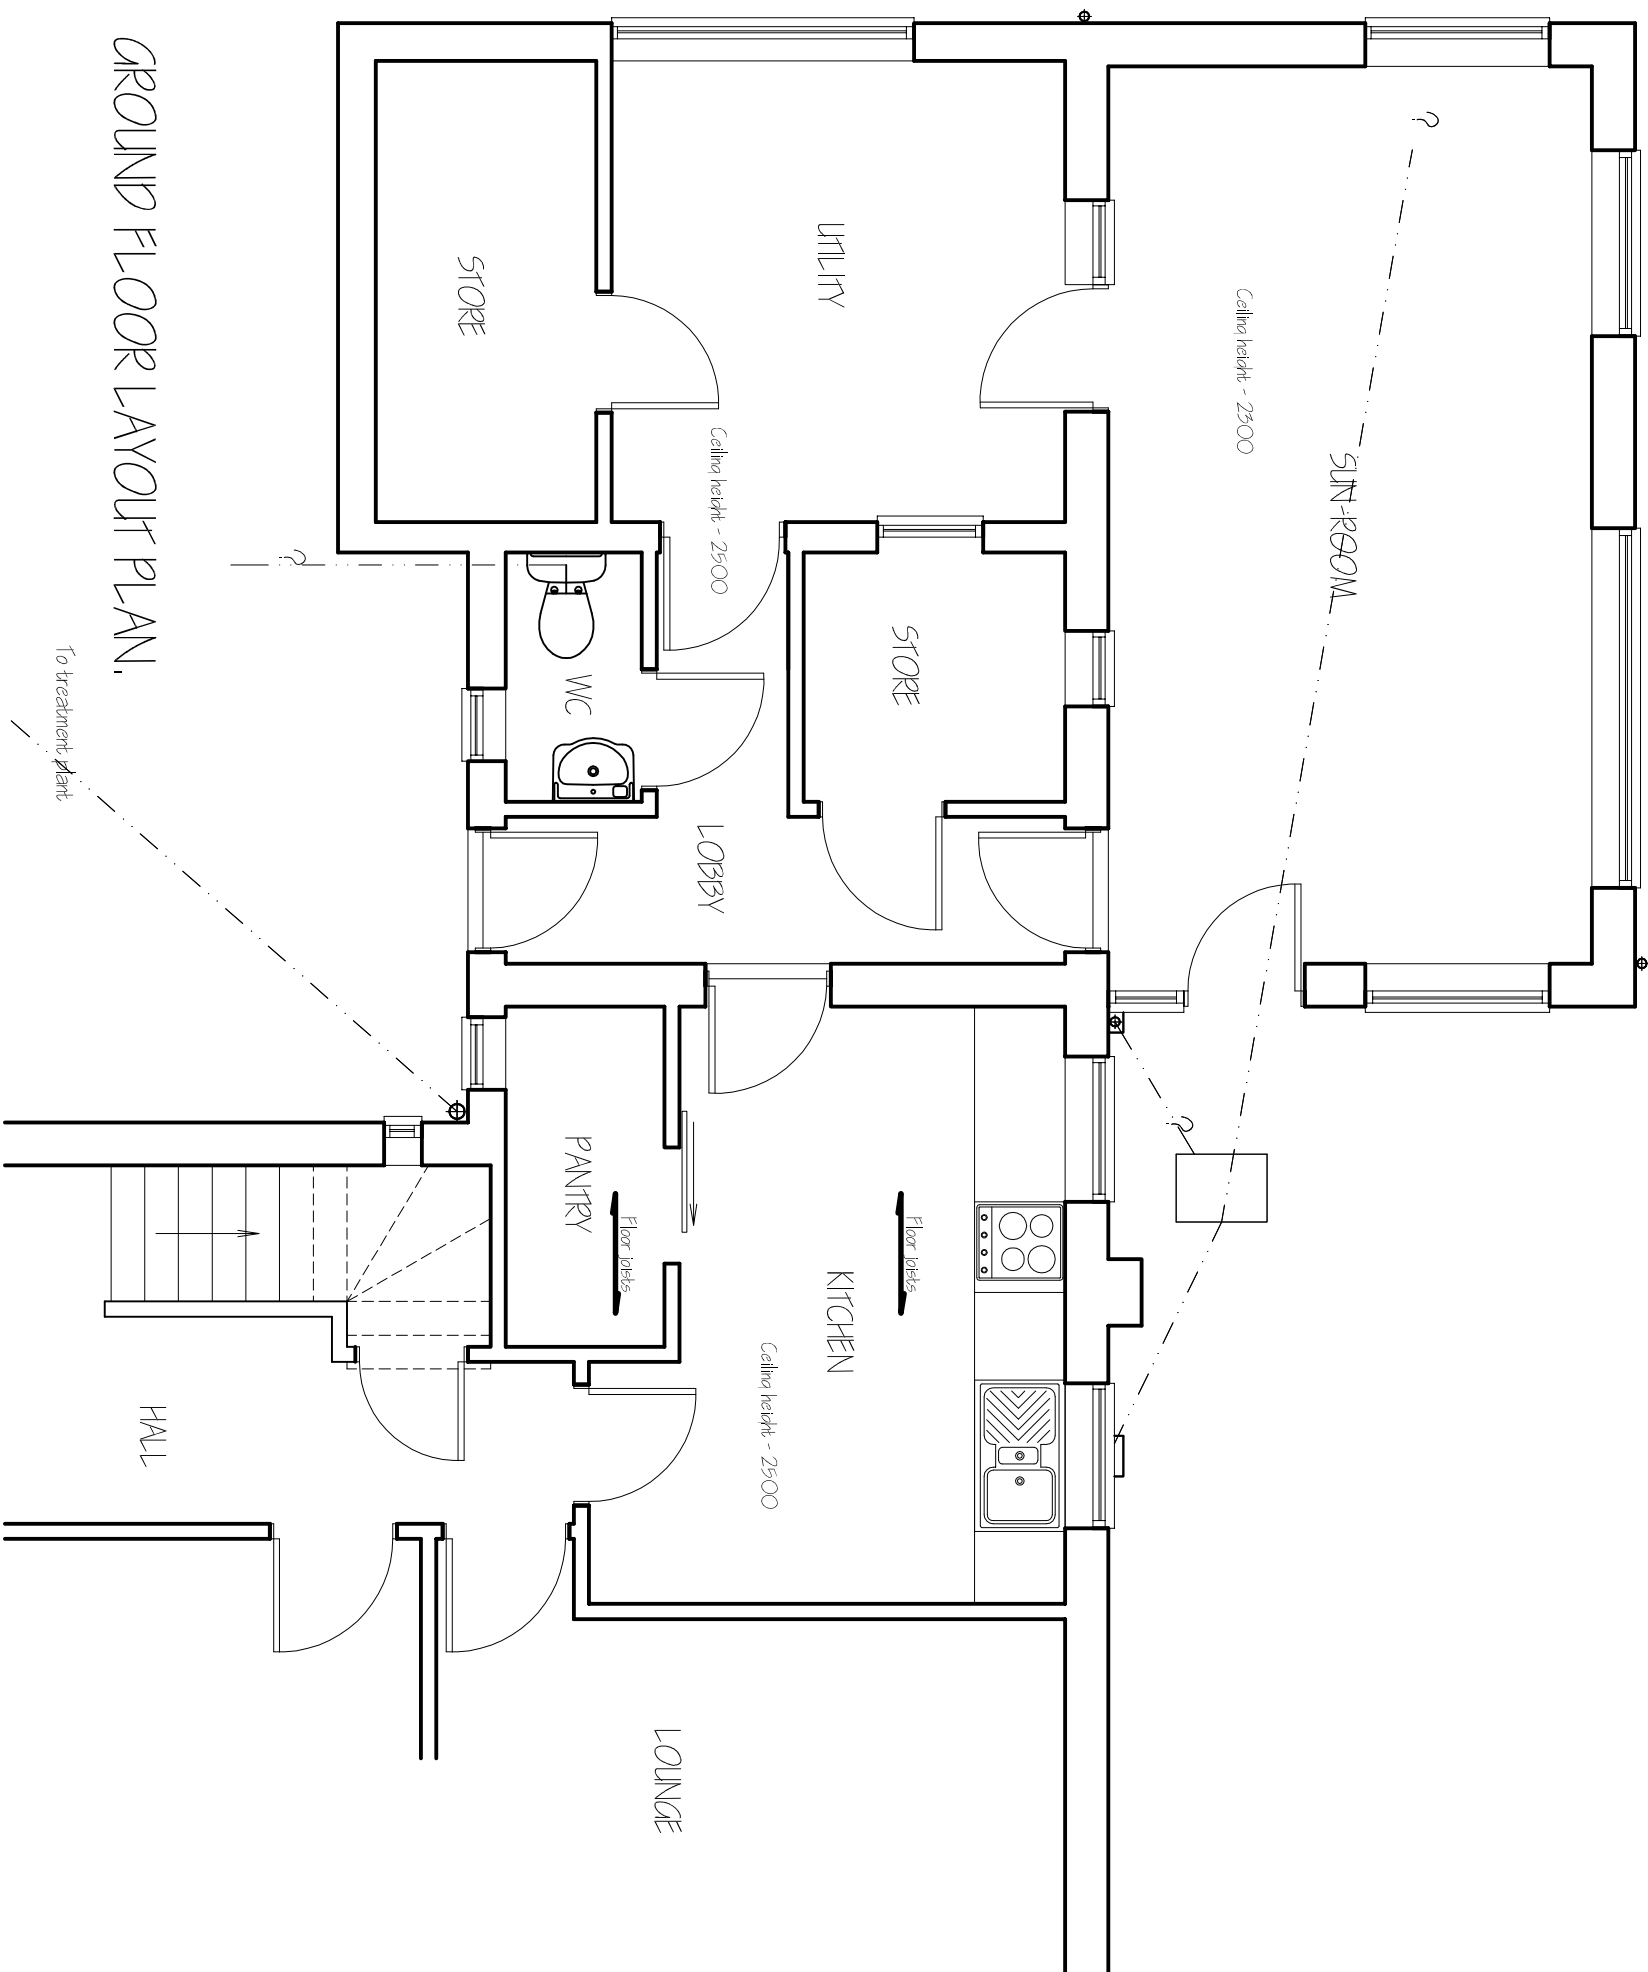

GROUND FLOOR LAYOUT PLAN.

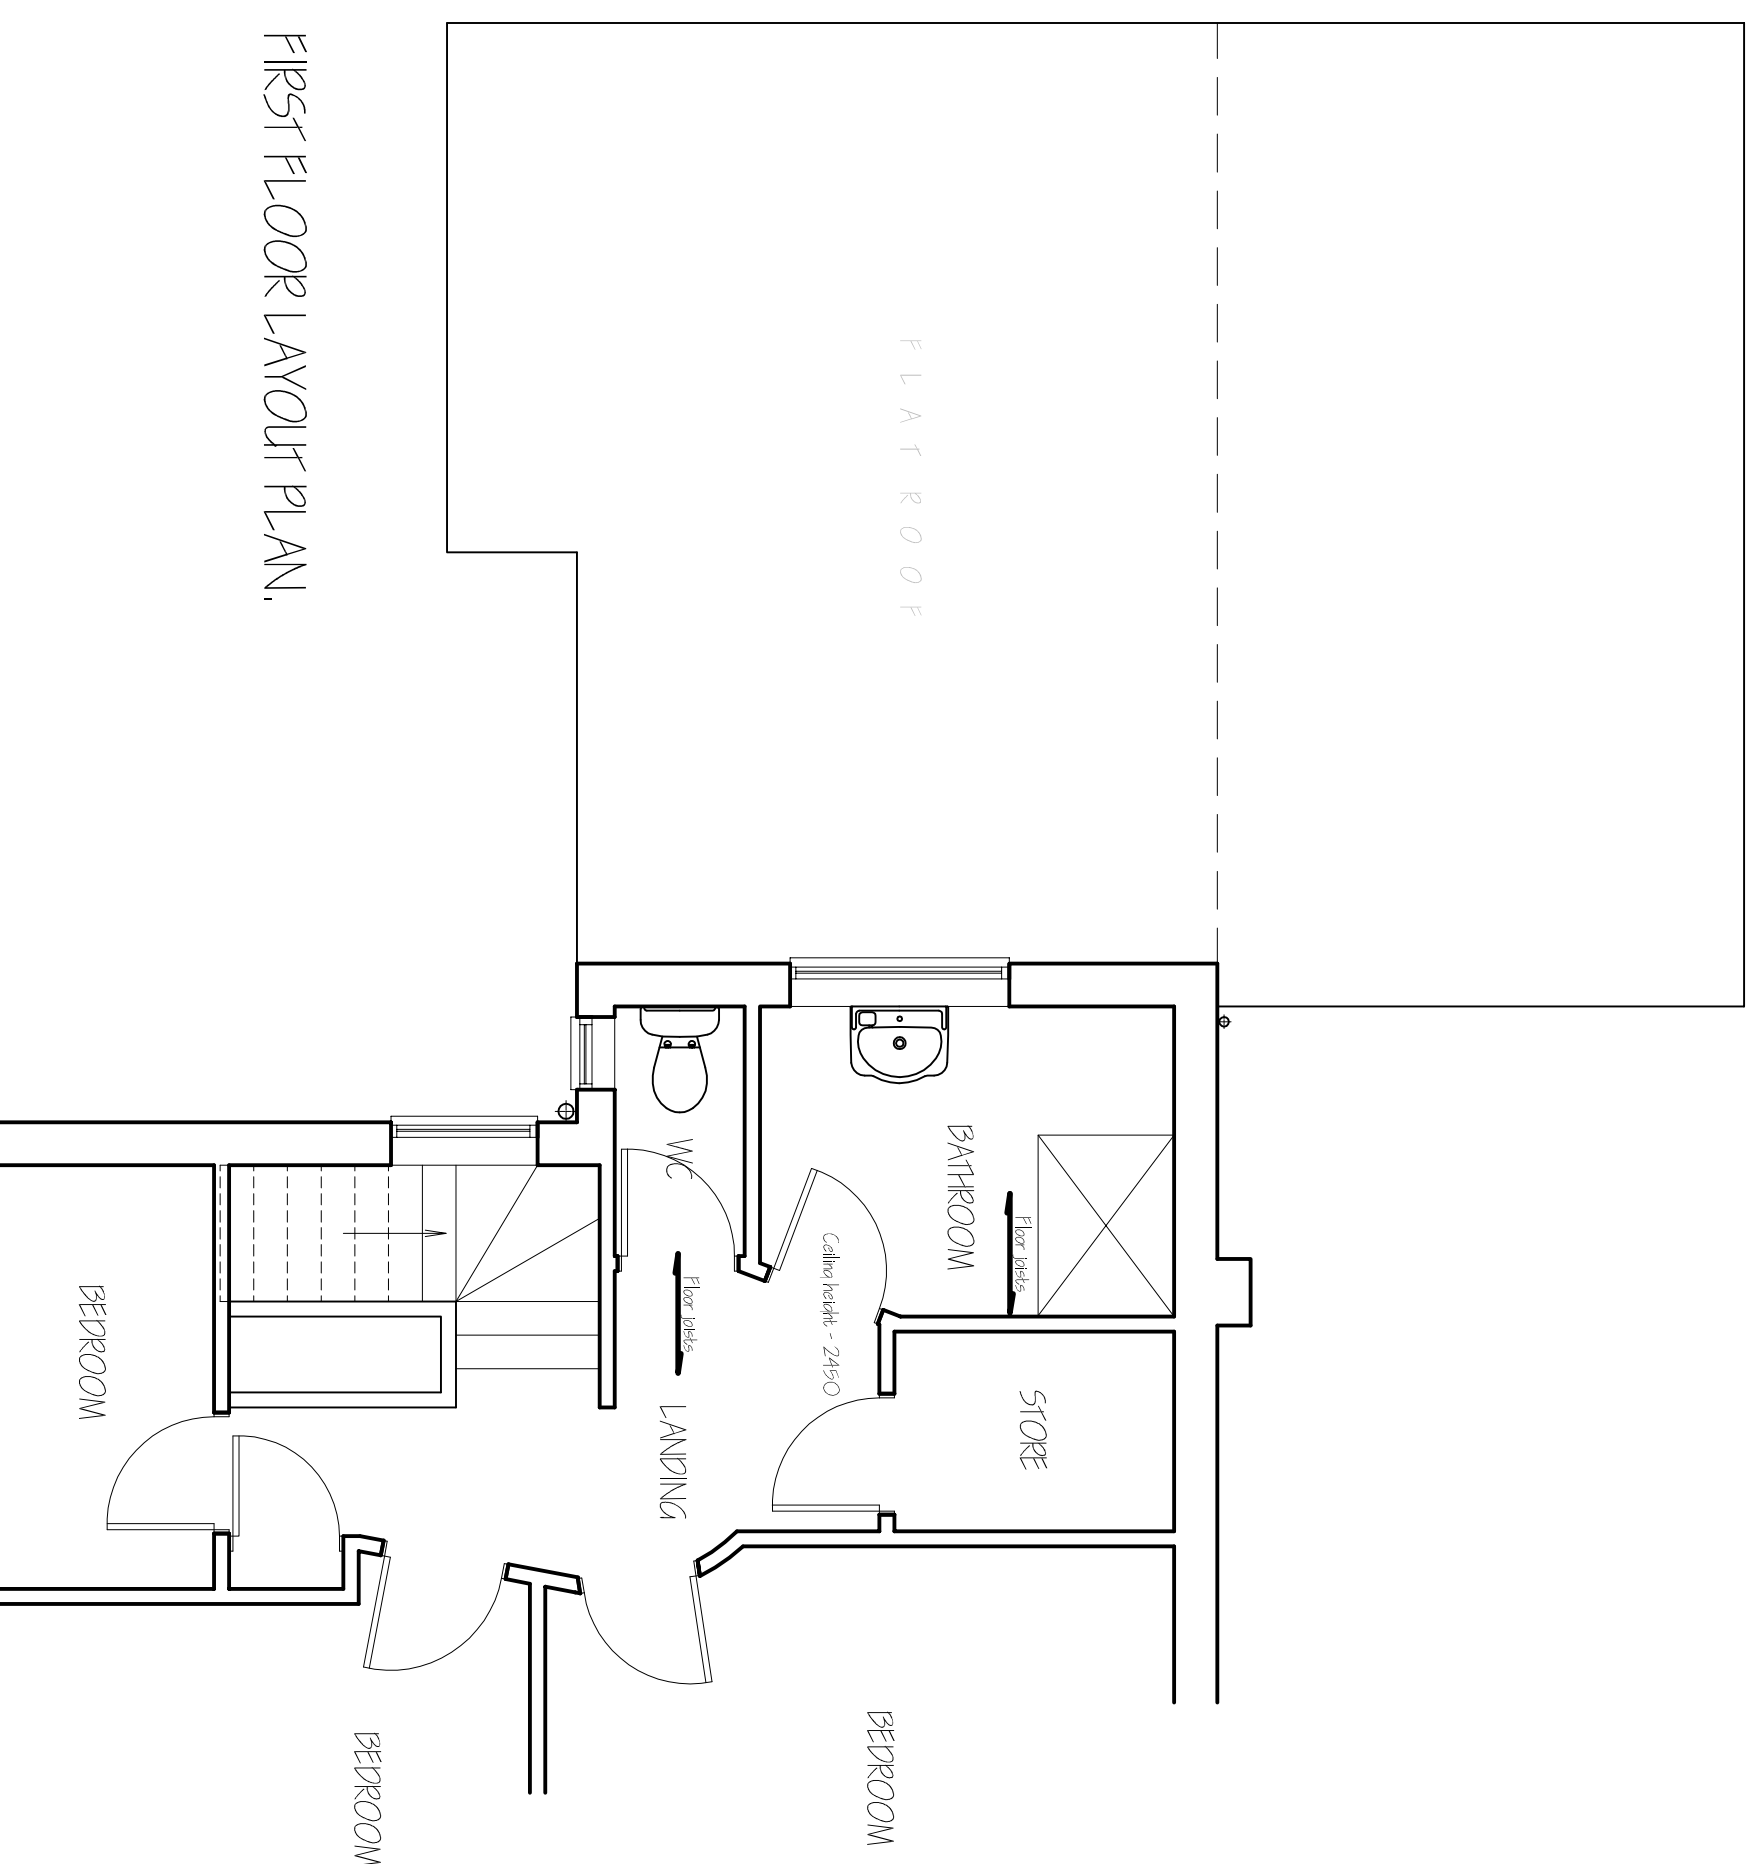

FIRST FLOOR LAYOUT PLAN

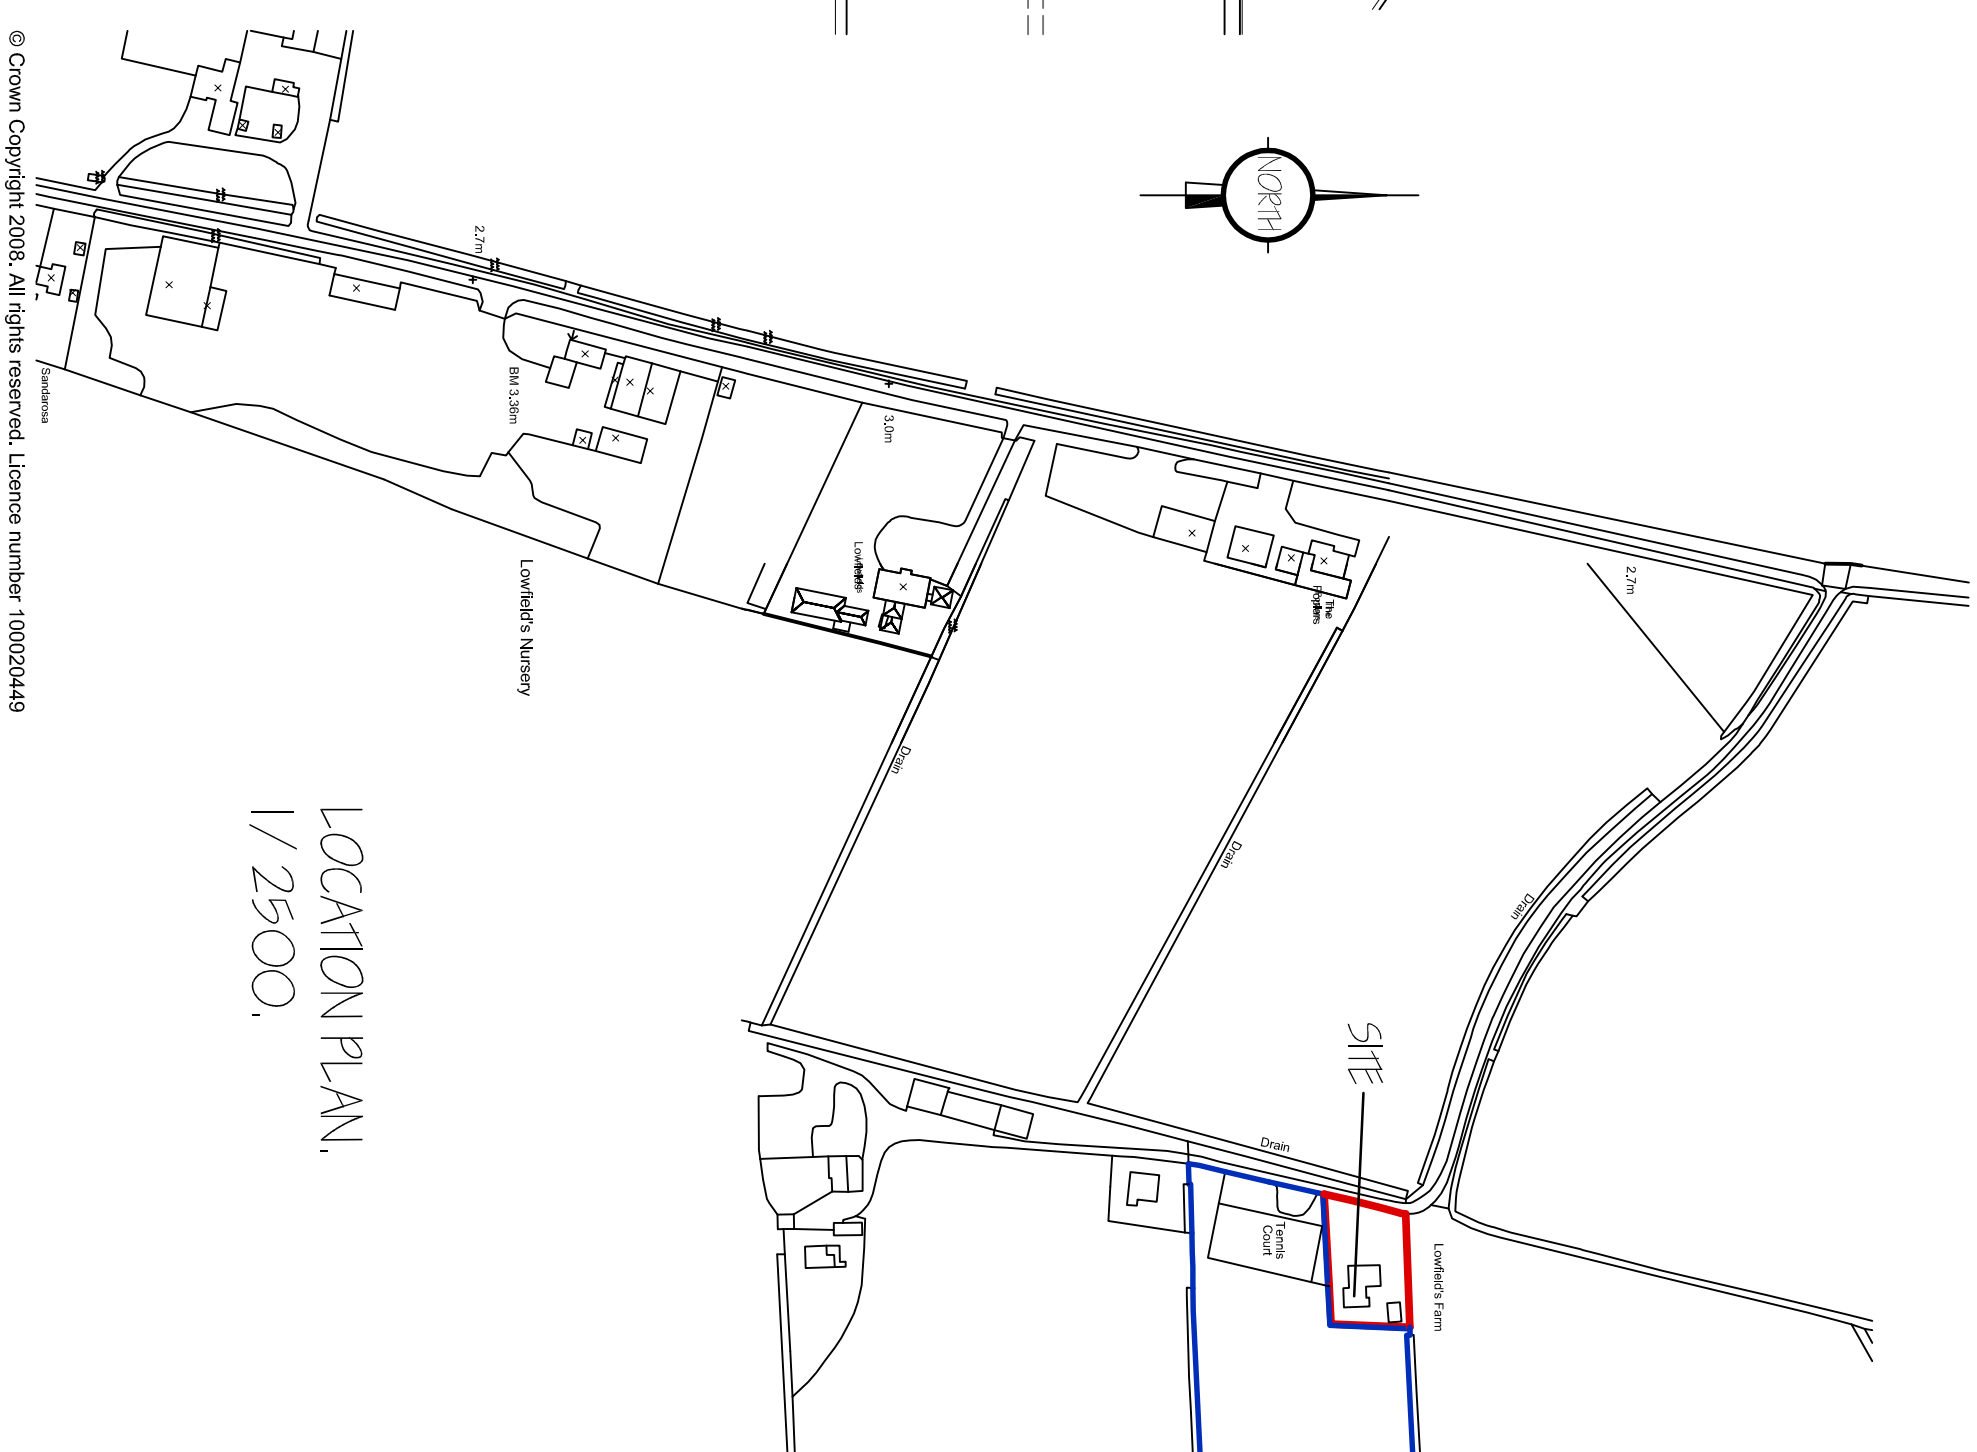LOCATION PLAN
1/2500.[illegible]

G. R. MERCHANT LTD. 11ENG AMICE FIMO 	
ARCHITECTURAL, STRUCTURAL AND LAND DRAINAGE CONSULTANTS	
4 Wrights Mews 12A Park Road, Holbeach, Spalding, Lincs. PE12 6BW Tel: 01420 490800 Fax: 01420 425744 E-Mail: gr_merchant@btconnect.com	
Project	EXTENSION & ALTERATIONS, LOWELL STREET, PAUL, FLINT, N. WALES. SPALDING, Lincs. PE12 6BW.
Client	MS. V. PROCTOR
Drawing	FLOOR PLANS & ELEVATIONS - EXISTING, SITE & LOCATION PLANS.
Job Ref	279/H5.
Date	APRIL 2016.
Drawing No.	03.
Drawn	ARM.

[illegible]