





West Elevation -
Along Red Lion Street

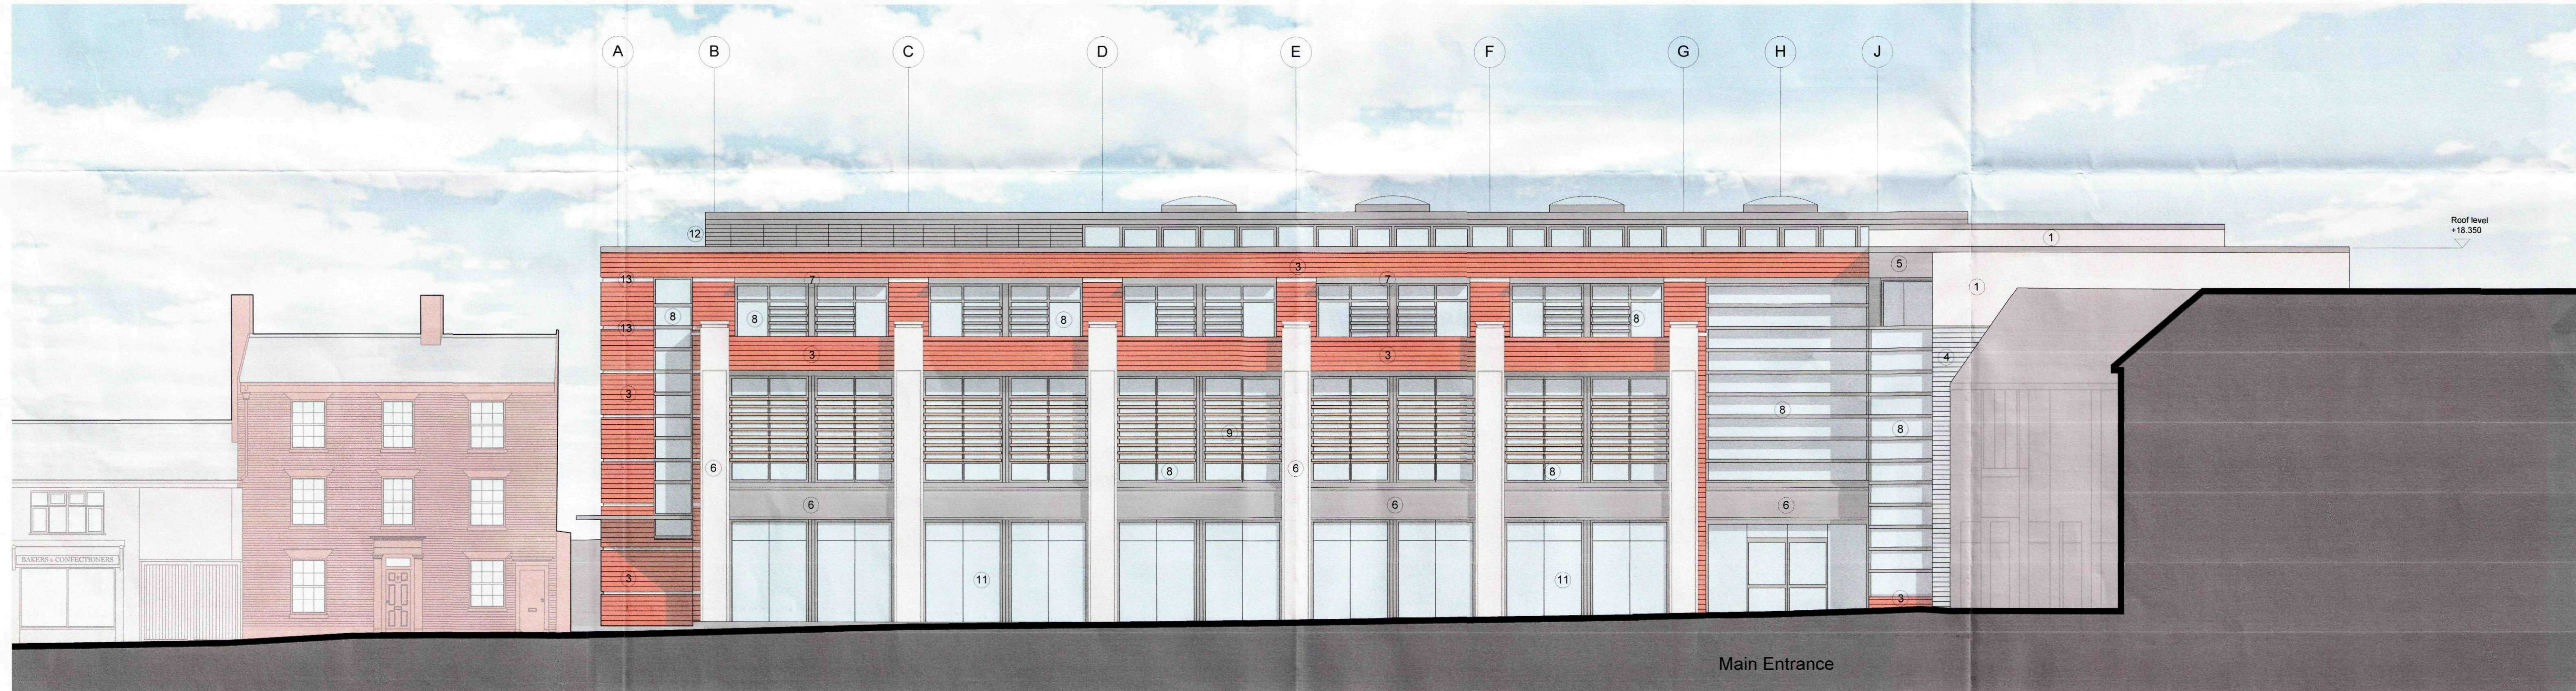

West Elevation -
Along Red Lion Street including section through Red Lion Hotel

notes

do not scale from this drawing
check all dimensions on site before construction
V:\090 Red Lion Foods Spalding\9 - CAD drawings\issue sheet and directory\01-Current Drawings\Revised Planning Application 17.09.09\Revised Planning Elevations PB 15-09-09.dwg West Elevations\A1 (landscape)\Lute Townshend\09172009 12:07 PM

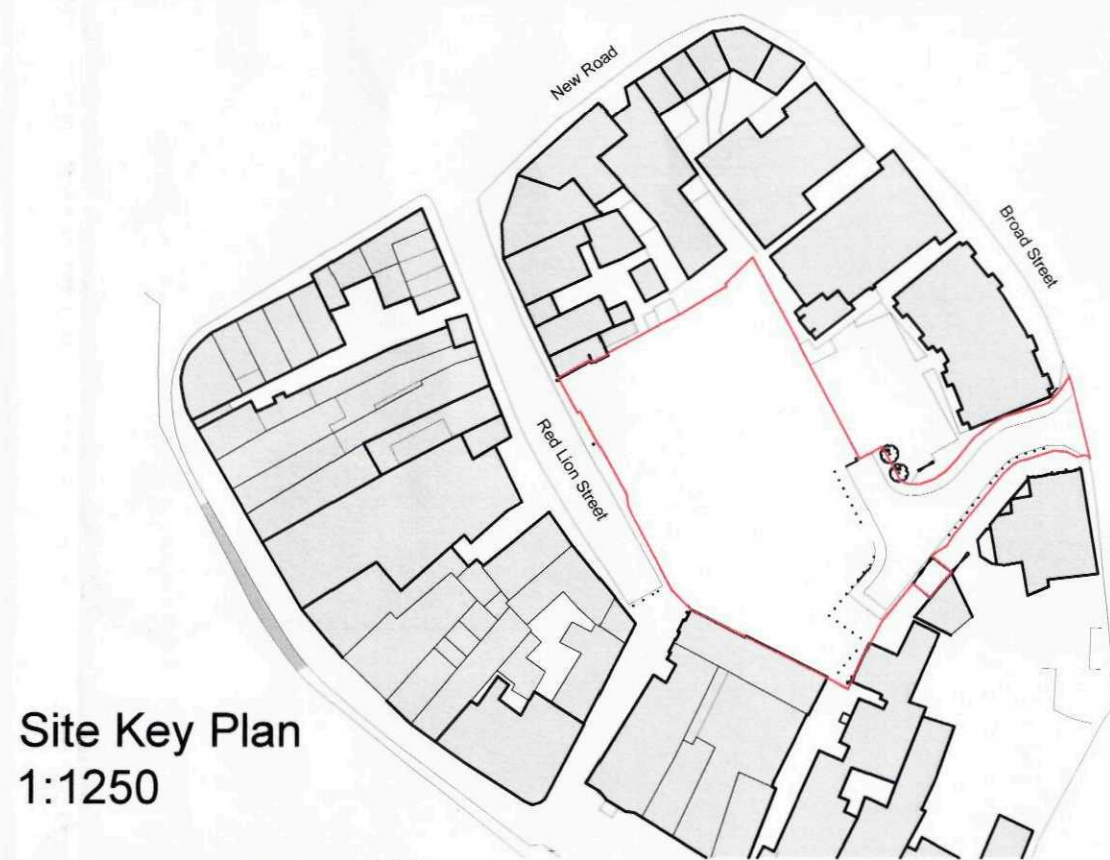

Site Key Plan
1:1250

- 1 White render
- 2 Pre-patinated zinc
- 3 Red facing brick
- 4 Grey facing brick
- 5 Dark grey aluminium
- 6 Stone panels
- 7 Metal aerofoil solar shading
- 8 Dark grey aluminium doors and windows
- 9 Timber solar shading
- 10 Dark grey opaque glass panels
- 11 Frameless shopfront glazing
- 12 Dark grey metal louvres
- 13 Stone banding to match stone columns to west elevation

no.	date	revision & issue
D05	31.07.09	Issued for planning
D06	17.09.09	Revised for planning re-submission

PLANNING

Feilden + Mawson
1 Ferry Road, Norwich, Norfolk, NR1 1SU
Email: norwich@feildenandmawson.com
tel 01603 629 571 fax 01603 633 569
www.feildenandmawson.com

drawing
West Elevations

client
South Holland District Council
job
Red Lion Street, Spalding

scale 1:100 @ A1
paper size A1
job no. 6890

drawn GMcF
checked PG
dwg no. 080

date 07/09
CADfile...
rev no. D06

Copyright Feilden + Mawson LLP