




North Elevation -

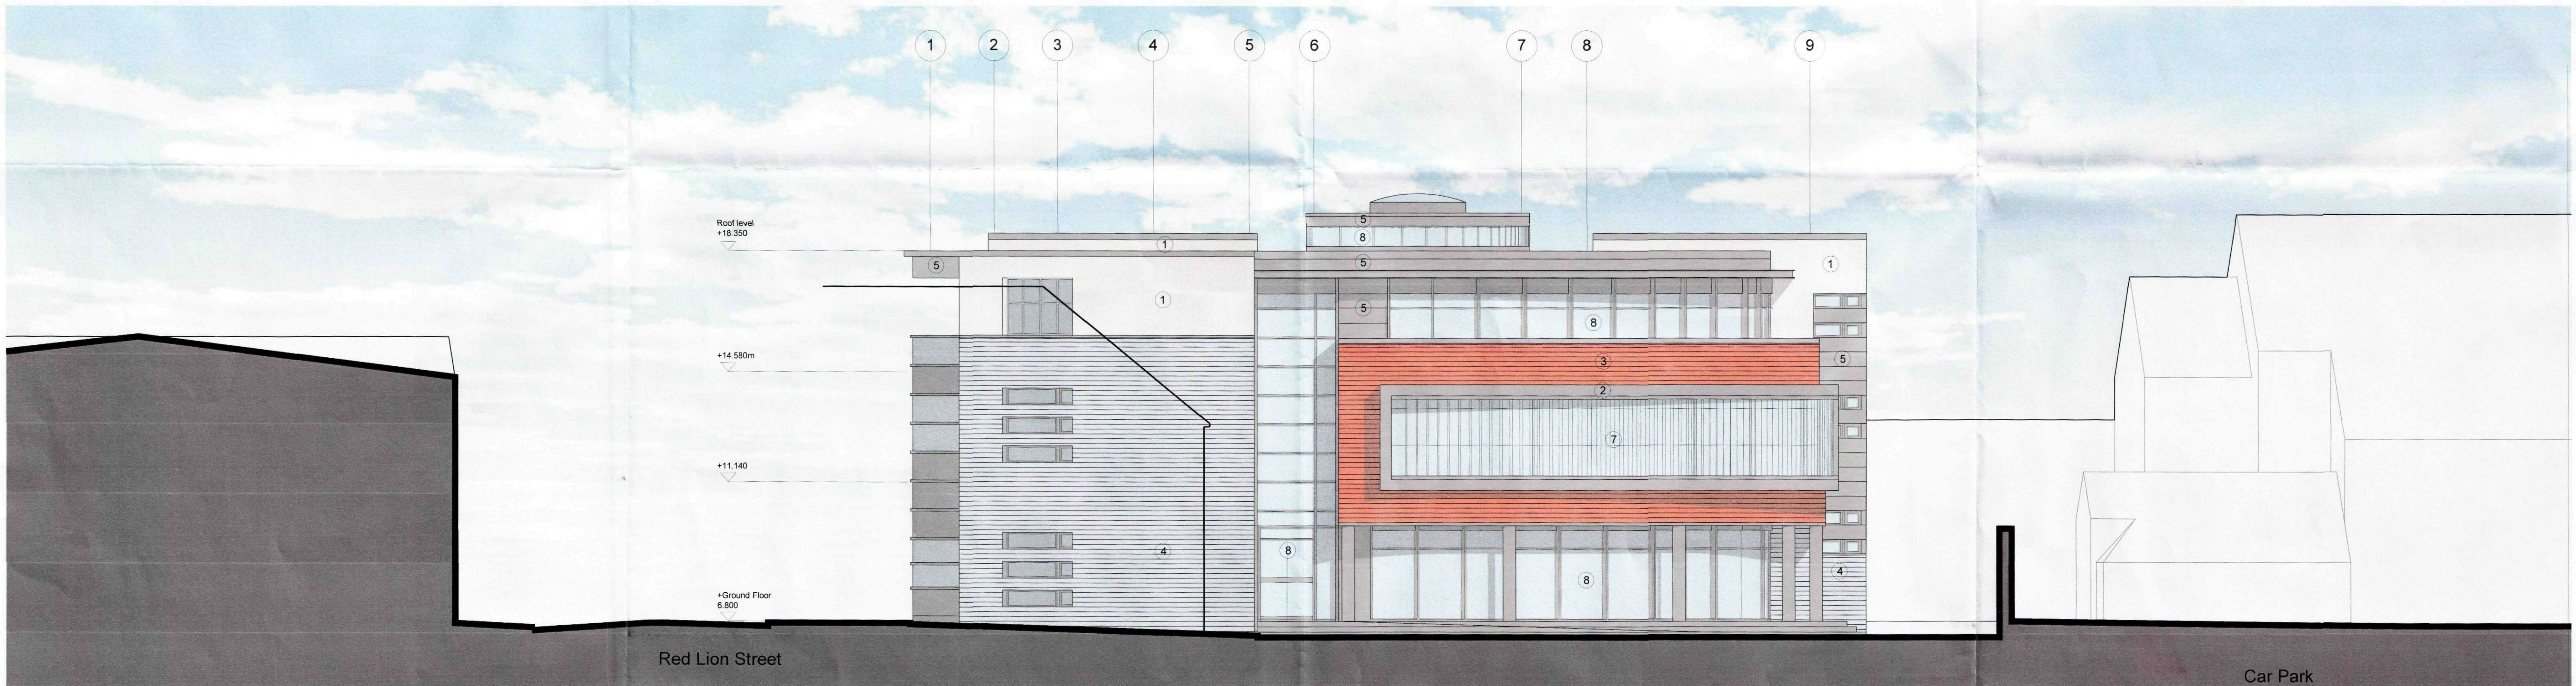

South Elevation -

notes



Site Key Plan
1:1250

MATERIALS

- 1 White render
- 2 Pre-patinated zinc
- 3 Red facing brick
- 4 Grey facing brick
- 5 Dark grey aluminium
- 6 Stone panels
- 7 Metal aerofoil solar shading
- 8 Dark grey aluminium doors and windows
- 9 Timber solar shading
- 10 Dark grey opaque glass panels
- 11 Frameless shopfront glazing
- 12 Dark grey metal louvers
- 13 Stone banding to match stone columns to west elevation

no.	date	revision & issue
D05	31.07.09	Issued for planning
D06	17.09.09	Revised for planning re-submission

PLANNING

Feilden + Mawson

1 Ferry Road, Norwich, Norfolk, NR1 1SU
Email: norwich@feildenmawson.com

tel 01603 629 571 fax 01603 633 569
www.feildenmawson.com

North and South Elevations

AMENDED PLAN
Ref. A1

SHDC
Planning & Development
18 SEP 2009
Ref: 0577/09

client South Holland District Council
job Red Lion Street, Spalding

scale 1:100 @ A1	drawn GMCF	date 07/09
paper size A1	checked PB	CADfile
job no. 6890	dwg no. 081	rev no. D06

do not scale from this drawing
check all dimensions on site before construction

U:\6890 Red Lion Foods Spalding\B - CAD drawings\area sheet and directory\01-Current Drawings\Revised Planning Application 17-09-09\Revised Planning Elevations PB 15-09-09.dwg - North and South Elevations\A1 (landscape)\Site Townhead\0172009_17.07.dwg

Copyright Feilden + Mawson Ltd