





NOTE :- ALL EXTERNAL DETAILS, DETAILING AND MATERIALS TO MATCH AND ALIGN WITH EXISTING.




• FRONT ELEVATION AS PROPOSED •

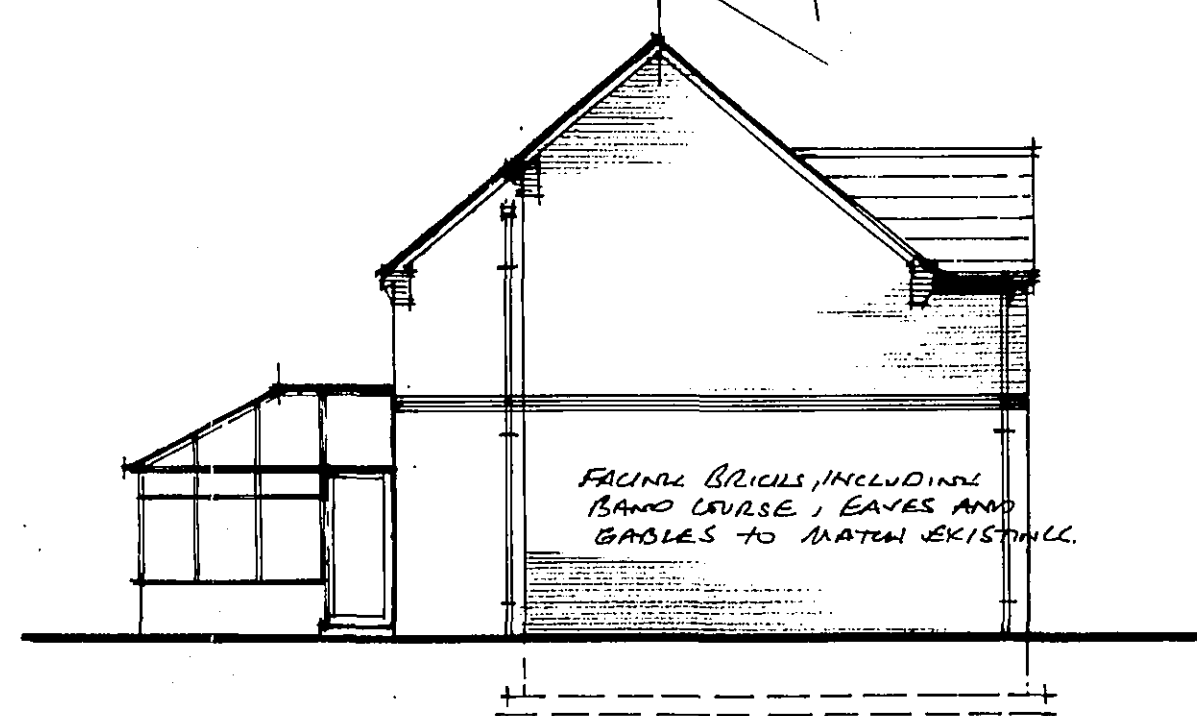


• SIDE ELEVATION AS PROPOSED.
(SOUTH - EAST)

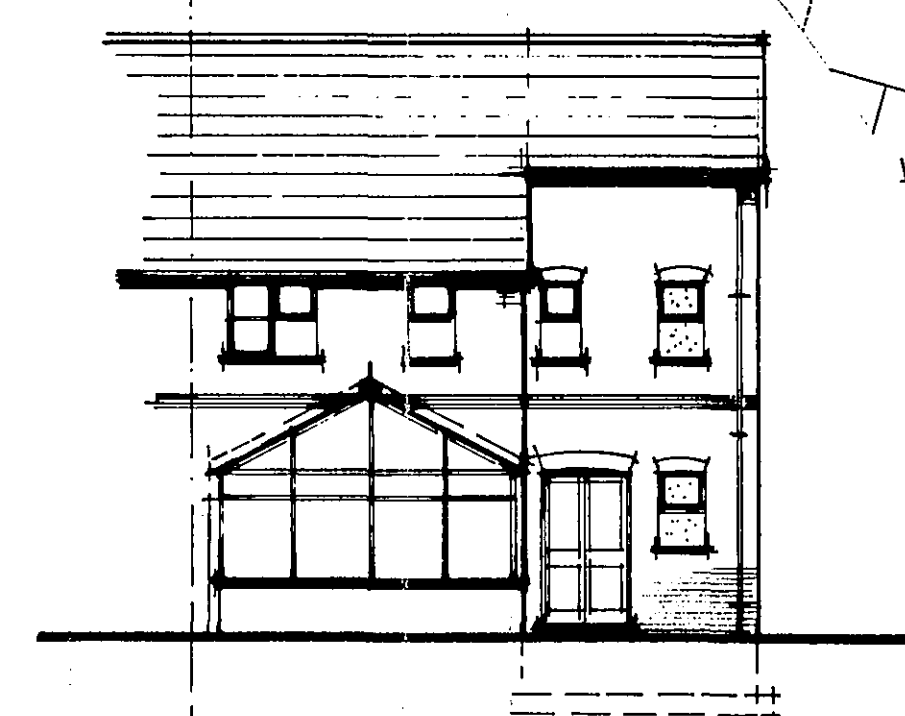


- REAR ELEVATION AS PROPOSED.

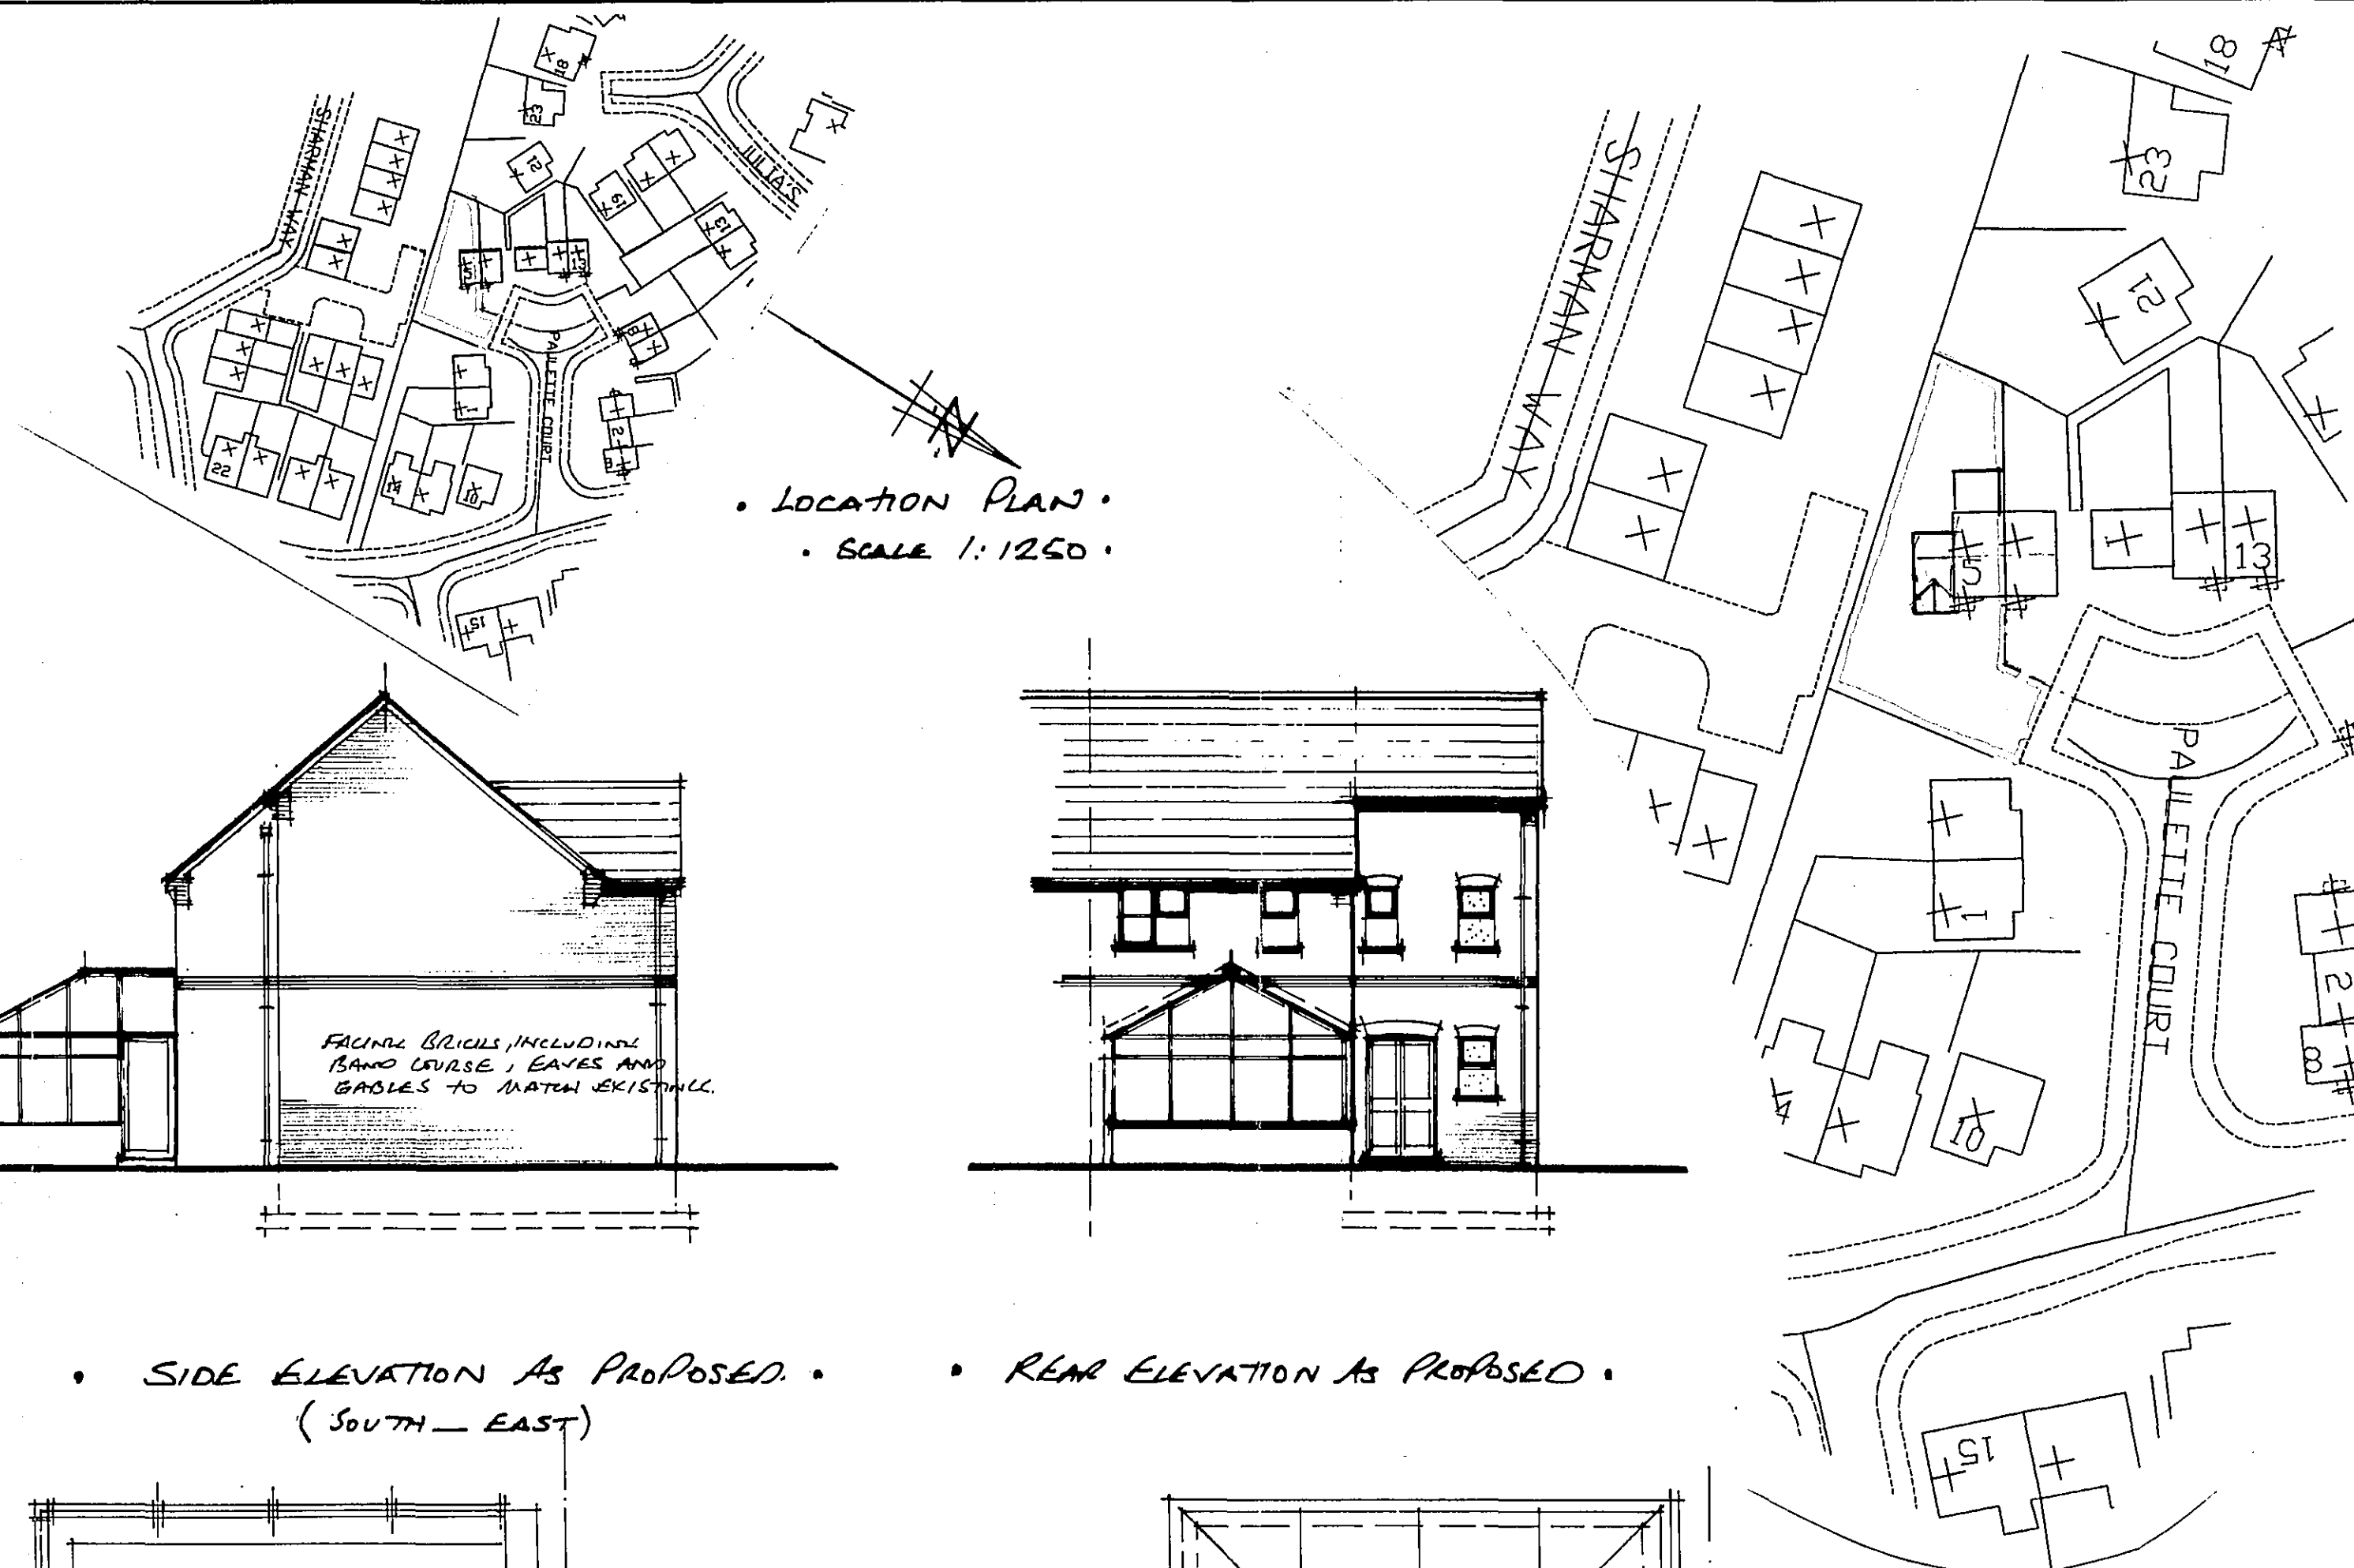


- BLOCK PLAN.
- SCALE 1:500.

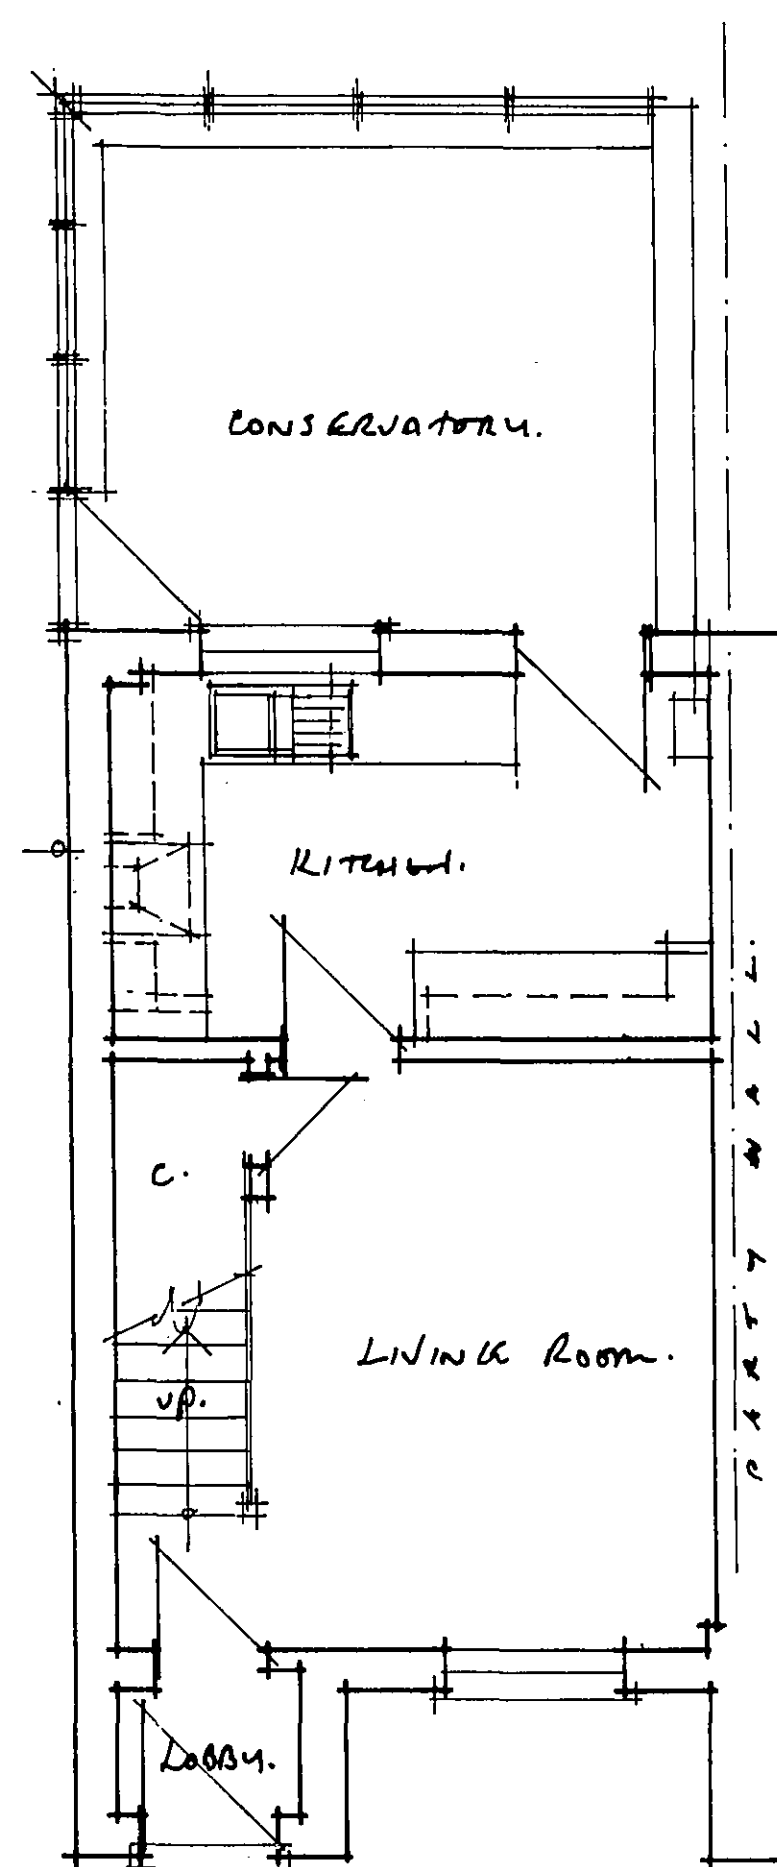


- GROUND FLOOR PLAN AS EXISTING.

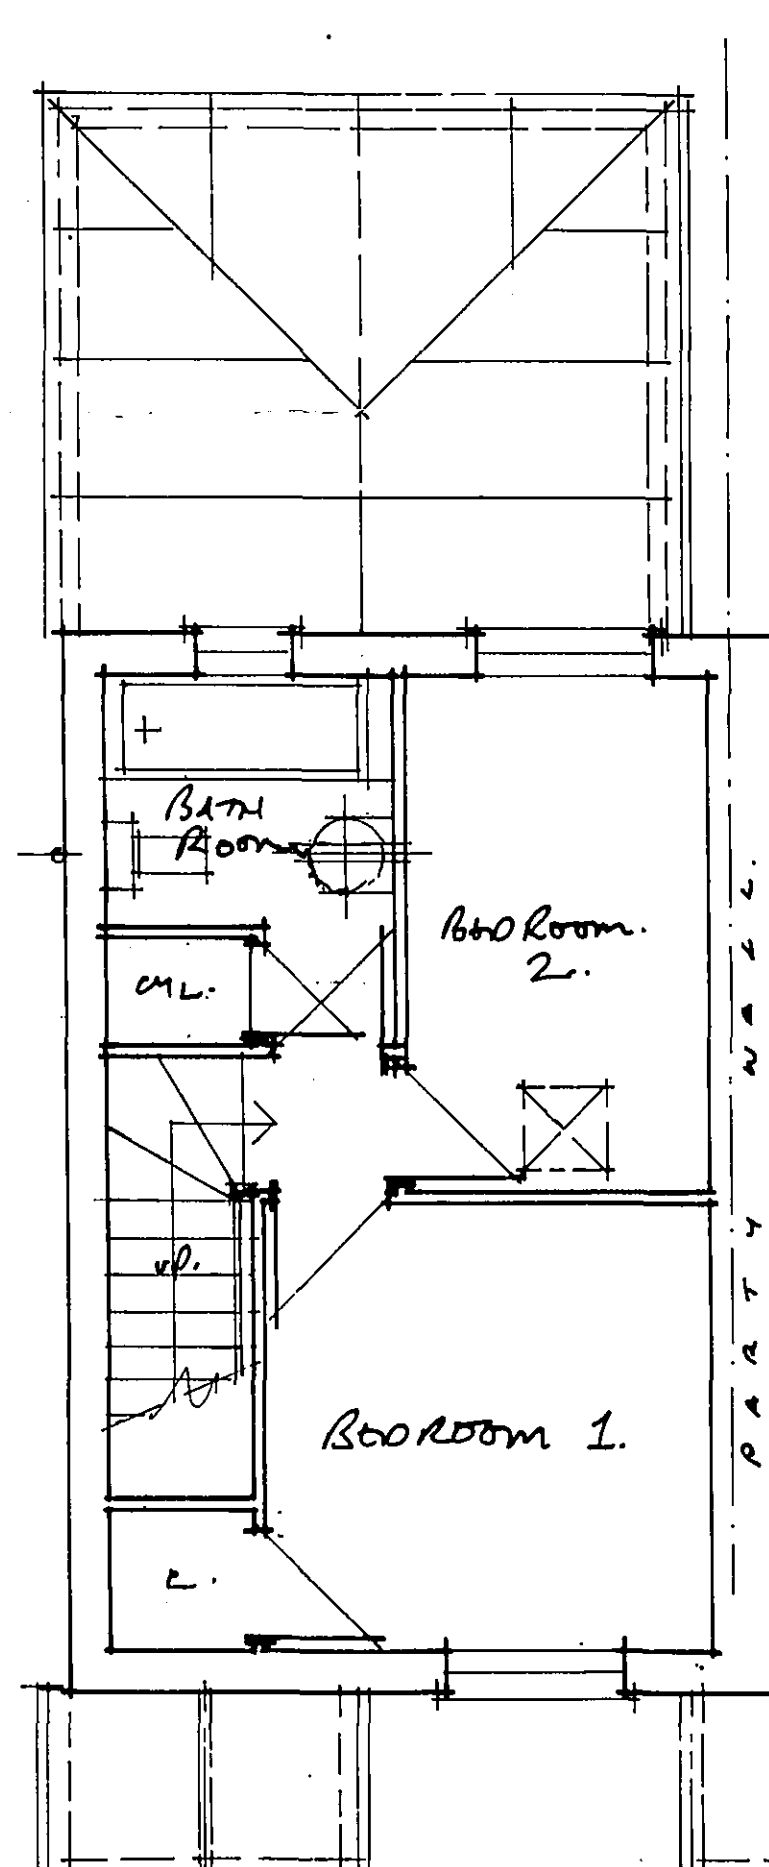

- FIRST FLOOR PLAN AS EXISTING •

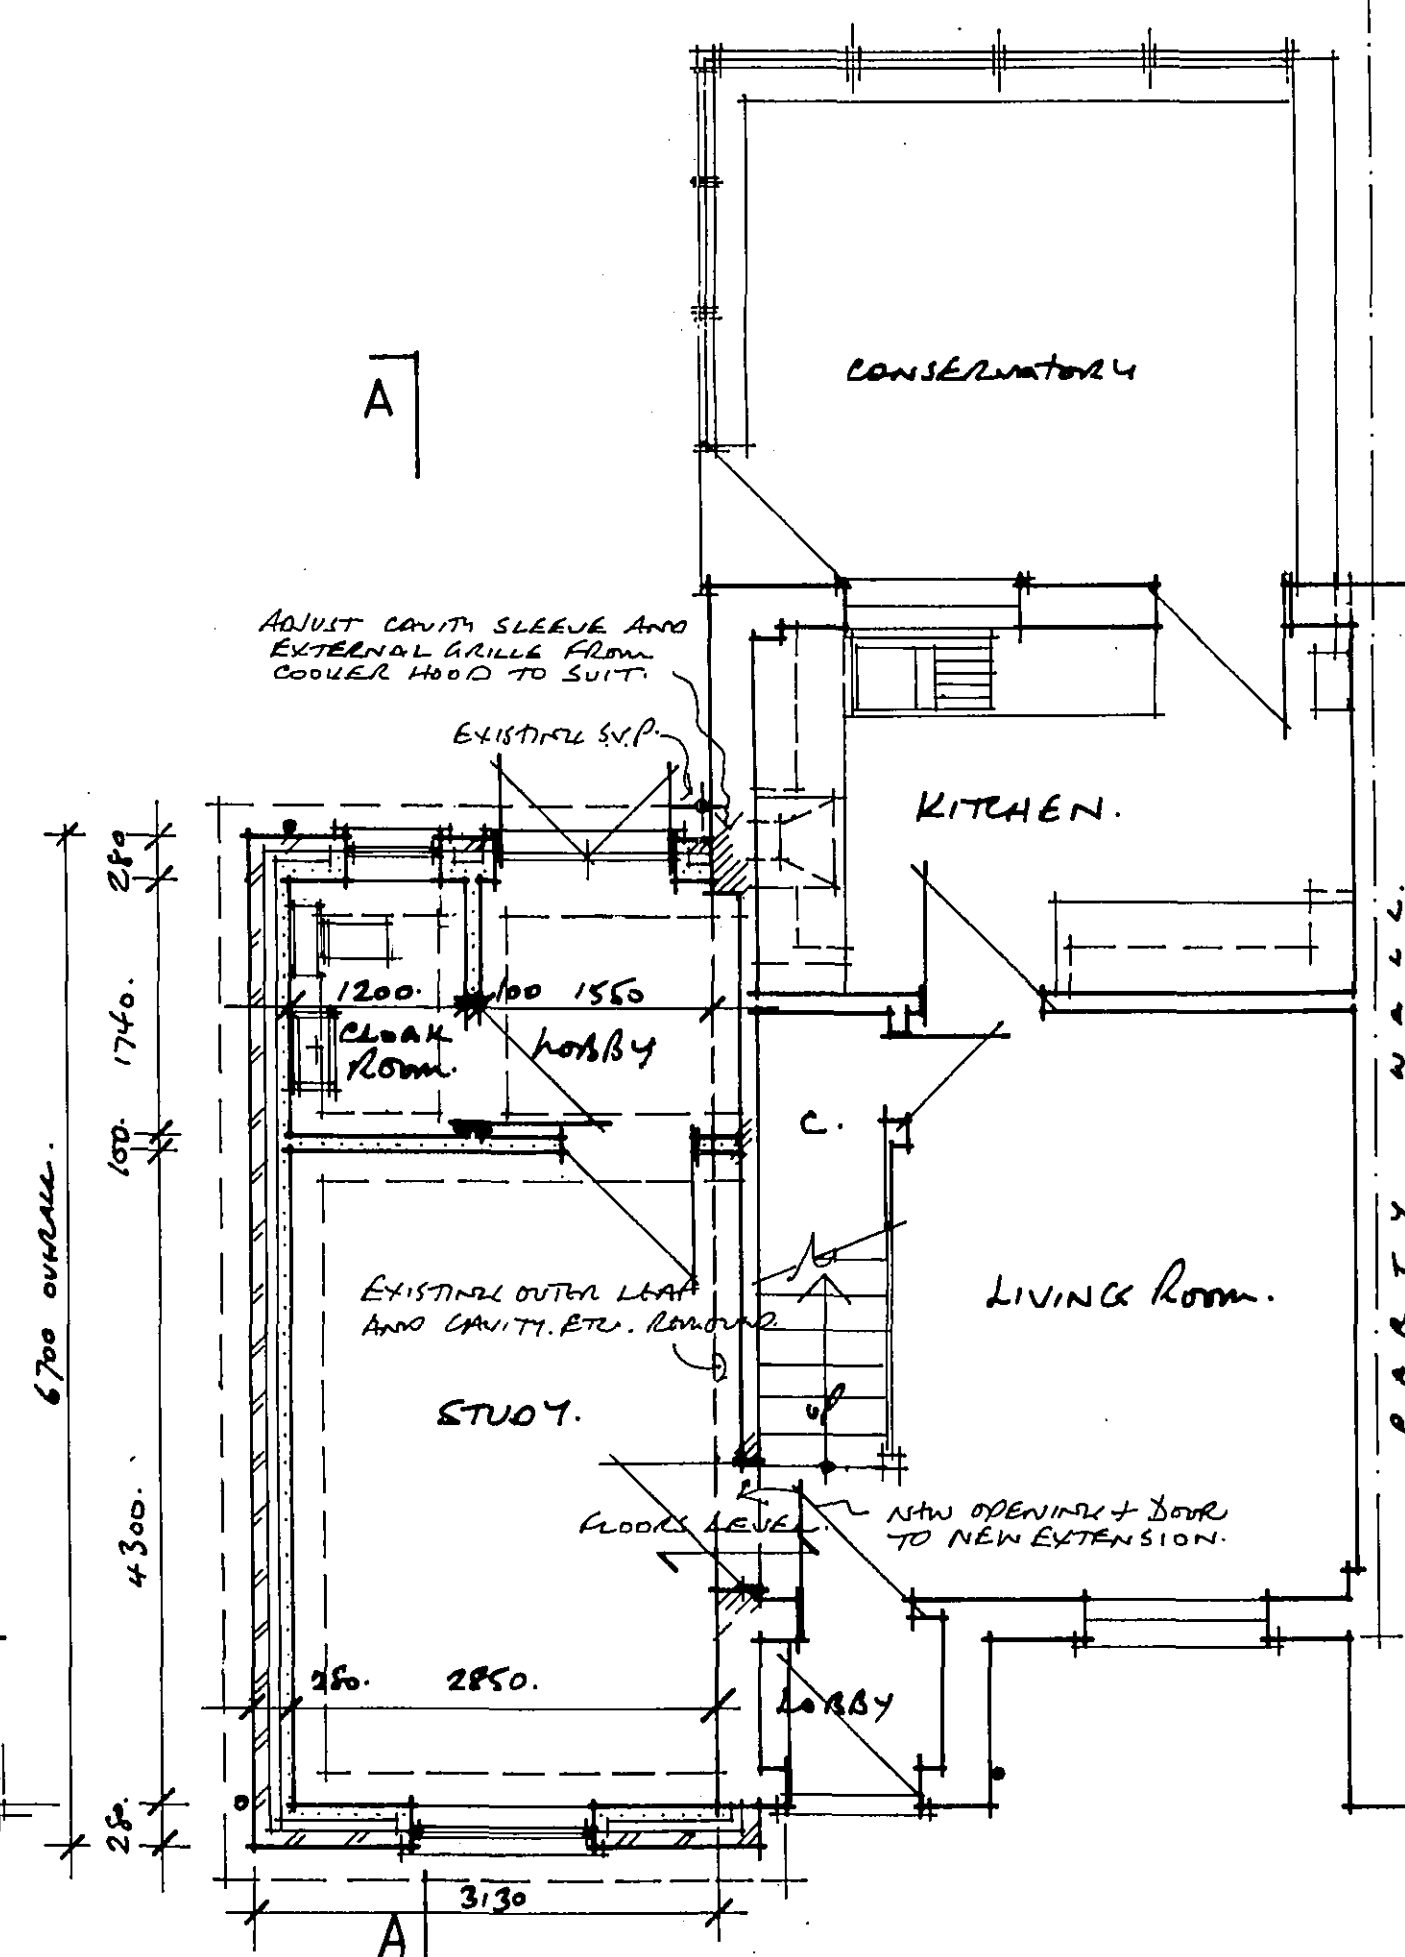

• GROUND FLOOR PLAN AS PROPOSED.

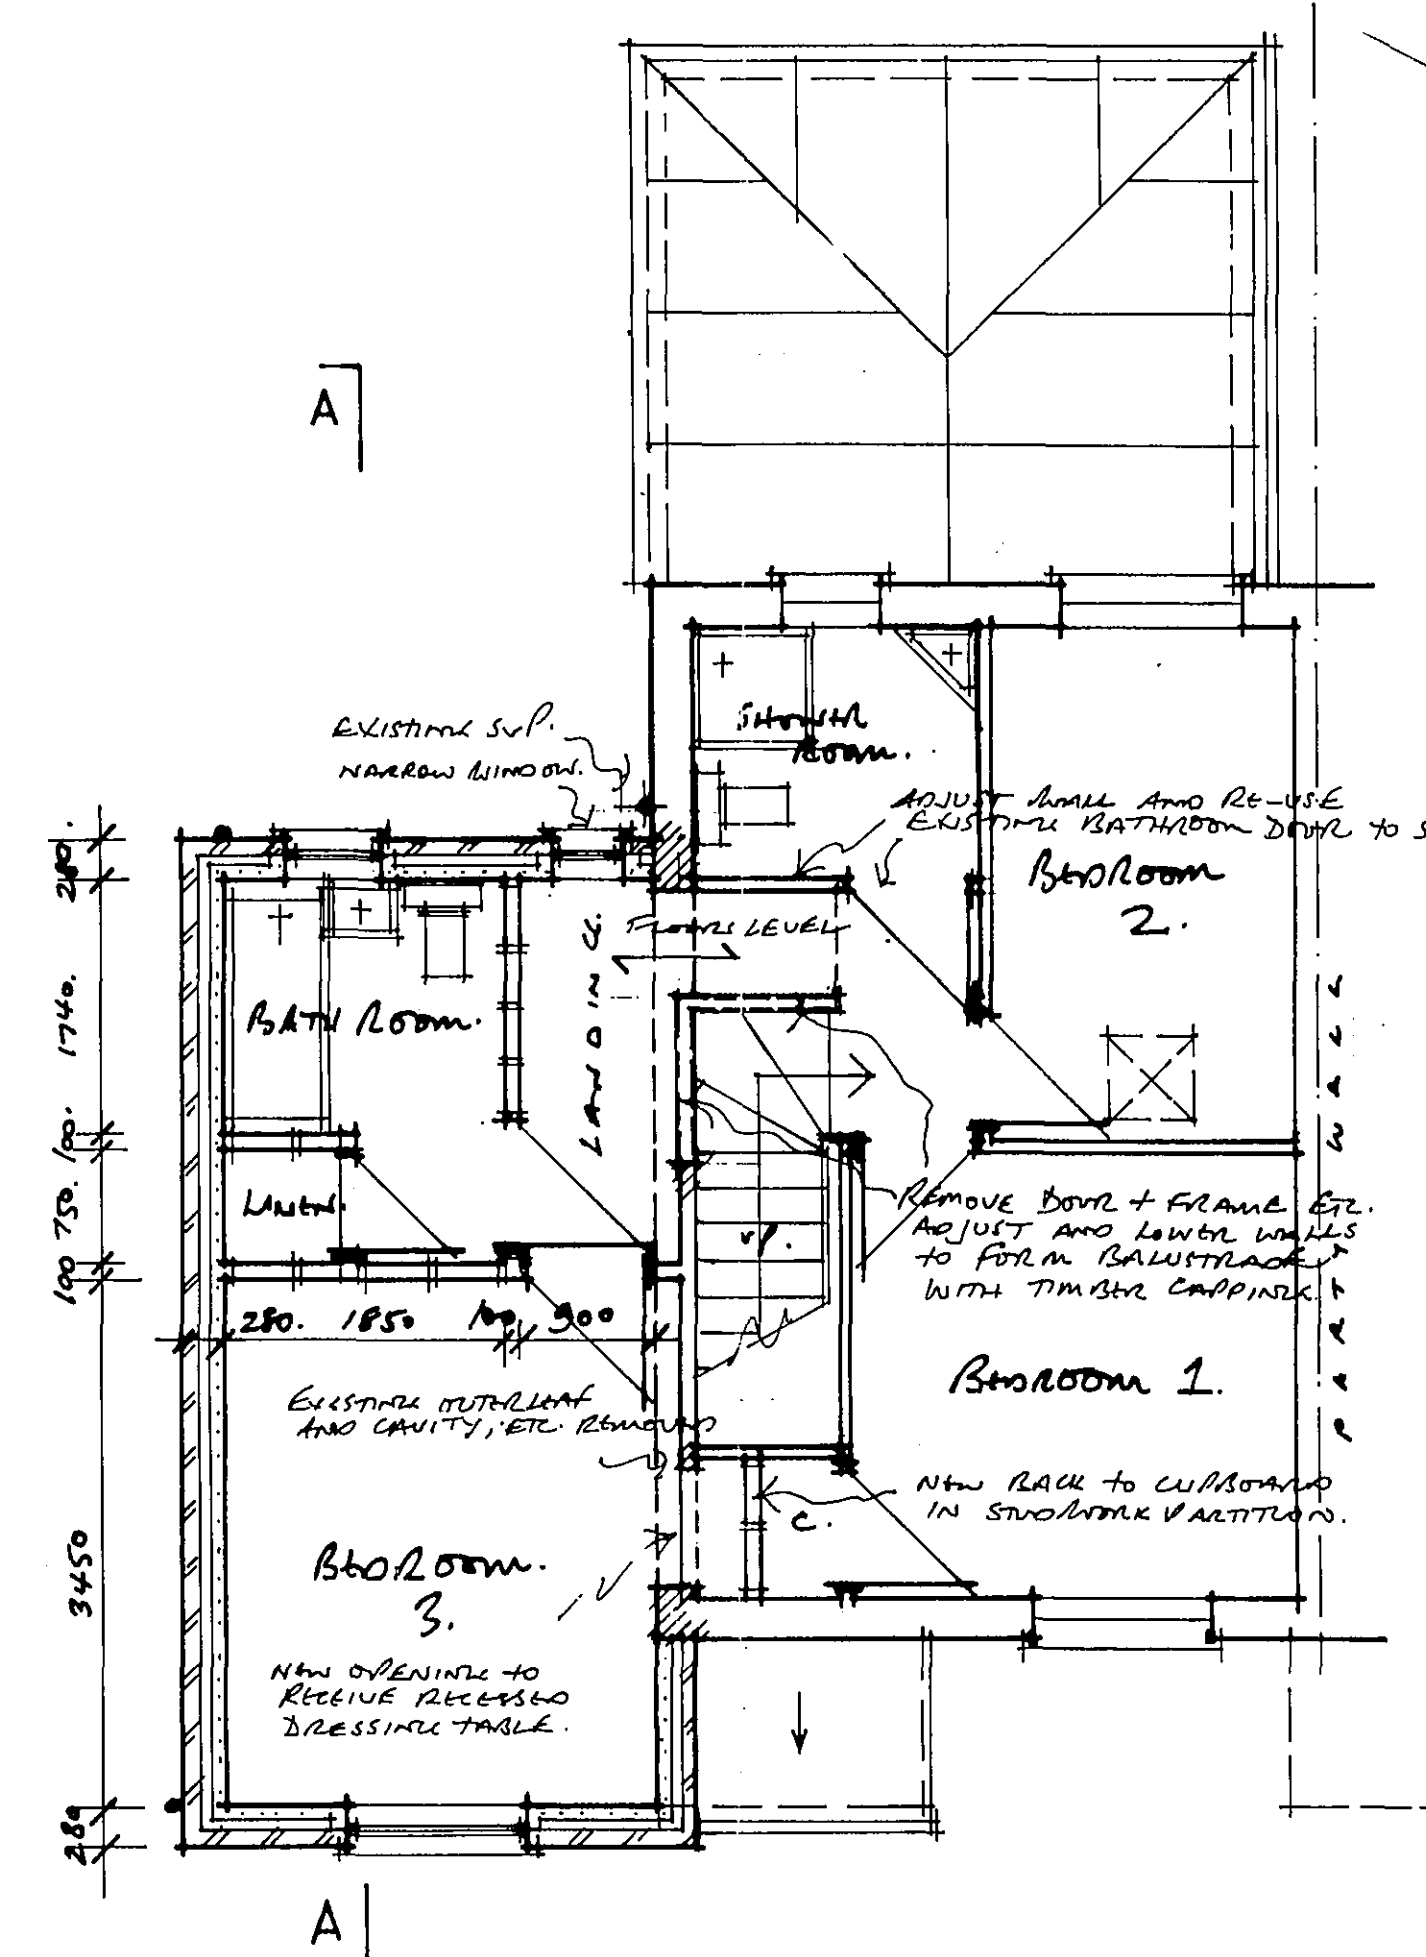

• FIRST FLOOR PLAN AS PROPOSED. •

WENMAN BUILDING DESIGN Ltd.
2 Austendyke Road
Weston Hills
Spalding
Lincs. PE12 6BX
Tel/Fax 01775 724171
Mobile 0784 1718457

Project:
ALTERATIONS & EXTENSION TO DWELLING HOUSE

Client: MR W GOODYEAR
5 PAULETTE COURT
SPALDING
Lincs.

DRAWING:

FLOOR PLANS
ELEVATIONS
BLOCK PLAN
SITE PLAN
SECTIONS

DRAWING N°: WEN/1134/07/00	DATE: APRIL 2007
DRAWN BY: RW	SCALES: 1:50 1:100 1:500 1:1250

COPIES OF THESE SPECIAL MAILING LABELS SHOULD BE OBTAINED BY ALL PERSONS OTHER THAN THAT FOR WHOM THEY ARE ISSUED WITHOUT DELAY. PERSONS OF THE DOMESTIC MAILING COUNTRIES THESE COPIES ARE PROVIDED WITH THE PURPOSE OF OBTAINING THE SPECIAL MAILING LABELS FOR THE DOMESTIC MAILING COUNTRIES.

SHDC
Planning & Development

- 4 MAY 2002

Ref: 0581/07

DETERMINED
PLAN