




Site Plan
Scale: 1:200

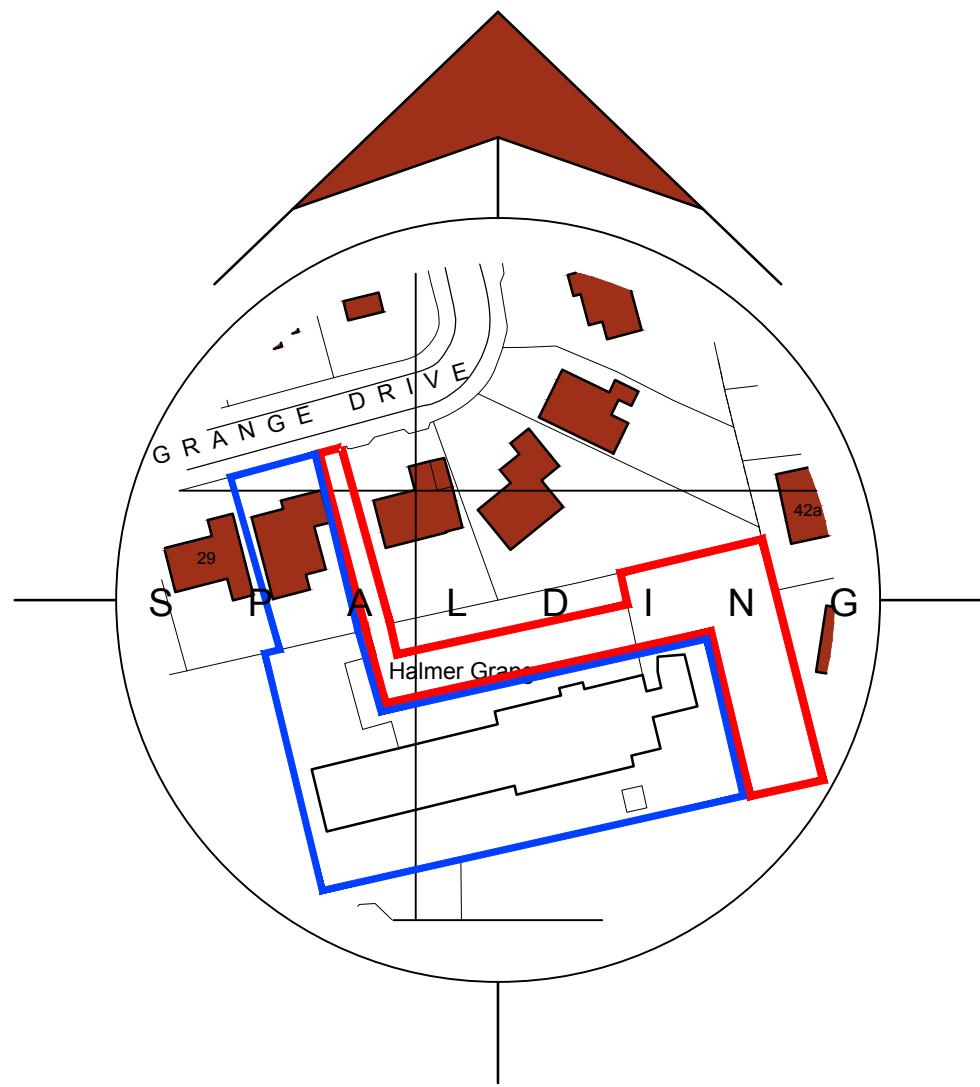

Location Plan
Scale: 1:1250

SITE PLAN KEY

	Indicates neighboring properties (from ordinance survey location plan)
	Indicates proposed new buildings
	Indicates existing trees to be retained
	Indicates site access point
	Indicates site boundary line
	Indicates proposed concrete patio slabs
	Indicates position of proposed timber close boarded fence
	Indicates proposed new tree planting
	Indicates proposed parking

General Notes

1. This drawing shall not be scaled, figured dimensions only to be used.
2. All dimensions are shown in 'mm' unless otherwise stated.
3. The contractor, sub-contractors and suppliers must verify all dimensions on site prior to the commencement of any work.
4. This drawing is to be read in conjunction with all relevant engineers and specialist sub-contractors drawings and specifications.
5. Any discrepancies are to be brought to the designers attention.

SWANN EDWARDS
ARCHITECTURE

Swann Edwards Architecture Limited, Elveden House, Gull Road, Guyhirn, Wisbech, Cambs. PE13 4ER
t 01945 450694 e info@swannedwards.co.uk w www.swannedwards.co.uk

Job Title Proposed Residential Development Halmer Grange, Grange Drive, Spalding For Market Homes Ltd.	Date March 2016	Scale As Shown Sheet Size A1
Drawing Title Planning Drawing Site & Location Plans	Job No. SE-185 Dwg No. 110	Drawn by GE Revision