



© Design Copyright reserved. Written consent must be obtained before copying or reproducing this drawing. Do not scale this drawing, use figured dimensions only. Contractors are responsible for taking and checking site dimensions. Any discrepancy must be reported to the Architectural Technologist immediately.


LEGEND / NOTES COLUMN :
Rev A: Planning Alterations - Staircase. MD 22.12.09

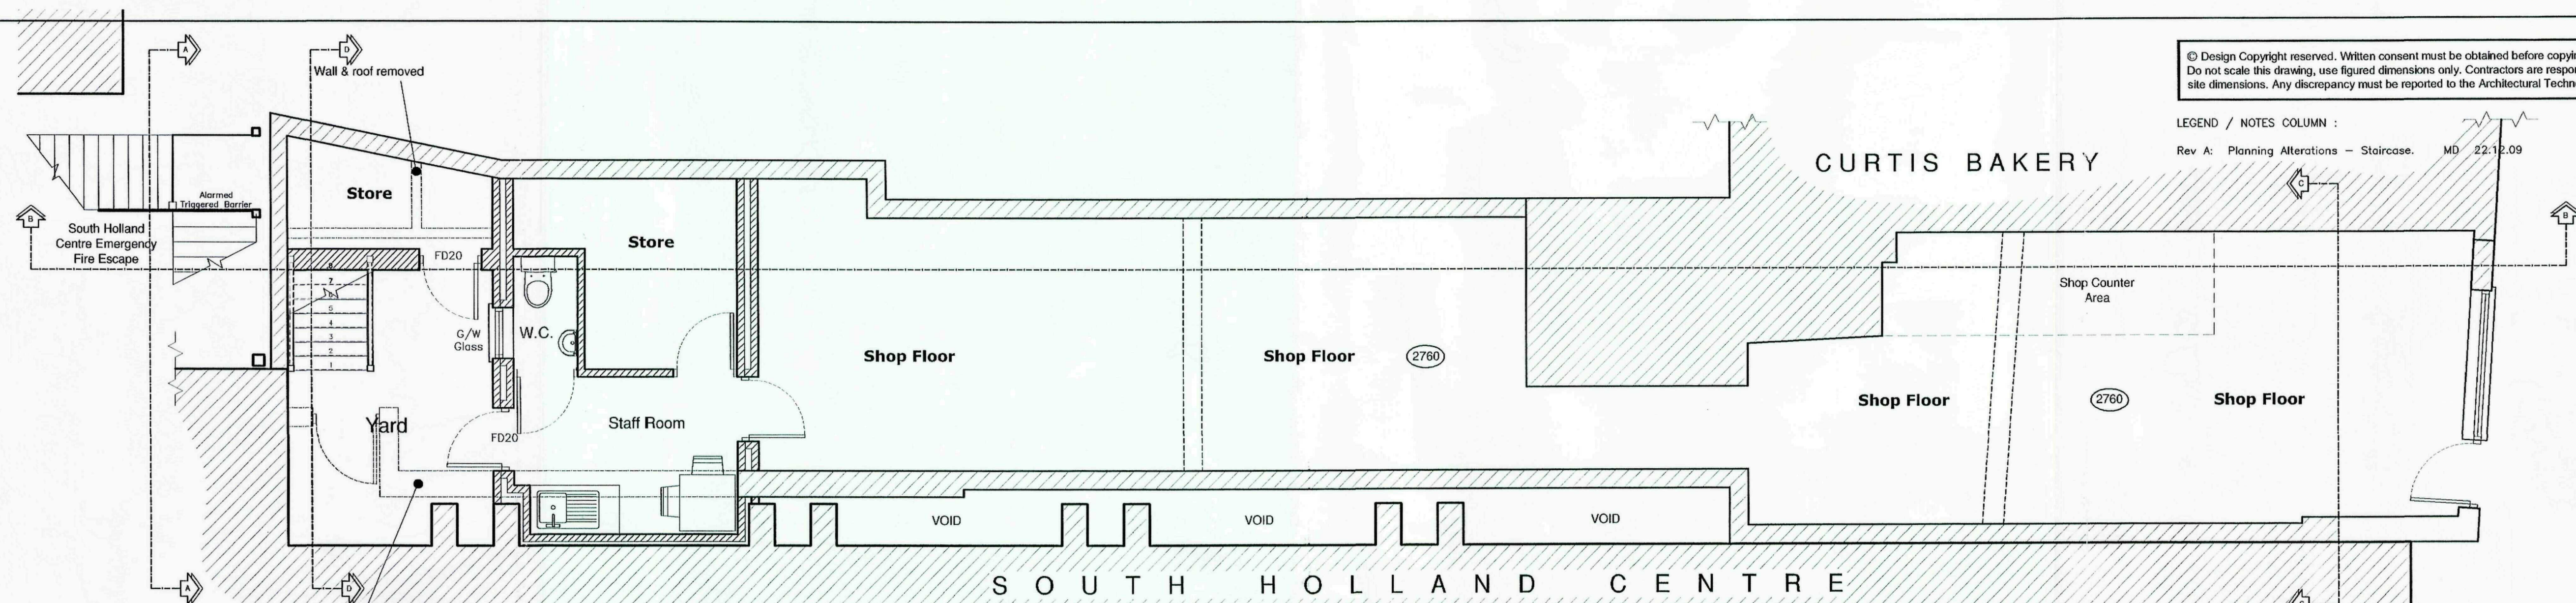

Ground Floor Plan

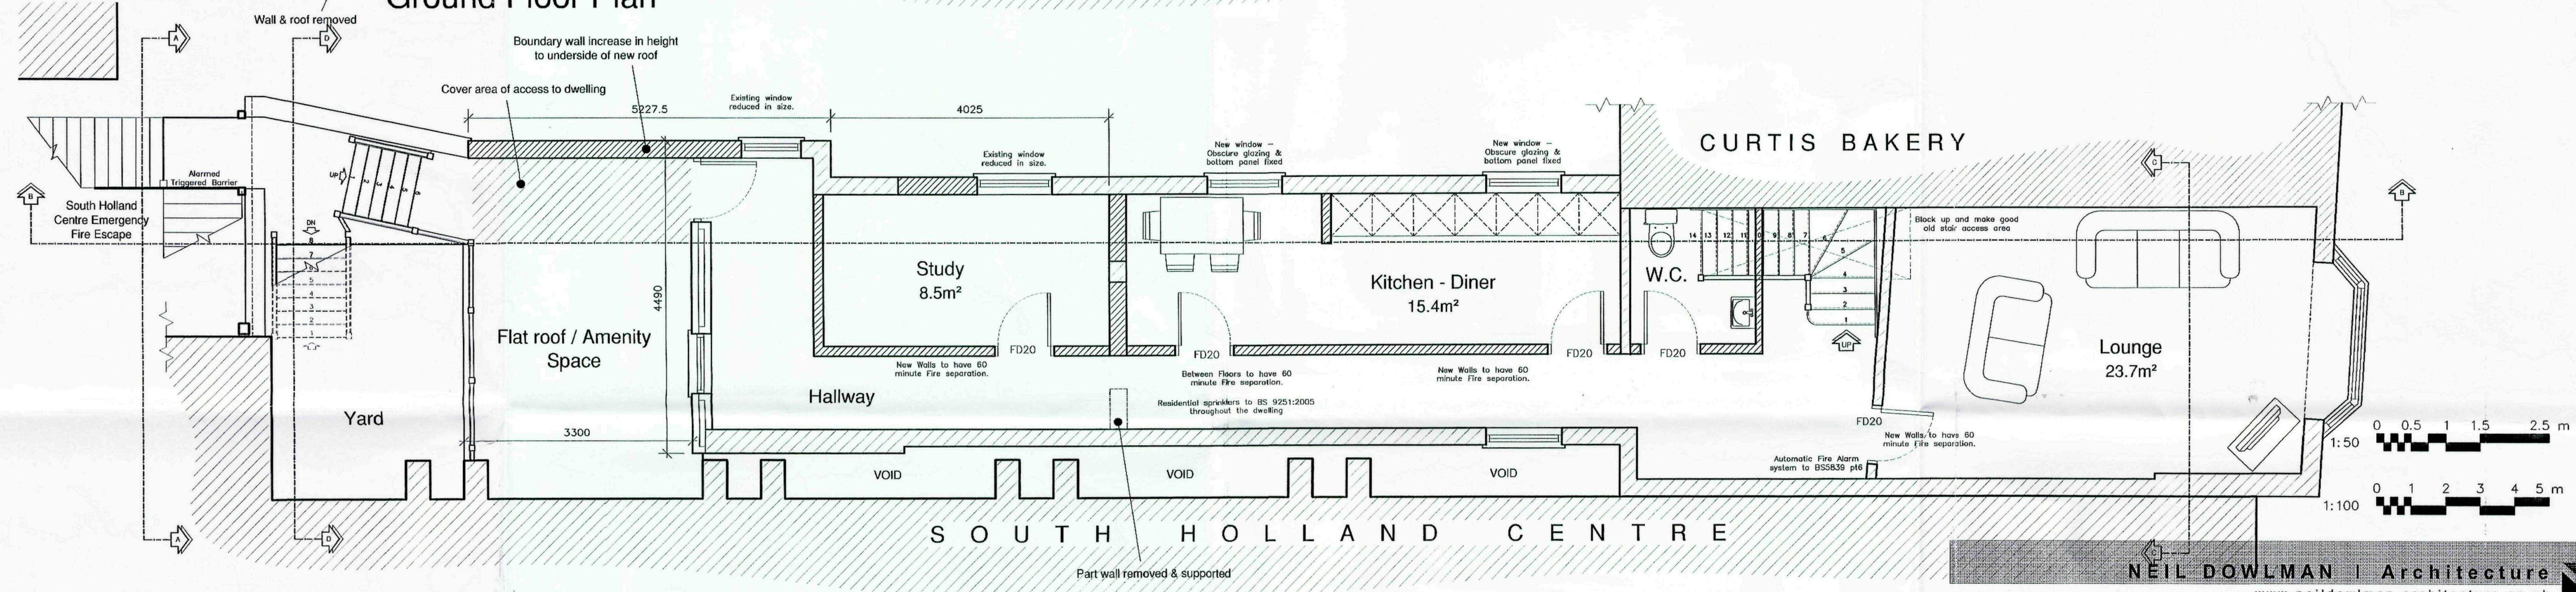


First Floor Plan

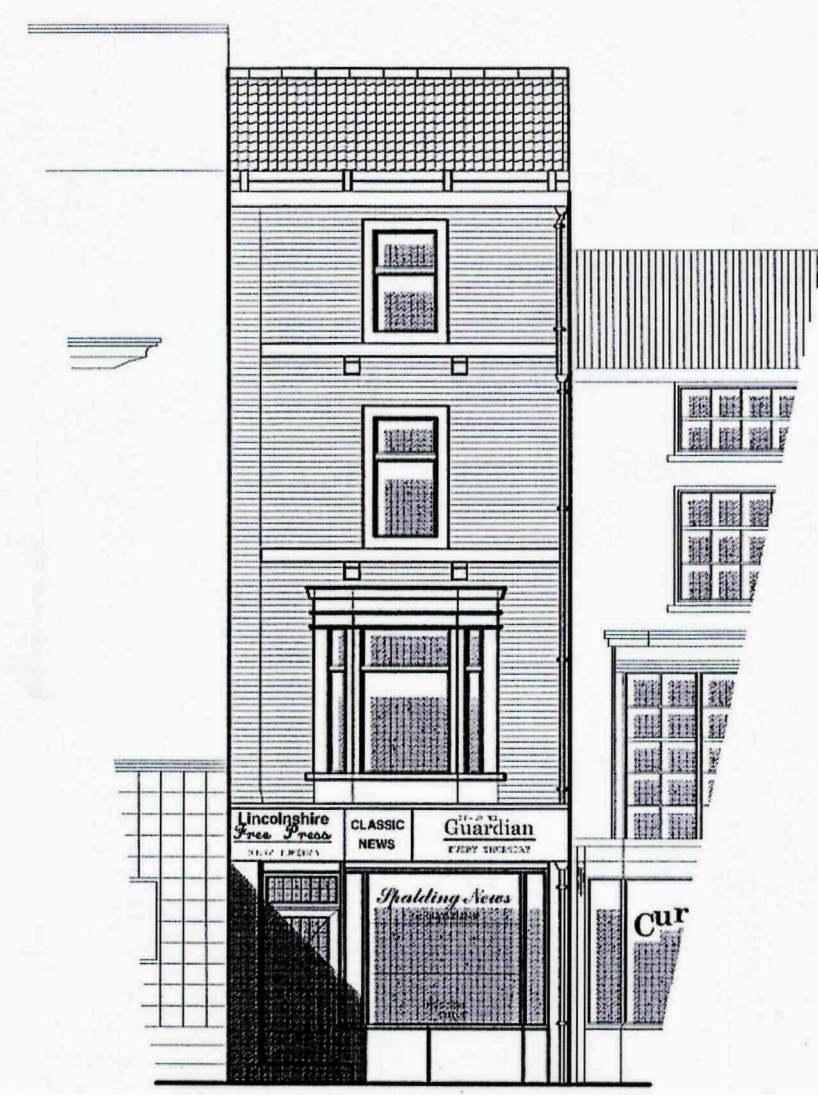

Front Elevation



Rear Elevation (A-A)

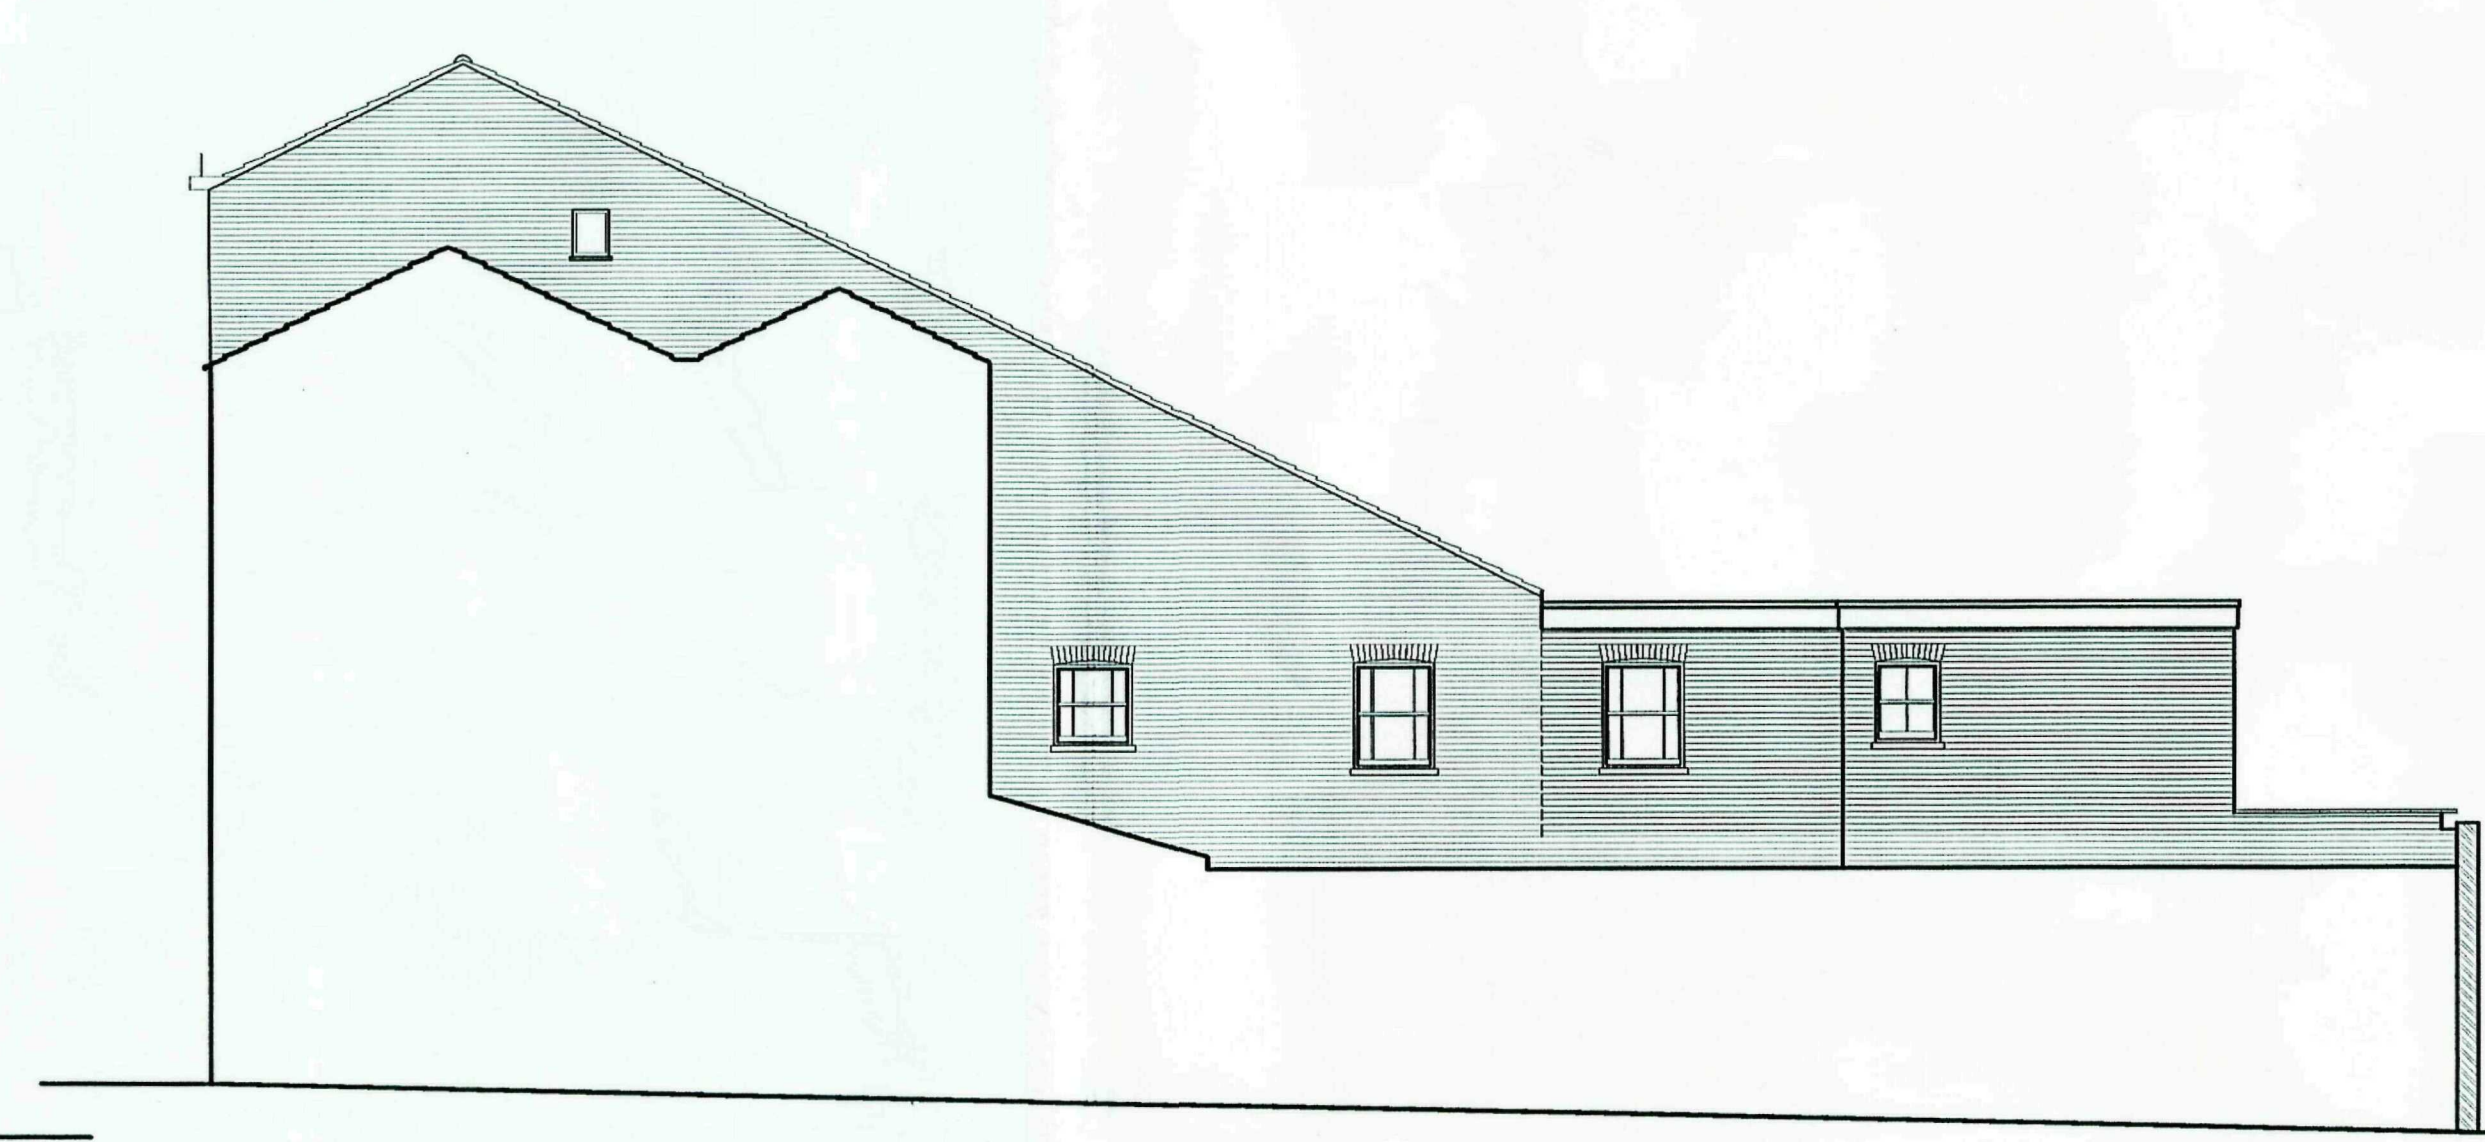


Side Elevation


NEIL DOWLMAN | Architecture
www.neildowman-architecture.co.uk

SHDC
Planning & Development
23 DEC 2009
Ref: 0524-09

AMENDED PLAN
Ref: A1

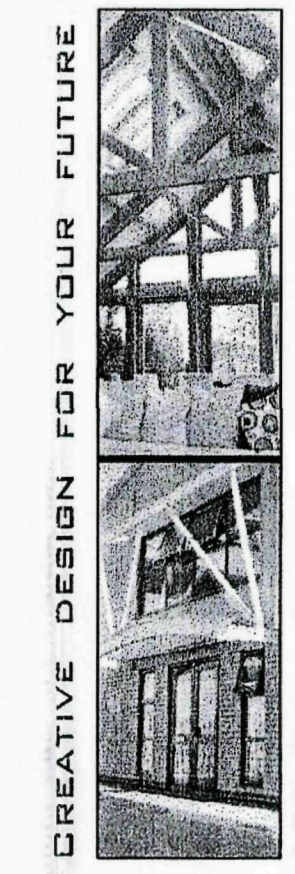

Neil Dowman Architecture Ltd
4-5 Church Street, Alford, Lincs LN13 9EF
T 01507 463863 F 01507 466006
E alford@neildowman-architecture.co.uk
Offices also at:
Louth T 01507 601155 | Boston T 01205 357272
Grantham T 01476 574242 | Skegness T 01754 880080

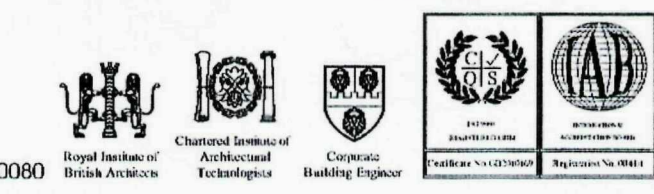

Client
Mr Dungawalla

Project
Proposed Alterations to:
Spalding News
24 Market Place,
Spalding.
PE11 1SS

Scale
1:50 - 1:100

Date
Mar '09

Drawn By
MD

Checked By
GR.

Title
Proposed Floor Plans & Elevations

Drawing No.
B2111 - 12

Revision
A.

Rev A: Planning Alterations – Staircase. MD 22.12.09



Revision
A.

Z:\Admin\Client Files\DUNGAWALLA - B2111\Drawings\B2111-Dungawalla - Ex Pr 2009.dwg, 22/12/2009 12:50