


NEIL DOWLMAN
Architecture

SHD
Planning & Development
- 4 AUG 2009
Ref: 0584-09

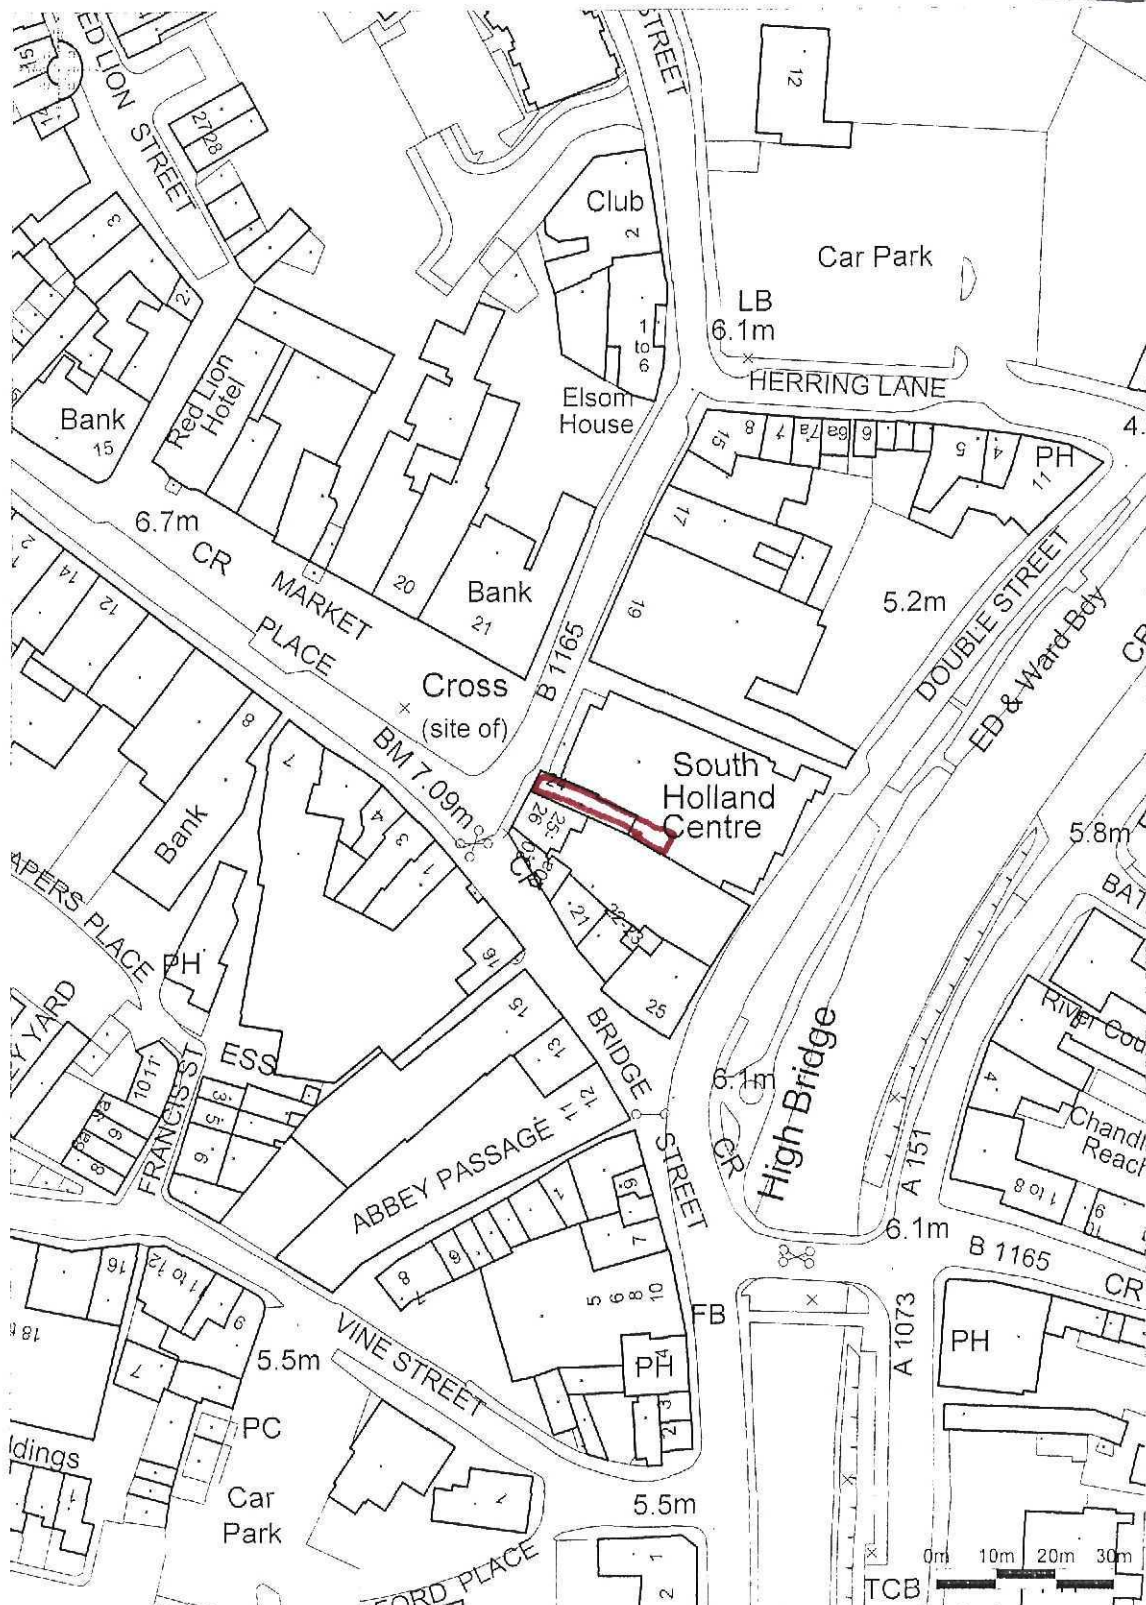




Ordnance
Survey

© Crown Copyright 2008 All rights reserved Licence number 100020449 Plotted Scale = 1:1250

NEIL DOWLMAN ARCHITECTURE LTD LICENCE NO. 100040661


© Design Copyright reserved. Written consent must be obtained before copying or reproducing this drawing. Do not scale this drawing, use figured dimensions only. Contractors are responsible for taking and checking site dimensions. Any discrepancy must be reported to the Architectural Technologist immediately.

LEGEND / NOTES COLUMN :

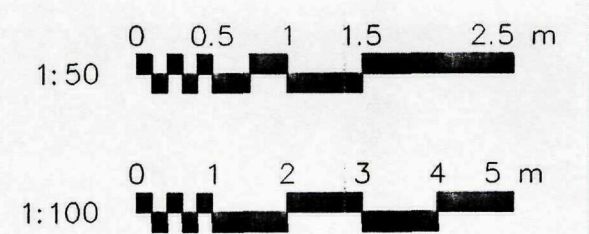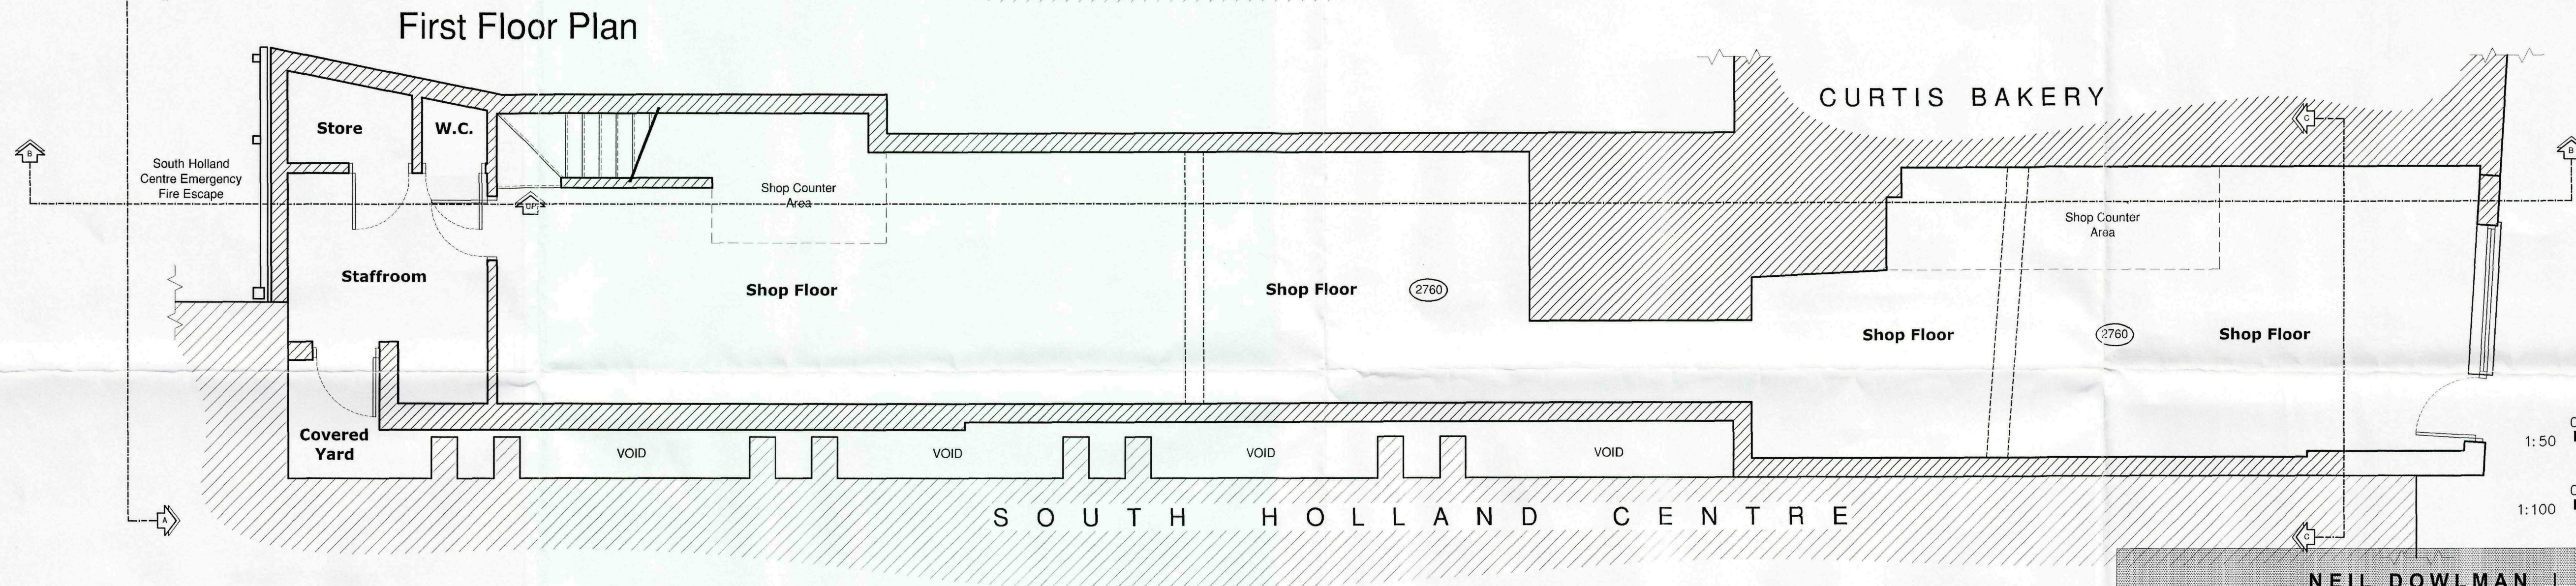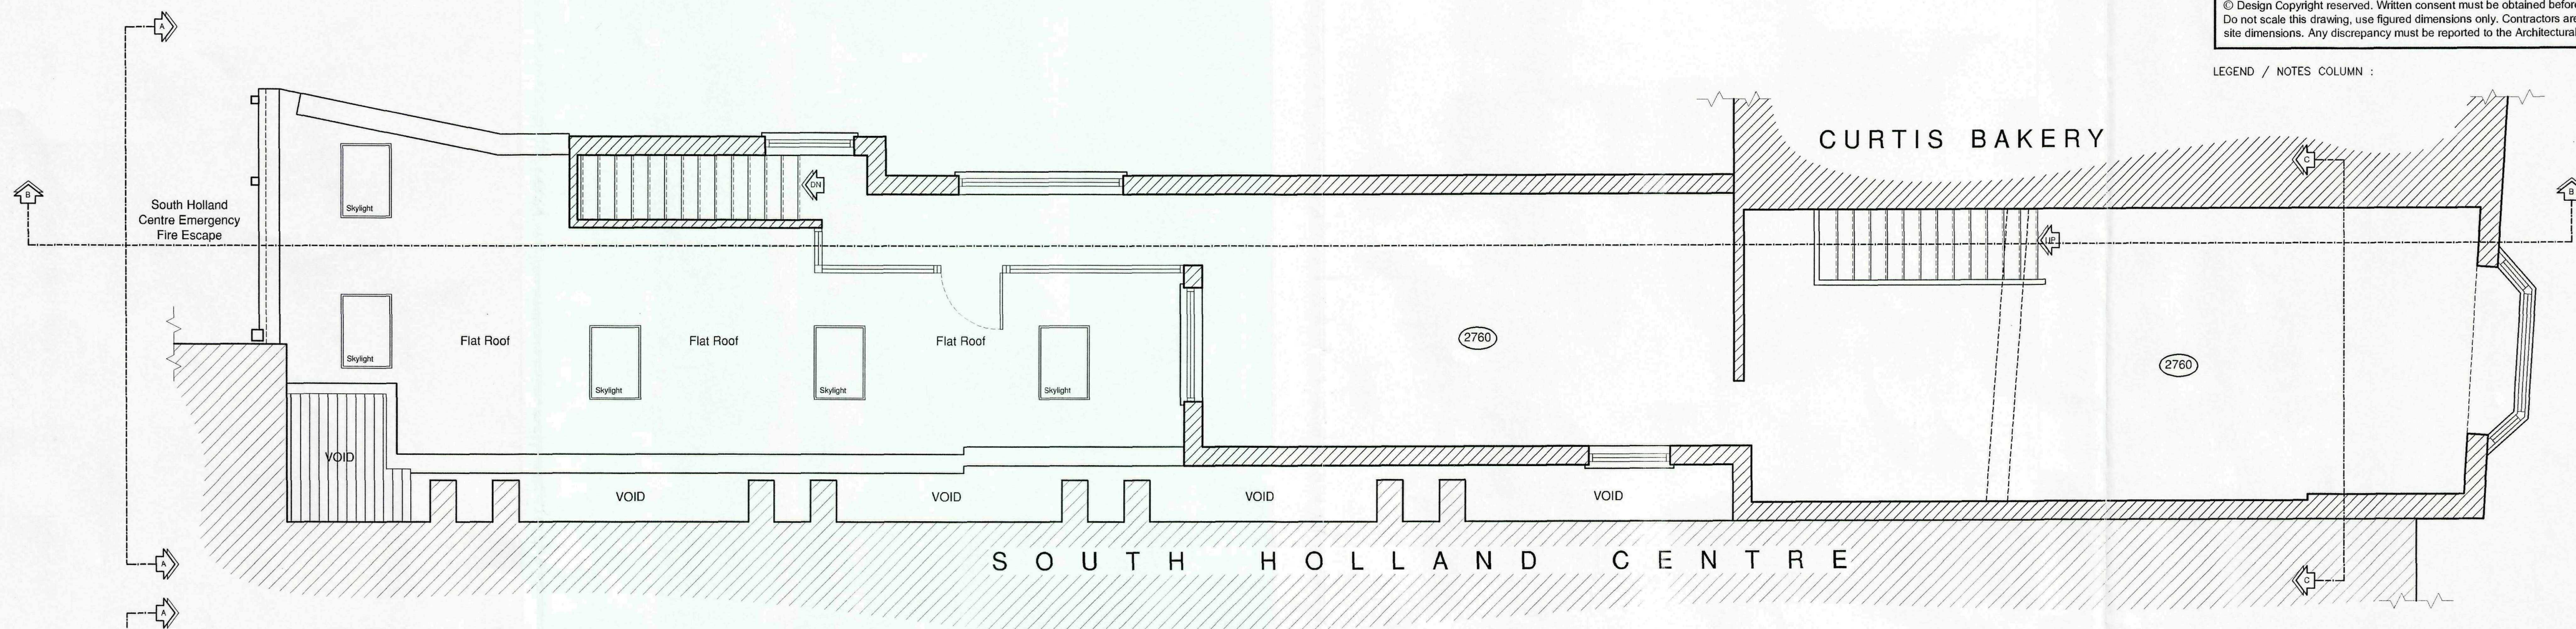


NEIL DOWLMAN | Architecture
www.neildowman-architecture.co.uk

SHDC
Planning & Development
- 4 AUG 2009
Ref: 0584-09

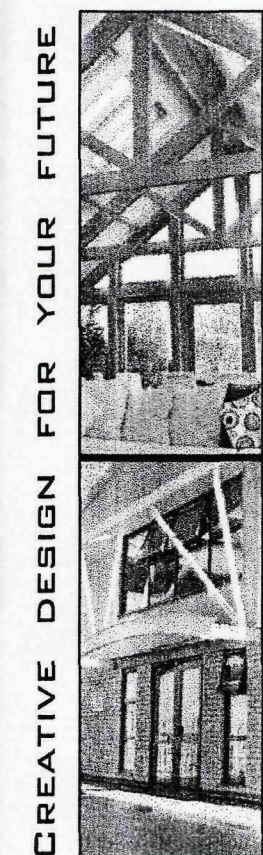

Neil Dowman Architecture Ltd
4-5 Church Street Aford Lincs LN13 9EF
T 01507 463863 F 01507 466006
E aford@neildowman-architecture.co.uk

Offices also at:
Louth T 01507 601155 | Boston T 01205 357272
Grantham T 01476 574242 | Skegness T 01754 880080

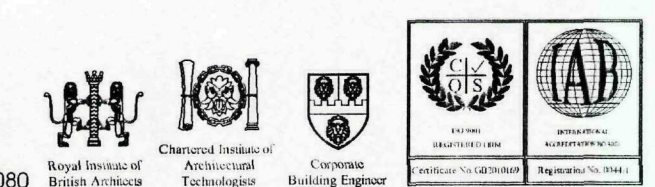

Client
Mr Dungawalla

Project
Proposed Alterations to:
Spalding News
24 Market Place,
Spalding.
PE11 1SS

Scale
1:50 - 1:100

Date
Mar '09



Drawn By
MD

Checked By
GR.

Drawing No.
B2111 - 10


Revision

Title
Existing Floor Plans & Elevations

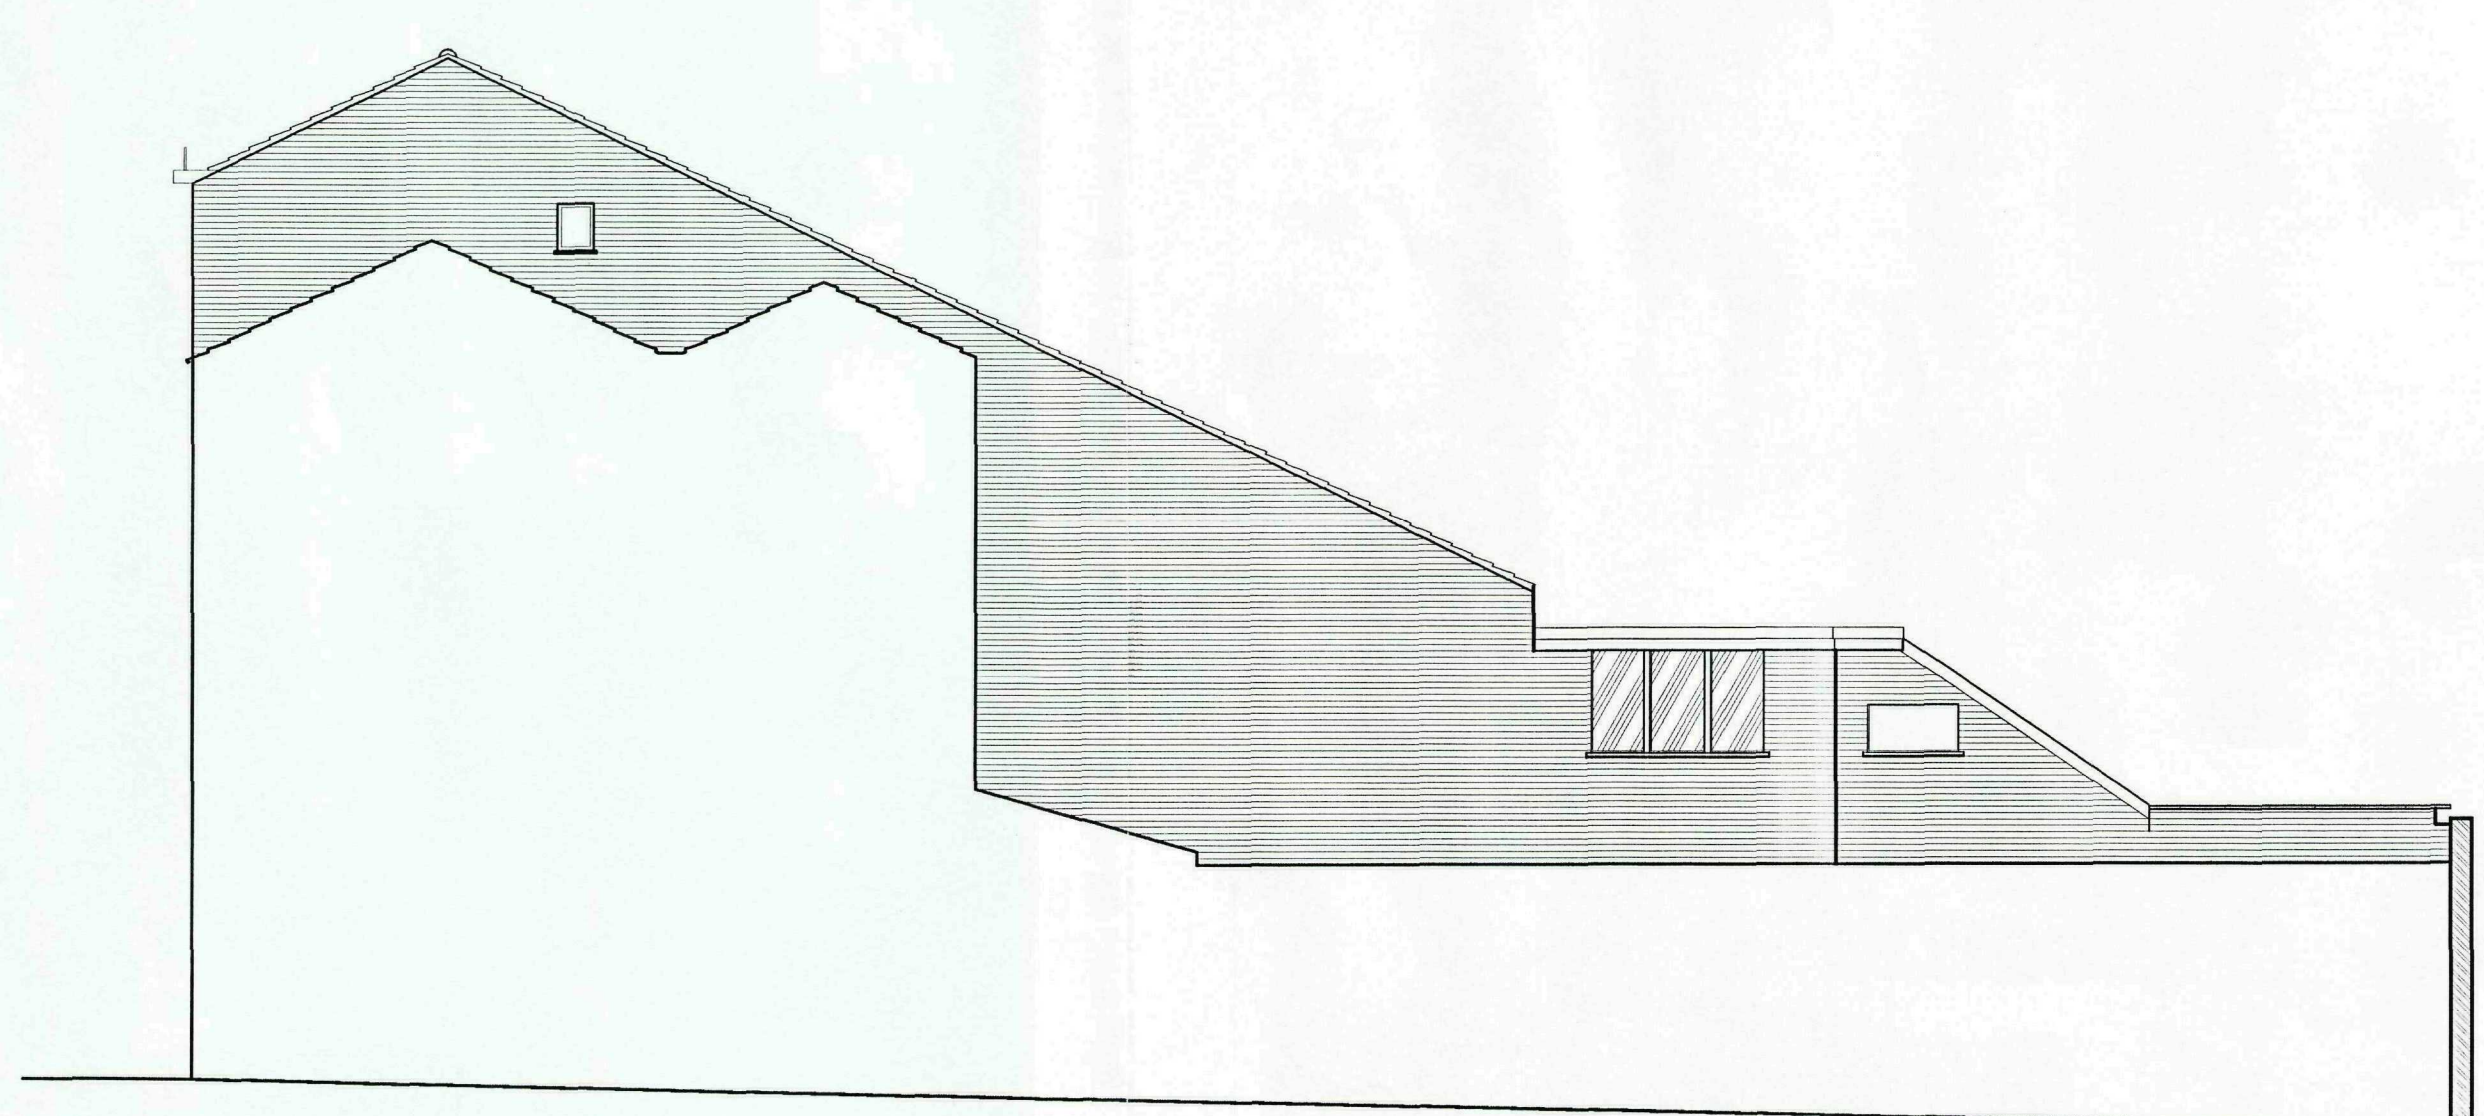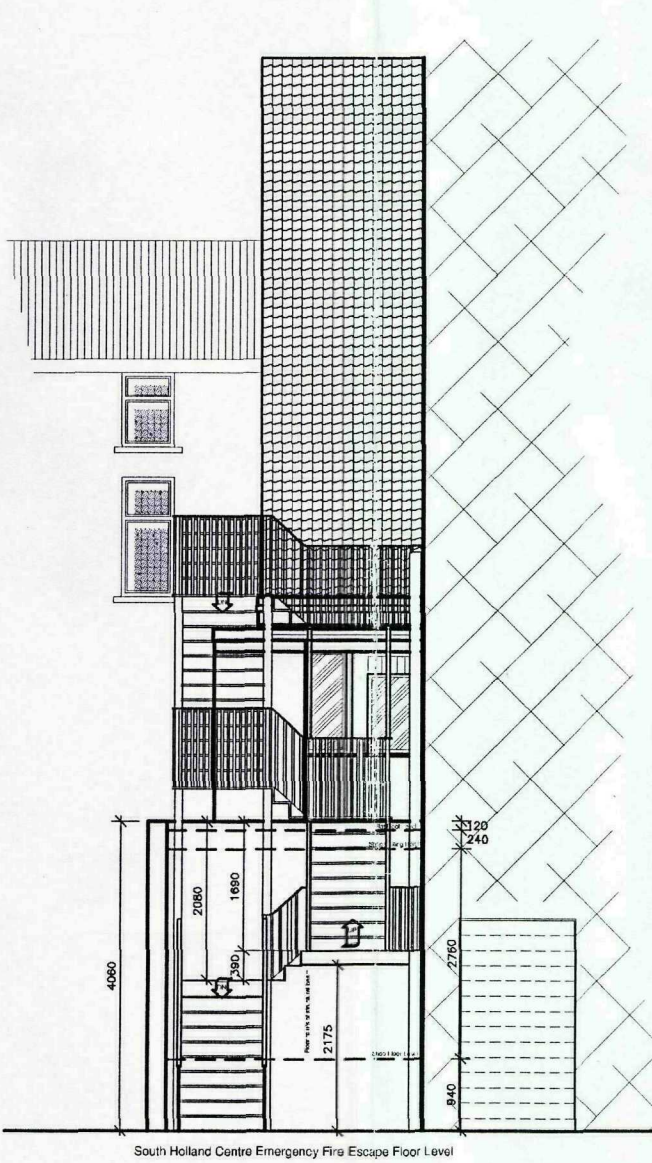

A1 Front Elevation Rear Elevation (A-A) Side Elevation

LEGEND / NOTES COLUMN :

 

www.neildowdman-architecture.co.uk

SHDC
Planning & Development
- 4 AUG 2009
Ref: 0584-09

4-5 Church Street, Alford, Lincs LN13 9EF

4-5 Church Street Alford Lincs LN13 9EF
T. 01507 442843 F. 01507 444004

E alford@neildowman-architecture.co.uk

Offices also at:

Louth T 01507 601155 | Boston T 01205
Grantham T 01424 534242 | Skegness T

Mr Dungawalla

Project

Proposed Alterations to:

Spalding News

24 Market Place

Spalding.

PE11 ISS

Title

Existing Floor Plans & Sections

1:50 - 1:100

Date _____

Mar '09

Drawn By

MD


Checked By




GR.

Drawing No.

B2111 - 11

Revision

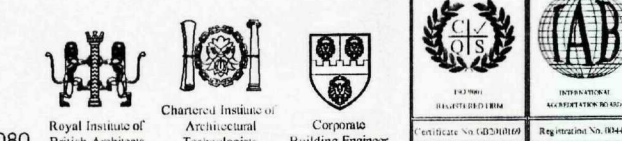

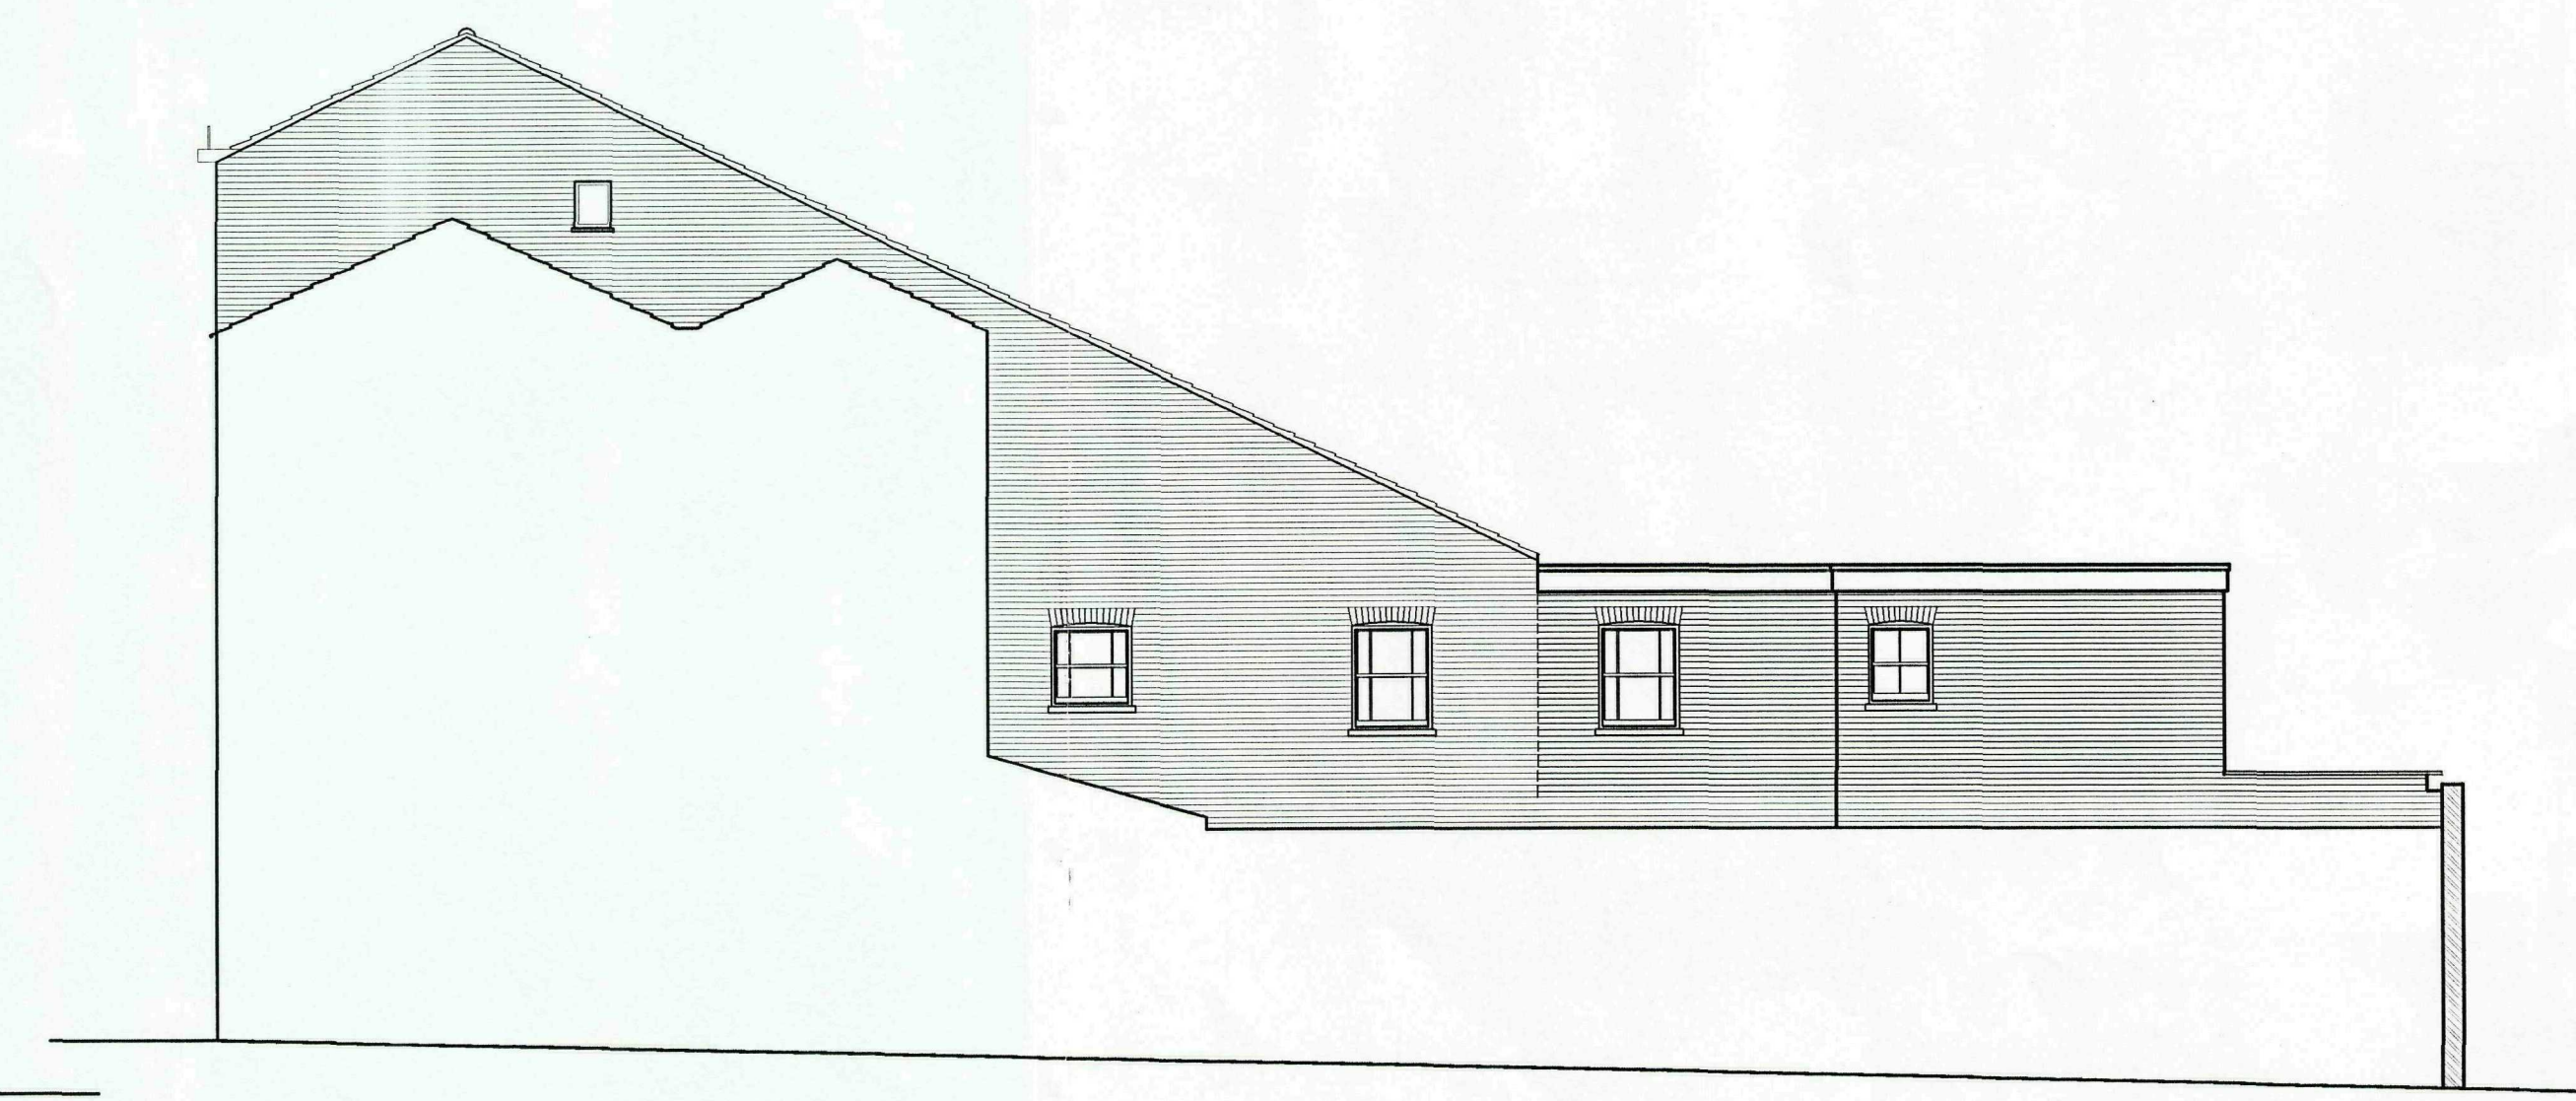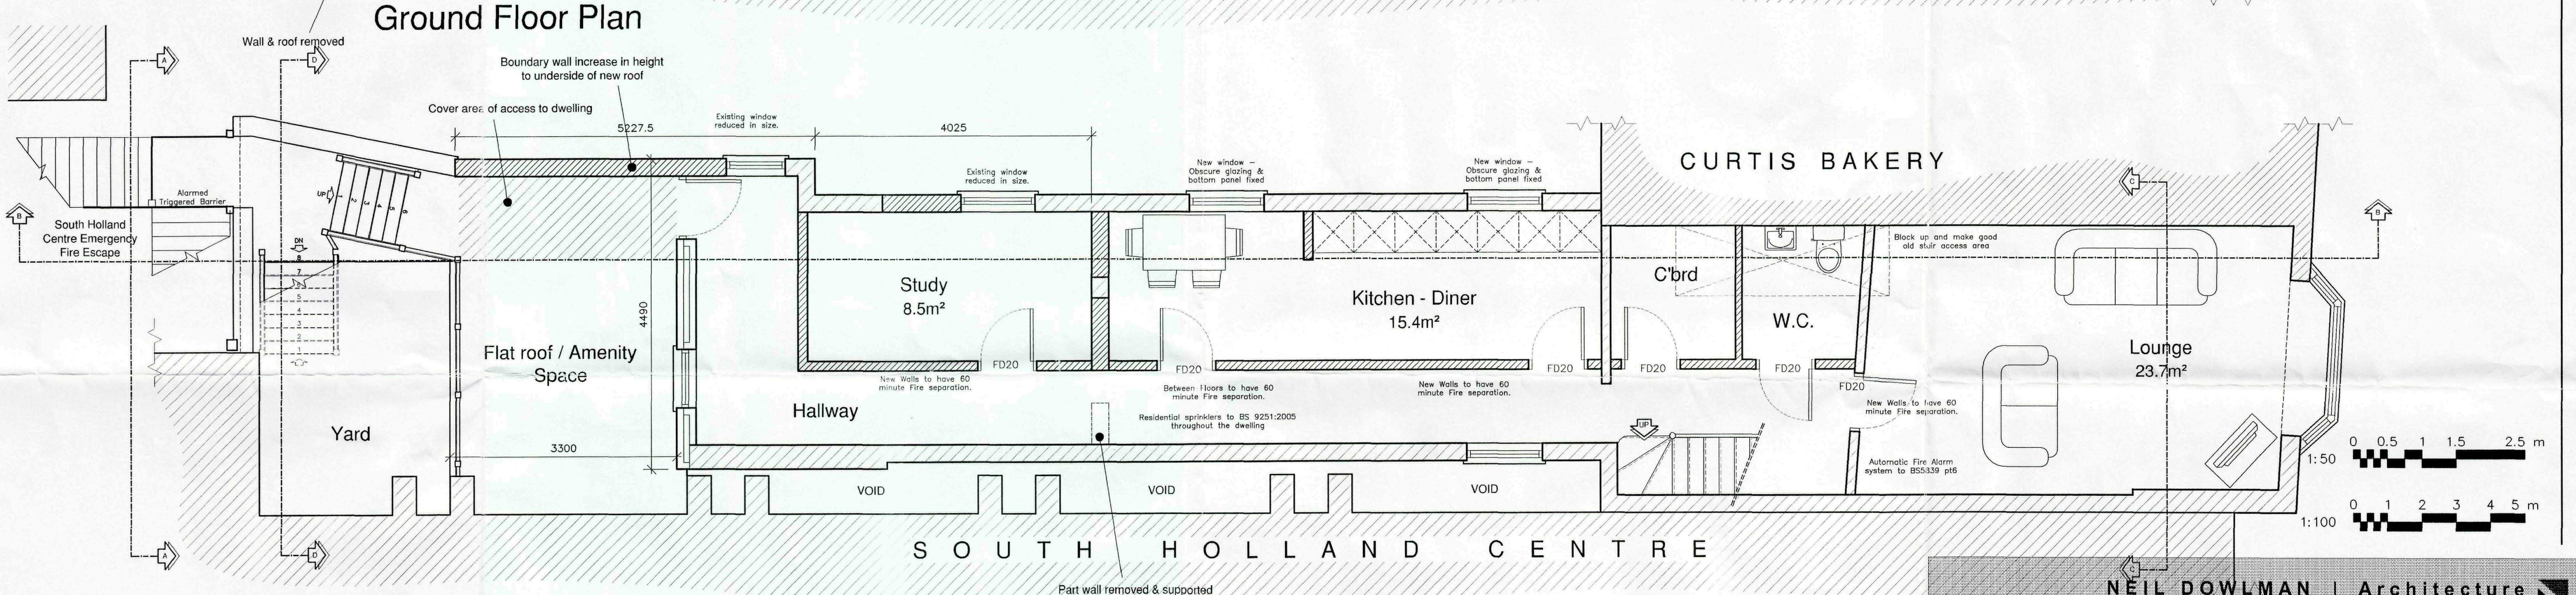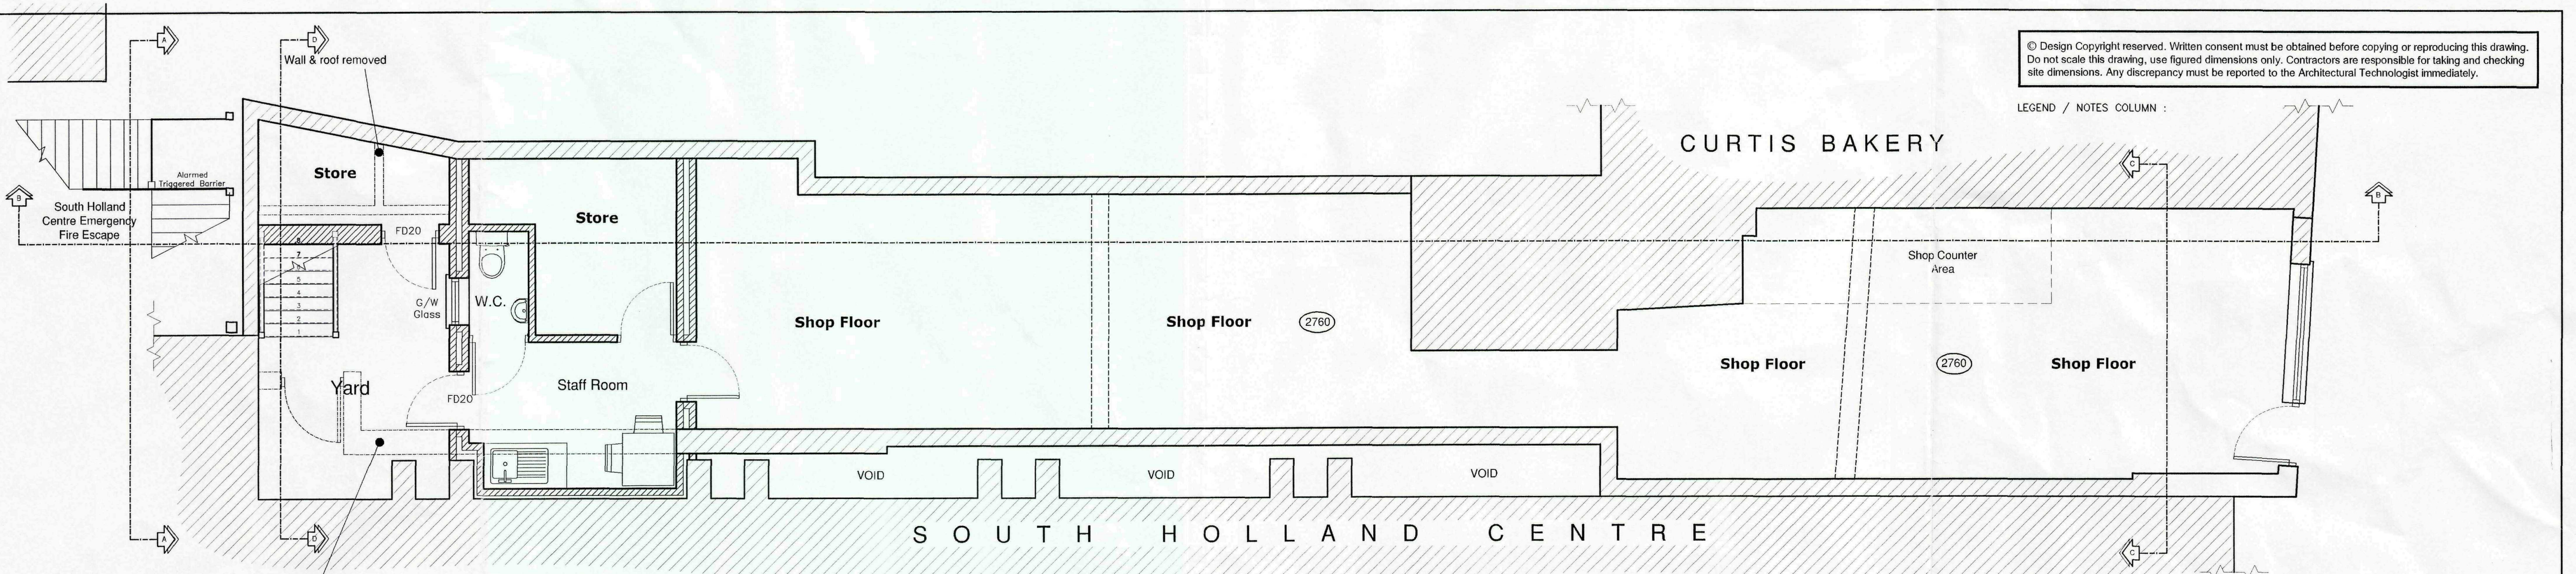

NEIL DOWLMAN | Architecture
www.neildowman-architecture.co.uk

SHDC Planning & Development
- 4 AUG 2009
Ref: 0584-09

Neil Dowman Architecture Ltd
4-5 Church Street Alford Lincs LN13 9EF
T 01507 463863 F 01507 466006
E alford@neildowman-architecture.co.uk

Offices also at:
Louth T 01507 601155 | Boston T 01205 357272
Grantham T 01476 574242 | Skegness T 01754 880080

Client
Mr Dungawalla

Project
Proposed Alterations to:
Spalding News
24 Market Place,
Spalding.
PE11 1SS

Scale
1:50 - 1:100

Date
Mar '09

Drawn By
MD

Checked By
GR.

Drawing No.
B2111 - 12


Revision

Title
Proposed Floor Plans & Elevations

CREATIVE DESIGN FOR YOUR FUTURE

Chartered architects | Chartered architectural technologists
domestic energy assessments | party wall surveys | access consultants

LEGEND / NOTES COLUMN :

 


Neil Dowlman Architecture Ltd

4-5 Church Street Alford Lincs LN13 9EF
T 01507 463863 F 01507 466006
E alford@neildowdman-architecture.co.uk

Offices also at:
Louth T 01507 601155 | Boston T 01205 357272
Grantham T 01476 574242 | Skegness T 01754

Client
Mr Dungawalla

Project
Proposed Alterations to:
Spalding News
24 Market Place,
Spalding.
PE11 1SS

Title
Proposed Floor Plans & Sections

SHDC
Planning & Development
- 4 AUG 2009
Ref: 0584-09

Scale
1:50 - 1:100

Date
Mar '09


Drawn By
MD

Checked By
GR.

Drawing No.


B2111 - 13

Revision

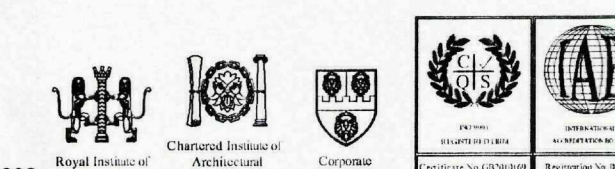


© Design Copyright reserved. Written consent must be obtained before copying or reproducing this drawing. Do not scale this drawing, use figured dimensions only. Contractors are responsible for taking and checking site dimensions. Any discrepancy must be reported to the Architectural Technologist immediately.

LEGEND / NOTES COLUMN :

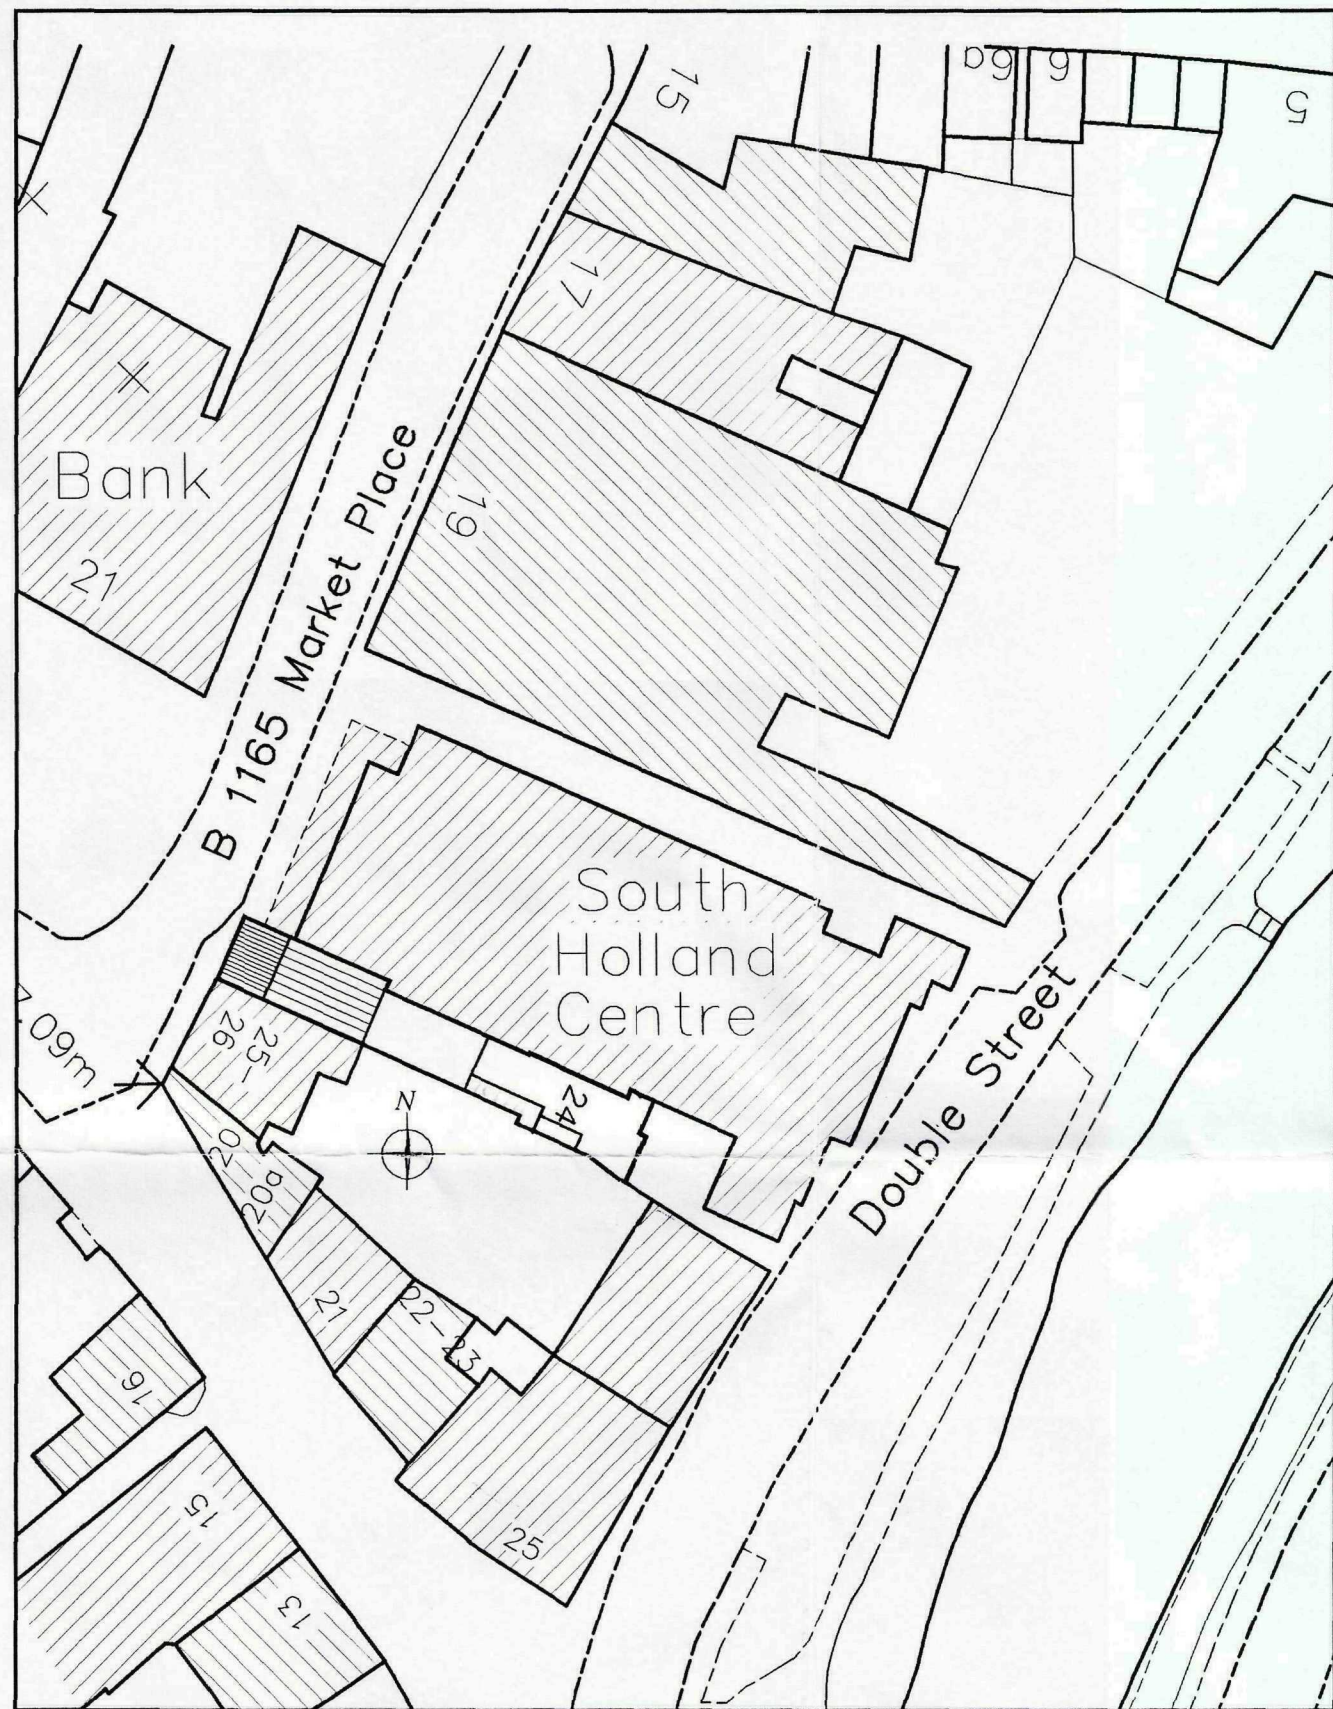

Existing Block Plan

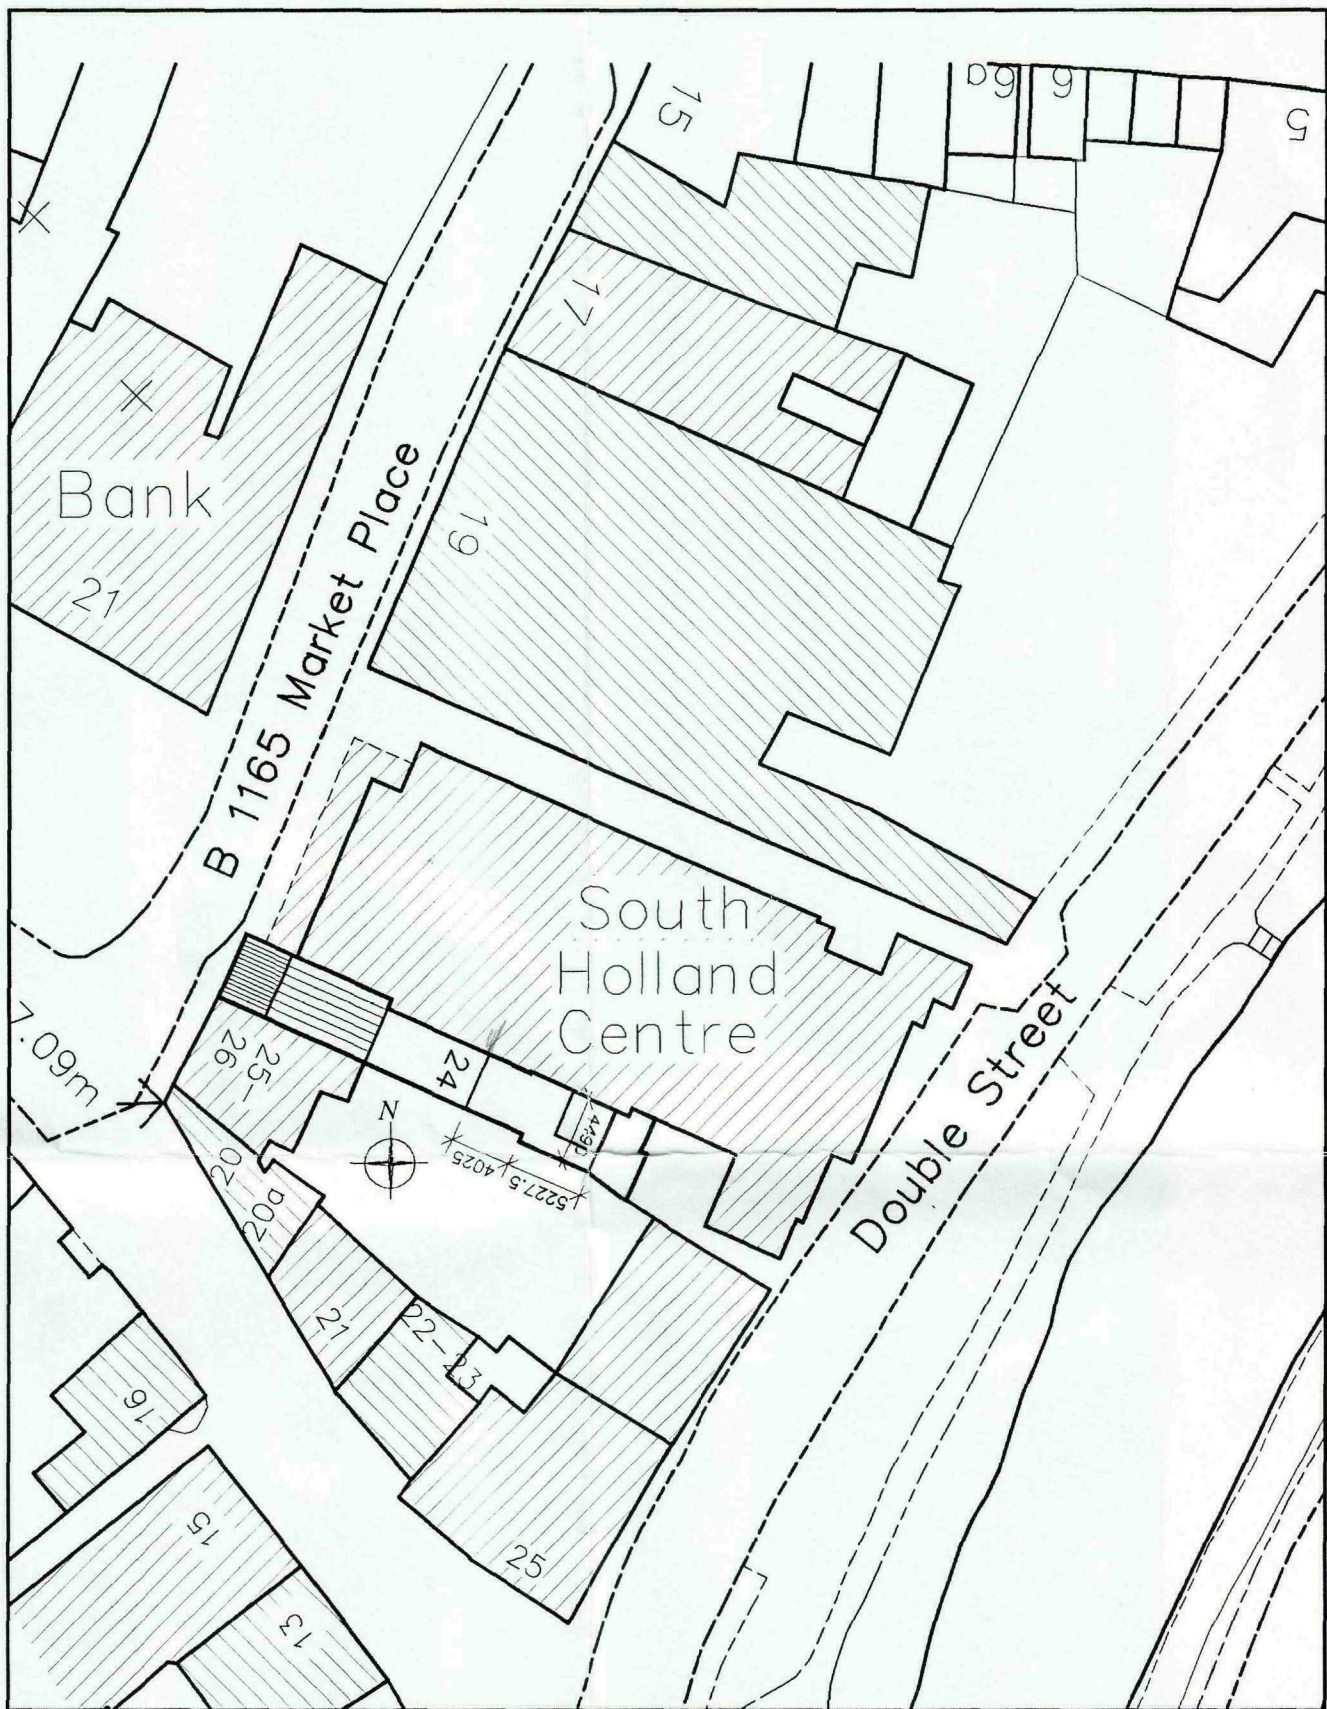

Proposed Block Plan

NEIL DOWLMAN | Architecture
www.neildowman-architecture.co.uk


SHDC
Planning & Development
- 4 AUG 2009
Ref: 0584-09

CREATIVE DESIGN FOR YOUR FUTURE



Neil Dowman Architecture Ltd
4-5 Church Street, Aford, Lincs LN13 9EF
T 01507 465863 F 01507 466006
E aford@neildowman-architecture.co.uk

Offices also at:
Louth T 01507 401155 | Boston T 01205 357272
Grantham T 01476 574242 | Skidmore T 01754 880080

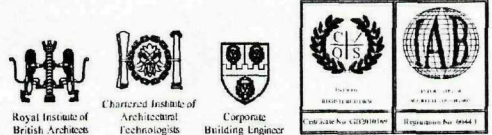

Client
Mr Dungarwalla

Project
Proposed Alterations to:
Spalding News
24 Market Place,
Spalding.
PE11 1SS

Scale
1:500

Date
Mar '09


Drawn By
MD

Checked By
GR.

Drawing No.
B2111 - 14

Revision

Title
Existing & Proposed Block Plans

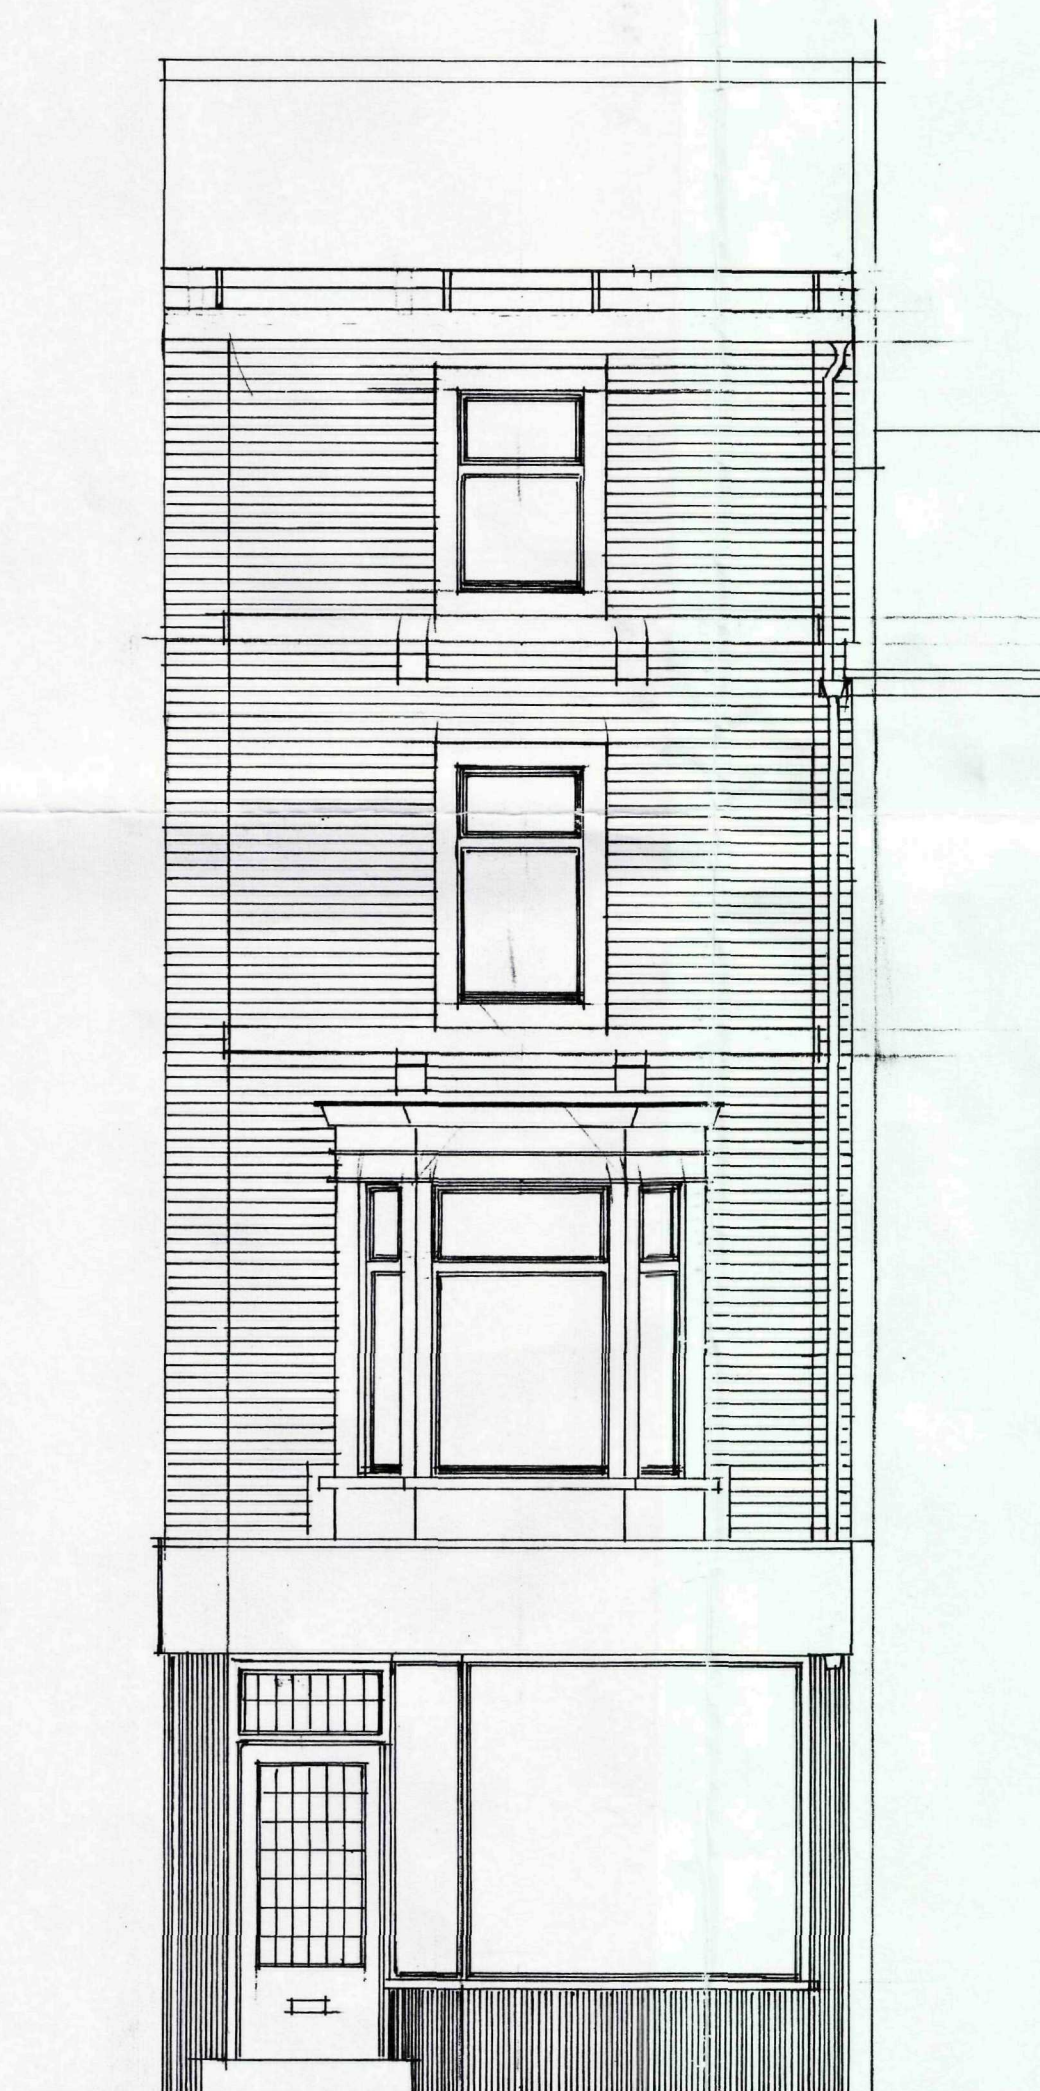

EXISTING FRONT ELEVATION



PROPOSED FRONT ELEVATION




NEIL DOWLMAN Architecture
Neil Dowdman Architecture Ltd
Tel: 01205 357272 Fax: 01205 351115
Email: business@neildowdman-architecture.co.uk

Members of The Royal Institute of British Architects
Members of British Institute of Architectural Technologists
Corporate Building Engineer

Chartered Architects * Architectural Technologists
Designers * Building Engineers * Project Managers
Planning Supervisors * Party wall Surveyors * Access Consultants

www.neildowdman-architecture.co.uk

Client	DUNGAWALLA	Scale	1:50
Project	24 MARKET PLACE SPALDING	Date	
		Drawn by:	GAR
		Drawing No.	B2111/14
Title	FRONT ELEVATION	Revision	

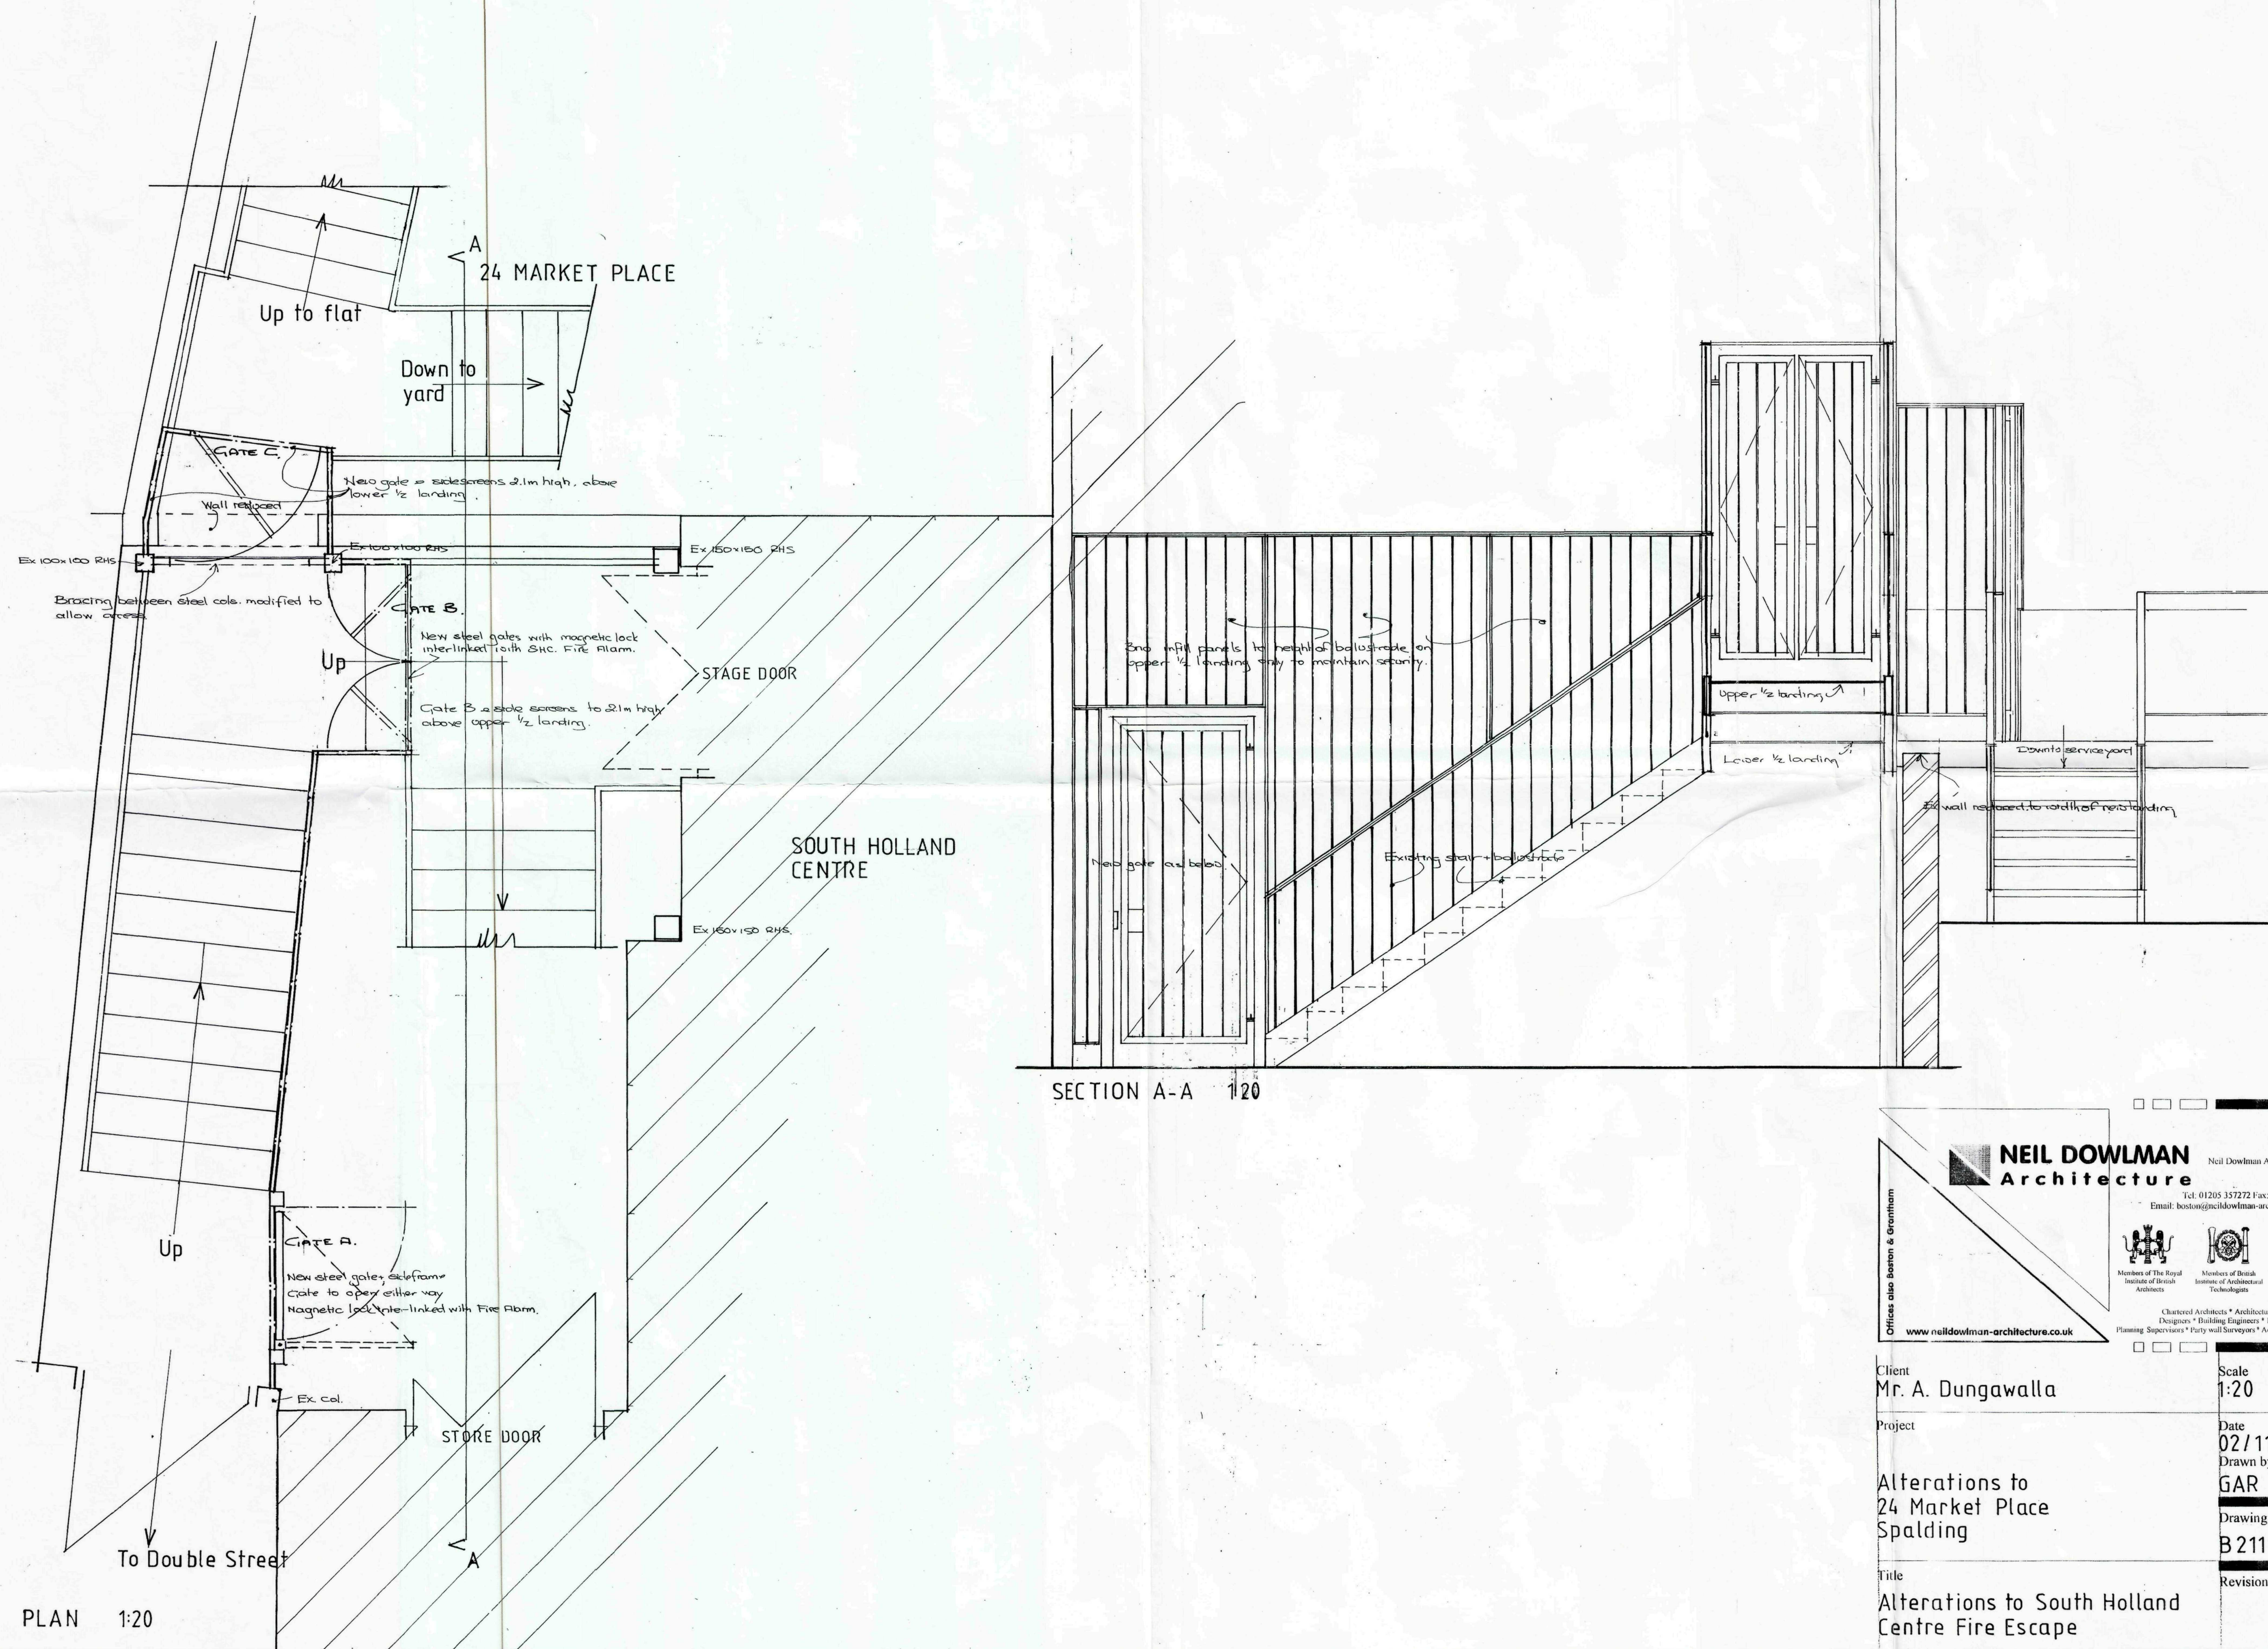

NEIL DOWLMAN Architecture
Neil Dowdman Architecture Ltd
Tel: 01205 357272 Fax: 01205 351115
Email: boston@neildowdman-architecture.co.uk

Members of The Royal Institute of British Architects
Members of British Institute of Architectural Technologists
Chartered Architects * Architectural Technologists
Designers * Building Engineers * Project Managers
Planning Supervisors * Party Wall Surveyors * Access Consultants

www.neildowdman-architecture.co.uk

Client	Mr. A. Dungawalla	Scale	1:20
Project	Alterations to 24 Market Place Spalding	Date	02/11/2009
		Drawn by:	GAR
		Drawing No.	B2111/16
Title	Alterations to South Holland Centre Fire Escape	Revision	