



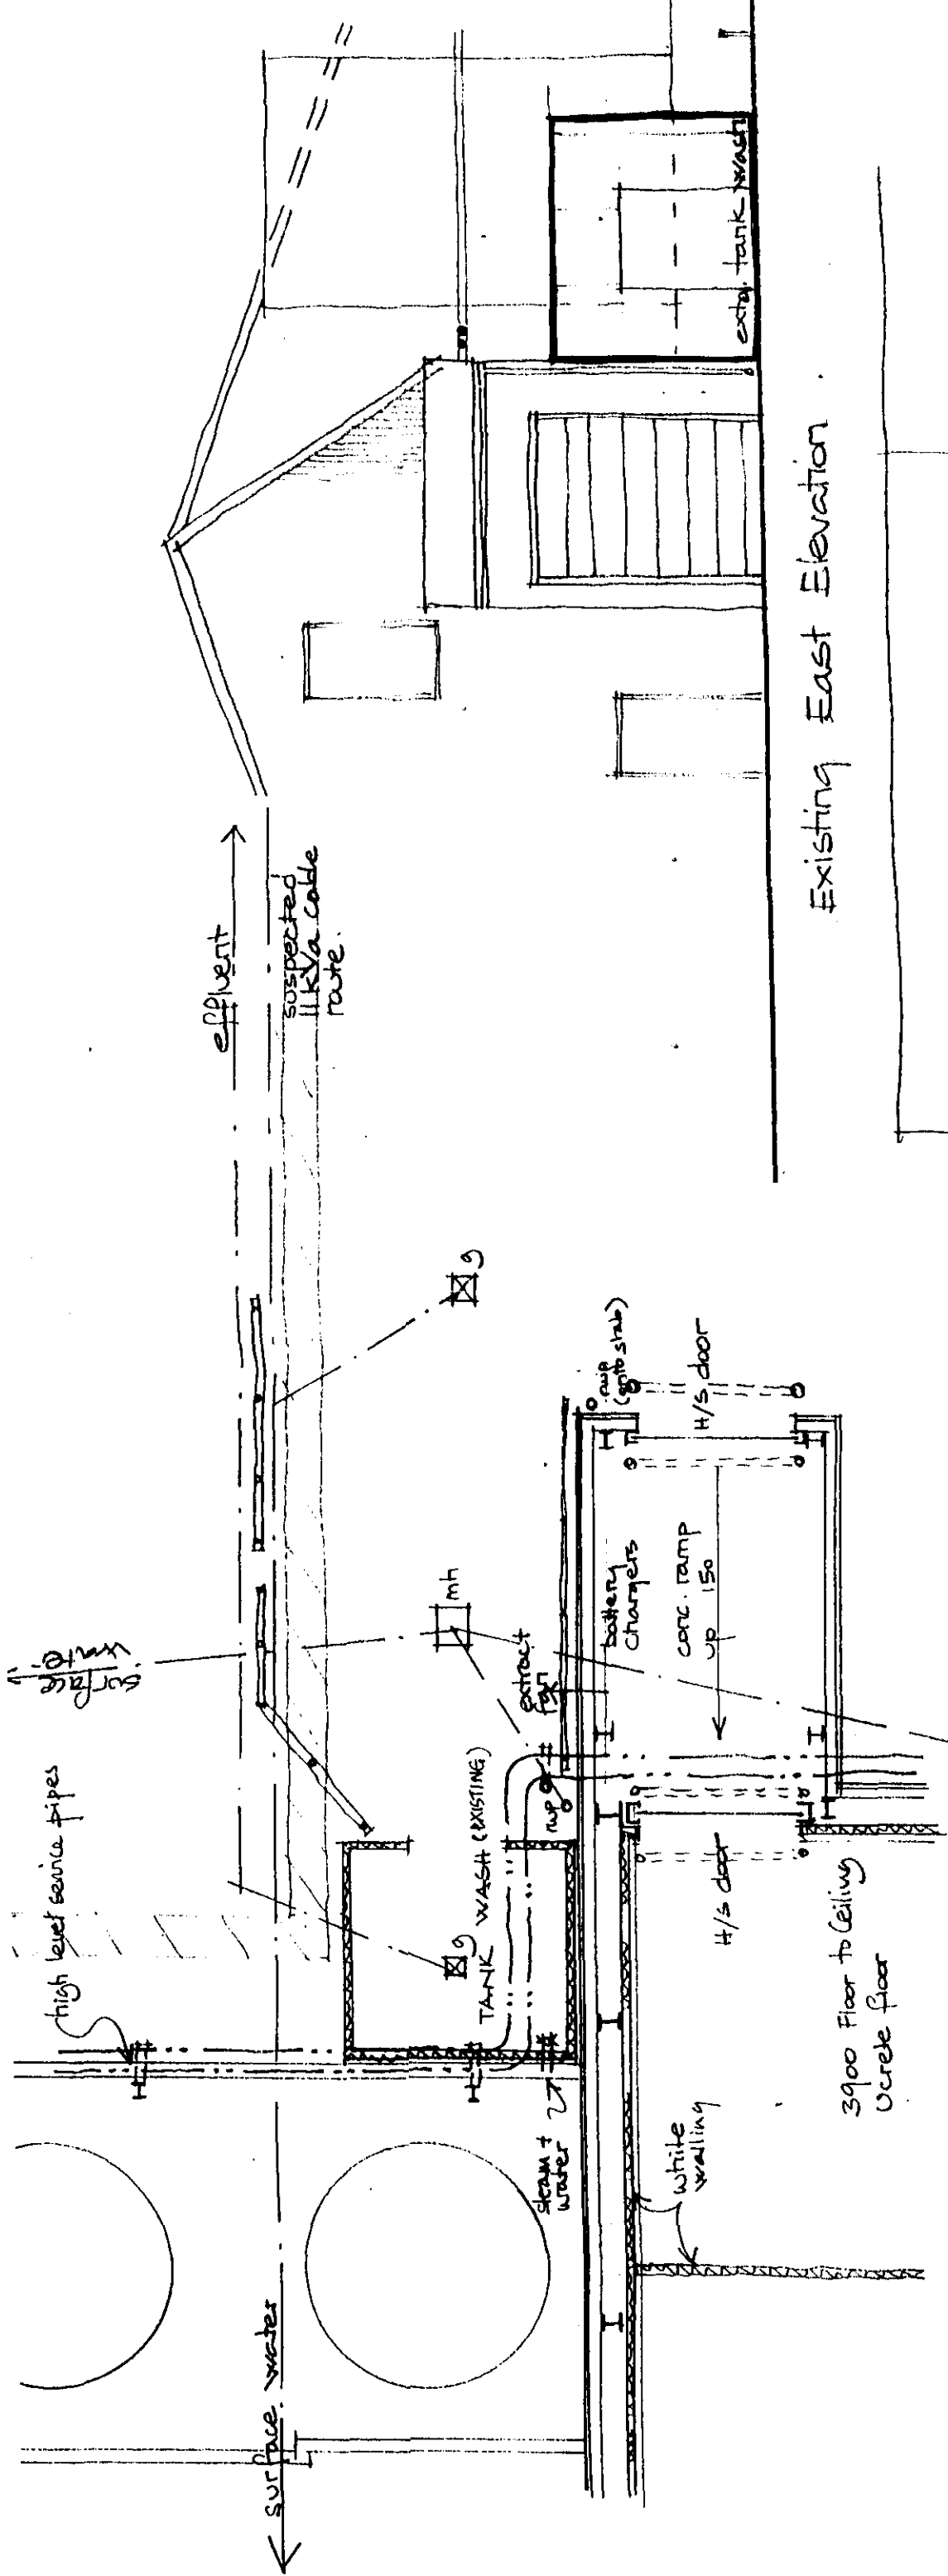

Existing Plan.

Existing East Elevation

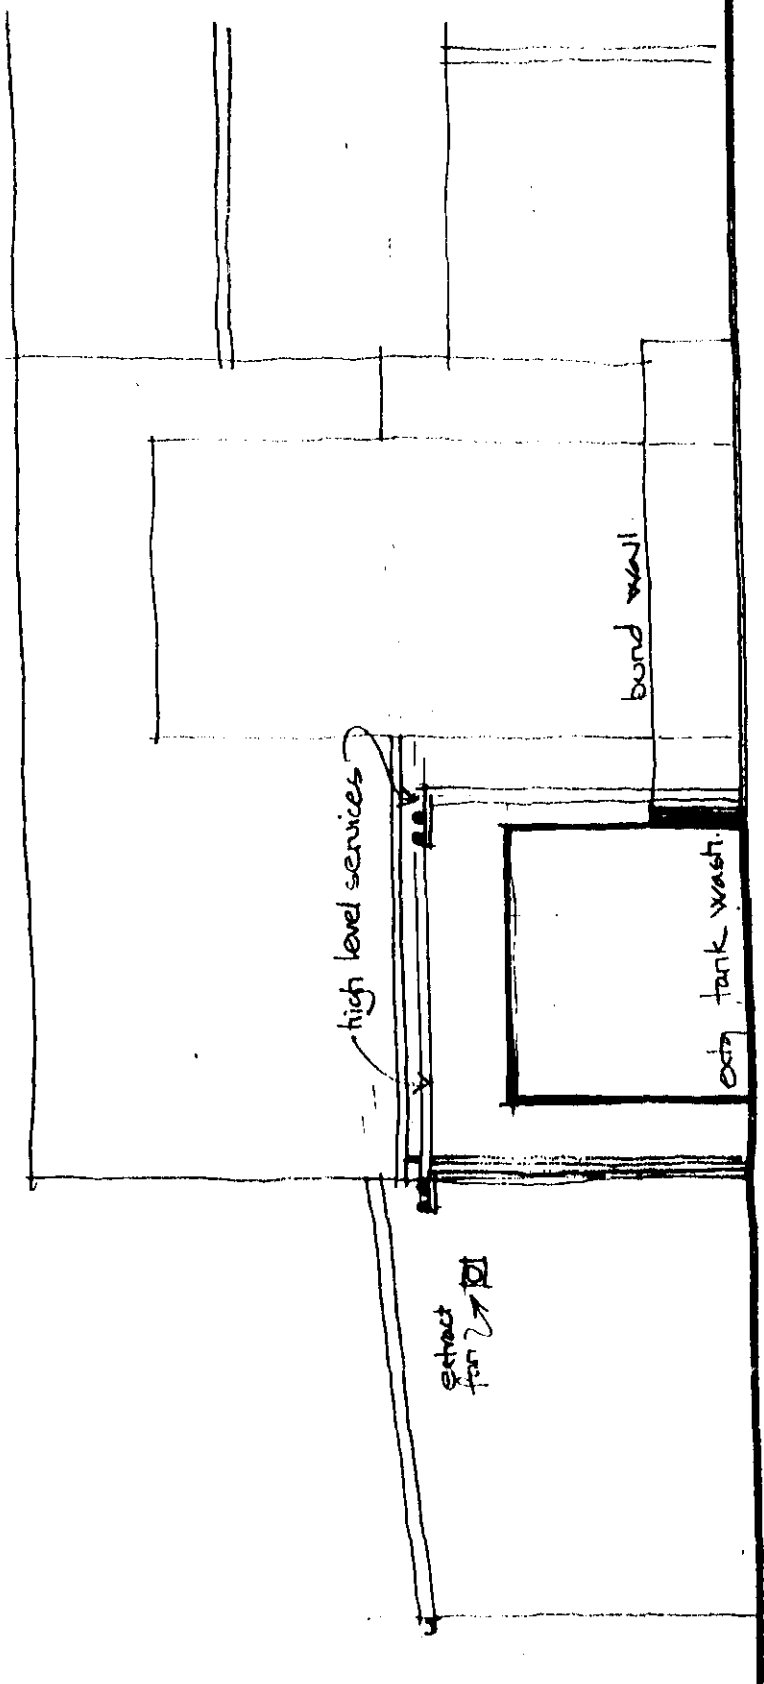

Existing North Elevation

**DETERMINED
PLAN**

SOUTH HOLLAND DC
HOUSING & PLANNING
11 JUN 1999
Ref: 0587/99

JEFFERSON SHEARD ARCHITECTS 1 Scoogate Mews, Scoogate Stamford Peterborough PE9 2FX Telephone (01780) 757576 Fax (01780) 754980	PROJECT Geest Salad's Division Tank Wash Extension.		scale 1:100	date 06/99
	DRAWING Existing Plans and Elevations.		ref - NUMBER - rev 97-55 01	