



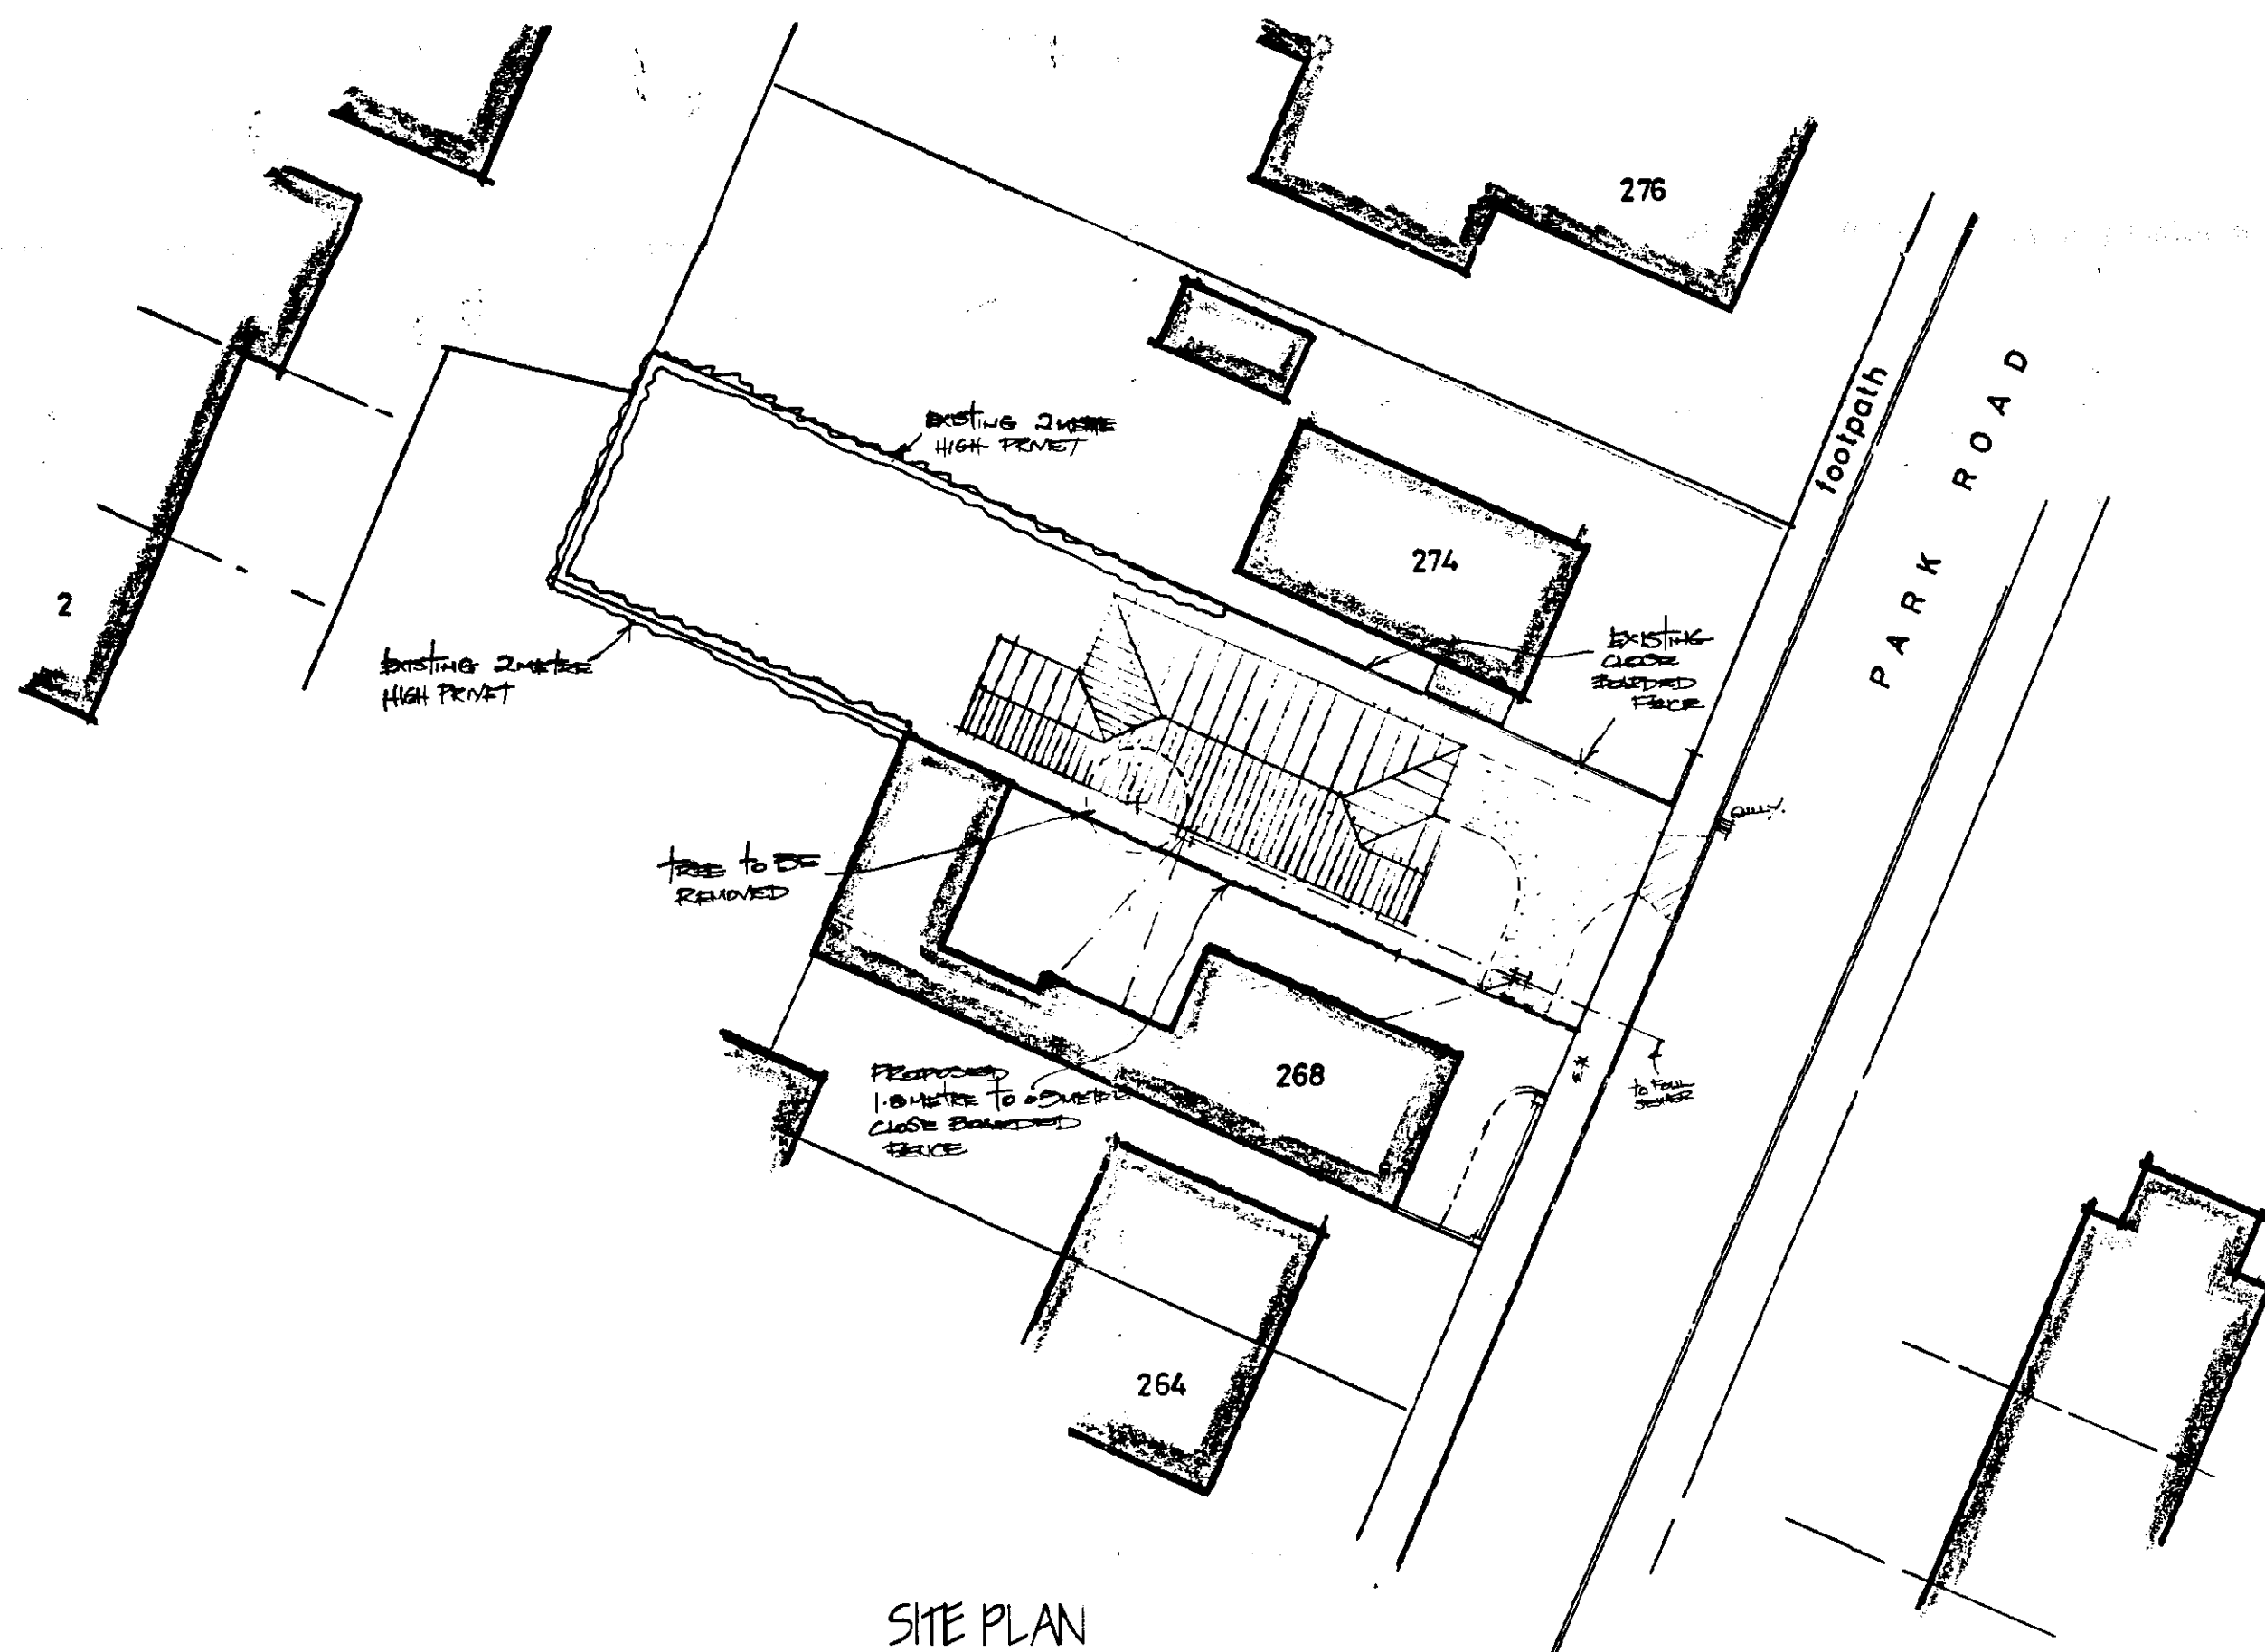

SITE PLAN
1/250

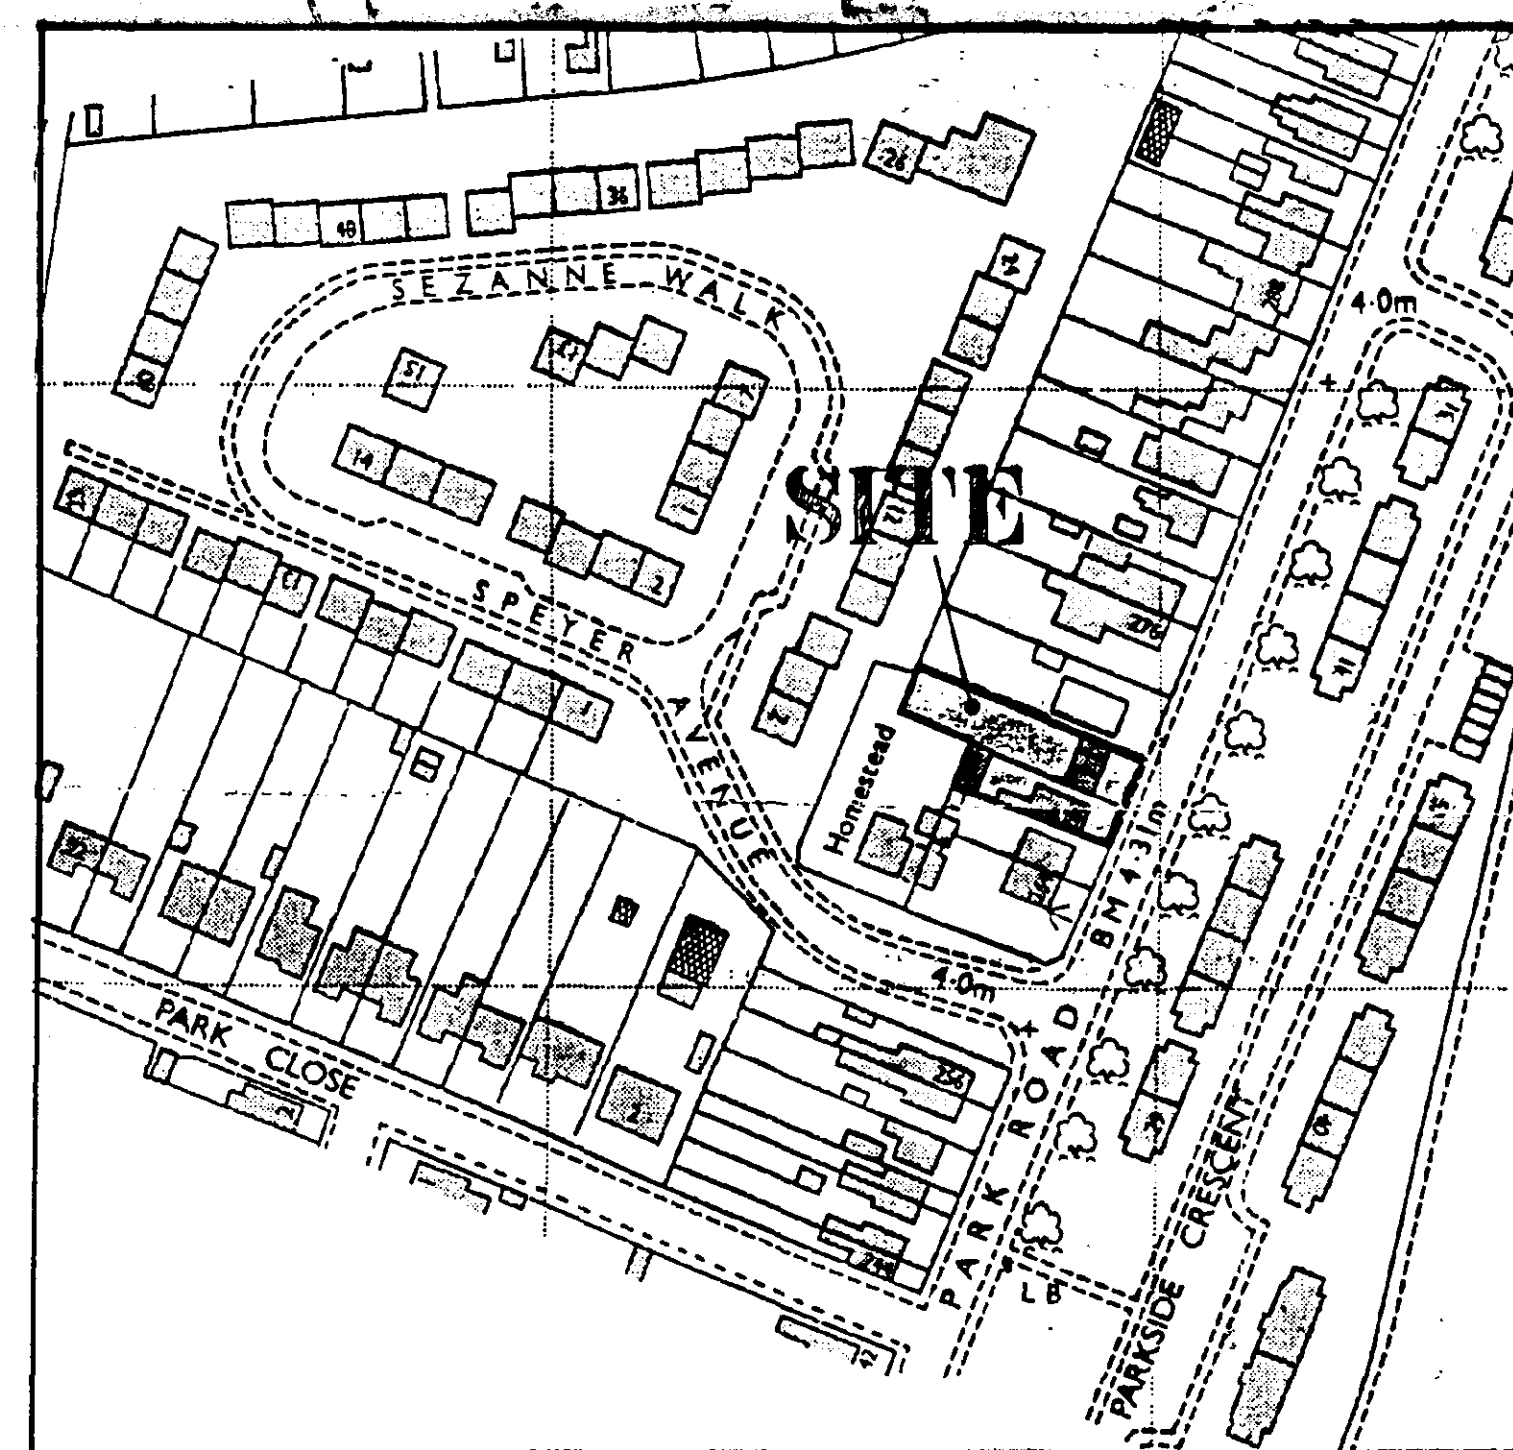

LOCATION PLAN
1/1250



REF. SECTION		DATE	
G. R. MERCHANT I.ENG AMICE FIWO ARCHITECTURAL, STRUCTURAL AND LAND DRAINAGE CONSULTANTS Unit 4, Wrights Mews 18A Park Road, Holbeach, Spalding, Lincs. PE12 7EX Tel: 01406 480800 Fax: 01406 488744 E-Mail: G. R. Merchant @ Merchant. PB. Co. UK			
Project: PROPOSED BUNGALOW ADJACENT TO 268 PARK ROAD SPALDING Lincs			
Client: DGM PROPERTIES LTD			
Drawing: SITE & LOCATION PLANS			
Job Ref:	481/02	Drawing No:	01
Date:	APRIL 2002	Drawn:	GRM
Scales: AS INDICATED			
DO NOT SCALE FROM THIS DRAWING This drawing is copyright and may not be altered, copied, photographed or used for any other purpose other than that for which it is issued. The General Contractor is to check all dimensions on site and report any discrepancies to the architect. All details shown on this drawing including boundaries are based upon typical site conditions related to the area. No responsibility can be accepted for errors or omissions which may be discovered during construction unless notified in writing by the architect or the contractor. The architect and the contractor are recommended to meet and agree on all matters necessary to ensure compliance with Health and Safety Regulations for Building sites and Work areas. The Employer/Client is advised that should the works need to comply with the Construction Design and Management Regulations as introduced by Planning Department will be required. The works shall comprise of all that is shown on the drawing and details. Work that may not specifically shown but may be necessary to ensure the works to be included.			

SHDC
Planning & Development
22 JUL 2002
not 59/12



SHDC
Planning & Development
21 JUL 85
Re: 590/42

