
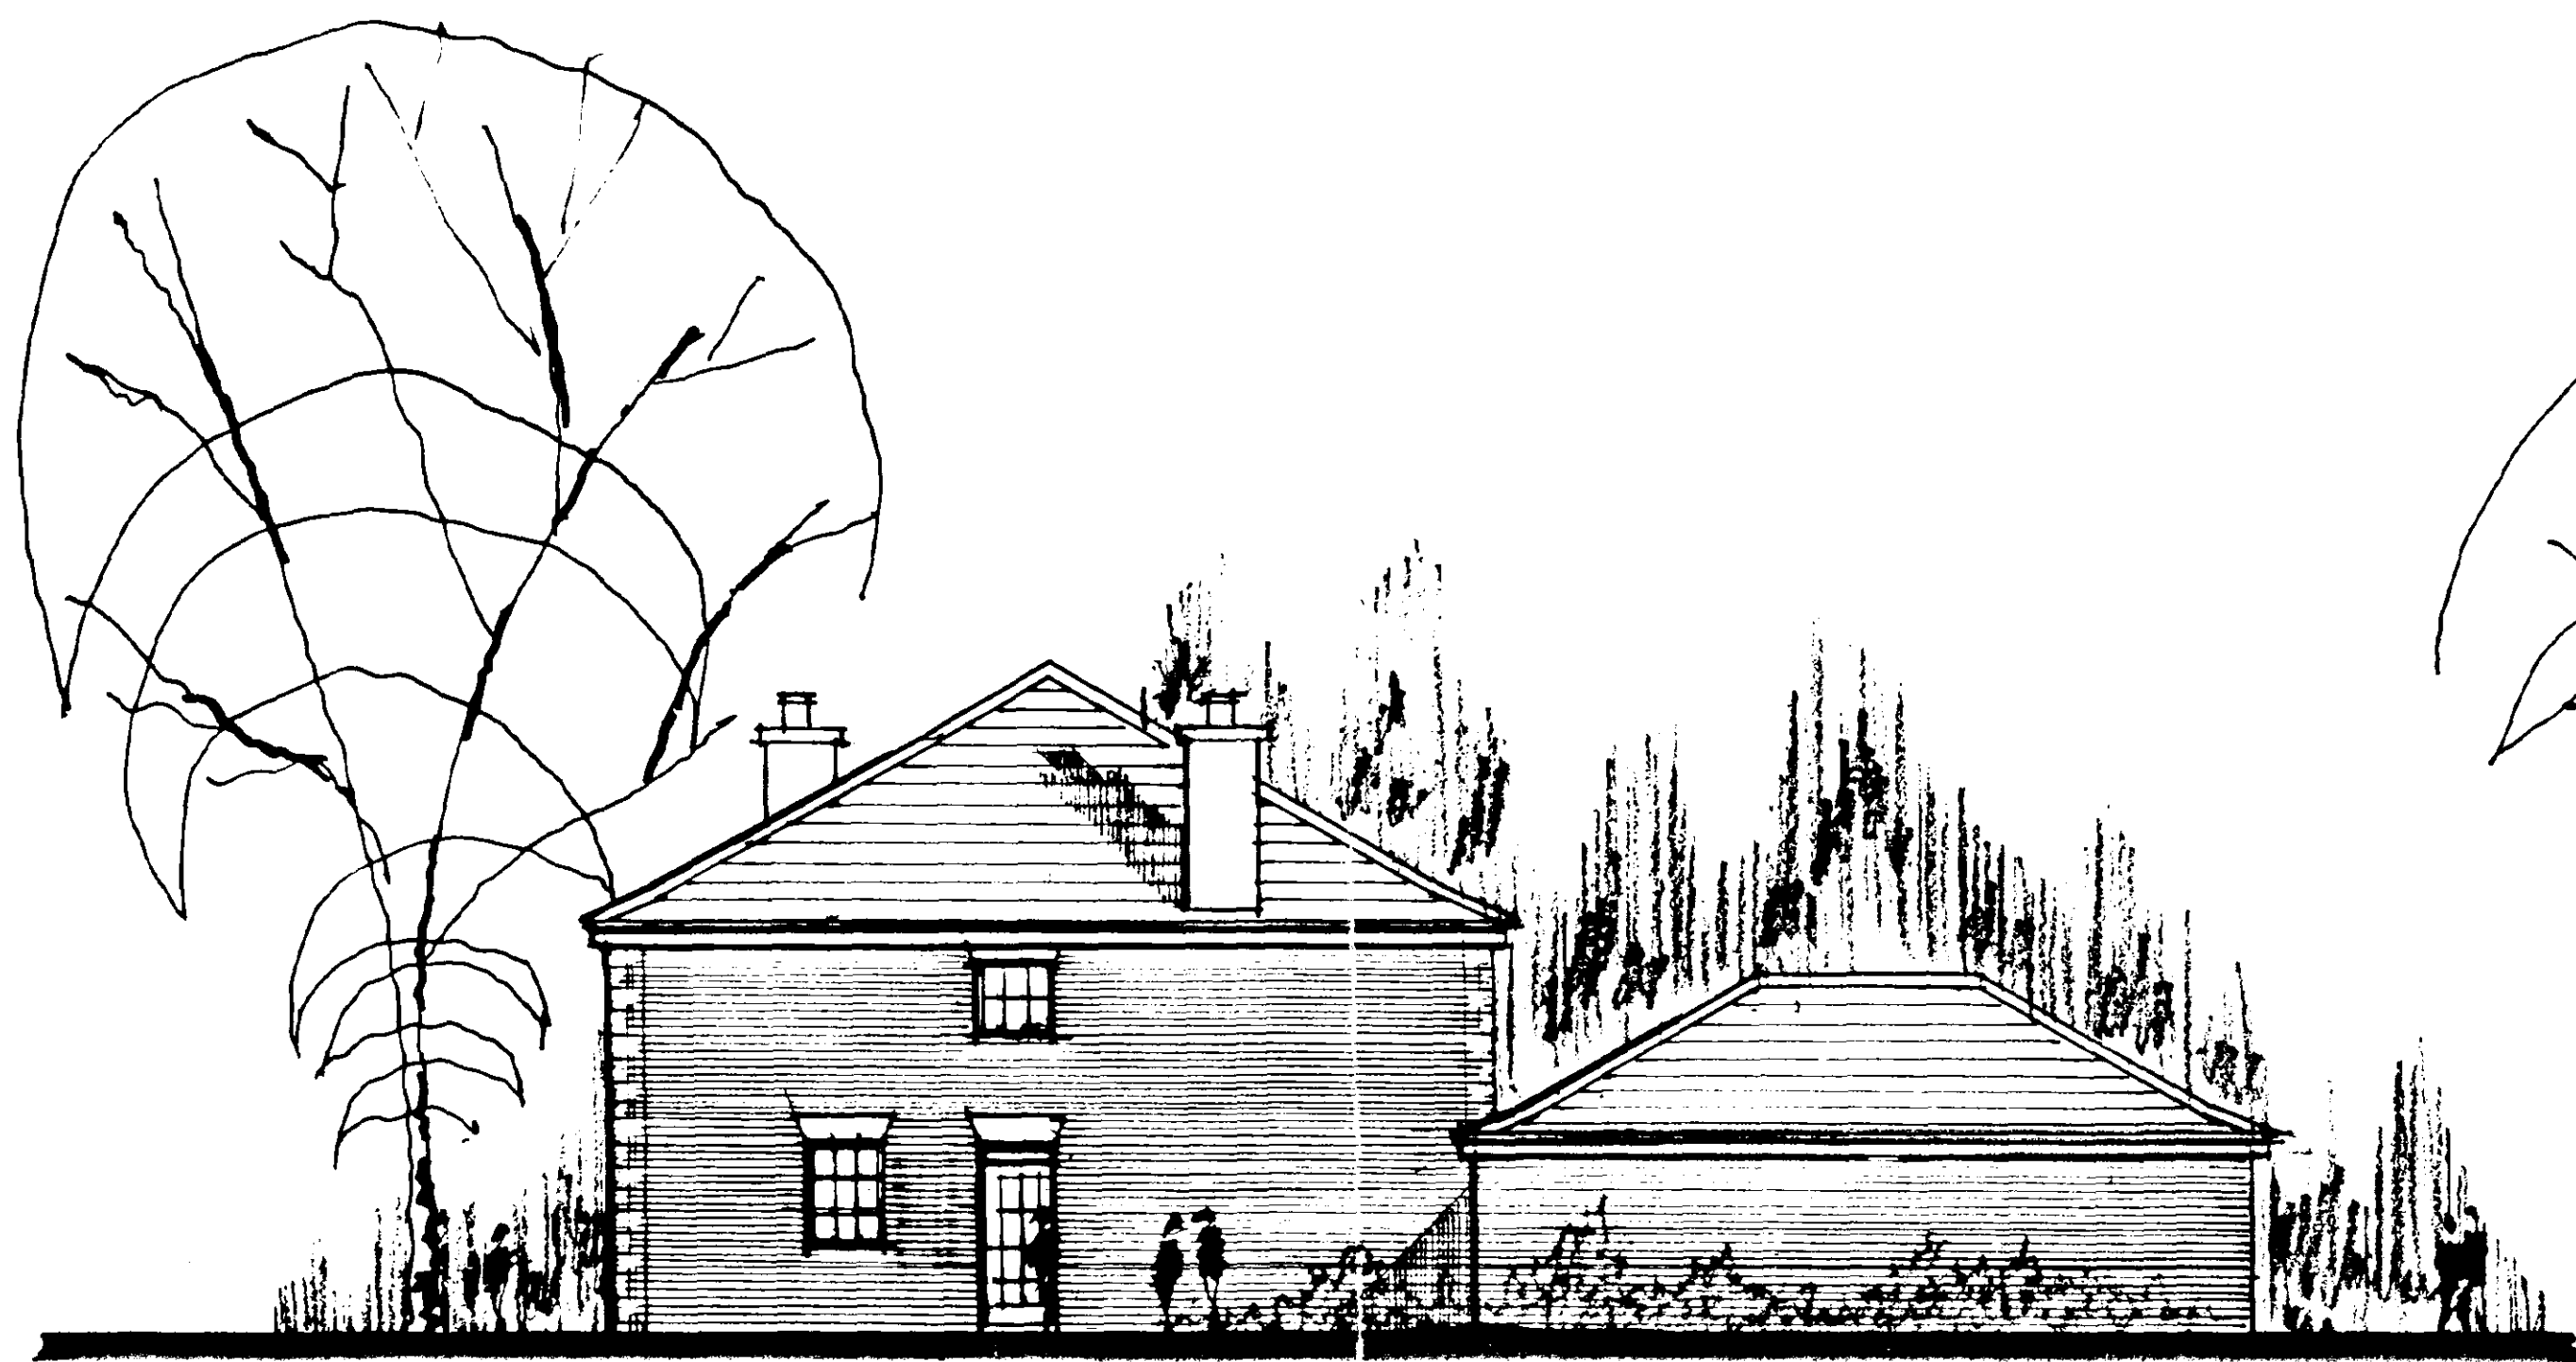
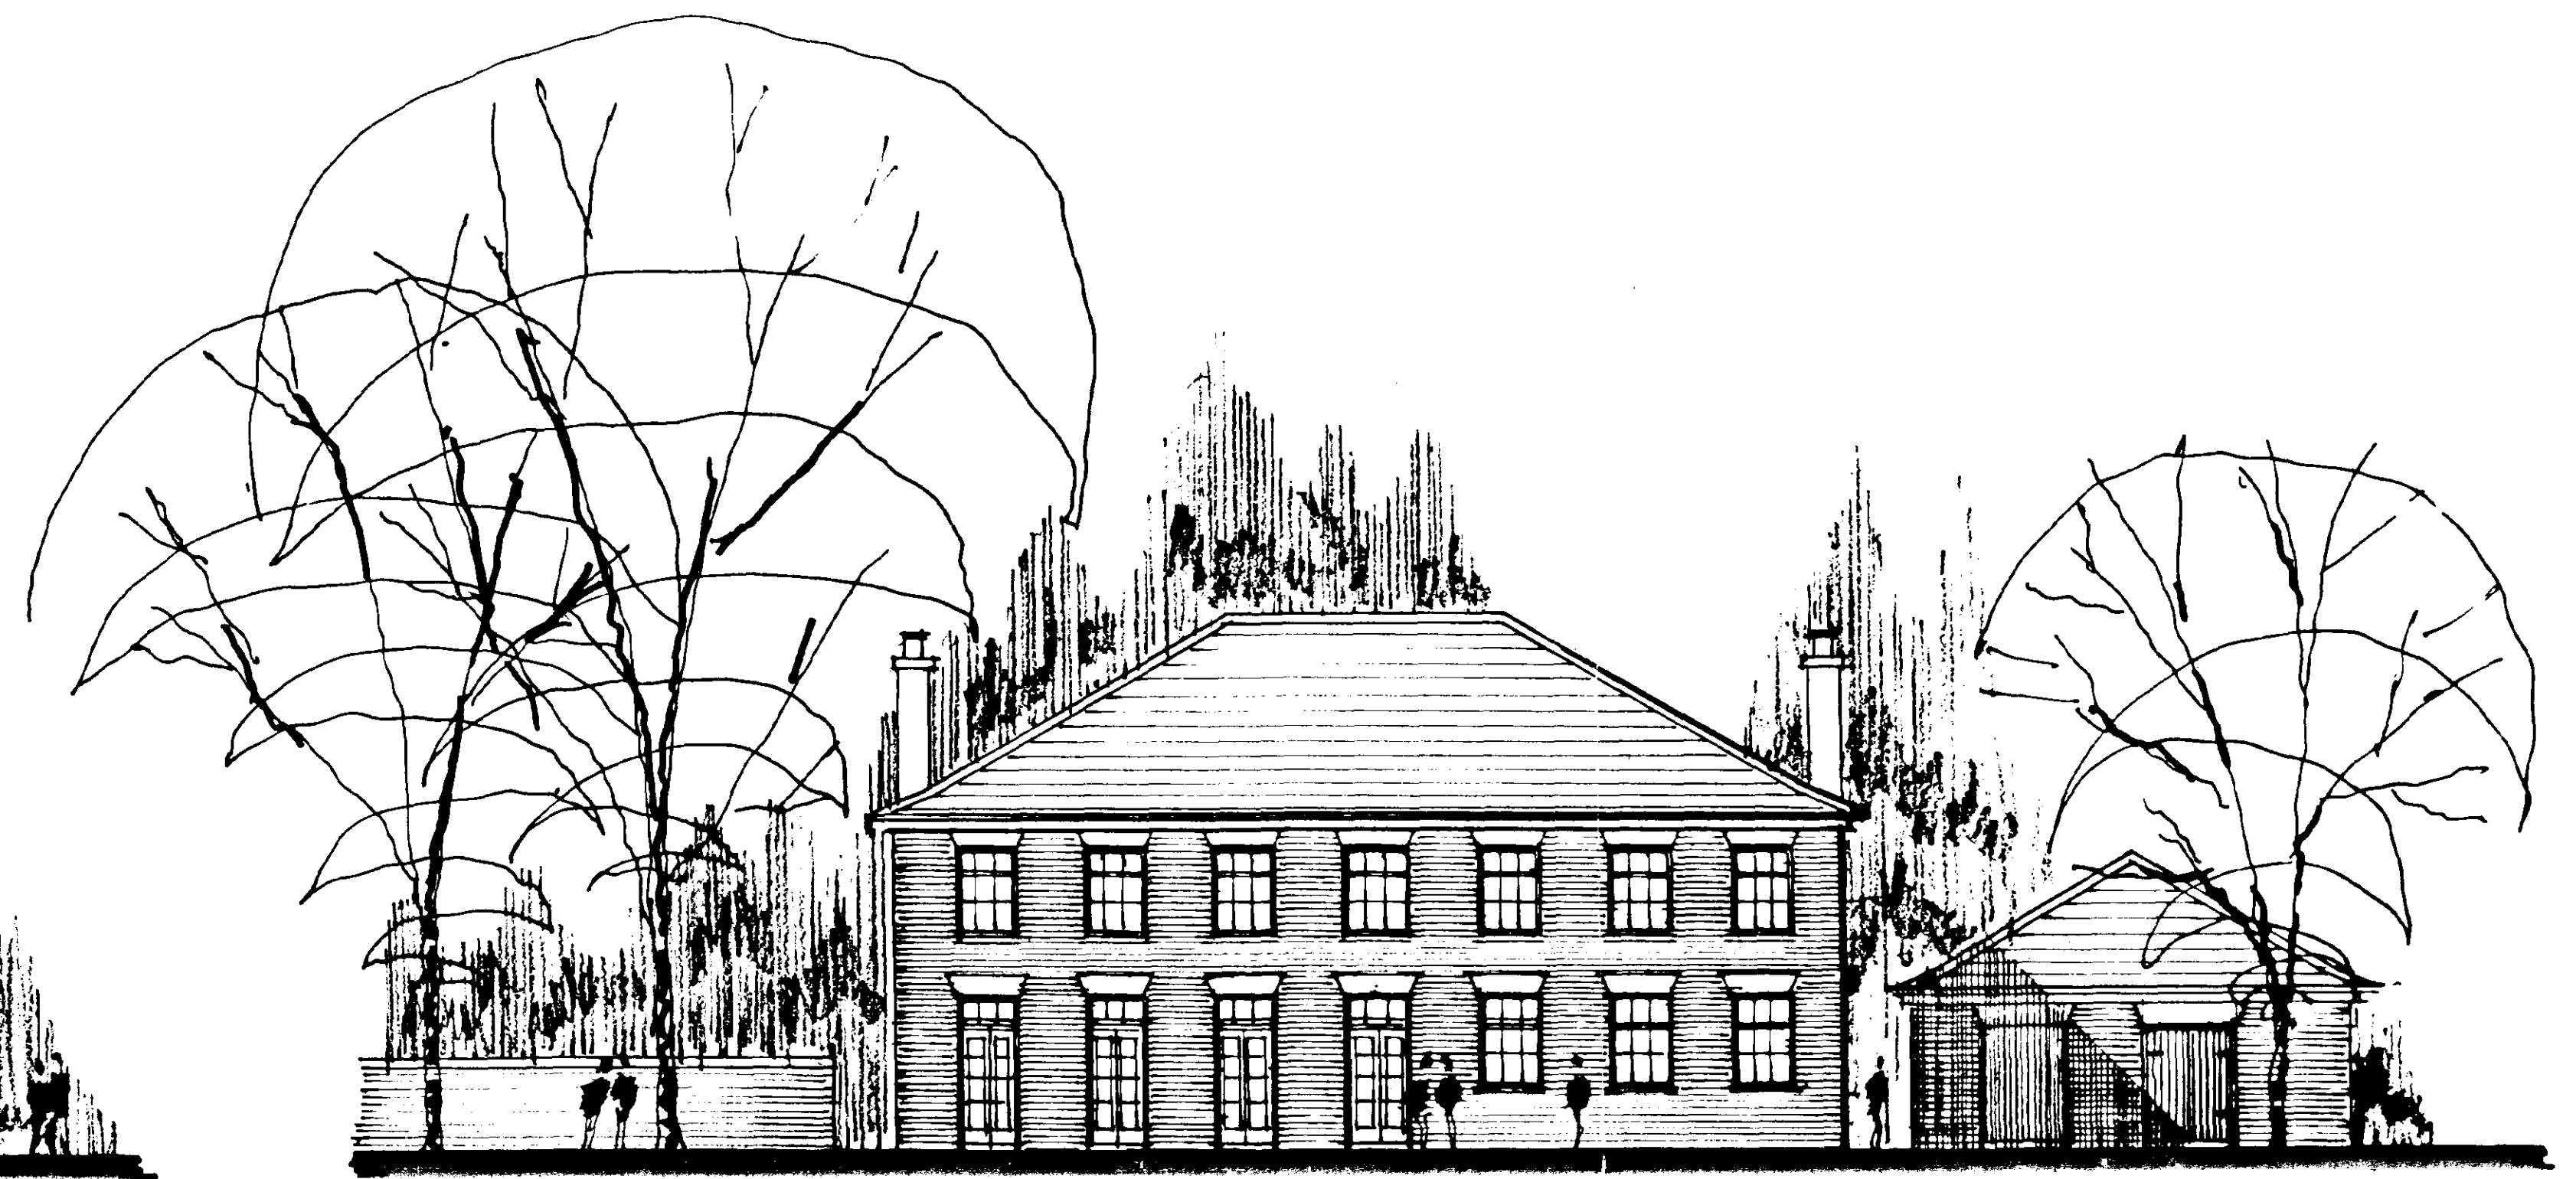
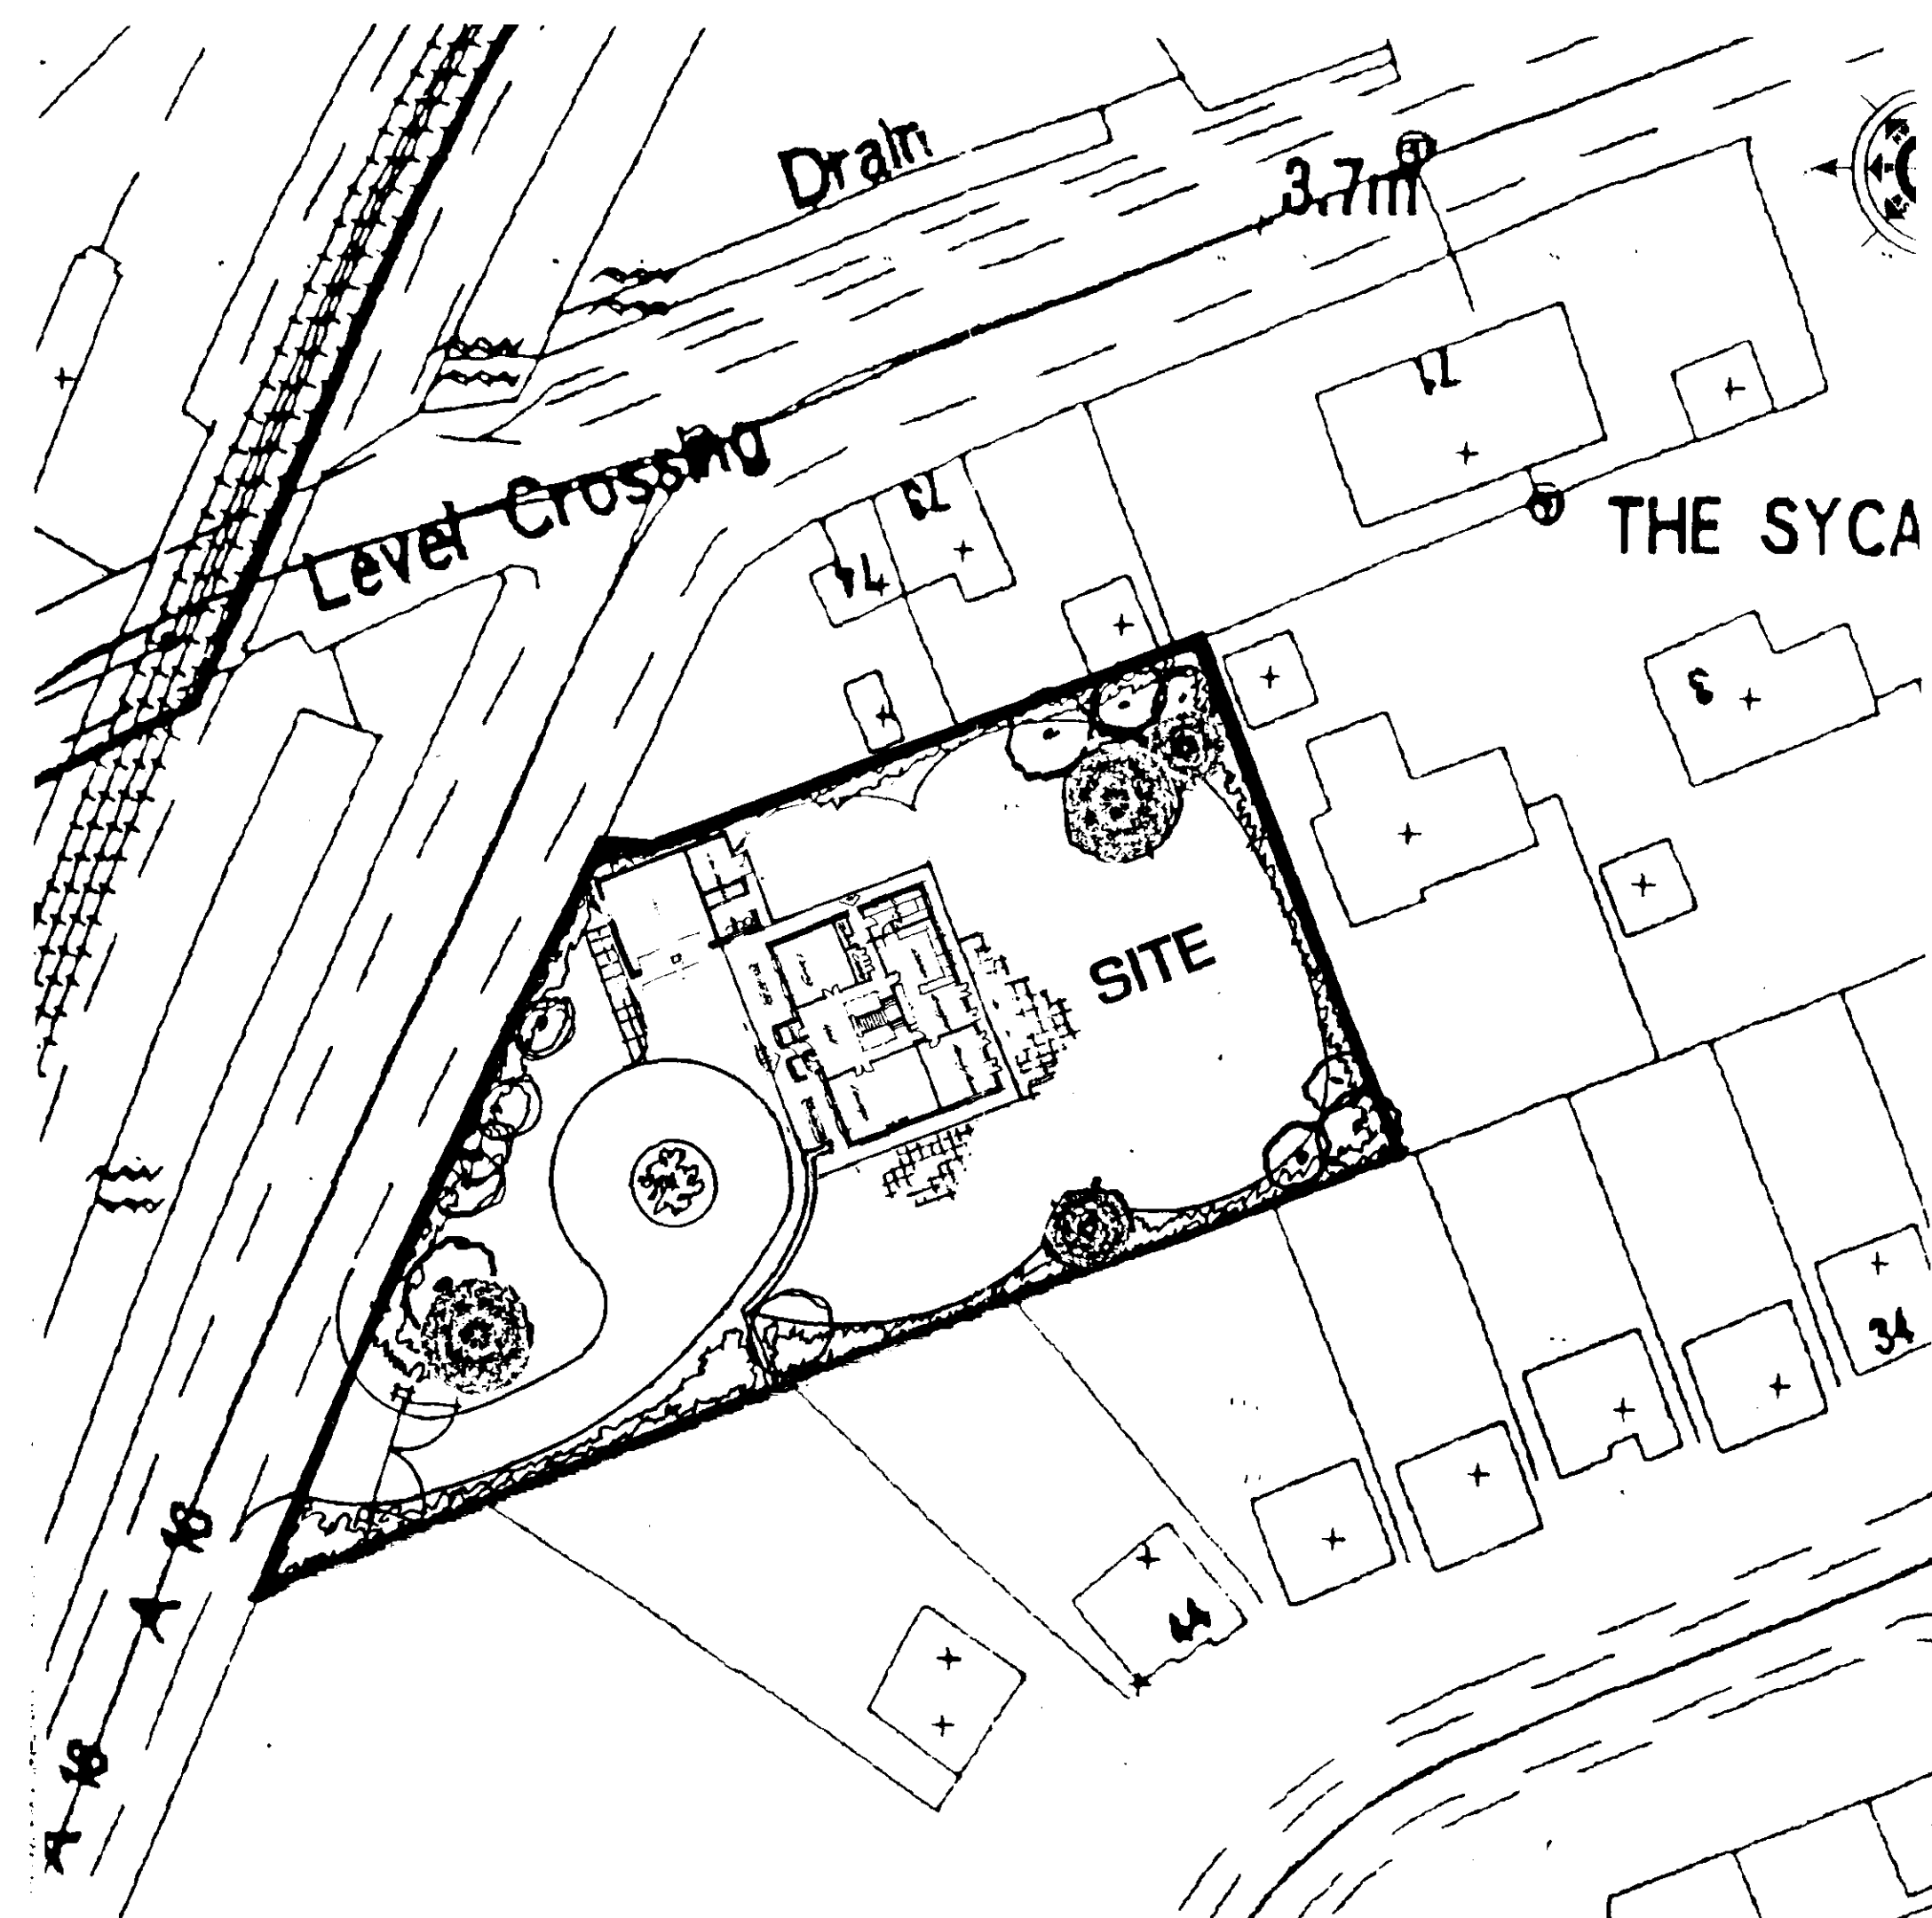


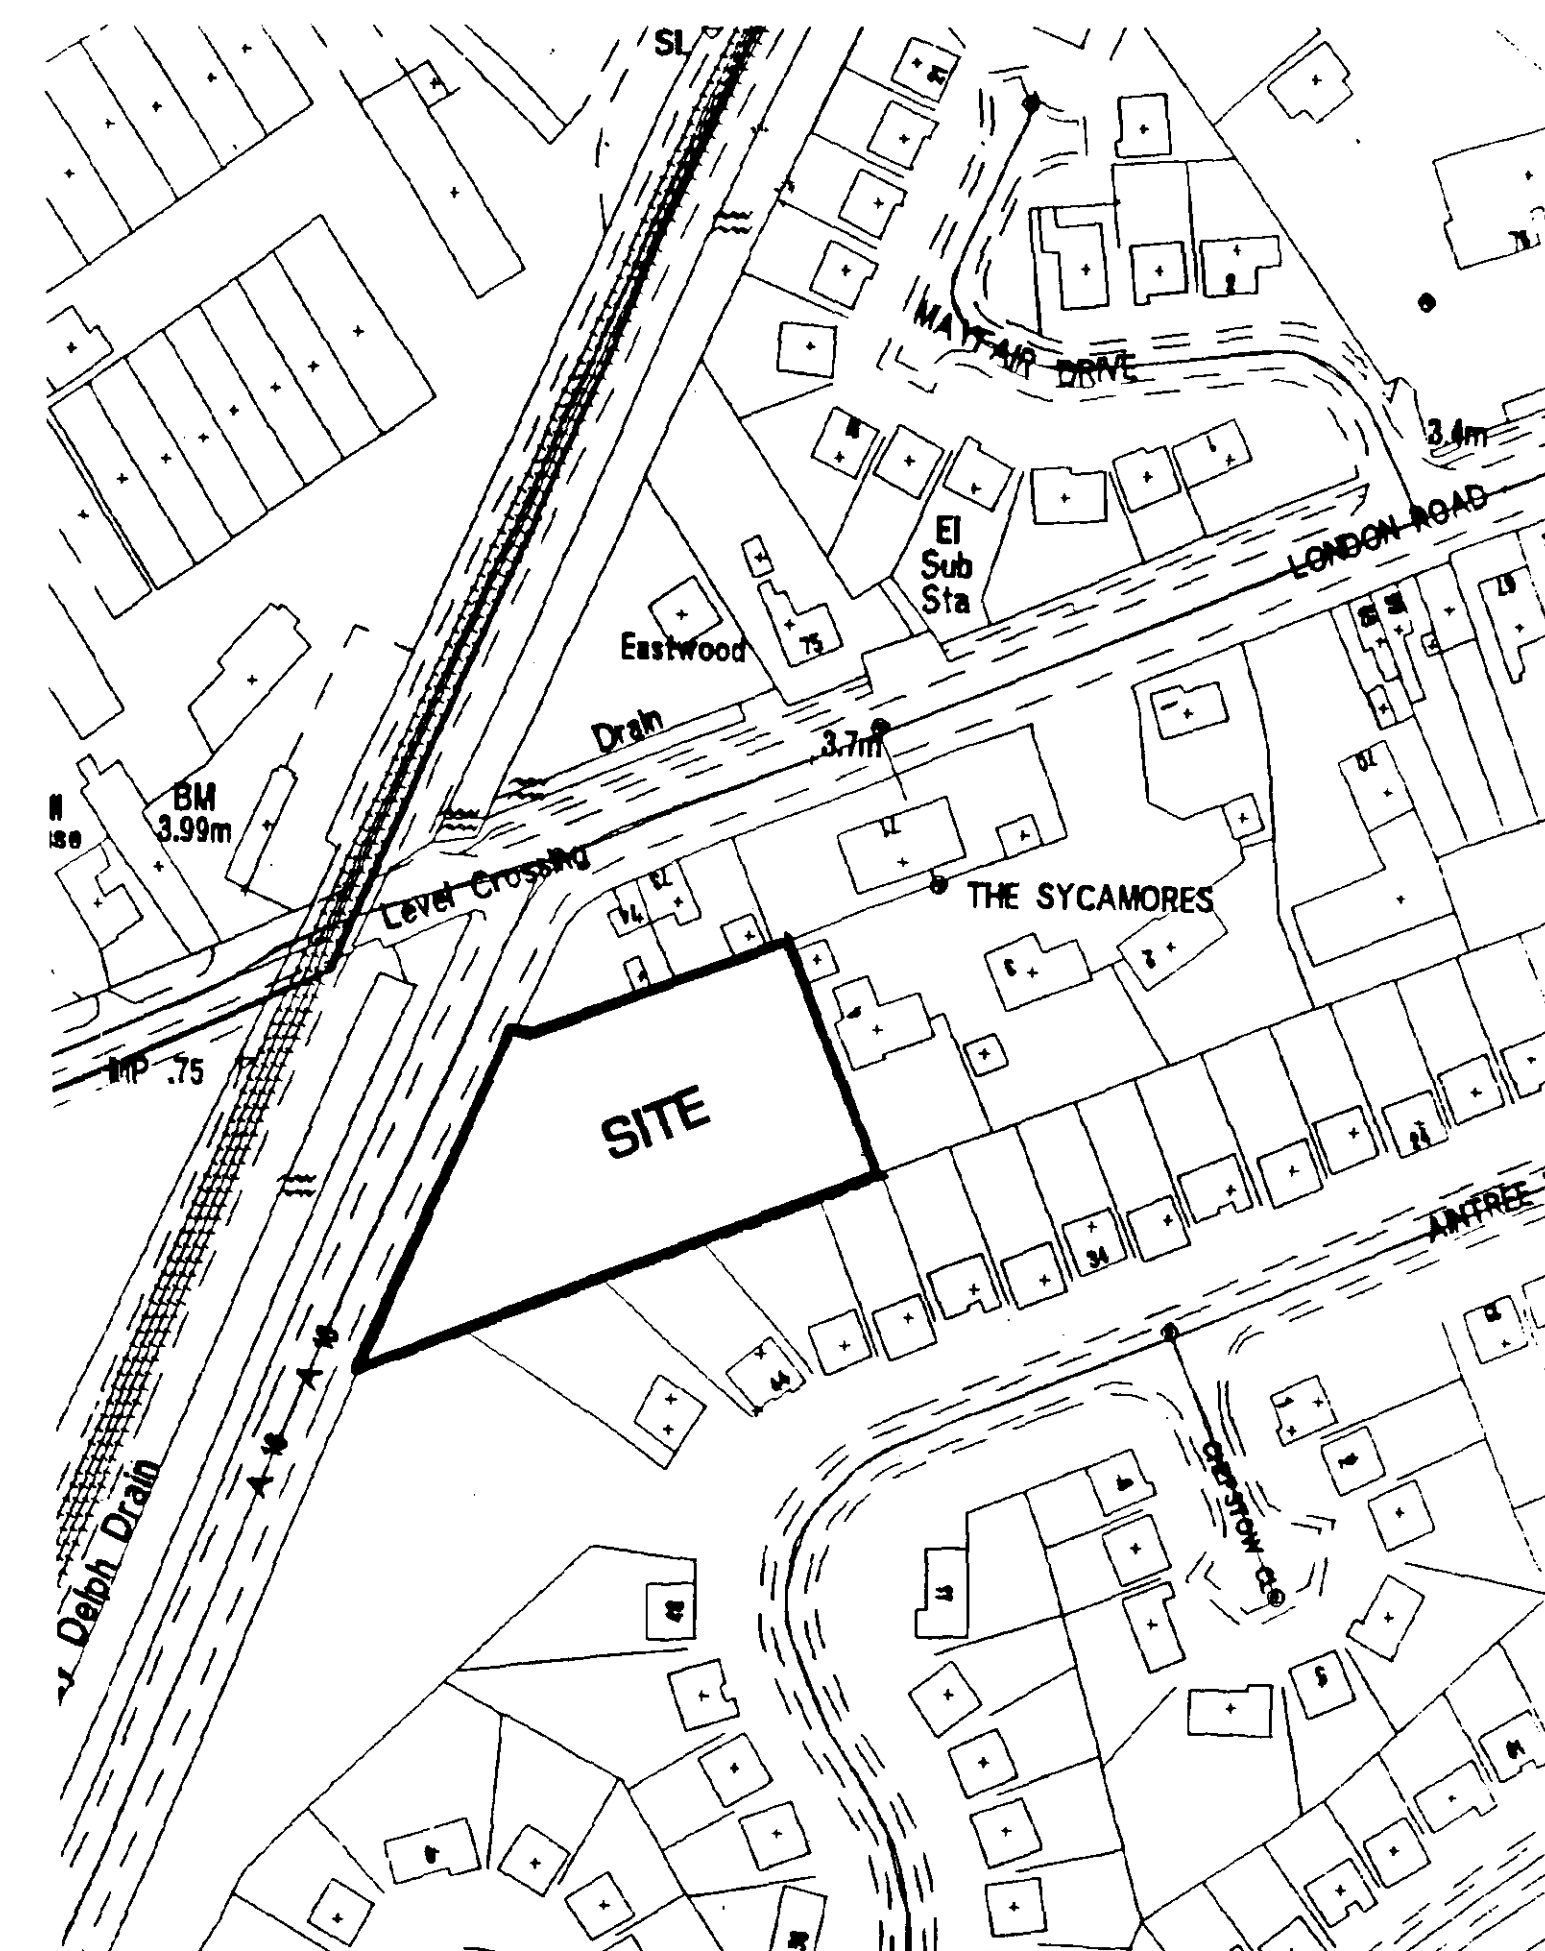

notes

Do not scale from this drawing

This drawing is copyright and may not be altered, traced, photographed or used for any purpose other than that for which it is issued without permission from John D. Lynch Partnership

The General Contractor is to check all dimensions on site and report discrepancies to the Architect.

All details shown in this drawing including foundations are based upon typical site conditions related to the area. No responsibility can be accepted for conditions that may be encountered during construction which are not reported to the Architects as they design amendments may be considered. Site soil surveys are recommended as request of foundations to establish specific site conditions before foundation work is undertaken.

revision *date*

RECEIVED
JUL 18 1999
0591/99

DETERMINED
PLAN


JOHN D LYNCH
partnership
CHARTERED
ARCHITECTS

project / drawing
PROPOSED NEW DWELLING AT
LITTLE LONDON< SPALDING

MR & MRS L MARTELL
ELEVATIONS
SITE PLAN
LOCATION PLAN

<i>scale</i>	<i>date</i>	<i>drawn</i>
1/100		
1/500 71/1250	July 99	JDL
<i>job no</i>		<i>drawing no</i>
1464		AB/2
<i>revisions</i>		

100% Satisfaction Guarantee

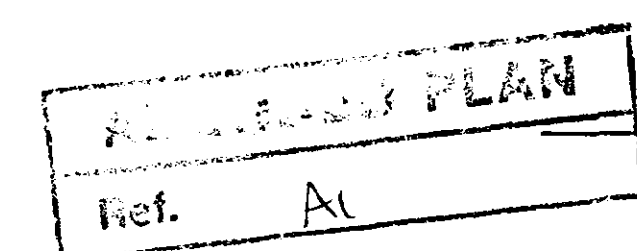

BBROADGATE
BBUILDERS LTD

title
Proposed dwelling at
Little London, Spalding.
for : Mr & Mrs L Martell

[illegible]



front elevation

side elevation



rear elevation

side elevation

ADD TO FILE

Ref. A1

SUBJECT: JAMES EARL RAY
HOUSING - RENTAL

- 2 MAR 2000

Ref: 0591/99

BBROADGATE
BBUILDERS LTD

The Race Ground, Spalding, Lincolnshire PE11 3AP
Telephone: 01775 725616 Facsimile: 01775 725097

title
Proposed dwelling at
Little London , Spalding.



for: Mr & Mrs L Martell

Elevations

[illegible]

Mark Dennis
architectural services

90 Station Road - Surfleet - Spalding - Lincs - PE11 4DB
Telephone: 01775 680417 Mobile: 07788 834568

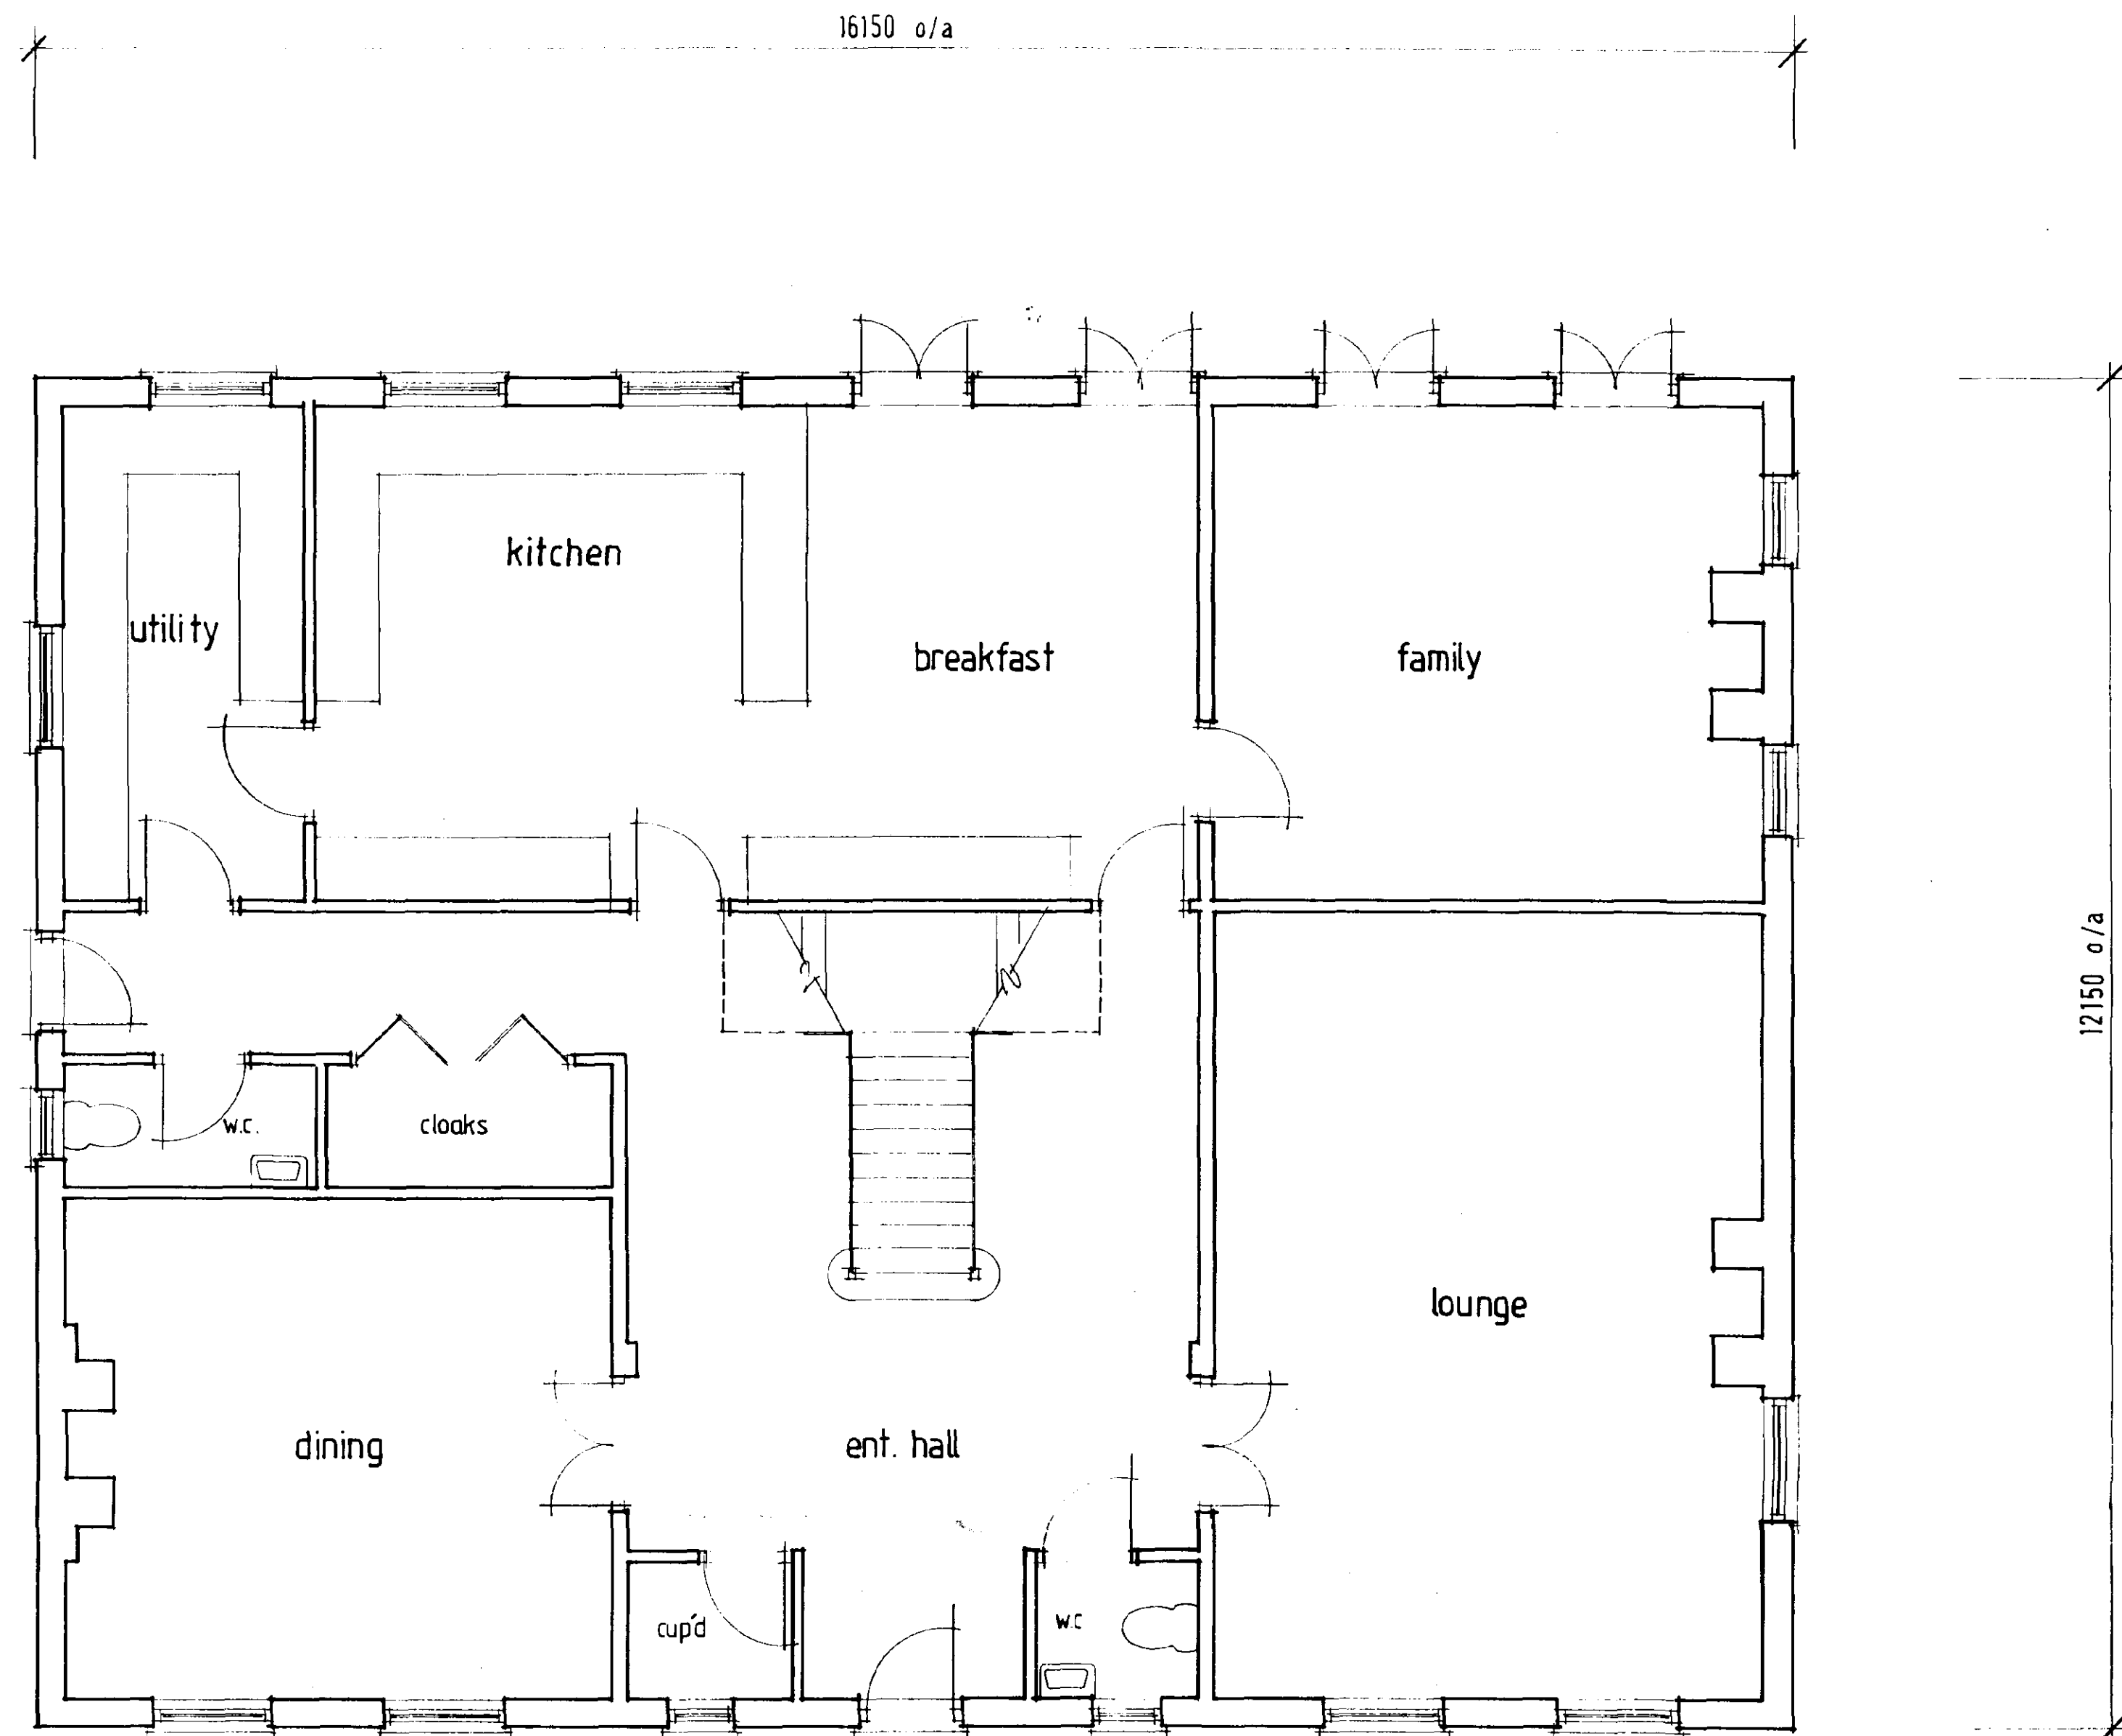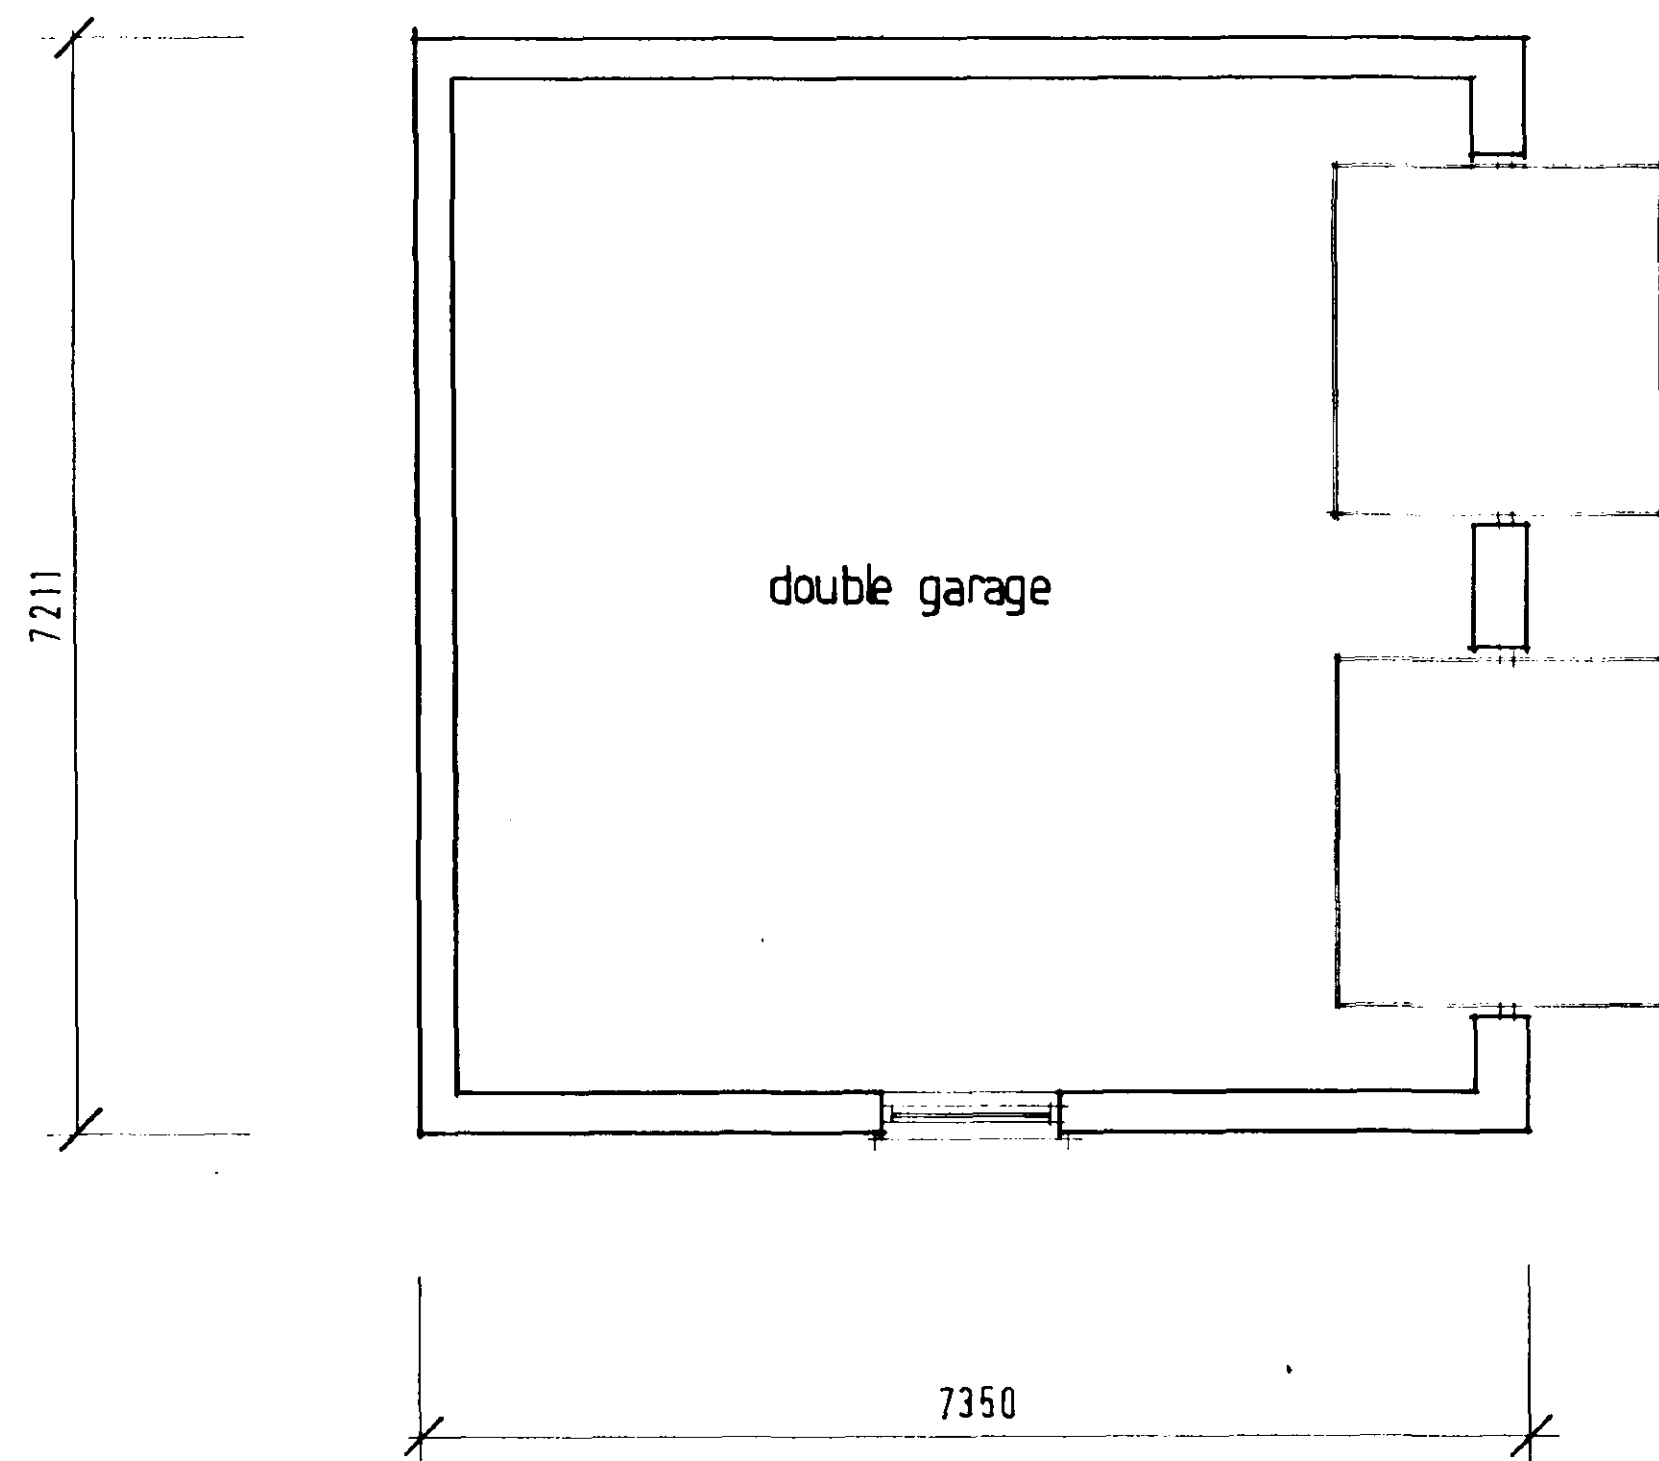

APPROVED PLAN
Ref. A1

**SOUTH HOLLAND DOG
HOUSING & PLANNING**
- 2 MAR 2000
Ref: 0591/99.

BROADGATE
BUILDERS LTD
The Race Ground, Spalding, Lincolnshire PE11 3AP
Telephone: 01775 725616 Facsimile: 01775 725097

title
Proposed dwelling at
Little London, Spalding.
for : Mr & Mrs L Martell

Ground floor layout

rev	des	date


scale 1: 50	drawn MD
date 03.00	drw no. 00.009 / 01





WEST ELEVATION



SOUTH ELEVATION

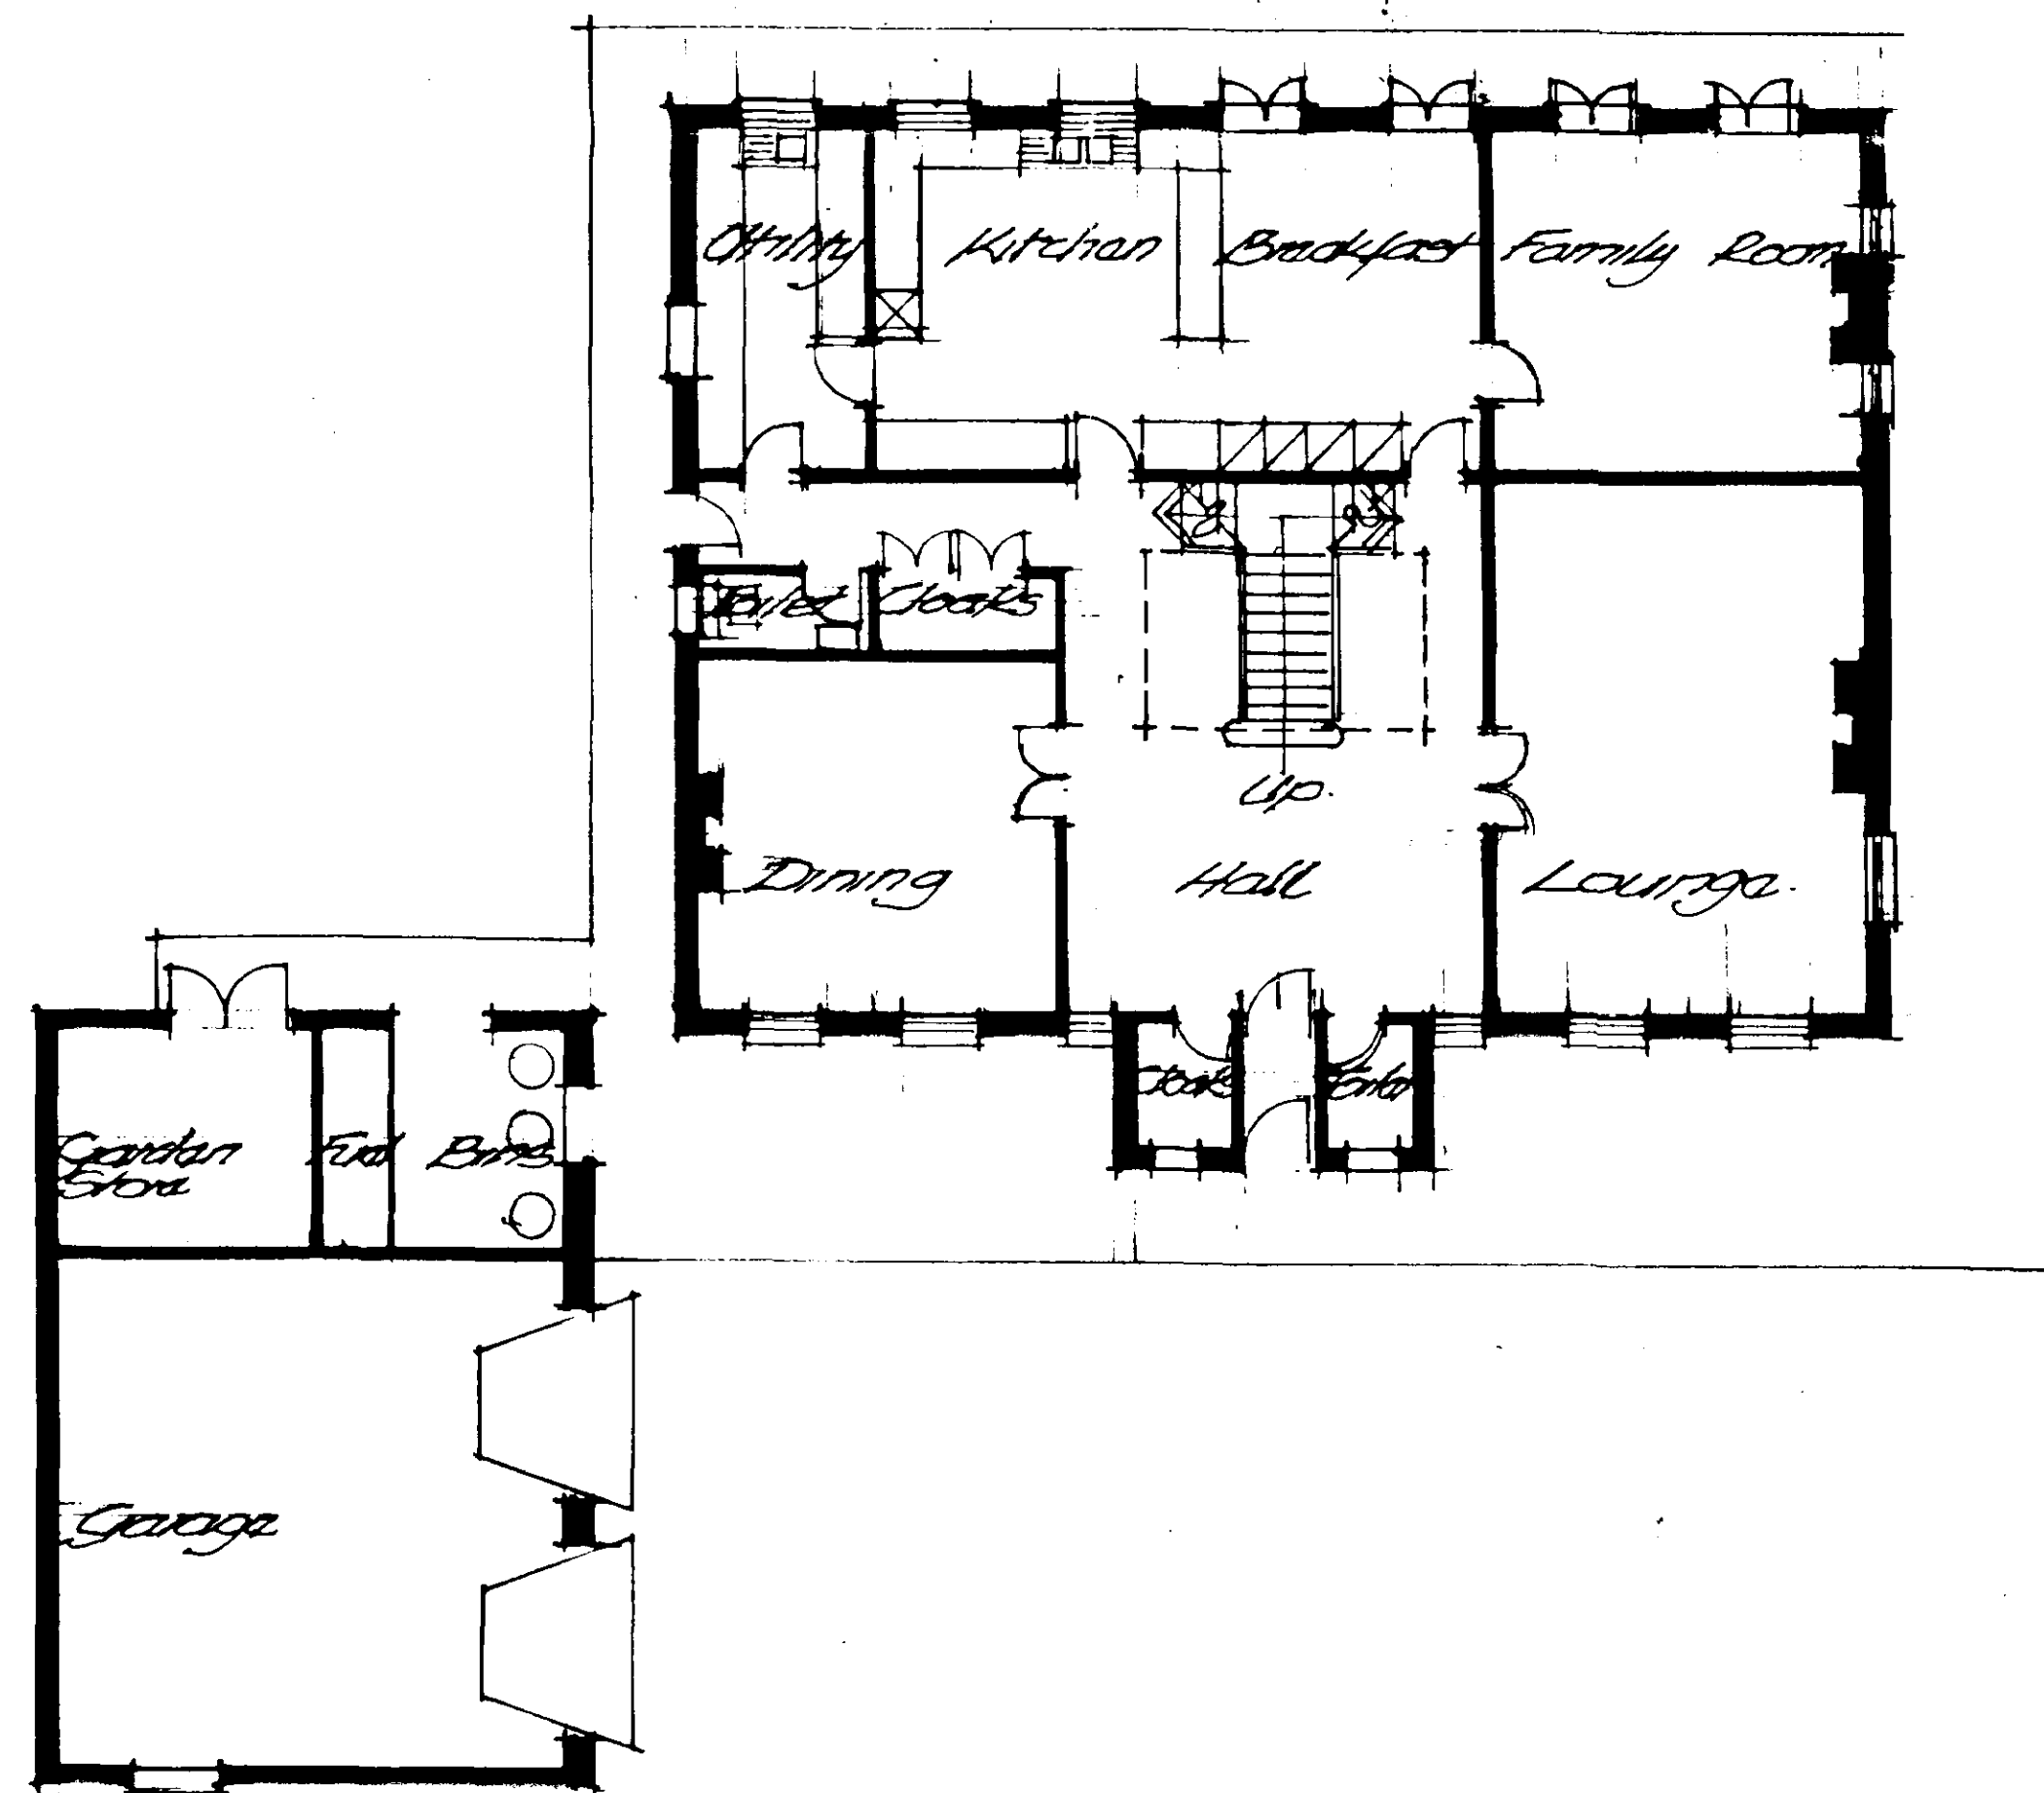

GROUND FLOOR
PLAN

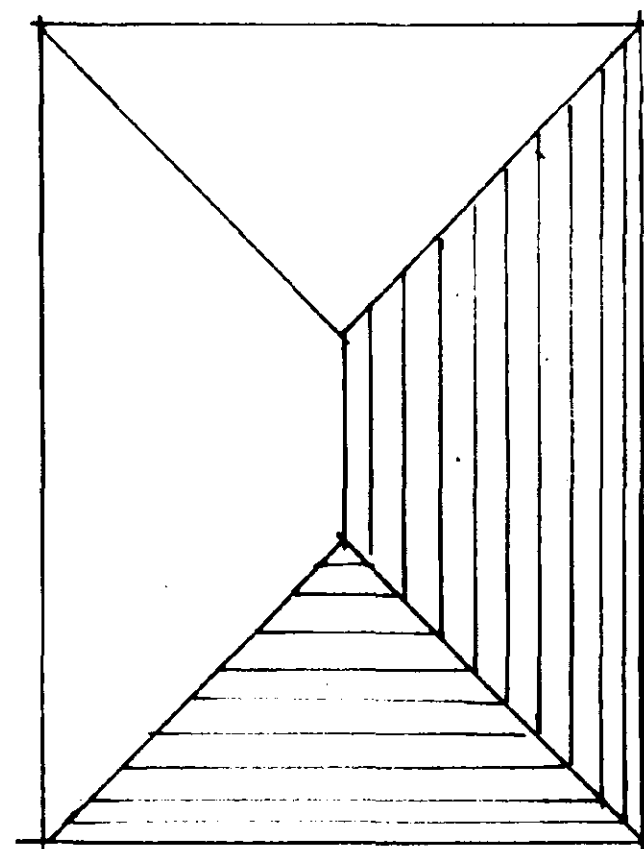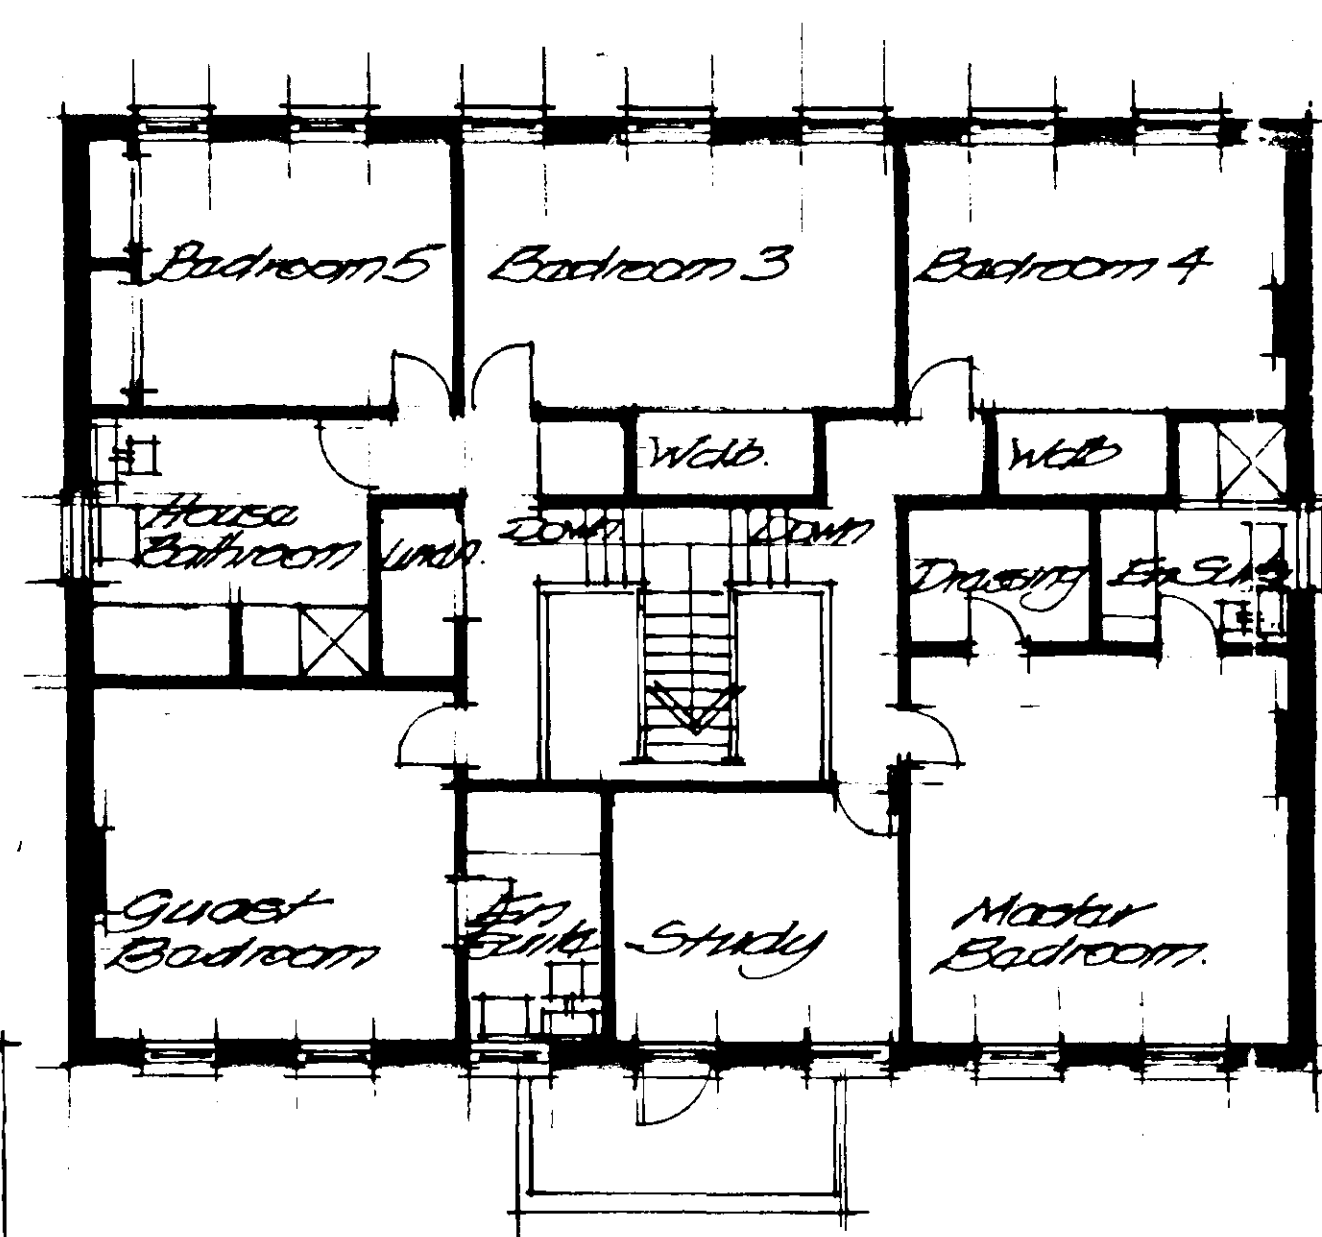

FIRST FLOOR PLAN

notes
Do not scale from this drawing
This drawing is copyright and may not be altered, traced, photographed or used for any purpose other than that for which it is issued without permission from John D Lynch Partnership
The General Contractor is to check all dimensions on site and report discrepancies to the Architect
All details shown in this drawing including foundations are based upon typical site conditions related to the area. No responsibility can be accepted for abnormal conditions which may be discovered during construction unless reported to the Architects so that design amendments may be considered. Site soil surveys are recommended in respect of foundations to establish specific site conditions before foundation work is undertaken.

revision date

05 JUL
0591/99

DETERMINED
PLAN

JOHN D LYNCH
partnership
CHARTERED
ARCHITECTS

project / drawing
PROPOSED NEW DWELLING AT
LITTLE LONDON, SPALDING

MR & MRS L MARTELL

PLANS & ELEVATIONS

scale	date	drawn
1/100	JULY 99	JDL
job no	drawing no	
1464	AB/1	
revisions		