




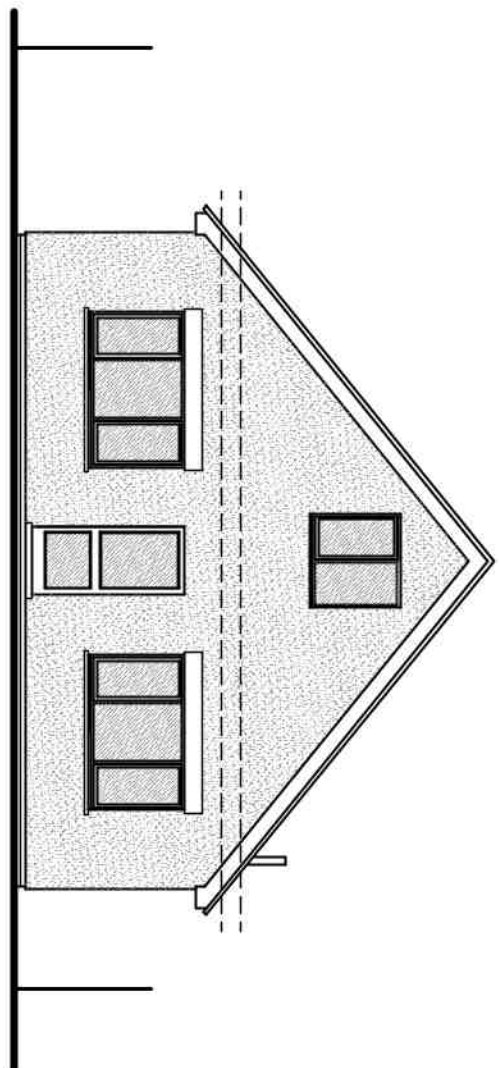


FRONT ELEVATION

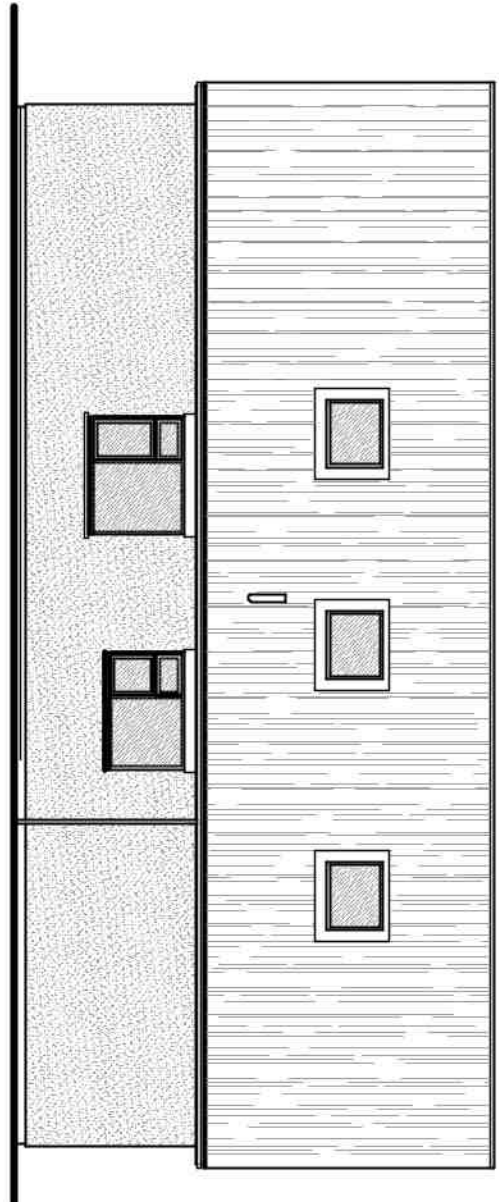


SIDE ELEVATION

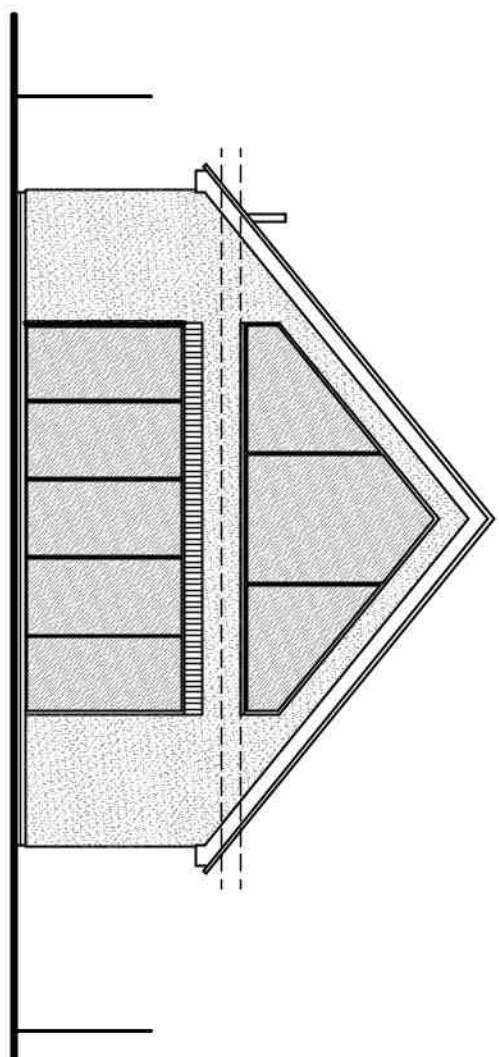


REAR ELEVATION

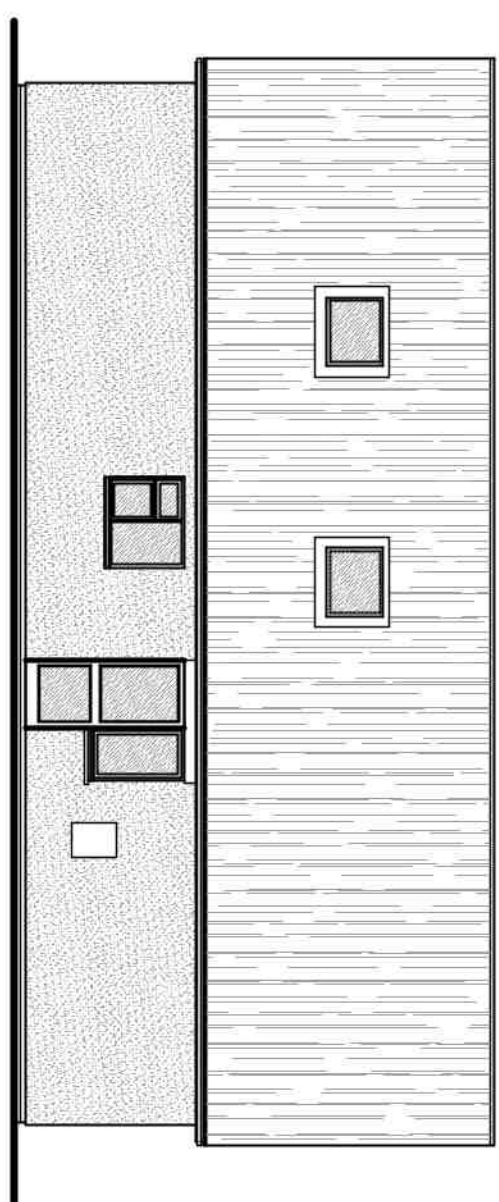

SIDE ELEVATION

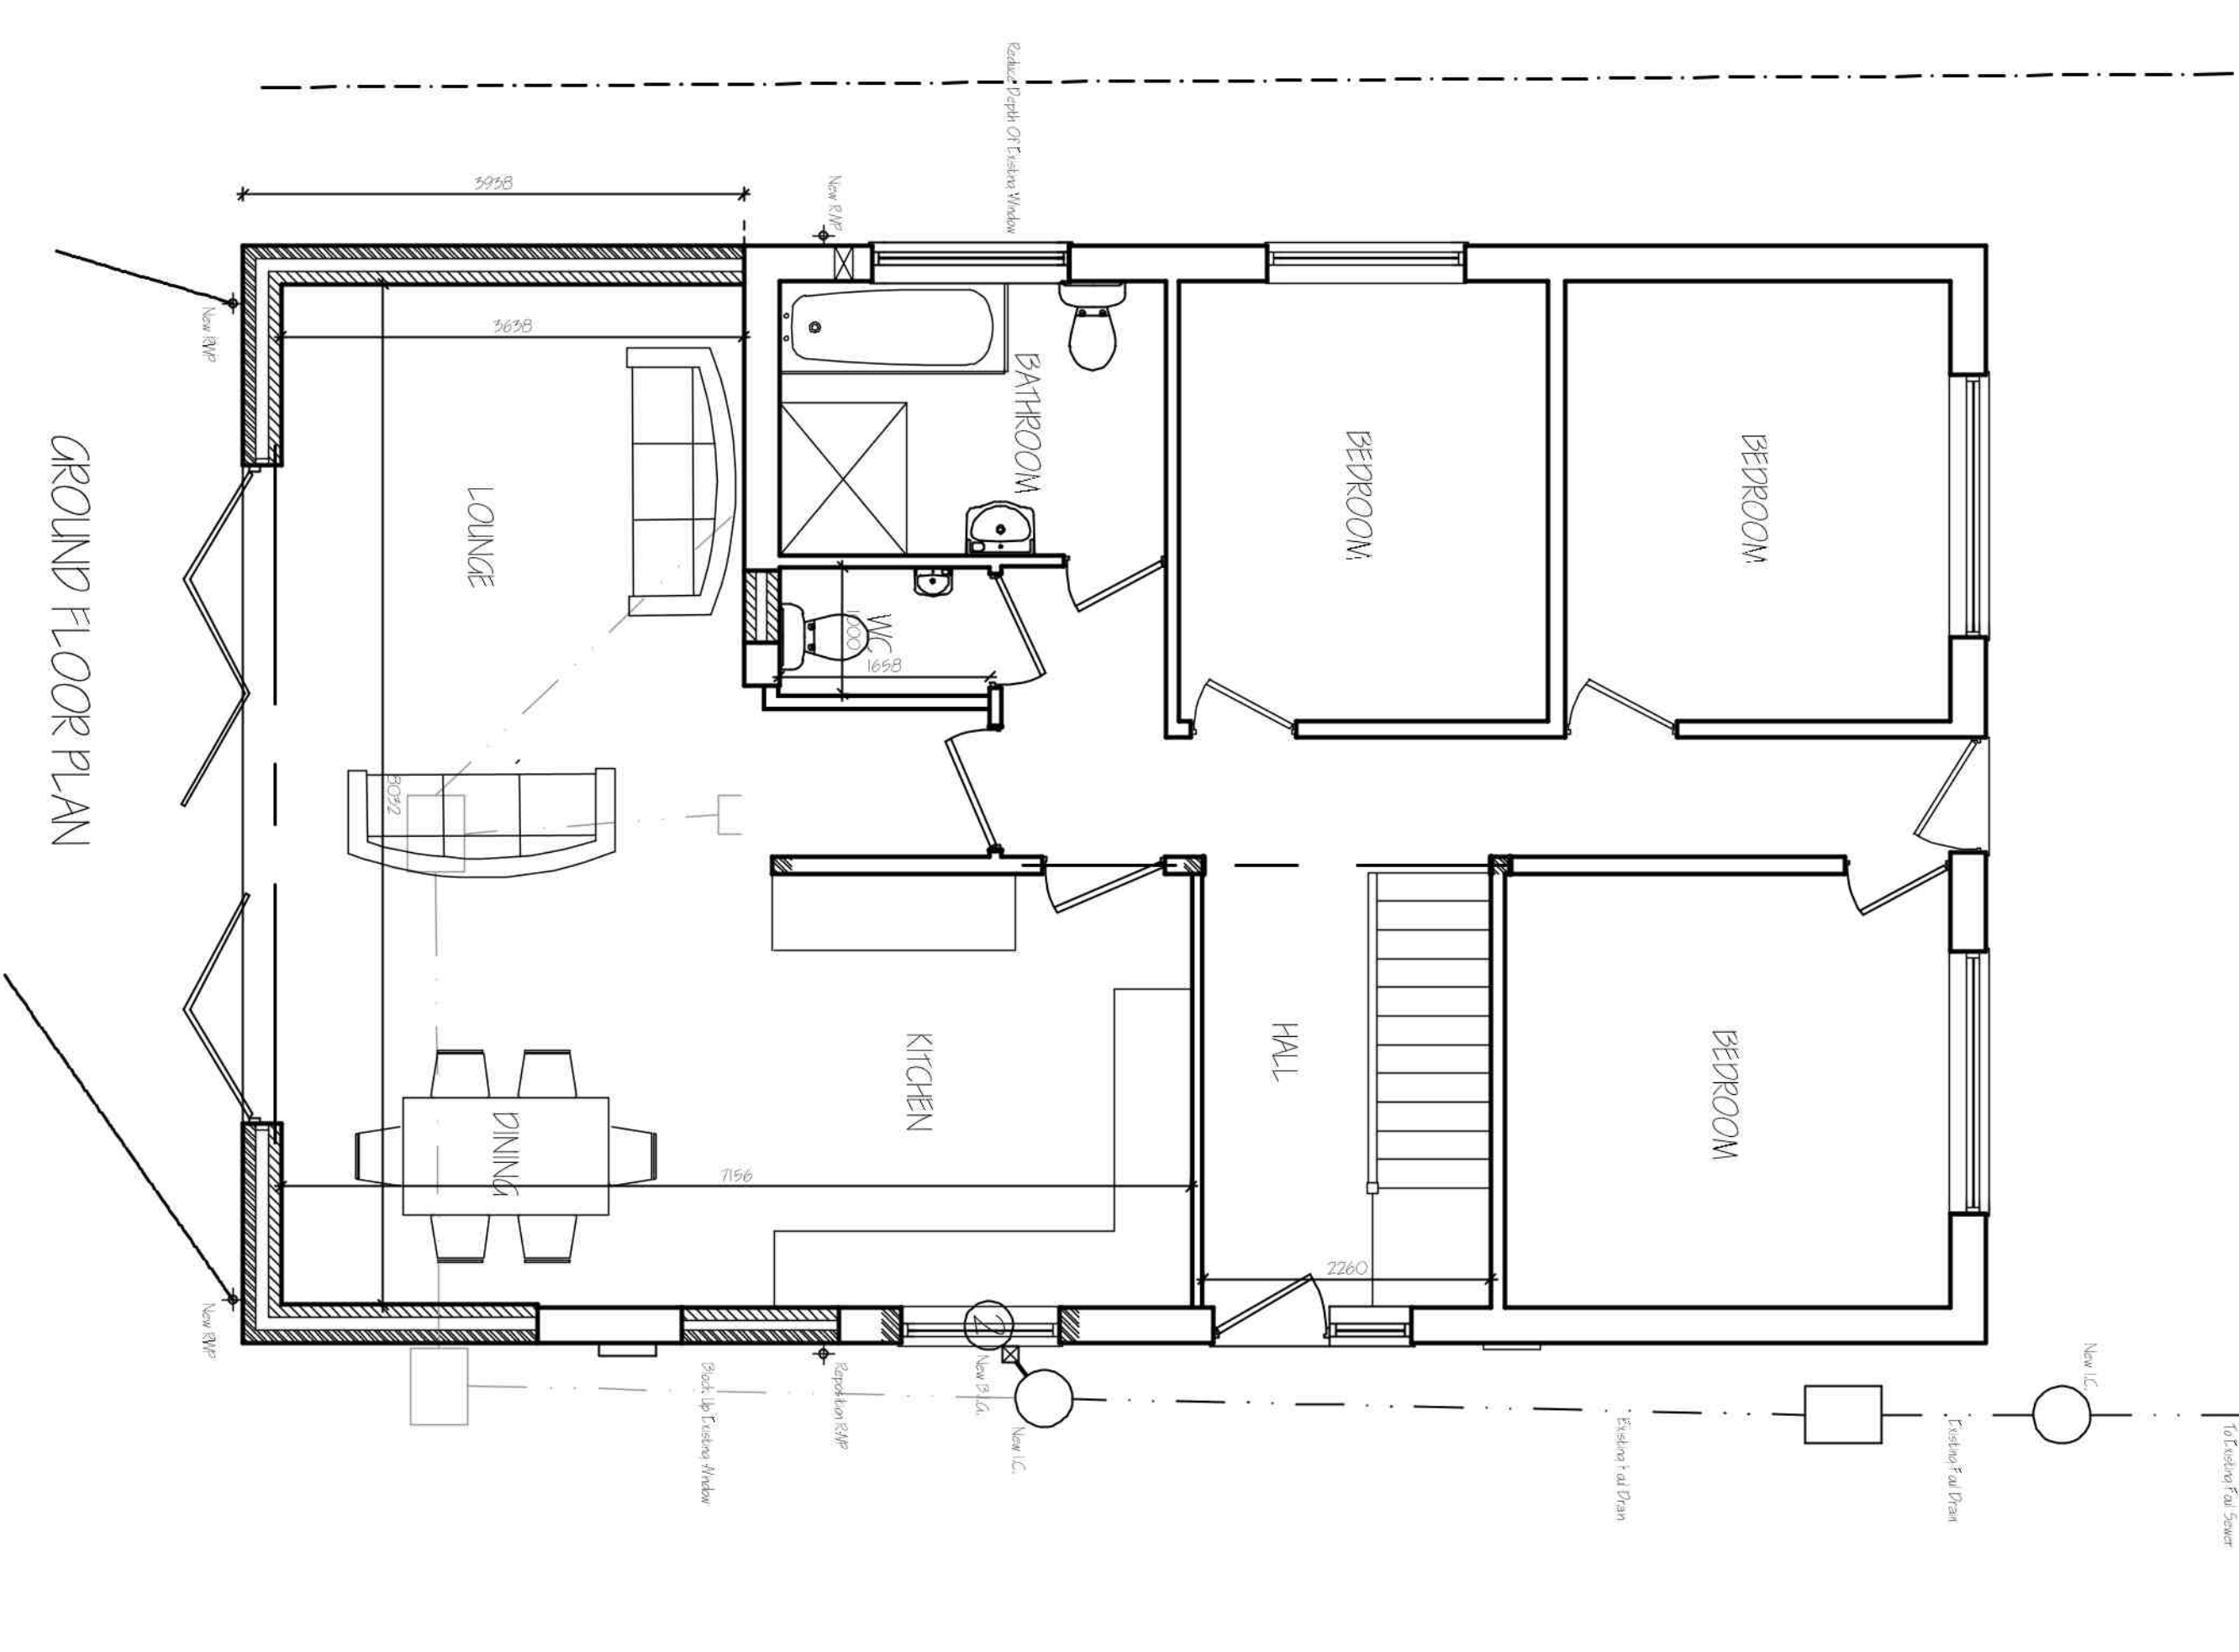

GROUND FLOOR PLAN

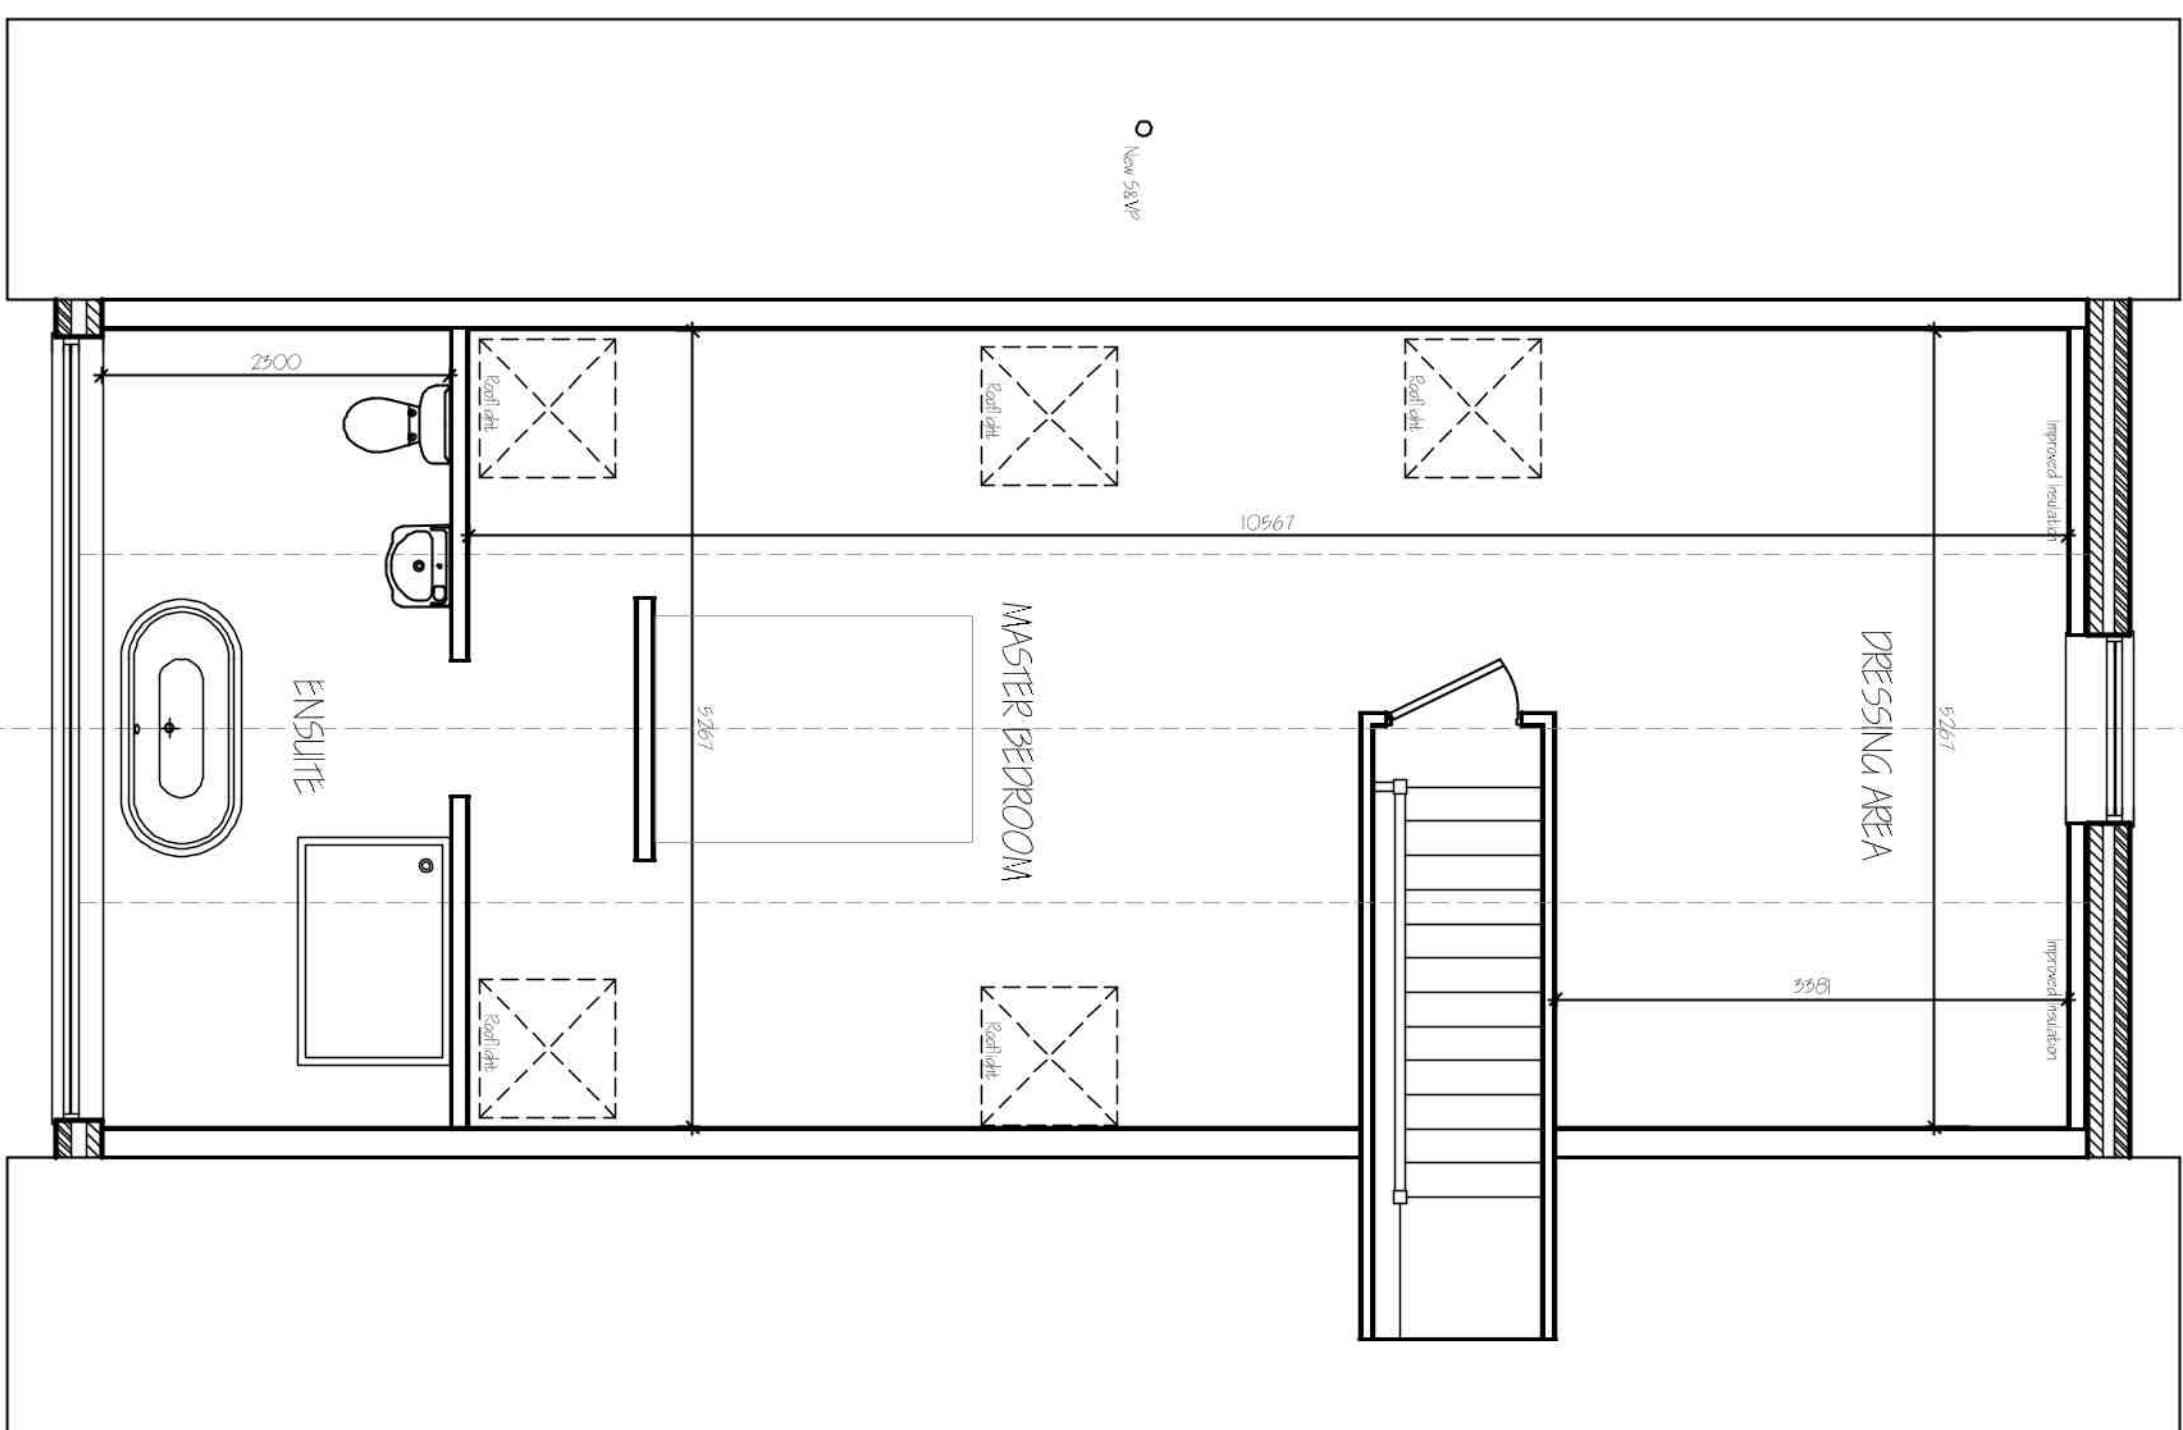

FIRST FLOOR PLAN

Materials Schedule
Walls: White K-Render
Roof: Marley Edgemate - Smooth Grey
Windows & Doors: UPVC - Grey
Rainwater Goods: UPVC - Black



SITE PLAN 1:500

Job Ref.		Drawing No.	
4148-23		05A	
Date		Drawn	
JUNE 2024		SLD	
Scales			
1:50 & 1:100 (Unless Otherwise Stated)			
DO NOT SCALE FROM THIS DRAWING			
This drawing is prepared for your use and is not to be used for any other purpose without the written consent of the architect. It is to be used for the purpose of obtaining planning permission and for the construction of the works shown. It is not to be used for any other purpose without the written consent of the architect. It is to be used for the purpose of obtaining planning permission and for the construction of the works shown. It is not to be used for any other purpose without the consent of the architect.			
Project			
EXTENSION & ALTERATIONS			
23 MAPLE GROVE			
SPALING			
FEL 21E.			
Client			
S. BRINKMAN			
Drawing			
PROPOSED FLOOR PLAN & ELEVATIONS			
SITE PLAN			
G. R. MERCHANT LTD.			
I. ENG AMICE FIMO			
ARCHITECTURAL, STRUCTURAL AND LAND DRAINAGE CONSULTANTS			
4 Wrights Mews			
12A Park Road, Holbeach,			
Spalding, Lincolnshire PE11 2EE			
Tel: 01406 480800			
Fax: 01406 425744			
E-Mail: gr.merchant@btconnect.com			