



FIG 1
NATIONAL GRID PLANS Scale 1:2500




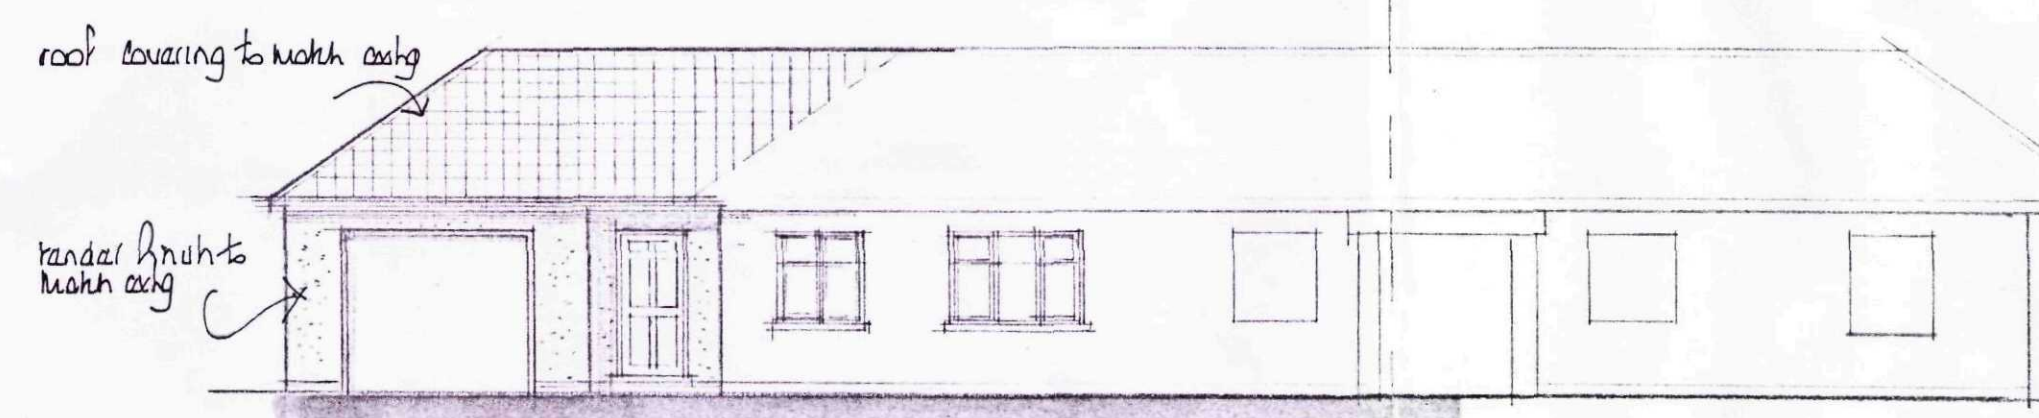


e n east

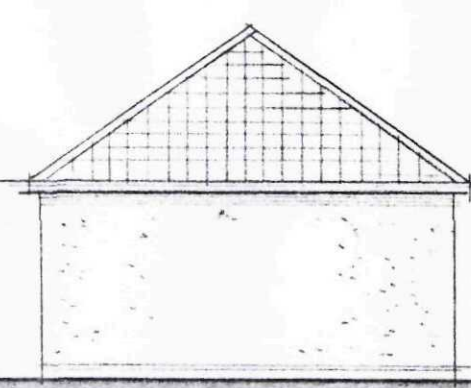


s s east

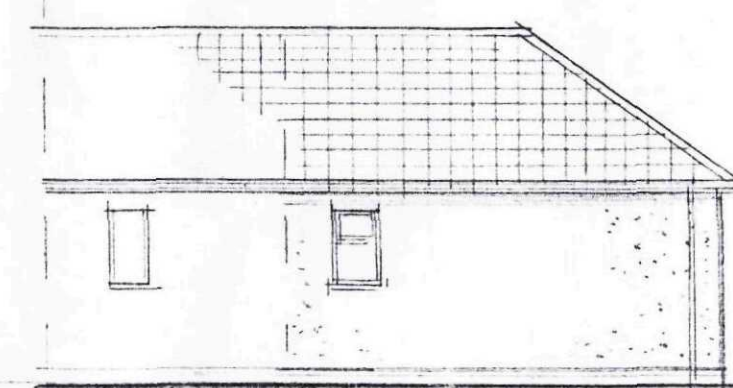


w s west

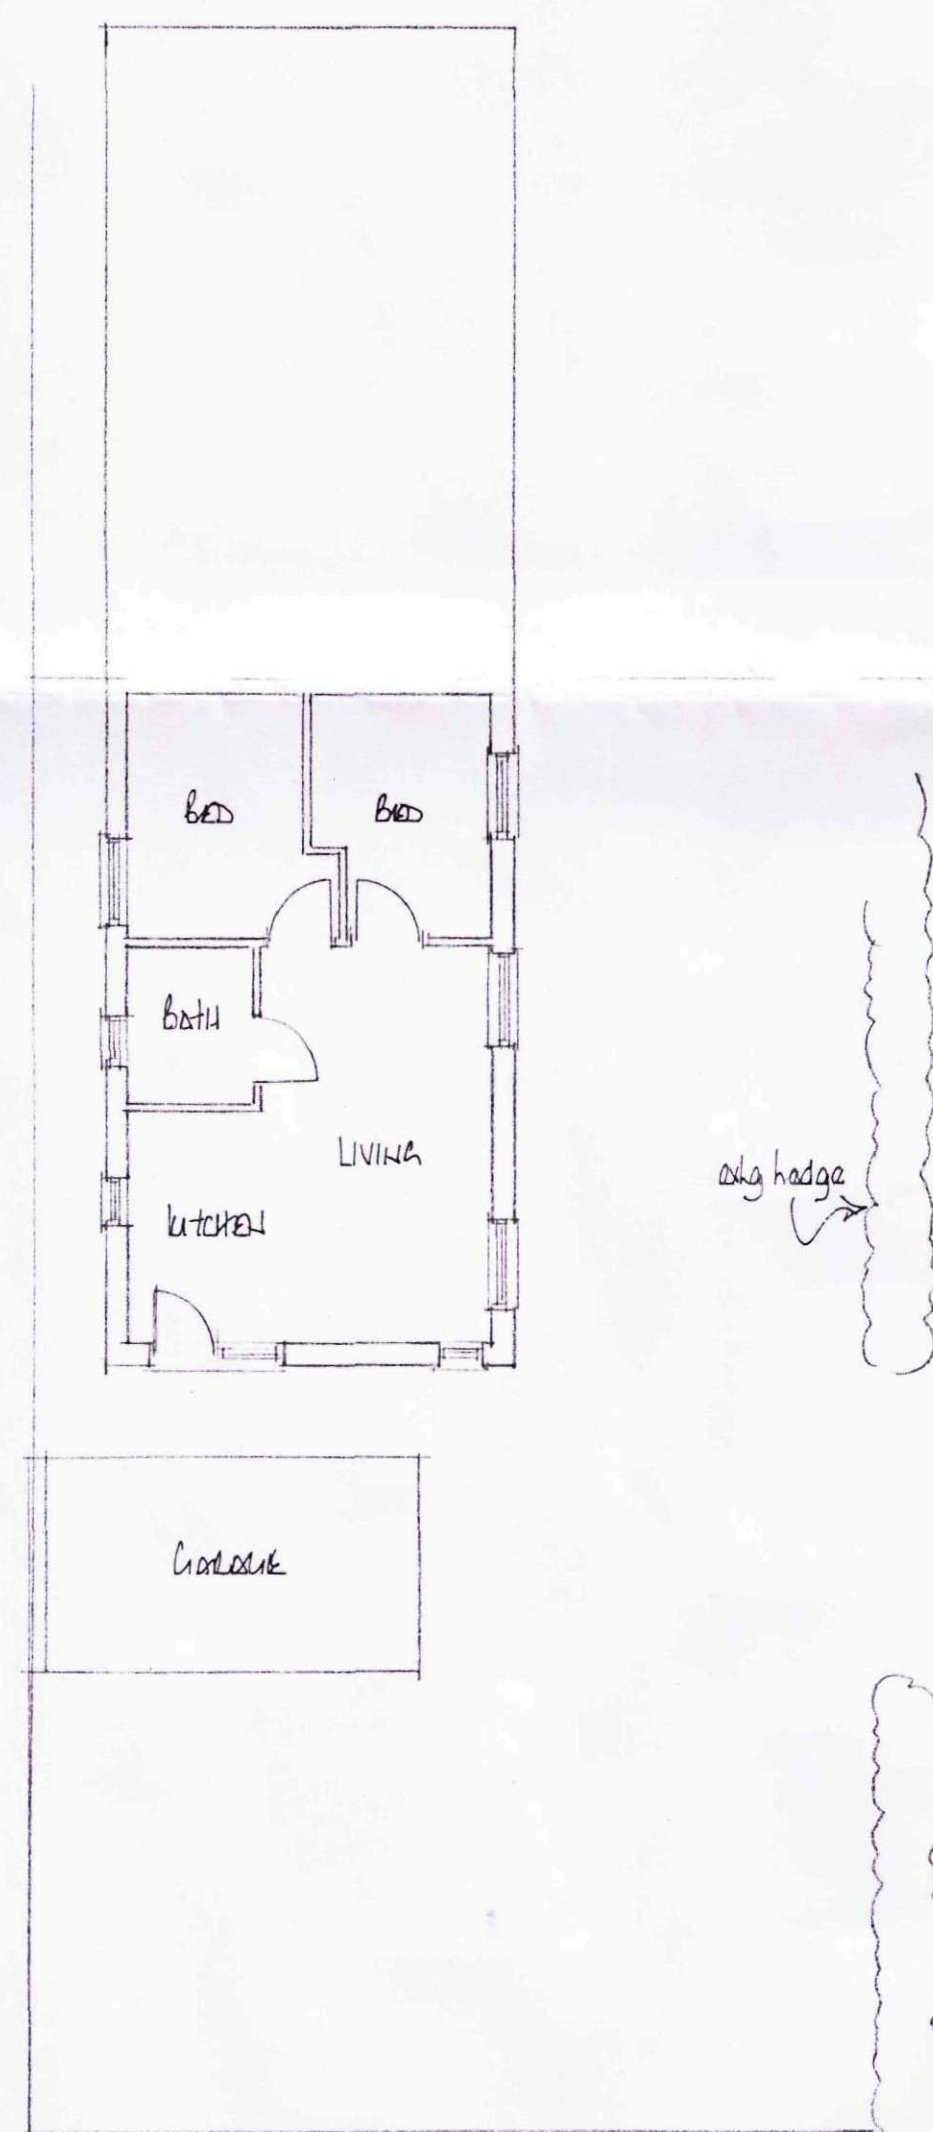

existing
ground floor plan

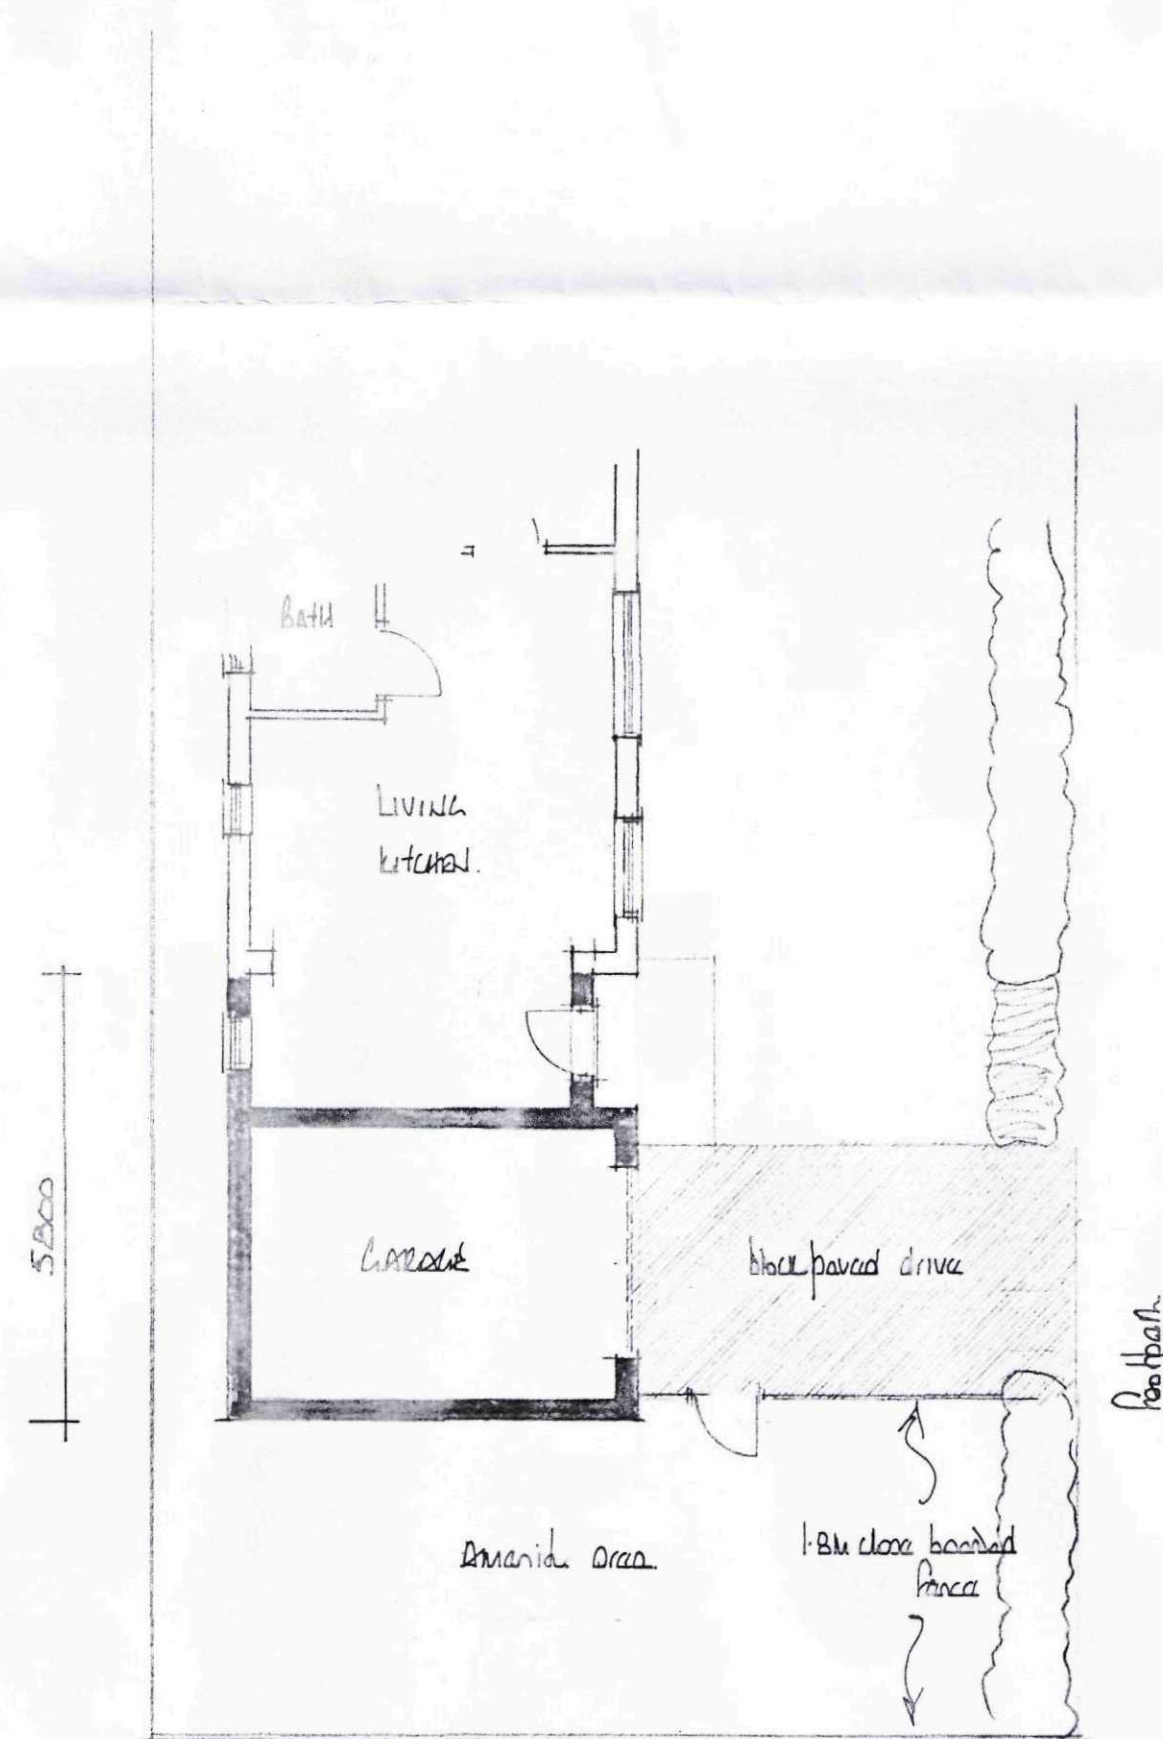

proposed

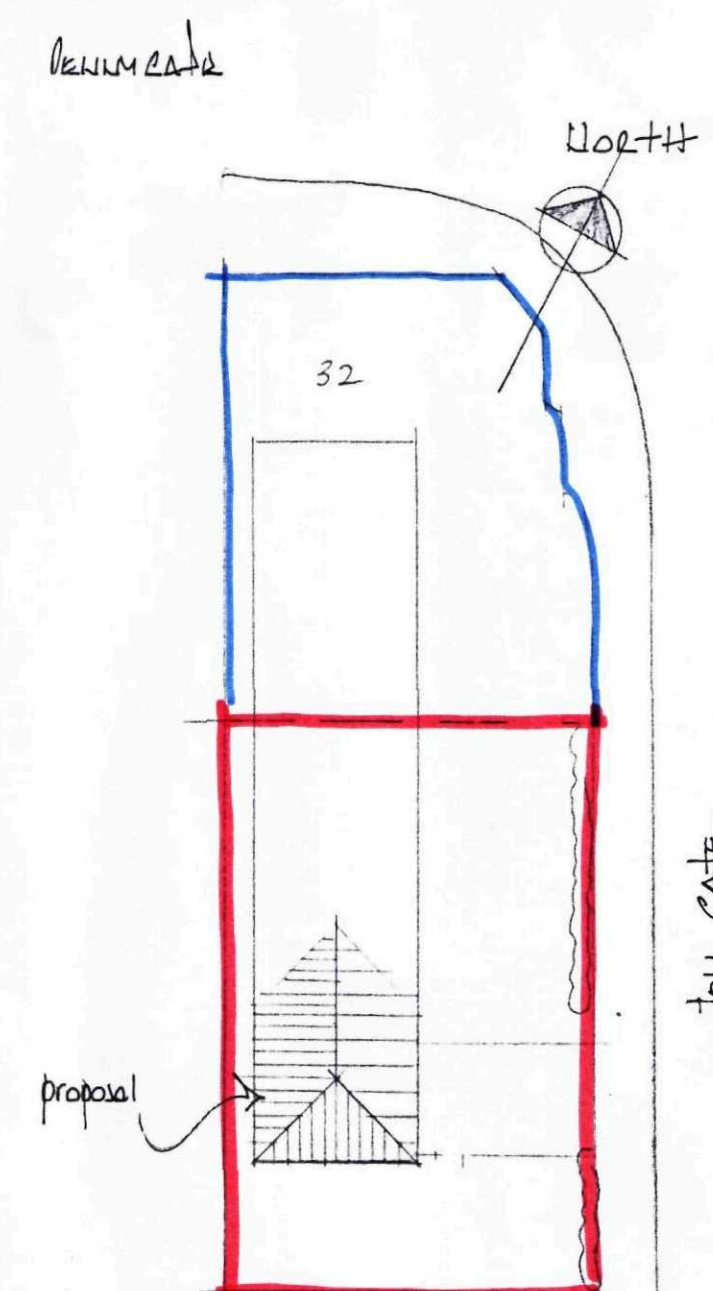

block plan

EAST MIDLANDS DESIGN ASSOC.

Architectural Consultants

Willow Lodge
Horseshoe Road
Spalding
Lines
PE11 3JA

Tel/fax :- 01775 767968
Email :- willowlodge@talktalk.net
Mobile phone :- 07710815044

Client
MR M LACKY
Project
Extension to existing
residential building at

Drawing
Plans & Elevations

Scale
1:100 & 1:250

Date
May '10

Dwg No.
08/18/02

