




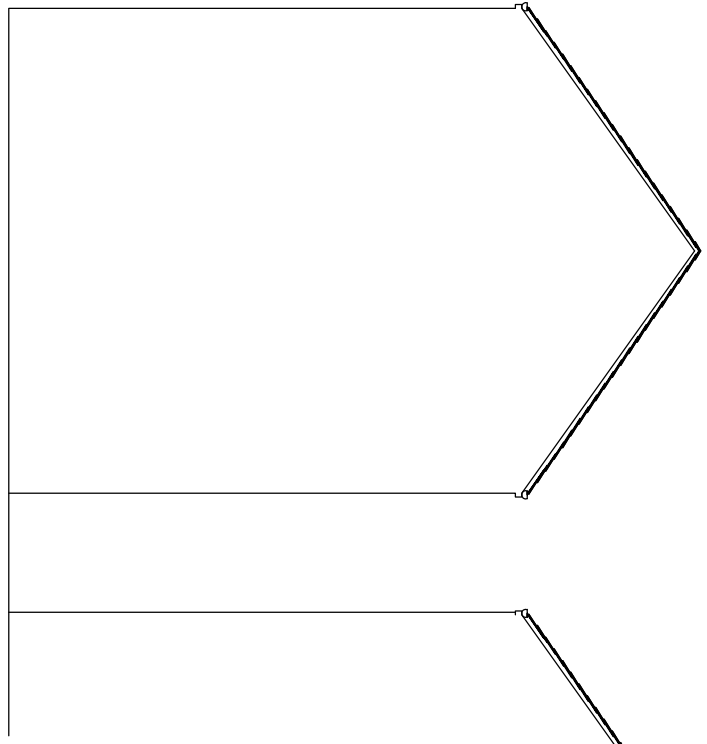


EXISTING SIDE ELEVATION

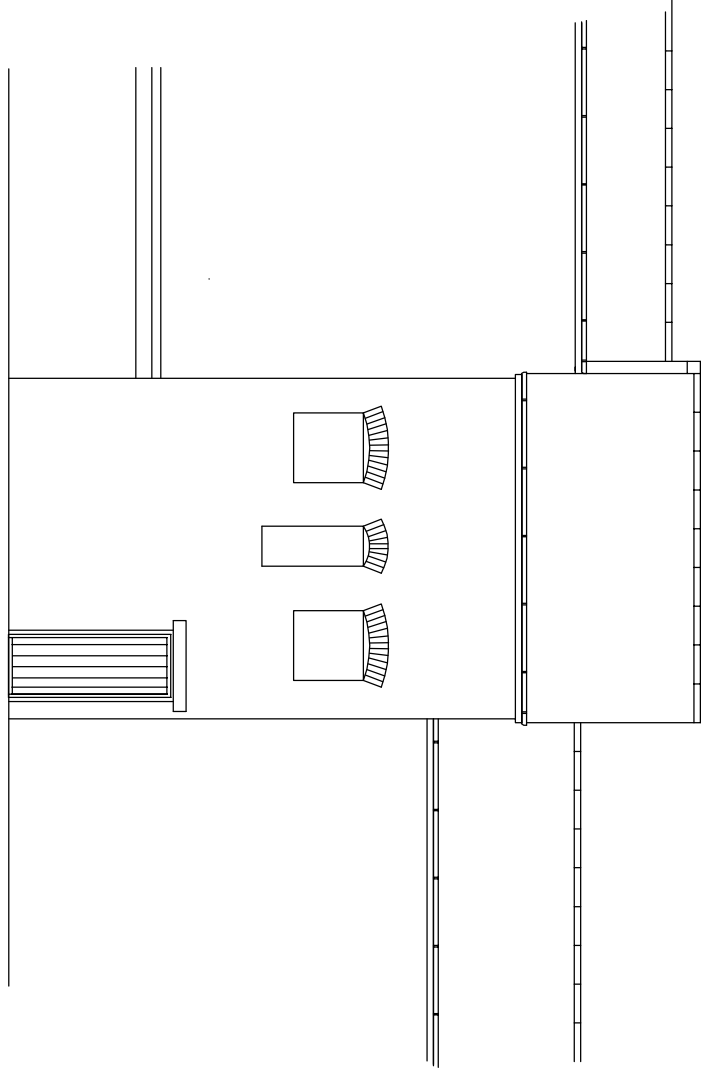


EXISTING FRONT ELEVATION

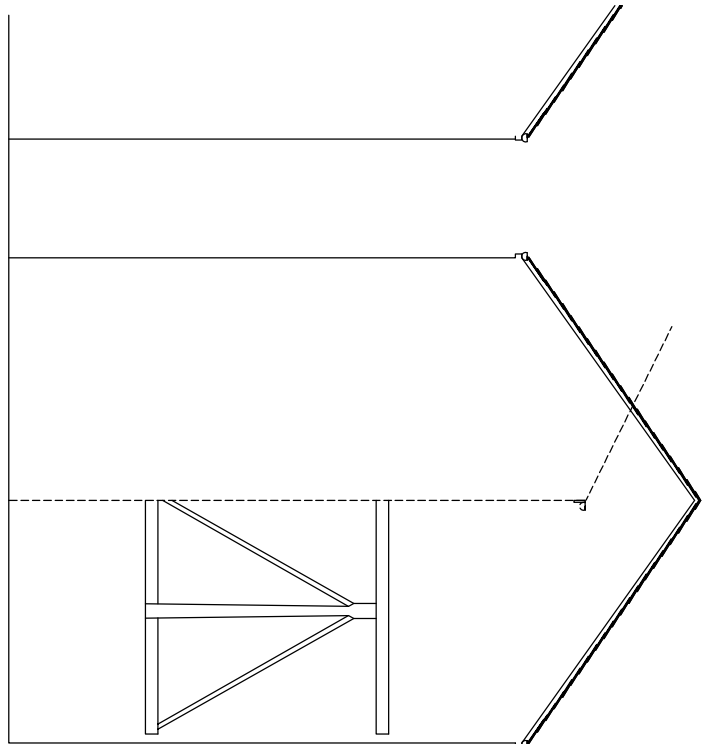


EXISTING SIDE ELEVATION

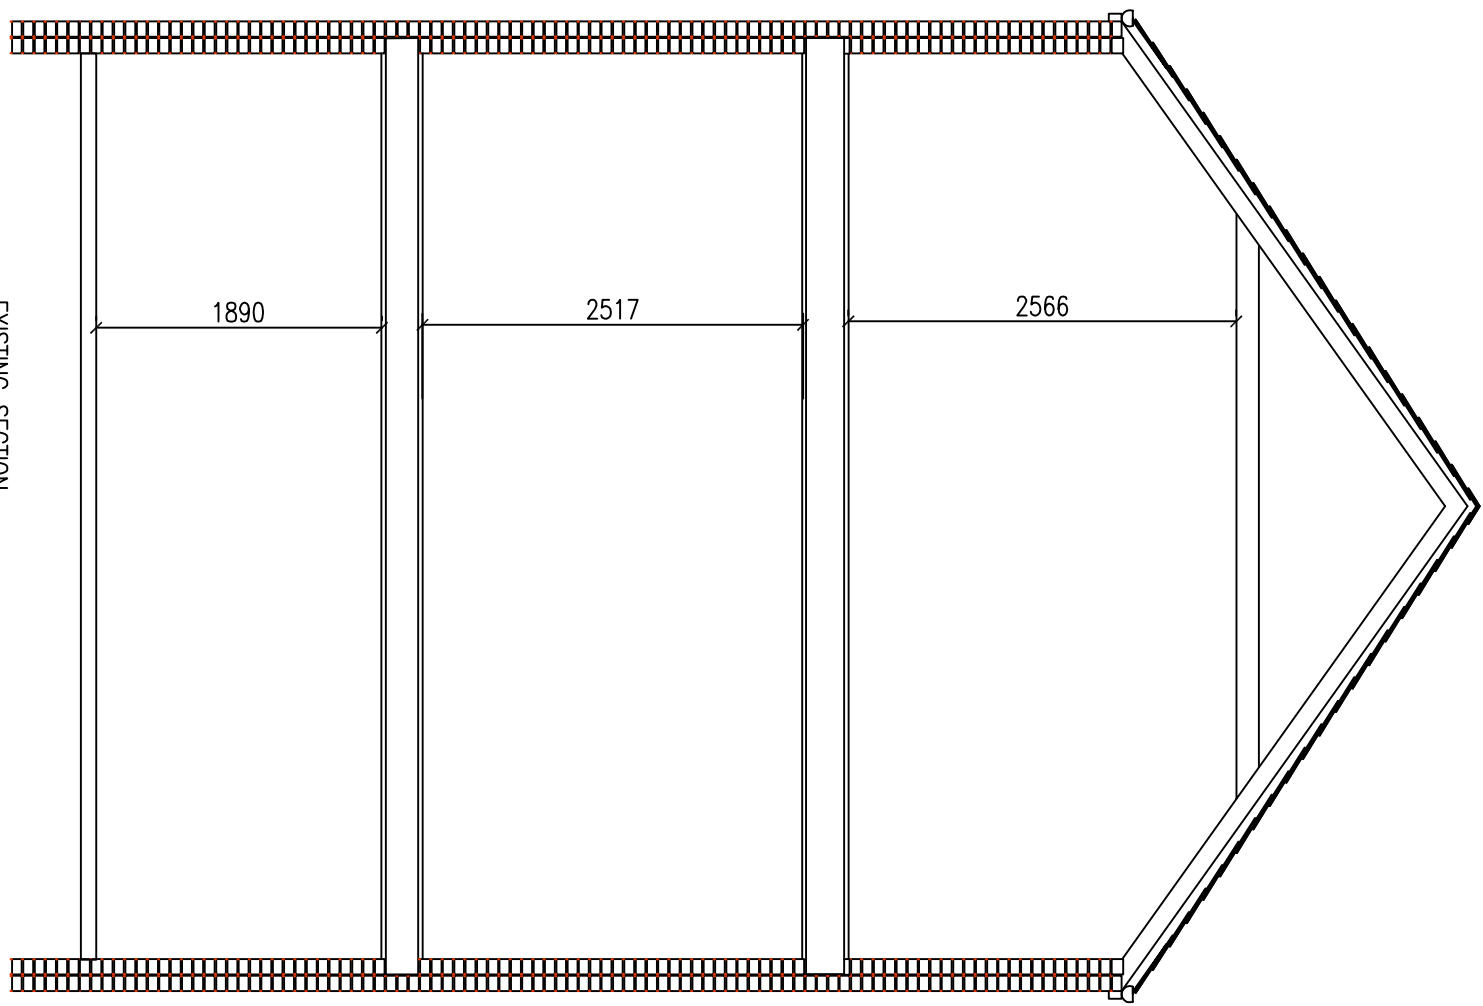


EXISTING SECTION

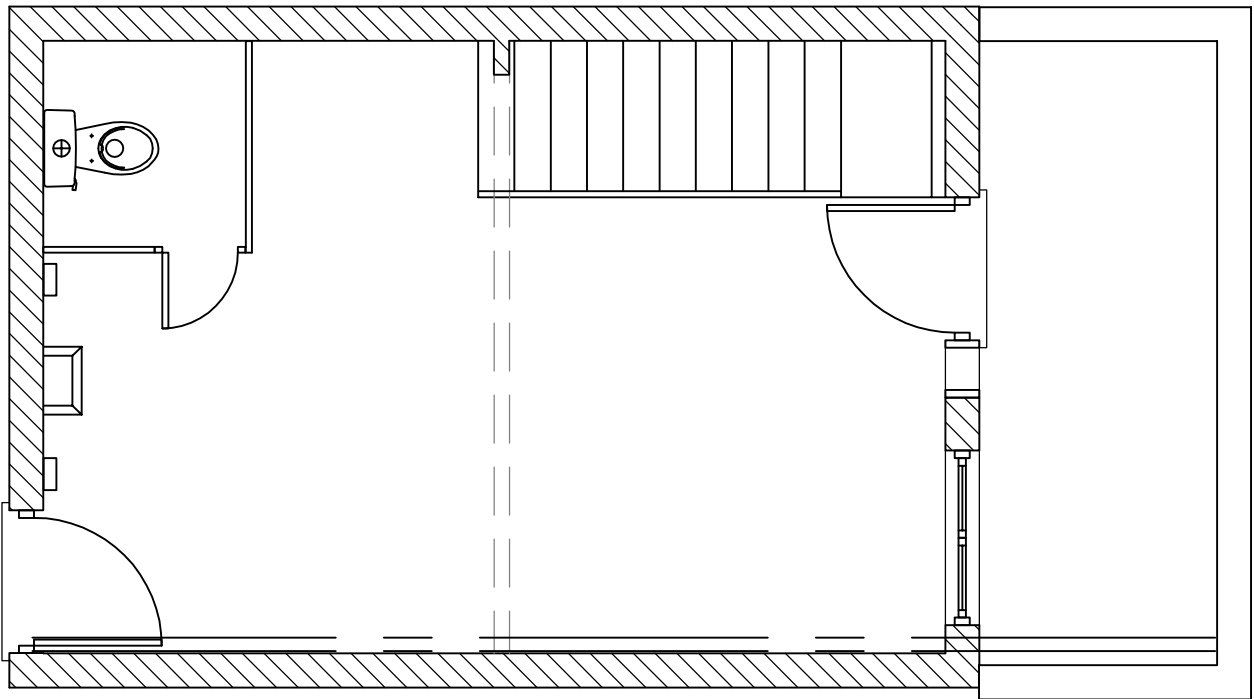

EXISTING GROUND FLOOR PLAN

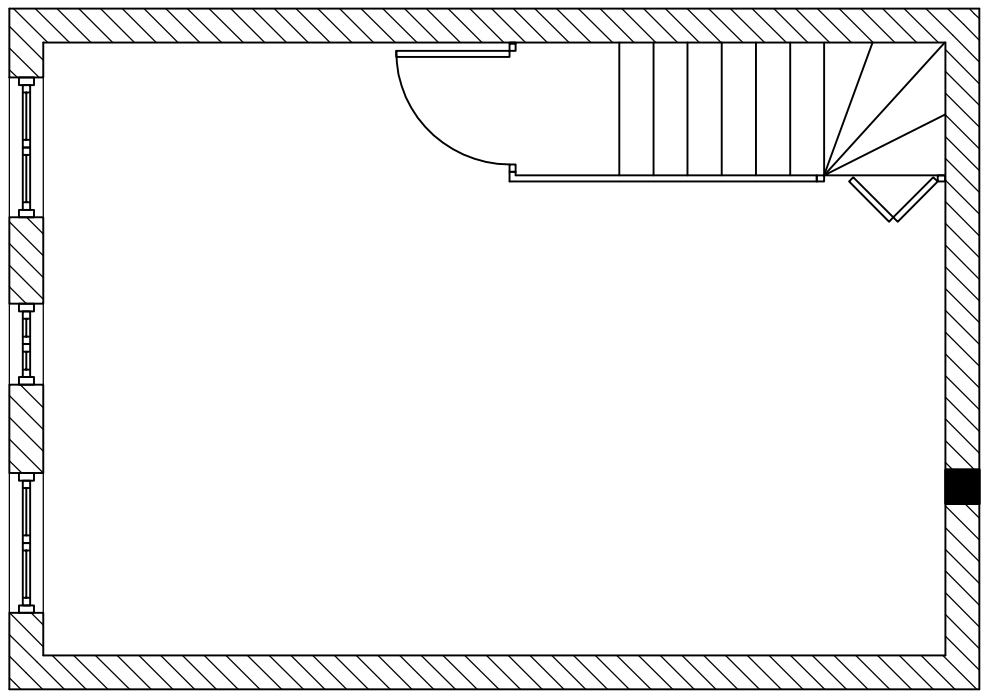

EXISTING FIRST FLOOR PLAN

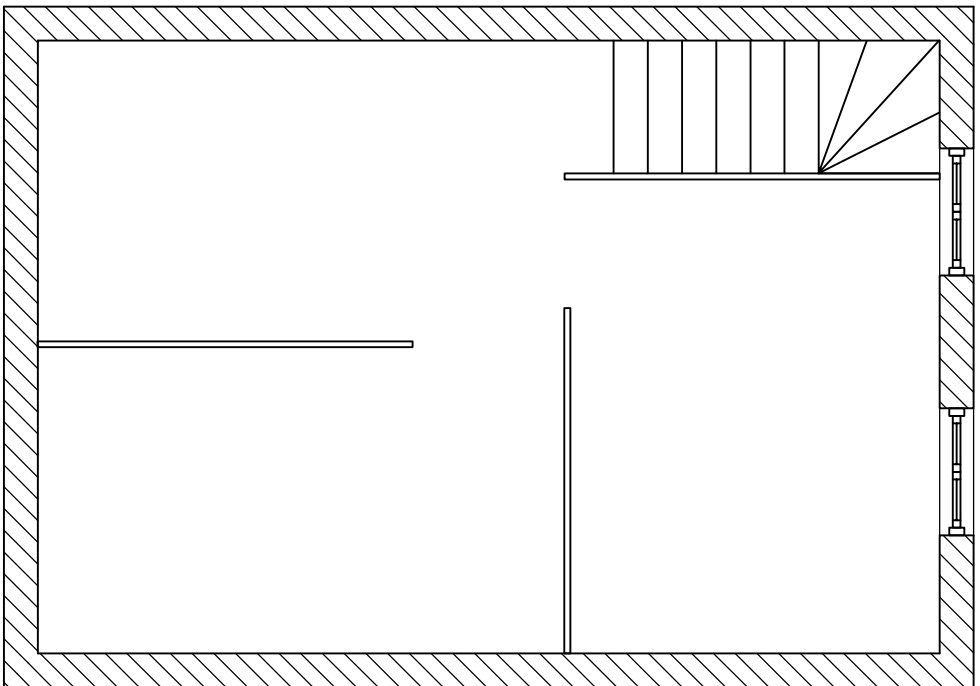


EXISTING SECOND FLOOR PLAN



Crown Copyright 2014. All rights reserved. Licence number 100020449

WESTON DESIGN Ltd.

2 Austenlyde Road
Weston Hills
Spalding
Lincs. PE12 6BX
Tel: 01775 724171
Fax: 01775 724045
Mobile: 0784 1718457
enquiries@westonbuildingdesign.co.uk

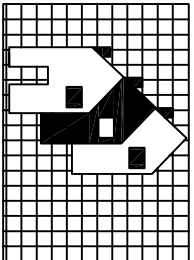

Project: C.O.U. OF FORMER BAKE HOUSE TO
RESIDENTIAL ACCOMMODATION

Client: MR & MRS RAWLINGS

BROWNING:
EXISTING FLOOR PLANS
EXISTING ELEVATIONS
SITE PLAN

DRAWING NO: WES/1625/14/00
DATE: JANUARY 2014

DRAWN BY: RW
SCALE: 1:50 1:100 1:1250

THIS DRAWING IS THE PROPERTY OF WESTON DESIGN LTD. AND IS NOT TO BE REPRODUCED OR USED IN ANY MANNER WITHOUT THE WRITTEN PERMISSION OF WESTON DESIGN LTD. ANY REPRODUCTION OR USE IN ANY MANNER WITHOUT THE WRITTEN PERMISSION OF WESTON DESIGN LTD. IS A BREACH OF THE COPYRIGHT AND WILL BE PROSECUTED TO THE FULL EXTENT OF THE LAW. THE CLIENT ACCEPTS THAT THE DRAWING IS NOT TO BE USED FOR ANY OTHER PURPOSE AND THAT THE CLIENT IS RESPONSIBLE FOR OBTAINING ALL NECESSARY PERMISSIONS AND CONSENTS FROM ALL RELEVANT AUTHORITIES AND THIRD PARTIES. 