


Contractor to check all Dimensions on site prior to ordering materials / commencing work.Do Not Scale from this Drawing - If in doubt then please ask

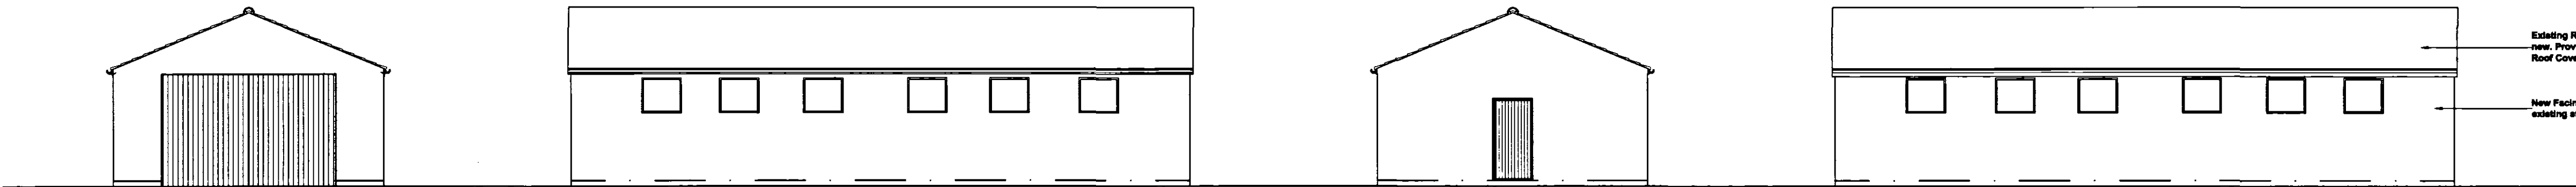


Proposed Front Elevation
Scale 1:100

Proposed Side Elevation
Scale 1:100

Proposed Rear Elevation
Scale 1:100

Proposed Side Elevation
Scale 1:100

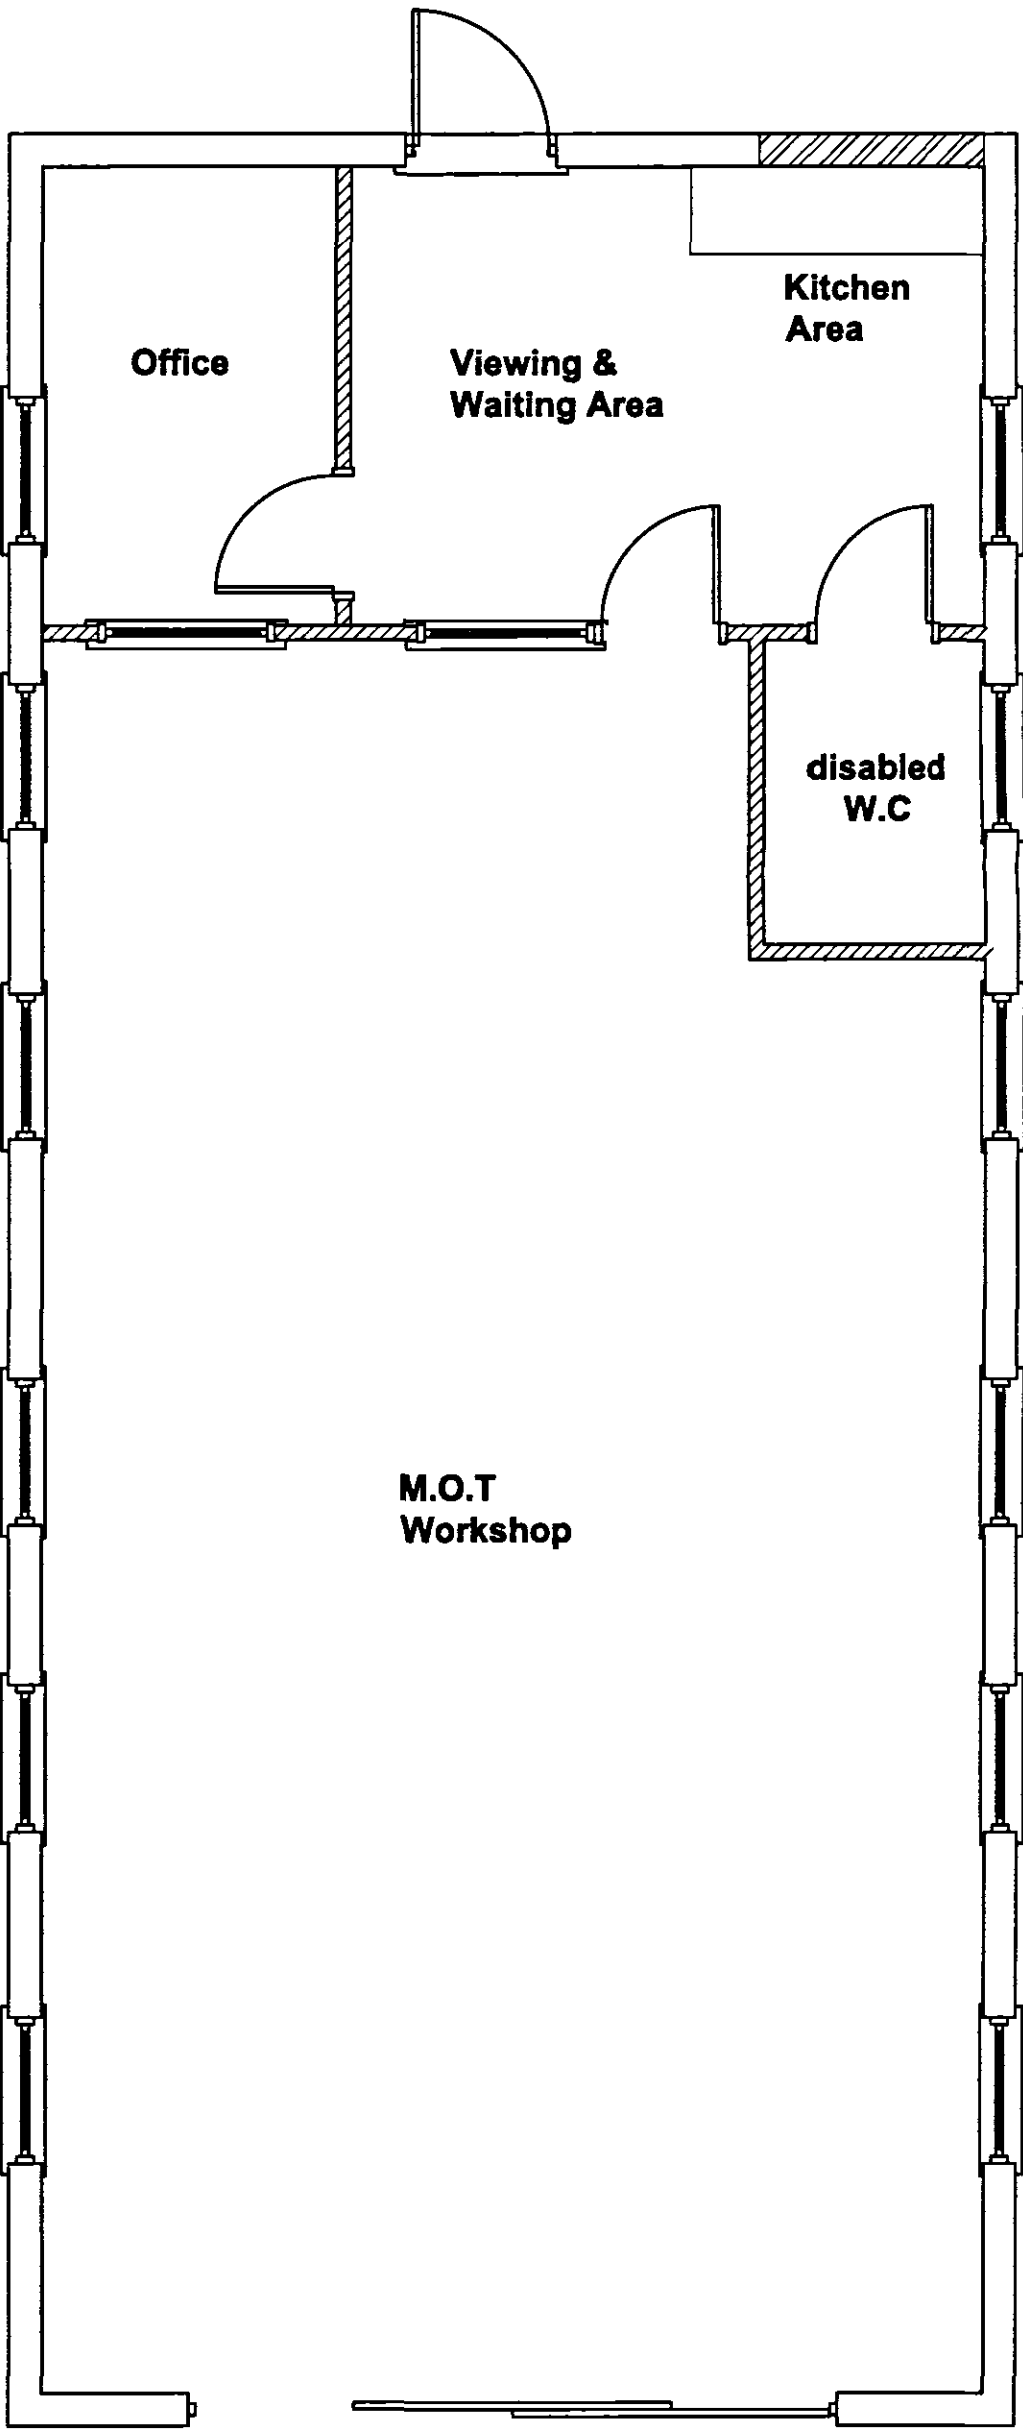

Proposed Floor Plan
Scale 1:100

rev "C" - 13.05.08 - General Amendments

rev "B" - 08.05.08 - General Amendments

rev "A" - 09.11.07 - Amended to suit Clients
comments

GENERAL CONDITIONS
Contractors are responsible for checking all dimensions on site
when work commences and before ordering any materials.Any
discrepancies should be brought to the attention of the Client
for remedial action before commencing further.

All details shown are based on typical site conditions for that
area, any abnormal conditions should be brought to the
attention of the Client and Local Authority.

The notes shown are mainly to cover the requirements of
Building Regulations and should not be treated as full
specification.

No allowance has been made for any Structural Calculations,a
"SAP" calculation, Soil Investigation or Flood Risk
Assessment.If deemed necessary then there will be a
chargeable extra.All steel beam sizes shown on drawing are
all subject to confirmation from Structural Engineer.

All materials not specified to be of a standard suitable for the
work proposed and be fit for purpose.All work to be in
accordance with good building practice and all necessary BS
codes for Workmanship on Building Sites.

SHDC
Planning & Development
15 MAY 2008
Ref: 0597/08

Client :
Mr P Turnell
Woodhouse Farm
Holbeach Road
Spalding
PE12 6JP

Site :
Replacement
Commercial /
Agricultural Building

remway
Design Ltd
2 Red Lion Street
Spalding
PE11 1SX
Tel / Fax: 01775 768 921
Mobile : 07815 112 058
e-mail: jason@remwaydesign.co.uk

DETERMINED
PLAN

Date : mar07 Scale : As Noted

Drawing No:
1479 - 02 "C"