




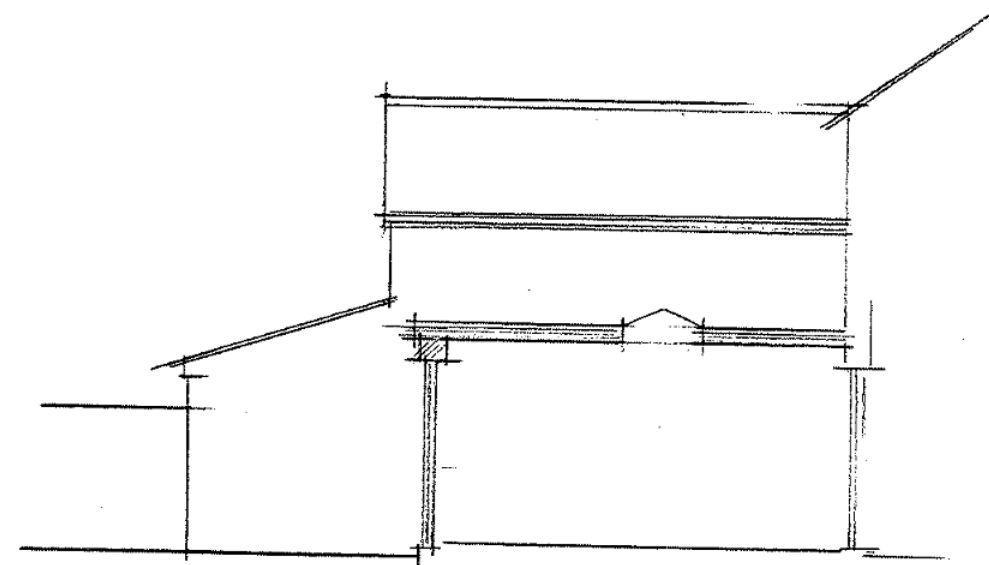


N WEST

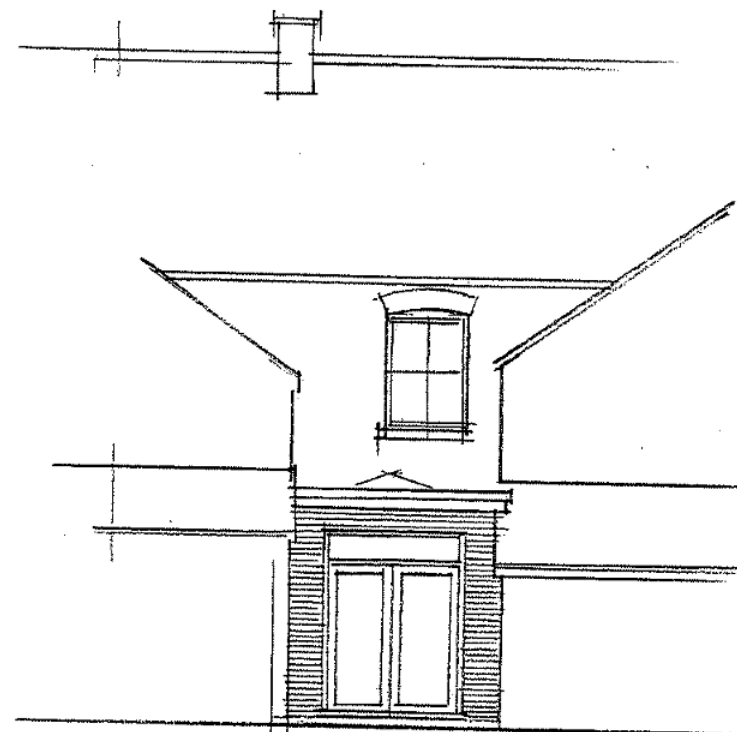


S WEST

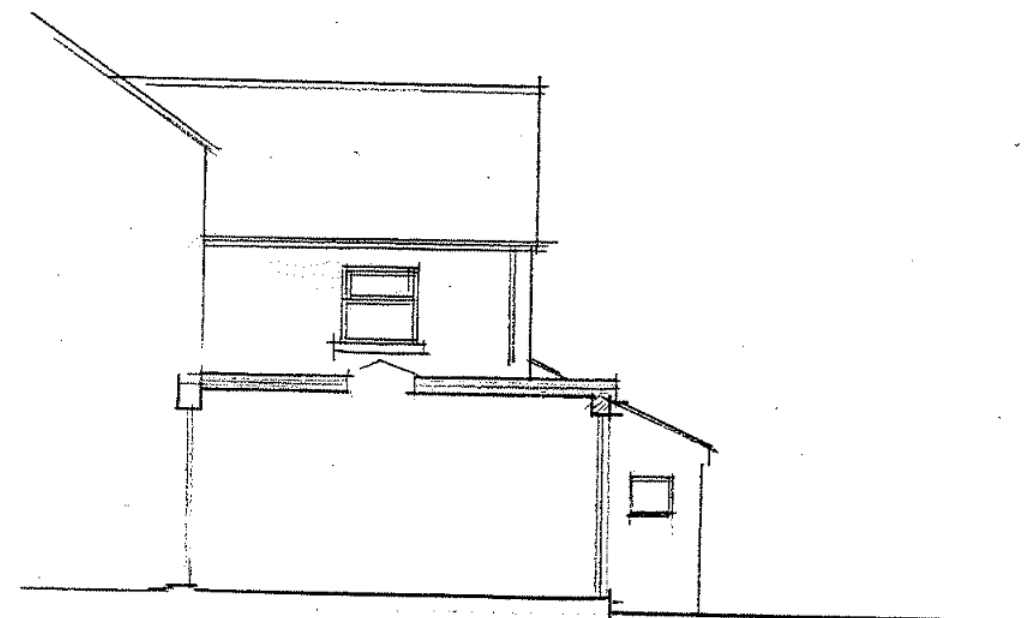

S EAST

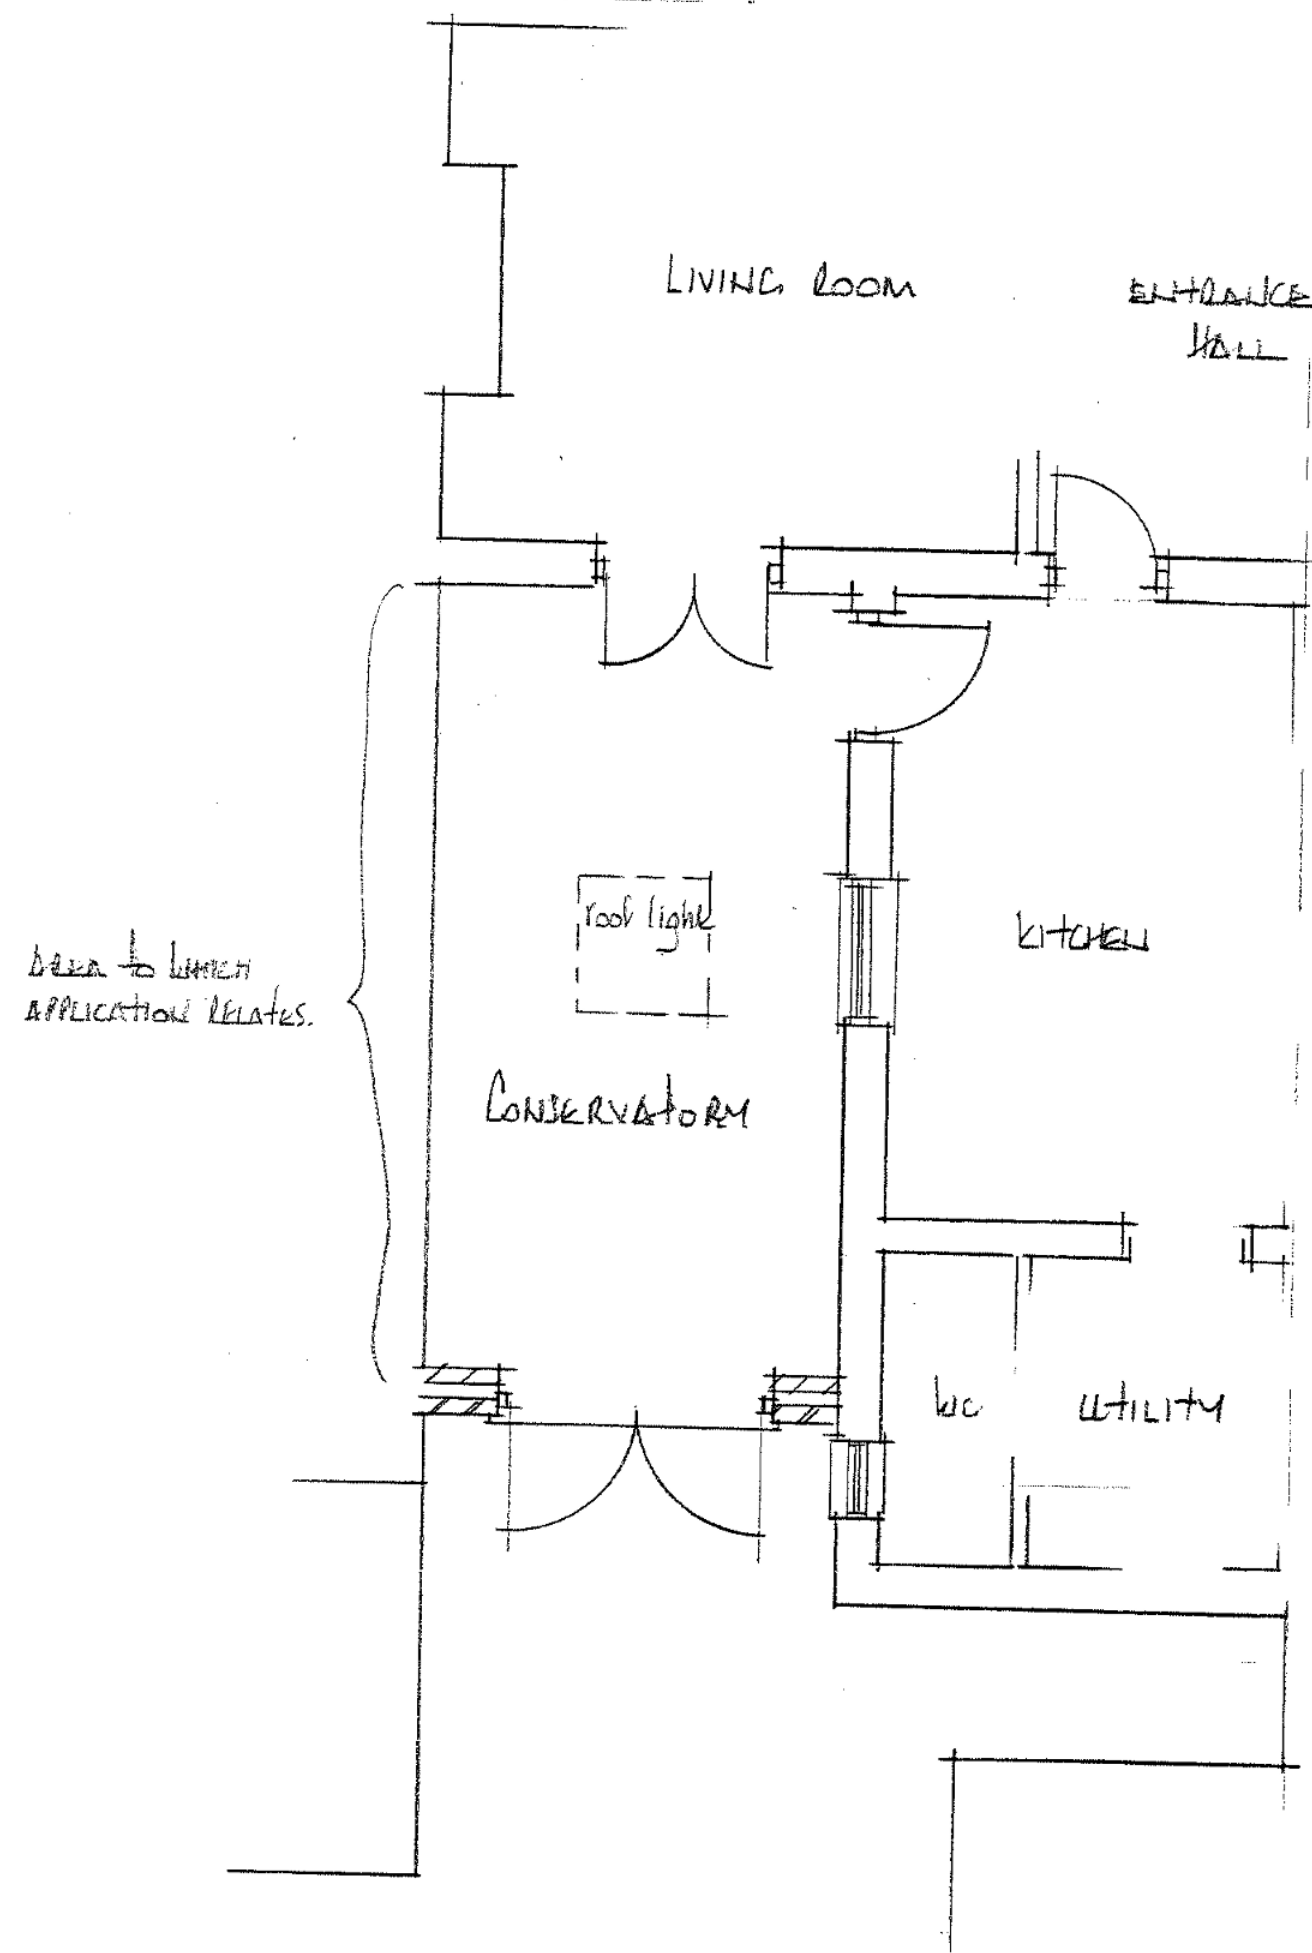

GROUND FLOOR PLAN

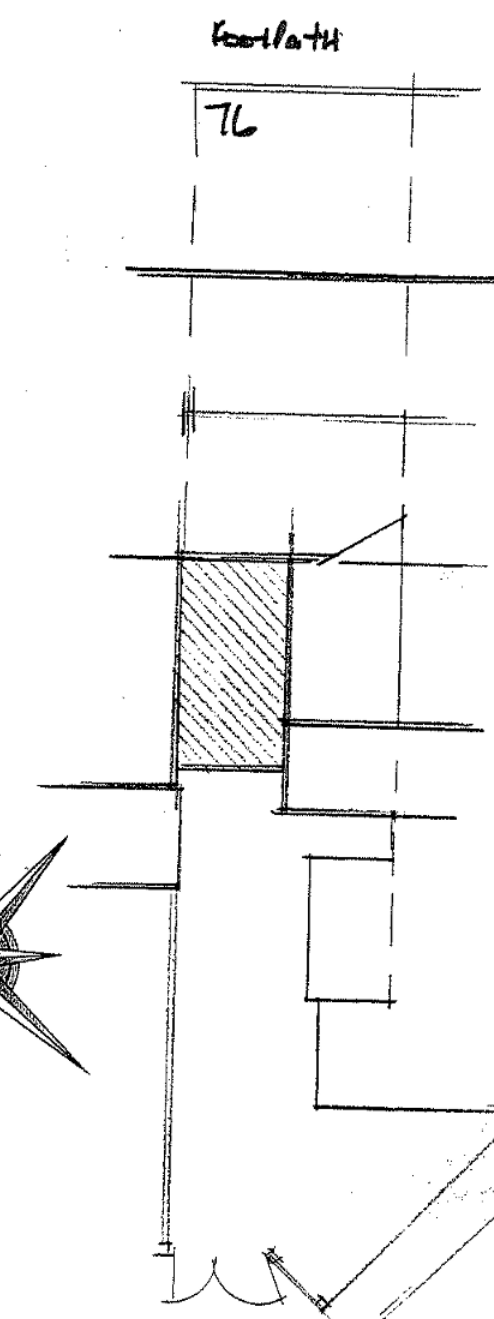

BLOCK PLAN

EAST MIDLANDS
DESIGN ASSOC.

Architectural Consultants

Willow Lodge
Horseshoe Road
Spalding
Lines
PE11 3JA

Tel/fax :- 01775 767368
Email :- willowlodge@talktalk.net
Mobile phone :- 07710815044

Client

MISS H KINGSTON

Project

RETROSPECTIVE APPLICATION FOR
CONSERVATION AT
76 ST THOMAS ROAD
SPALDING PE11 2XT

Drawing

PLAN & ELEVATIONS

Scale

1:50, 1:100 & 1:200

Date

MAR 2022

Drawn

AL

DWG No.

1202/01

REV