



Revisions

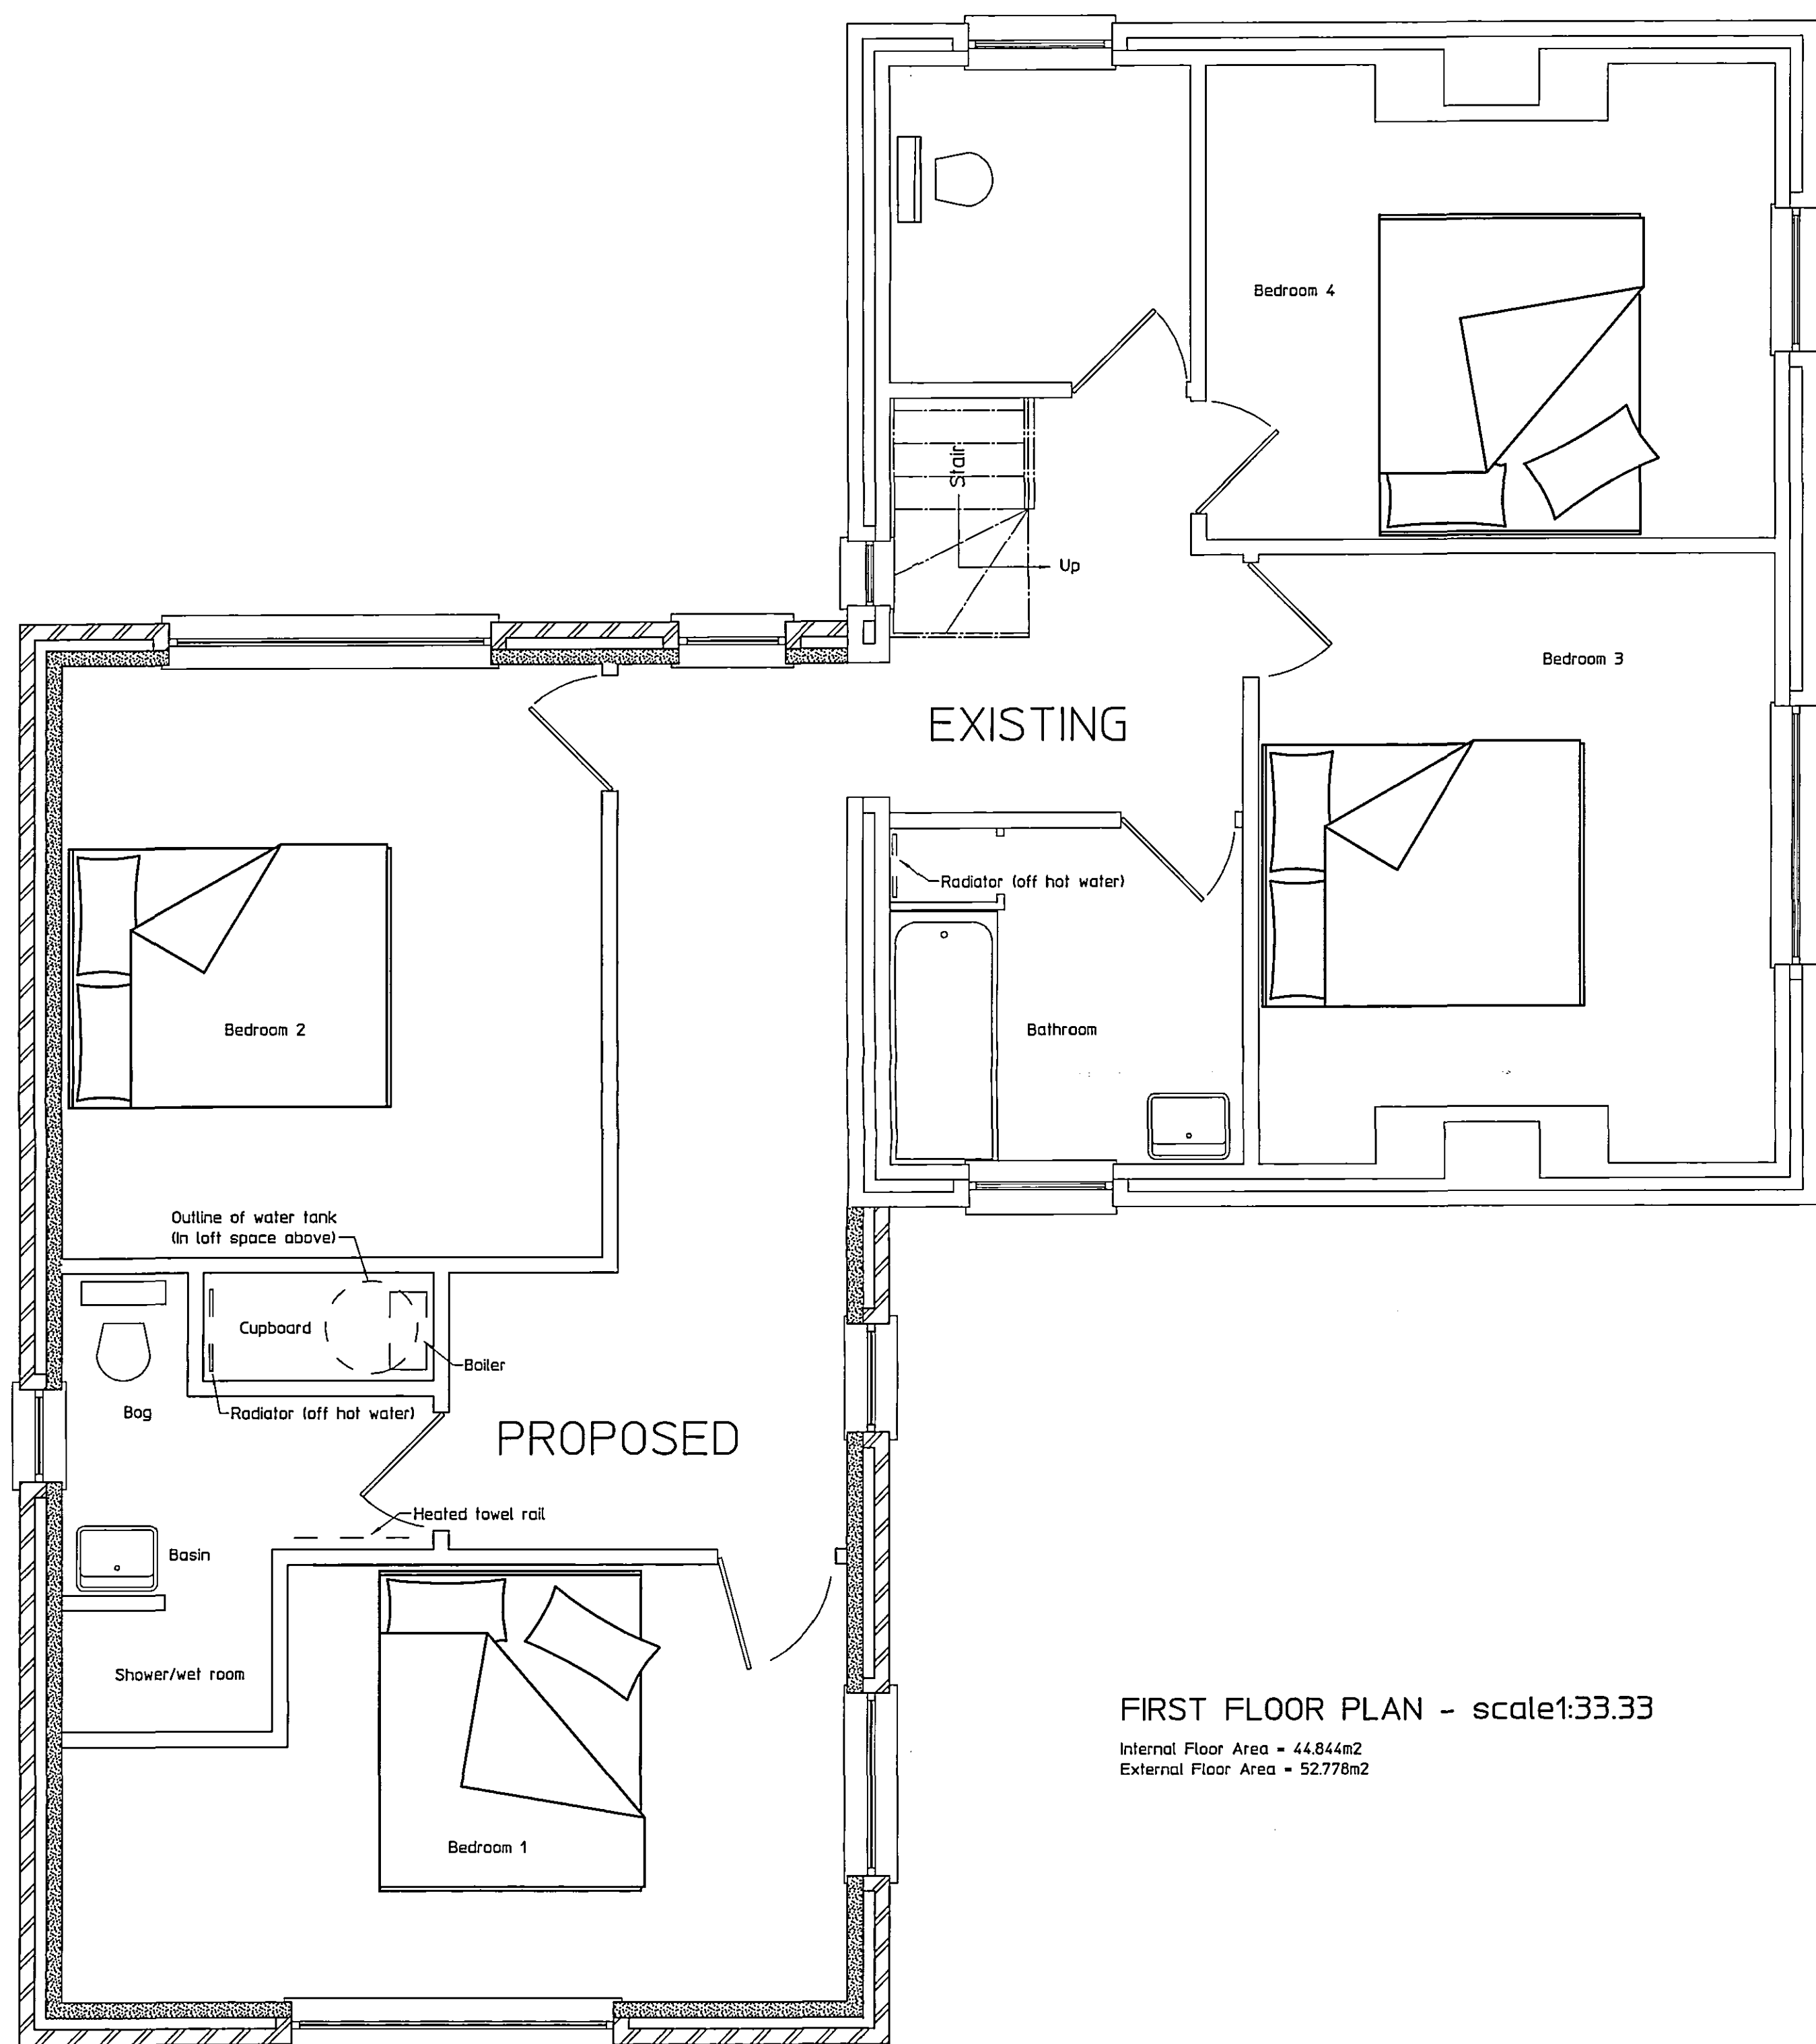

FIRST FLOOR PLAN - scale 1:33.33

Internal Floor Area = 44.844m²
External Floor Area = 52.778m²

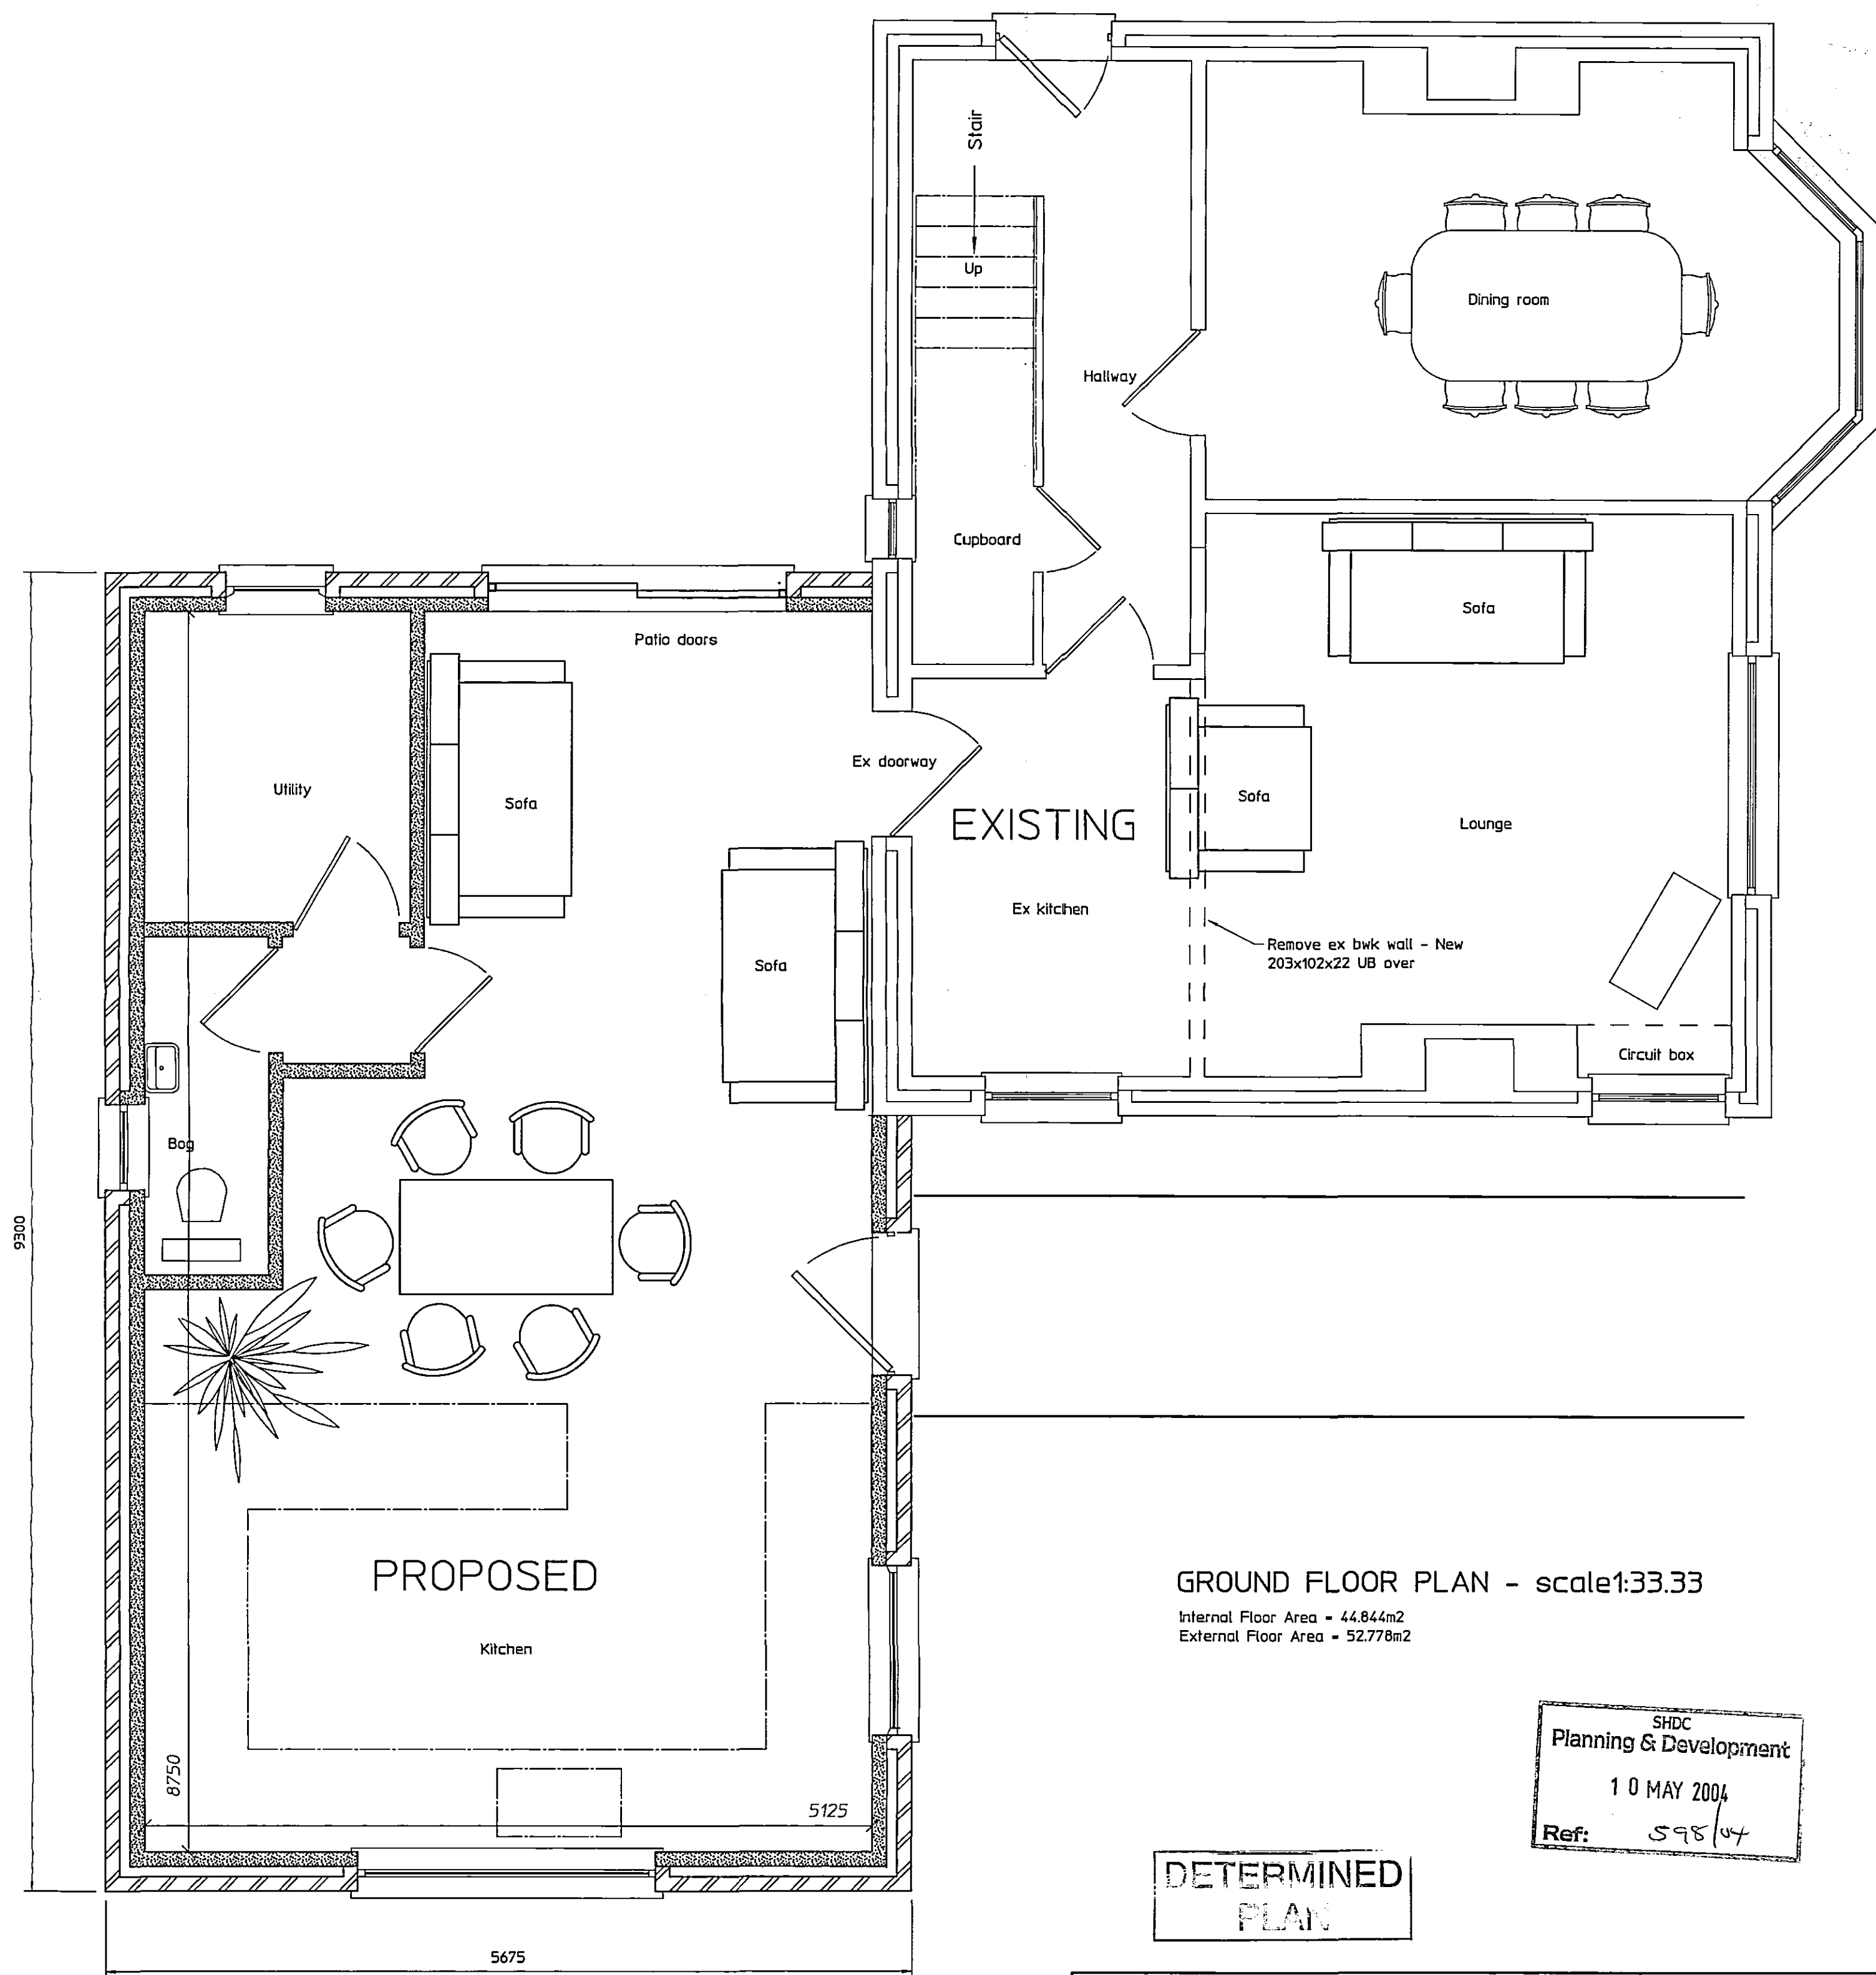

GROUND FLOOR PLAN - scale 1:33.33

Internal Floor Area = 44.844m²
External Floor Area = 52.778m²

SHDC
Planning & Development
10 MAY 2004
Ref: 598/4

DETERMINED
PLAN

PROJECT : PROPOSED ALTERATIONS TO 353 PENNYGATE, SPALDING, Lincs FOR MR AND MRS S.FOSTER

Drawing description	Print size A1
Proposed Floorplans. (Scale 1:33.33 @ A1)	Drawing no. FOS2-03
	Revision
	Date April 2004