



MONKS HOUSE LANE BOUNDARY

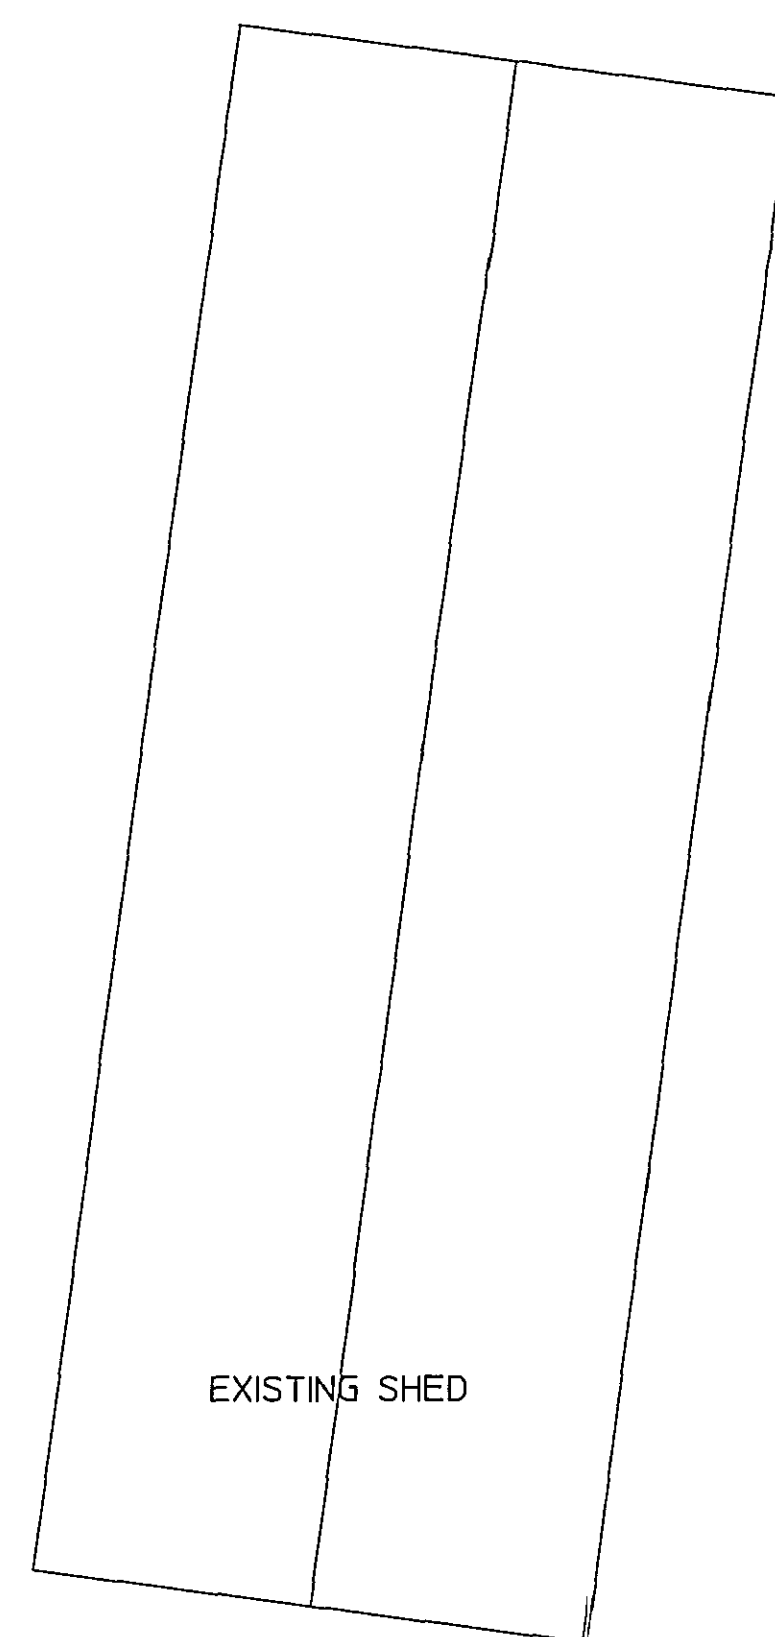

EXISTING SHED

Soakaway

 

10901

9300

7634

5650

PROPOSED EXTENSION

5460

Boundary line


2744

ADJACENT BUNGALOW

EXISTING DWELLING

EXISTING GARAGE

ADJACENT HOUSE

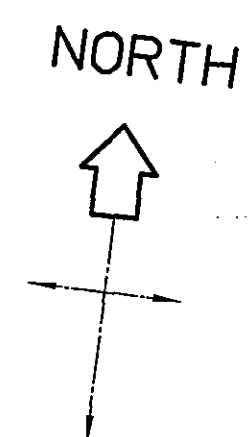

Materials spec.
Facing brickwork to match existing dwelling as near as possible.
Welsh slate tiles to match existing dwelling roof.
Windows to be white PVCU to match existing dwelling complete
with stone lintels and cills.
White PVCU RWFs, soffits and fascia to match existing dwelling.

Boundary wall and railings

PENNYGATE BOUNDARY

PROJECT : PROPOSED ALTERATIONS TO 353 PENNYGATE, SPALDING, Lincs FOR MR AND MRS S.FOSTER

Revisions

SHDC
Planning & Development
10 MAY 2004
Ref: 598/04

DETERMINED
PLAN

Drawing description	Print size A1
Blockplan. (Scale 1:50 @ A1)	Drawing no. FOS2-01
Site plan = 0.06 hectares	Revision
	Date April 2004