




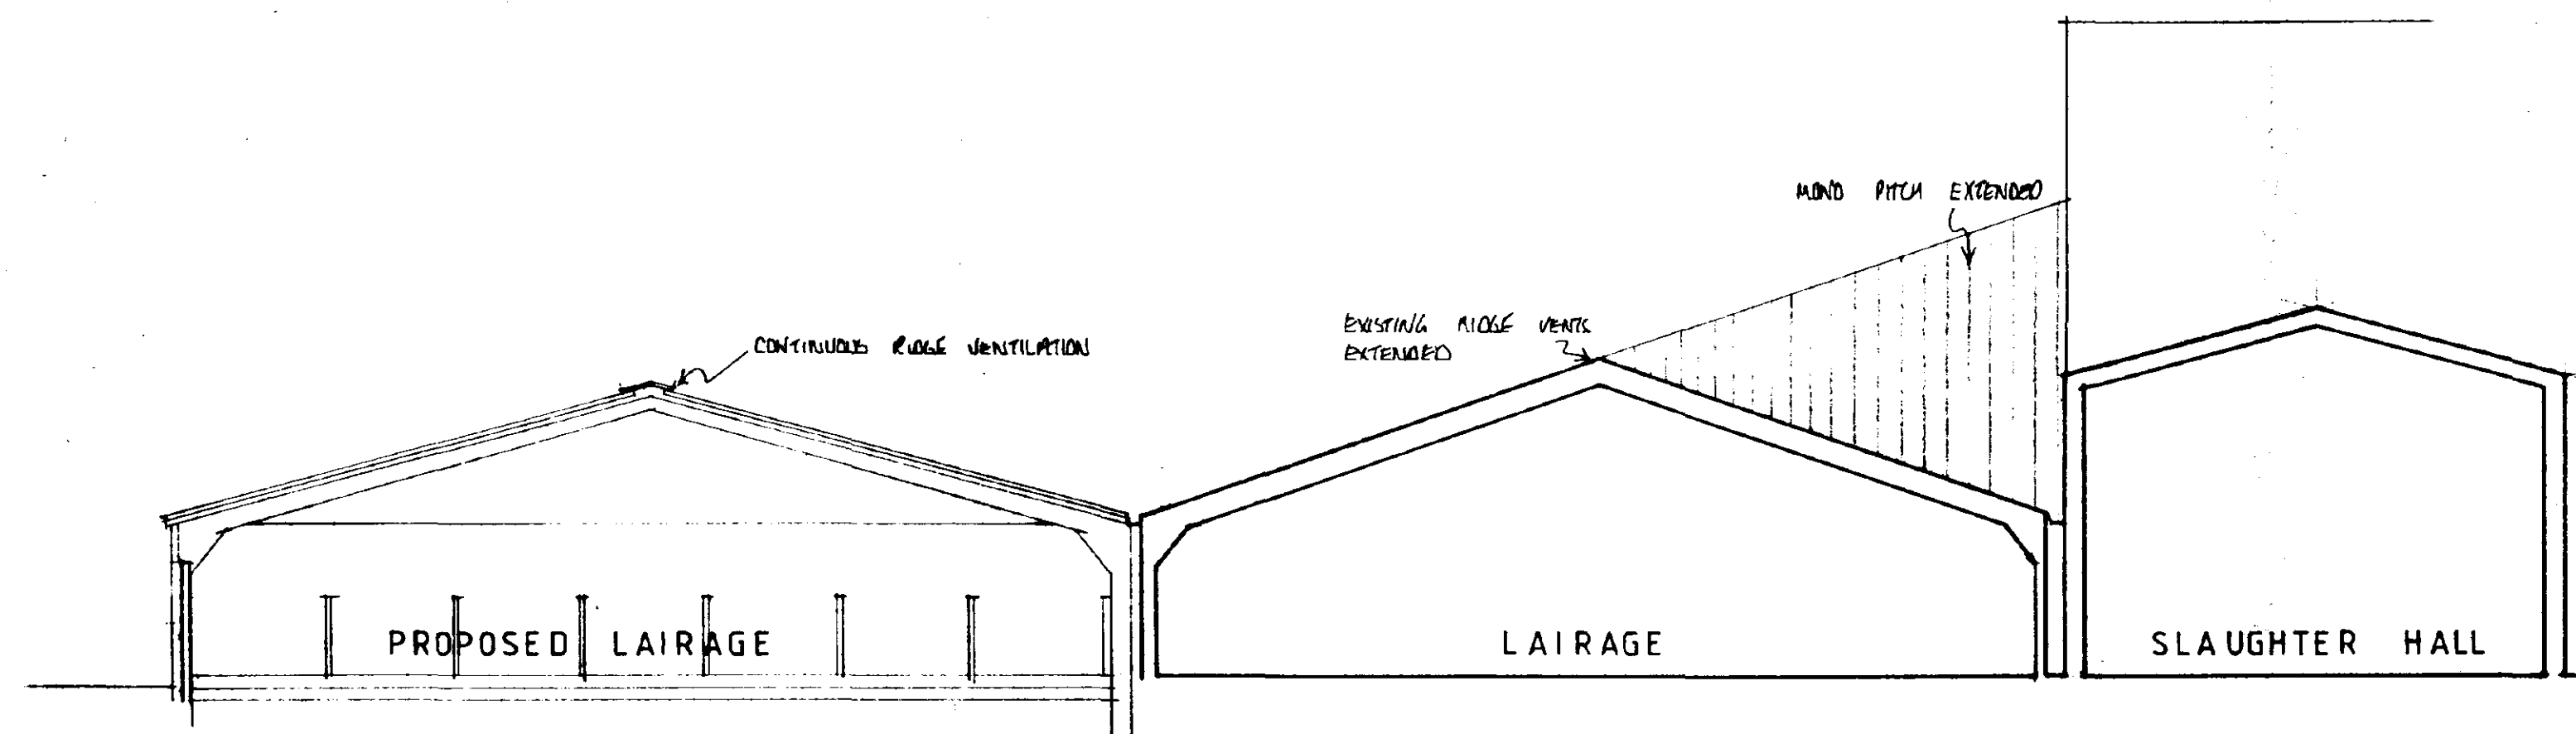


TYPICAL SECTION

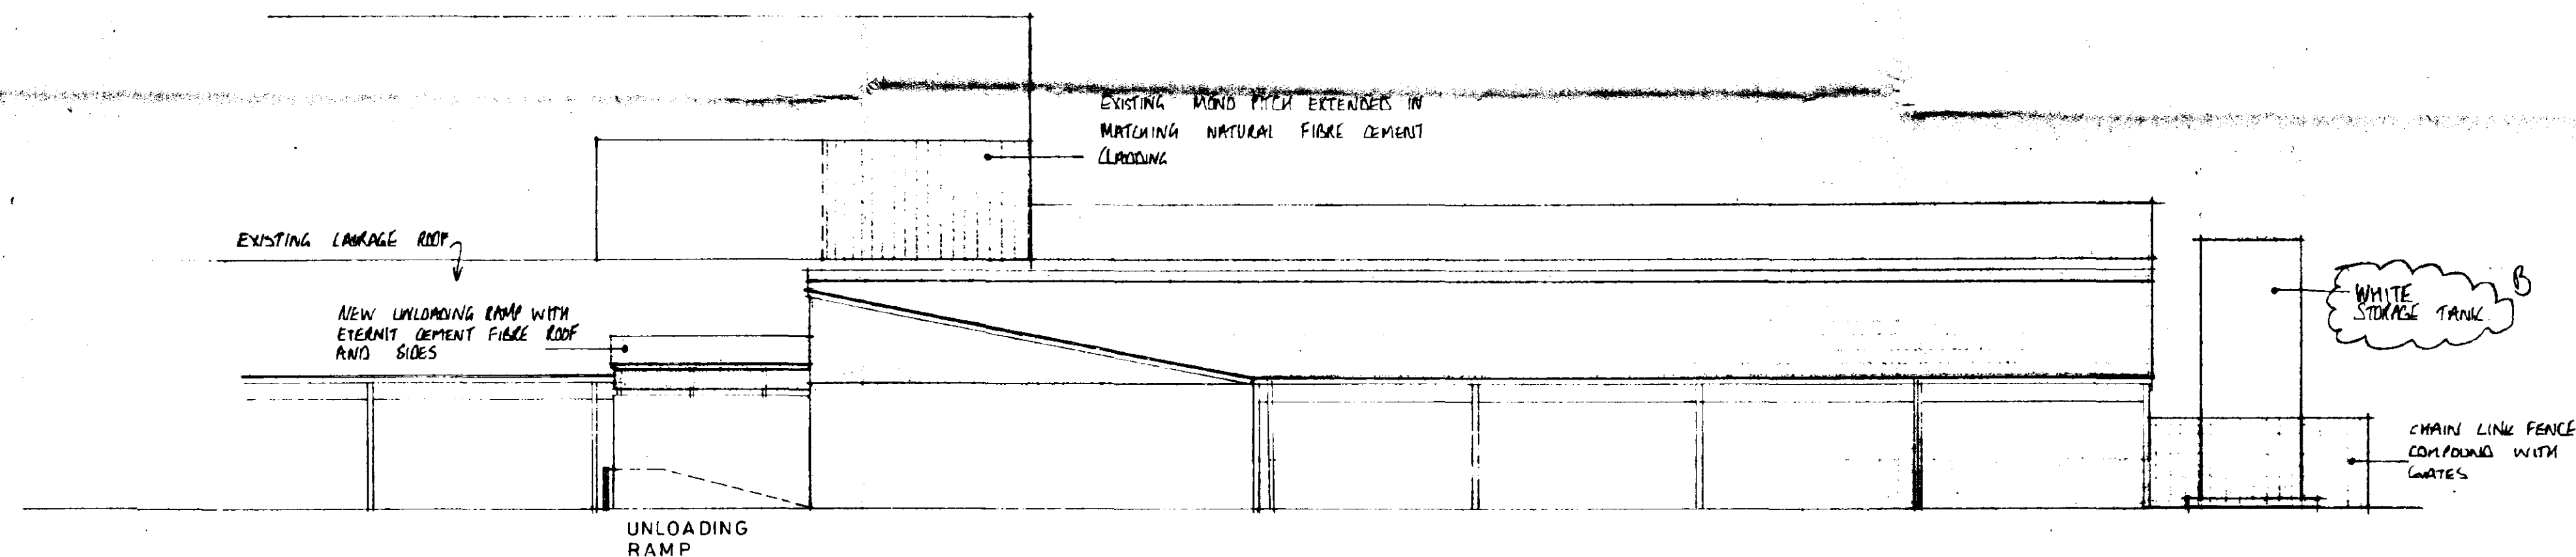

SIDE ELEVATION

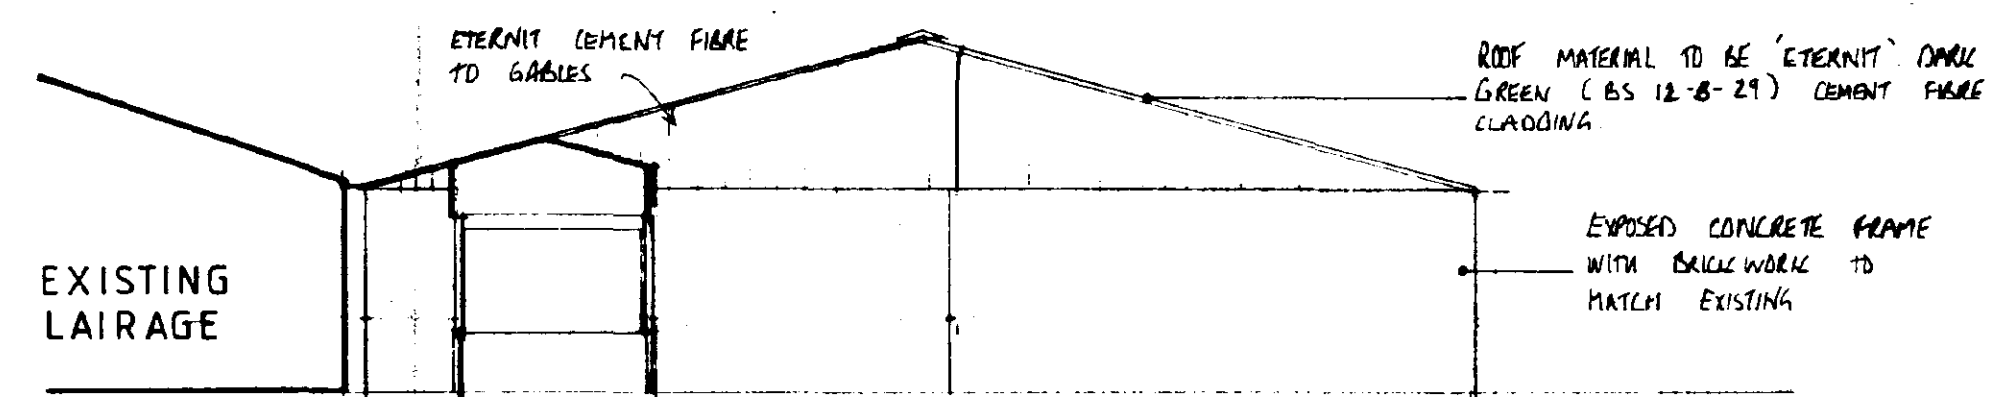

FRONT ELEVATION

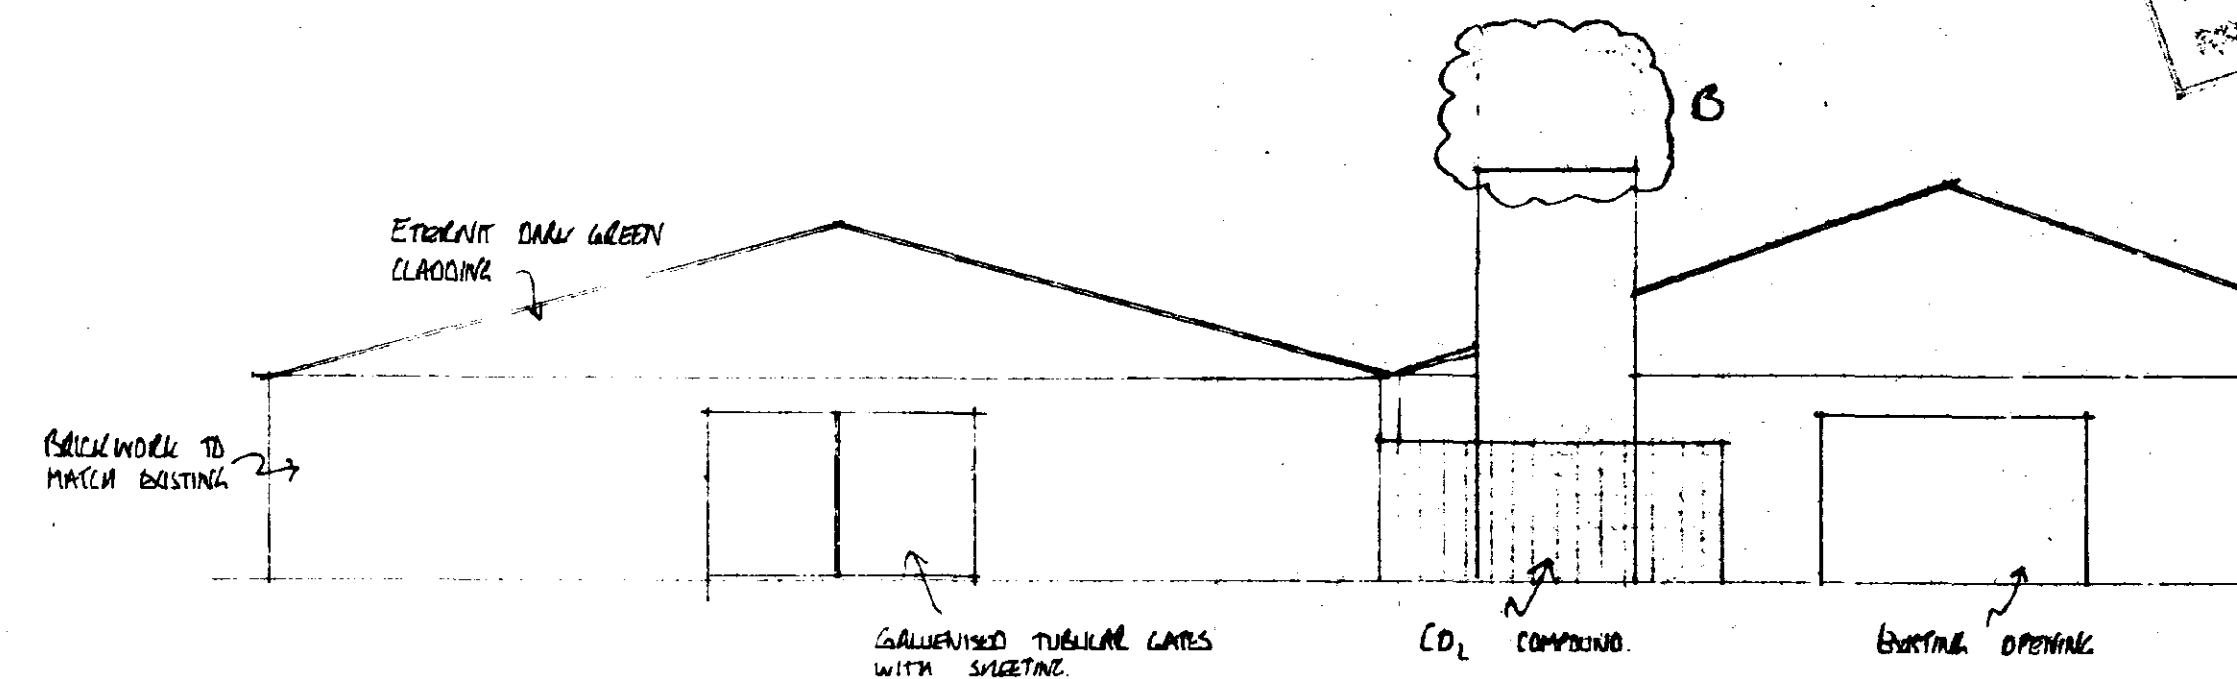

DETERMINED  
PLAN

SOUTH HOLLAND D.C.  
PLAN DEPT  
06 JUL 1994  
REF 601/94

REVISIONS

A. CLADDING COLOUR AMENDED TO BS 12-8-29

B. CO<sub>2</sub> STORAGE TANK

07/94 NB

7/94 NB

NOTES

PROJECT DRAWING TITLE

PROPOSED LAIRAGE EXTENSION

GEO ADAMS & SONS

MEAT PLANT, SPALDING

SECTION / ELEVATIONS

SCALE 1:100

DATE 6-94

DRAWN NB

PROJECT DRAWING NO 2344 / 14 B

PETER HADDON AND PARTNERS ARCHITECTS

THE OLD RECTORY HILTON HALLS NORTHAMPTON NN7 3AG

ARCHITECTS



PROPOSED NEW  
LAIRAGE EXTENSION  
AND CO2 UNIT

ABATTOIR

SPRINGFIELD

HOLBEACH ROAD

FULNEY LANE

Approximate line of proposed By-pass

DETERMINED  
PLAN

SOUTH HOLLAND D.C.  
PLAN DEPT.  
21 JUN 1994  
REF 0601/94

LIVESTOCK AREA

REVISIONS

PROJECT: DRAWING TITLE

PROPOSED LAIRAGE EXTENSION

GEORGE ADAMS & SONS LTD.

FULNEY LANE SPALDING.

LOCATION PLAN

SCALE  
1:2500

DATE

DRAWN

PROJECT: DRAWING NO

2344/5

PETER HADDON AND PARTNERS ARCHITECTS  
THE OLD RECTORY MILTON MALSOR NORTHAMPTON NN7 3AQ