


Springfields Adventureland

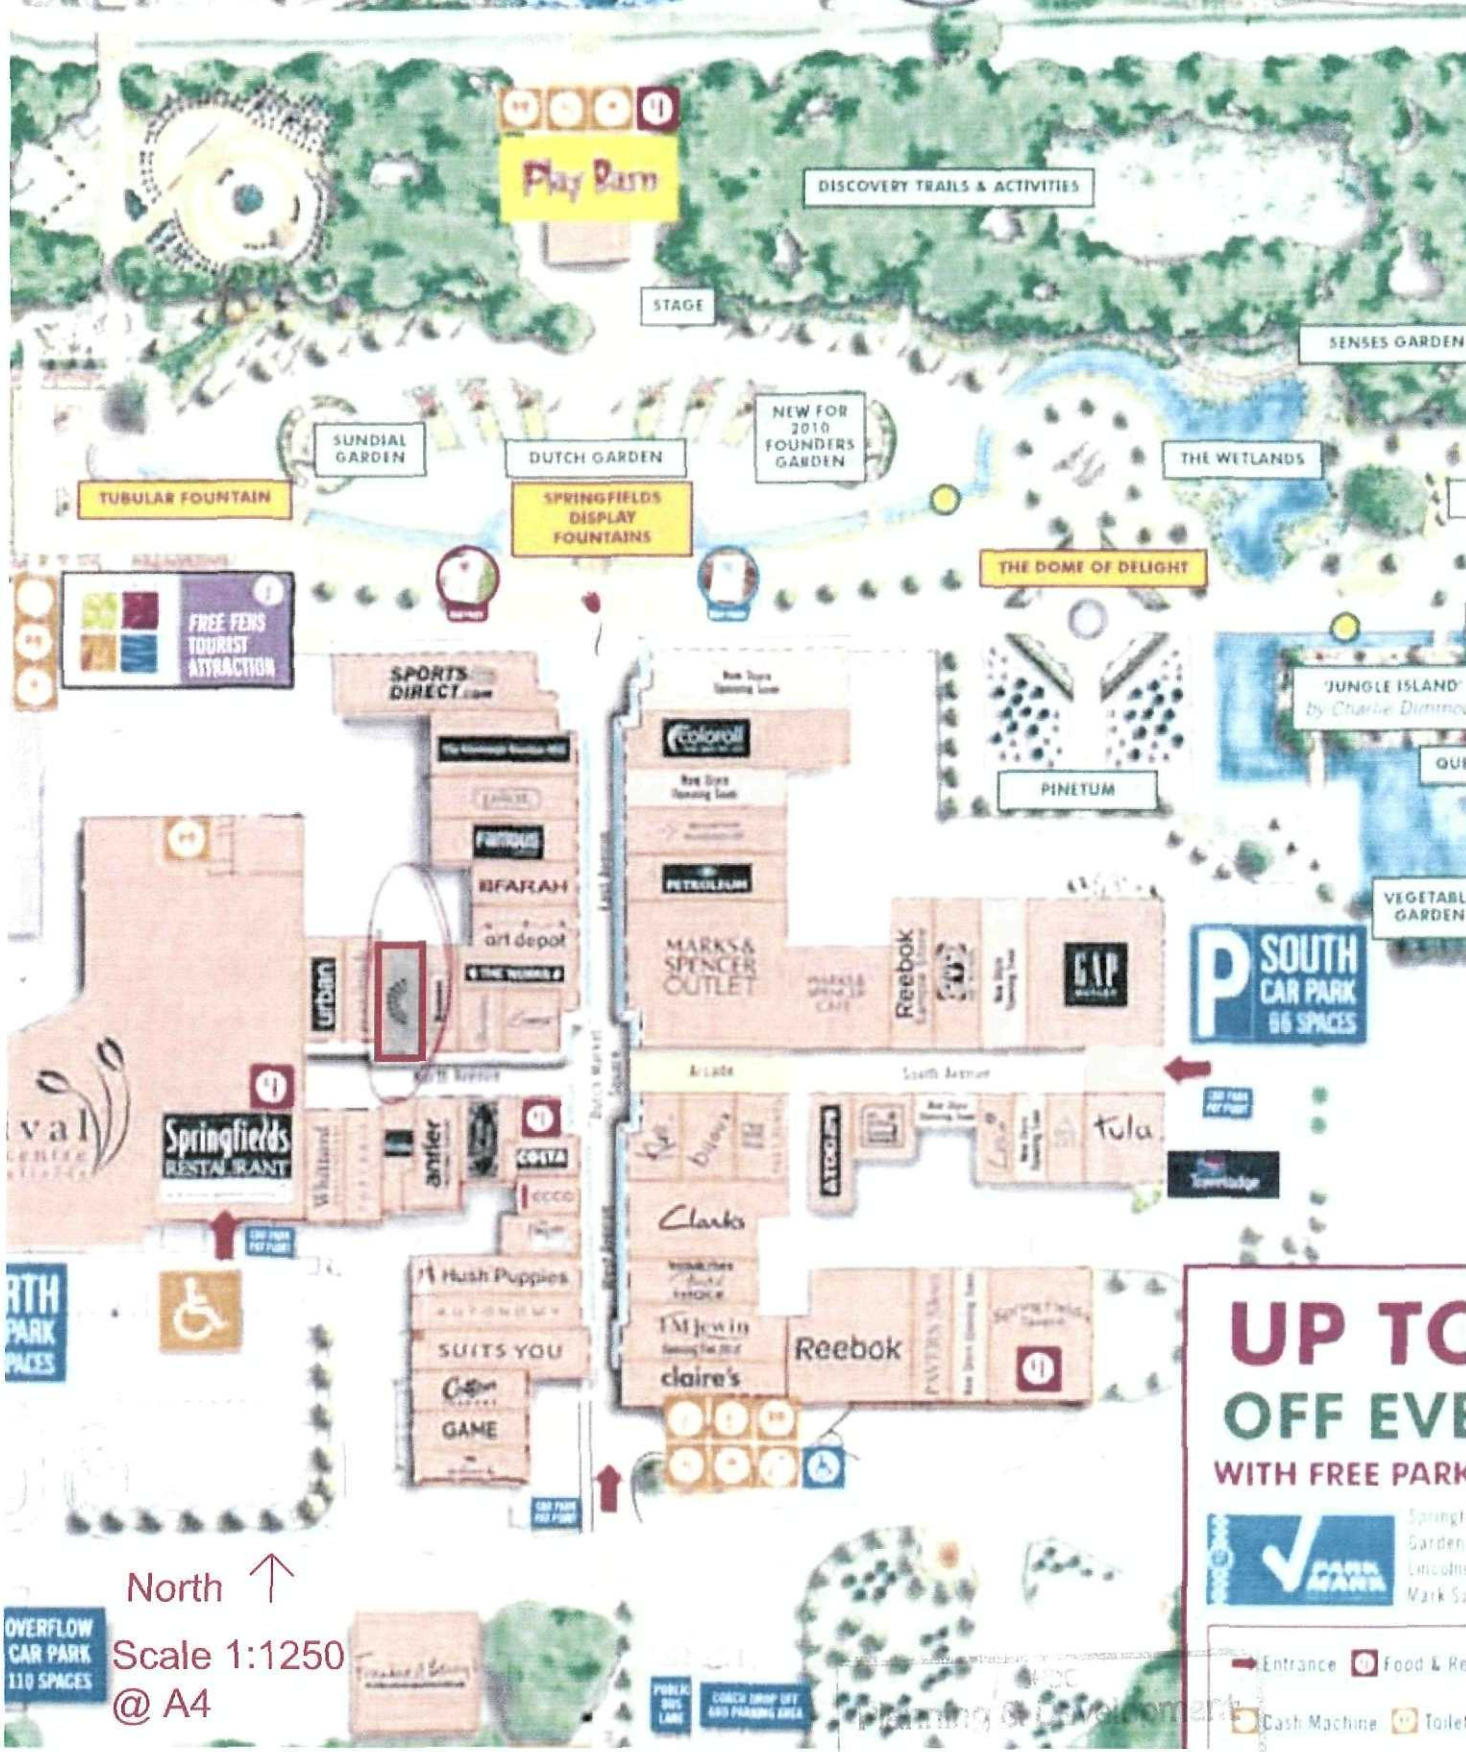

UP TO
OFF EVERY
WITH FREE PARKING

Springfields Adventureland
Mark Spence

20 JUL 2010
Ref: 0604-10



SHDC

Planning & Development

20 JUL 2010

0604-10

Romana
ORIGINAL

MID SEASON
REDUCTIONS
Romana
MID SEASON
REDUCTIONS
Romana
MID SEASON
REDUCTIONS
Romana
MID SEASON
REDUCTIONS
Romana
MID SEASON
REDUCTIONS
Romana
MID SEASON
REDUCTIONS
Romana
MID SEASON
REDUCTIONS
Romana

19/07/2010



JULIAN GRAVES



HALF PRICE
RICECRACKERS
300g
NOW **£1.74**
WAS £3.48 (2 for £6.96)

THE JELLY BEAN FACTORY

Special OFFER
LIQUORICE ALLSORTS
200g
NOW **£2.49**
WAS £4.98 (2 for £9.96)

HALF PRICE
Storage Jar
With every product purchased
Now **74p**



CLOSED

No Smoking

09/07/2010

0604-10

SHDC
Planning & Development

20 JUL 2010

Ref: 0604-10




09/07/2010

THIS DRAWING IS COPYRIGHT. DIMENSIONS ARE NOT TO BE SCALED FROM THIS DRAWING
ELECTRONIC DATA IS NOT TO BE AMENDED/DELETED WITHOUT ISHERWOOD McCANN PERMISSION.
ALL FIXINGS, TO BE DESIGNED BY APPROPRIATE SPECIALIST SUB-CONTRACTOR DETAIL
DRAWINGS AT LARGER SCALE TAKE PRECEDENCE OVER GENERAL ARRANGEMENT DRAWINGS




MAXIMUM HEIGHT OF LETTERING TO BE 337mm


PROPOSED FRONT ELEVATION
SCALE 1:50

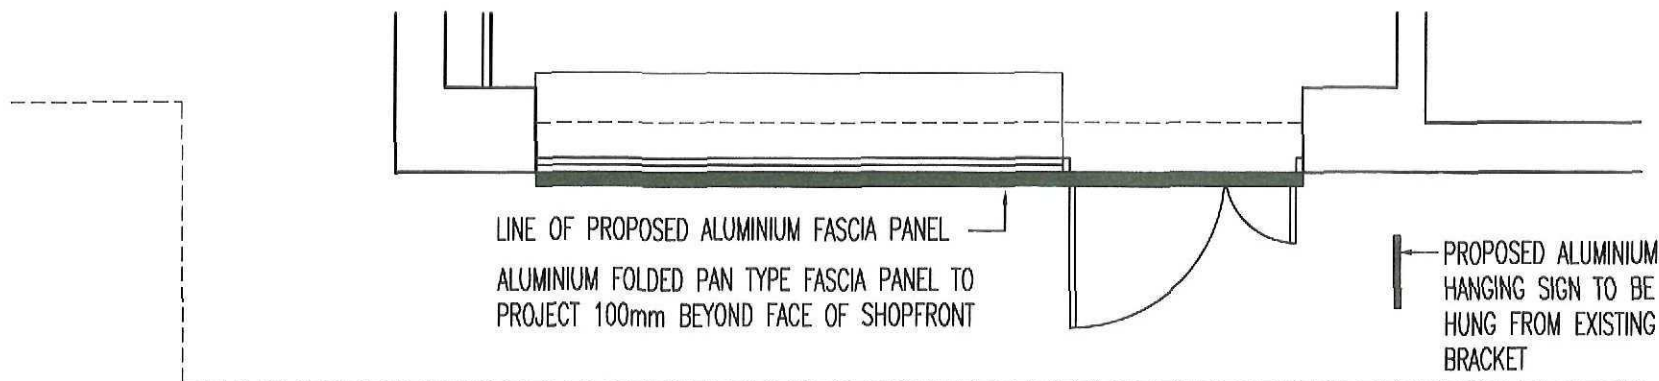

PROPOSED PART PLAN
SCALE 1:50

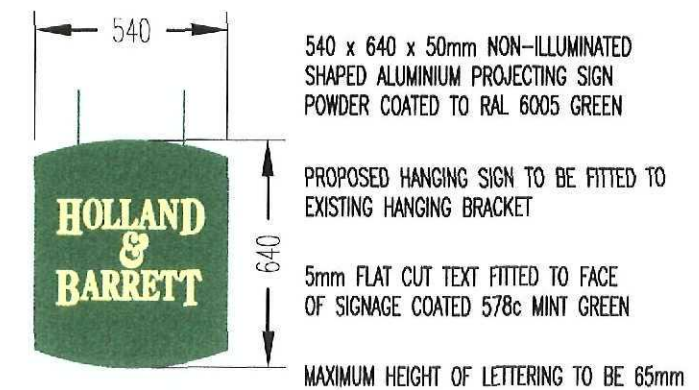

PROPOSED HANGING SIGNAGE
SCALE 1:20

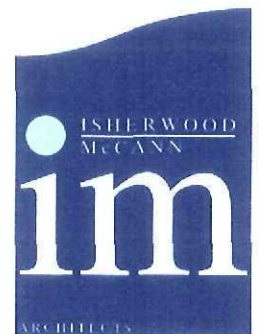


Road Park, Lutterworth Road, Blaby, Leicester, LE8 4DP
t: 0116 278 1200, f: 0116 278 4488
e: enquiries@ishmcc.com, w: www.ishmcc.com

Urban Design
Town Planning Consultants
Building Surveyors

PROJECT	SCALE	DRAWN	CHECKED
HOLLAND AND BARRETT RETAIL LTD. UNIT 11 SPRINGFIELDS OUTLET CENTRE CAMEL LANE, SPALDING	VARIOUS @ A3	BH	RMJ
SIGNAGE DETAILS	DATE 16/07/2010	STATUS PLANNING	REVISION
	DRAWING No. 10018-PL-01		-

THIS DRAWING IS COPYRIGHT DIMENSIONS ARE NOT TO BE SCALED FROM THIS DRAWING
 ELECTRONIC DATA IS NOT TO BE AMENDED/DELETED WITHOUT ISHERWOOD McCANN PERMISSION
 ALL FIXINGS, TO BE DESIGNED BY APPROPRIATE SPECIALIST SUB-CONTRACTOR
 DETAIL DRAWINGS AT LARGER SCALE TAKE PRECEDENCE OVER GENERAL ARRANGEMENT DRAWINGS

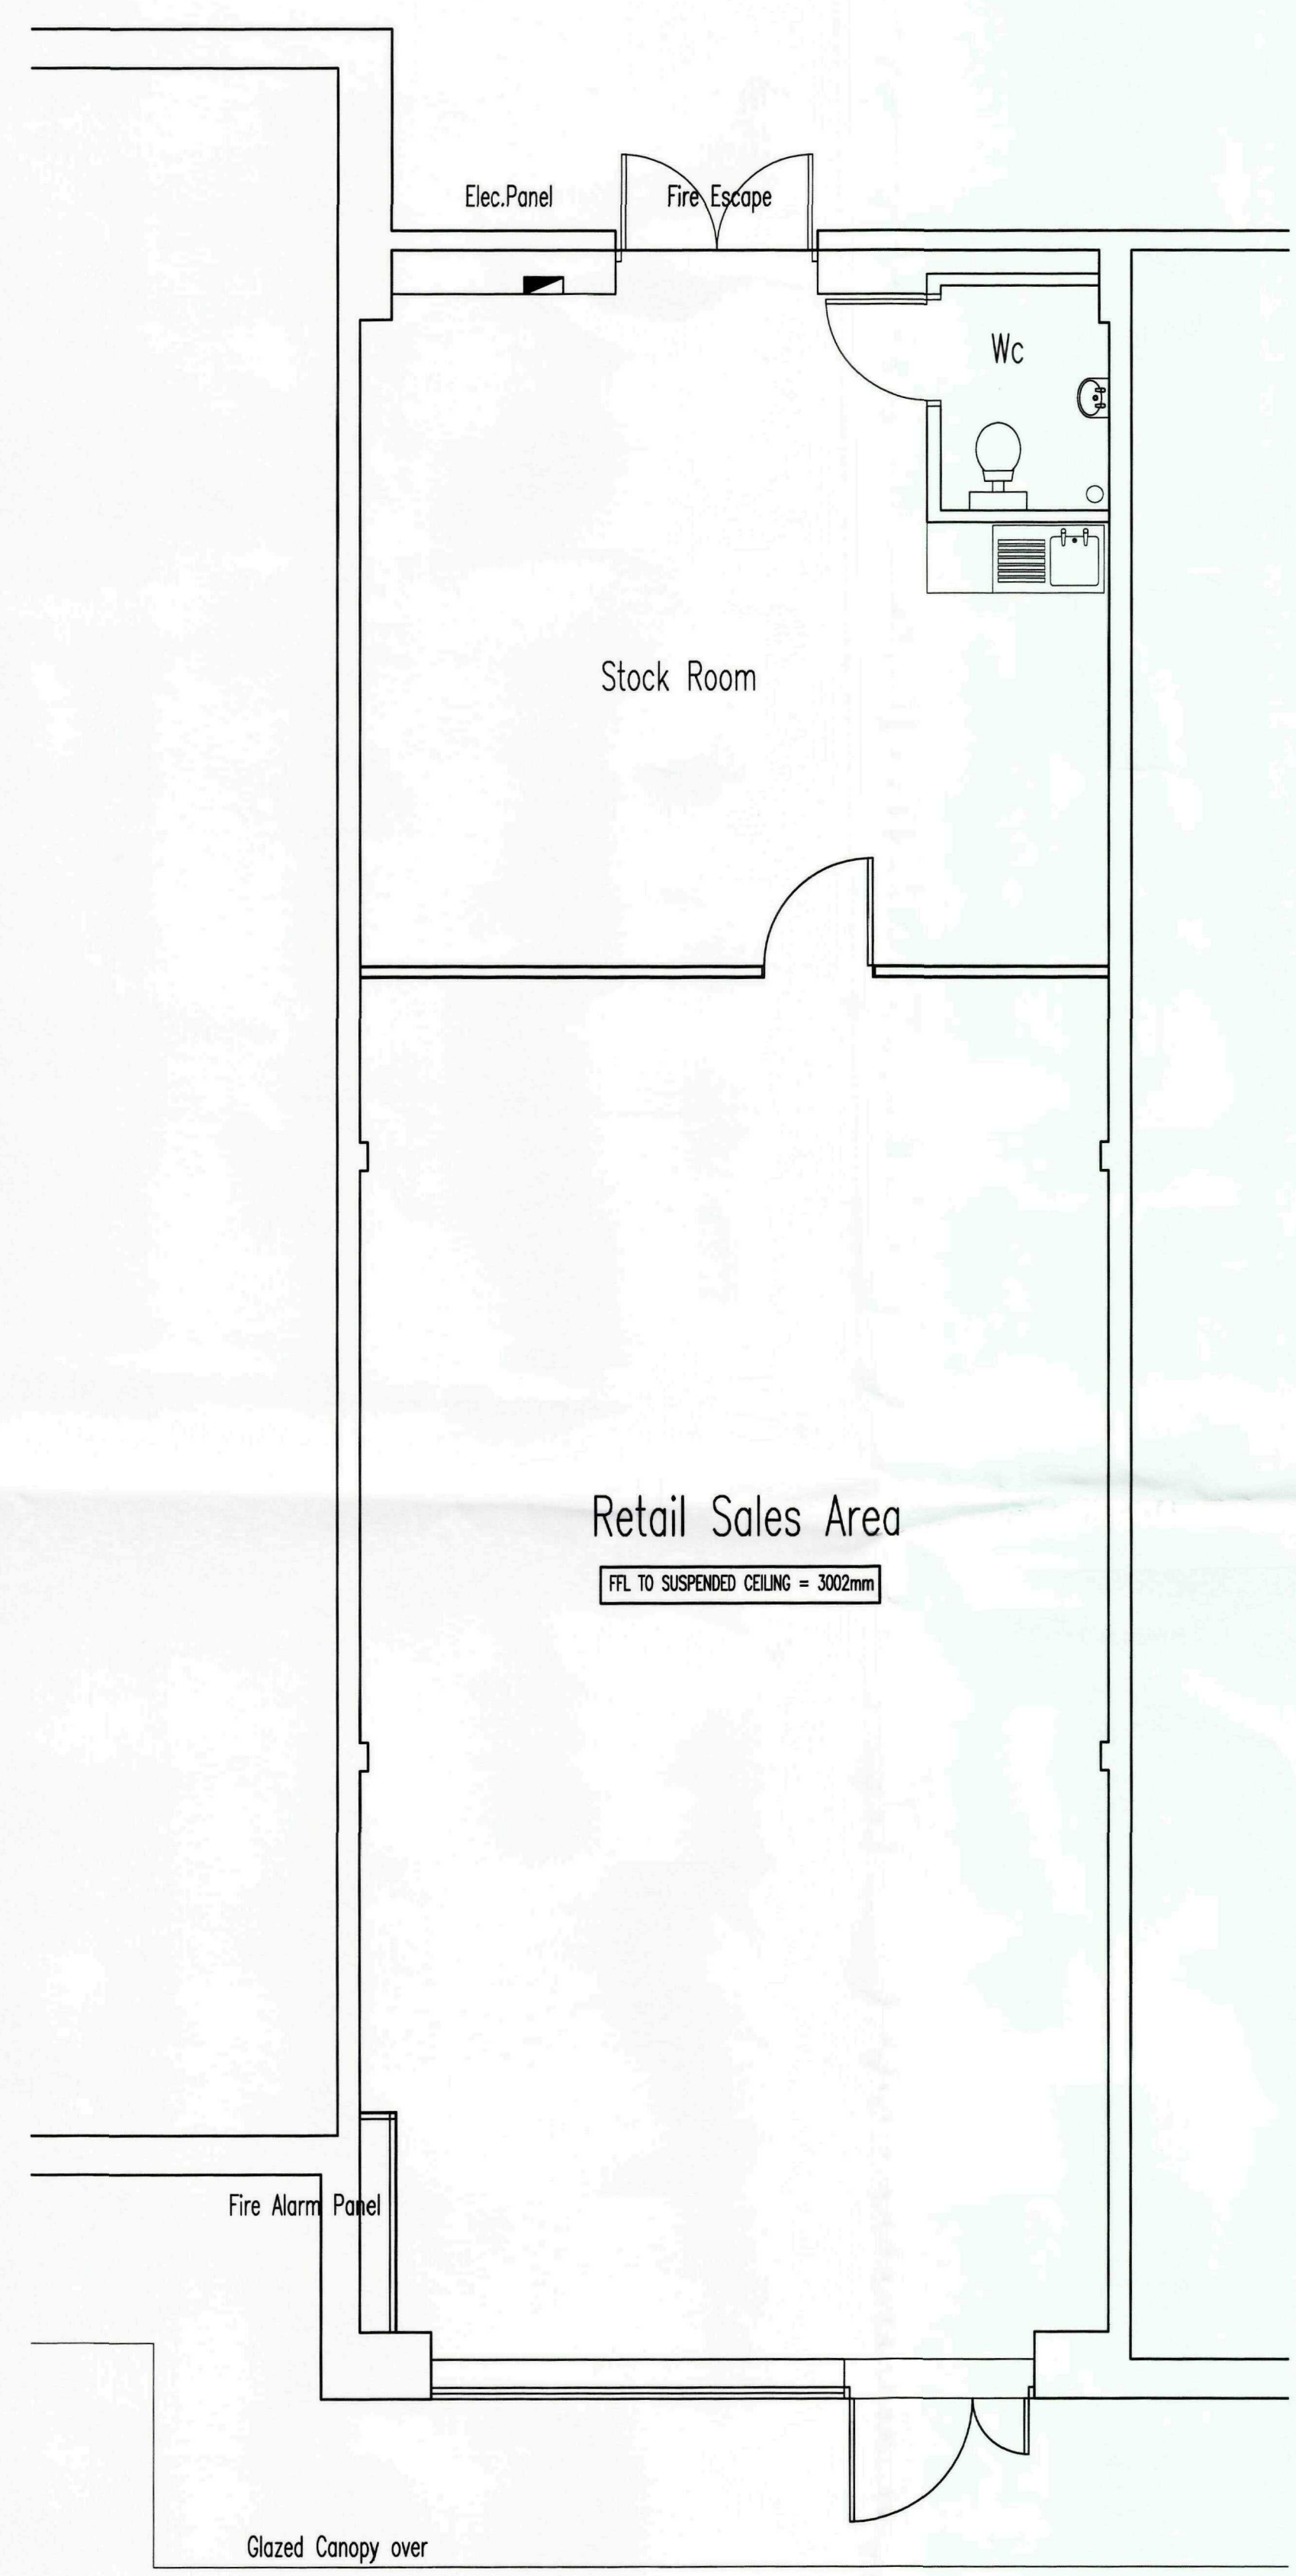


EXISTING GROUND FLOOR PLAN
 SCALE 1:50



EXISTING SHOPFRONT ELEVATION
 SCALE 1:50

SHDC
 Planning & Development
 20 JUL 2010
 Ref: 0604-10

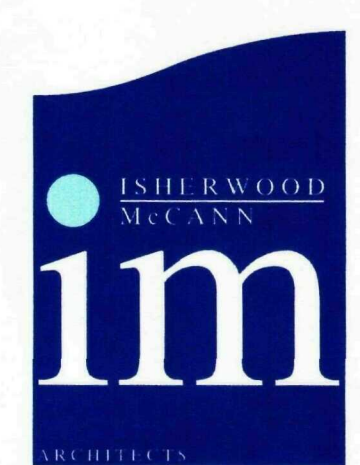

Rose Park, Lutterworth Road, Blaby, Leicestershire LE18 4DP
 t: 0116 278 1200, f: 0116 278 4488
 e: enquiries@ishmcc.com, w: www.ishmcc.com
 Town Planning Consultants
 Building Surveyors

PROJECT	SCALE	DRAWN	CHECKED
JULIAN GRAVES	1:50 at A1	ISM	-
UNIT 11 SPRINGFIELDS OUTLET CENTRE	DATE	STATUS	
SPALDING, Lincs.	13/07/2010	SURVEY	
EXISTING PLAN & ELEVATION	DRAWING No.	REVISION	
	10018-EX-01	-	