




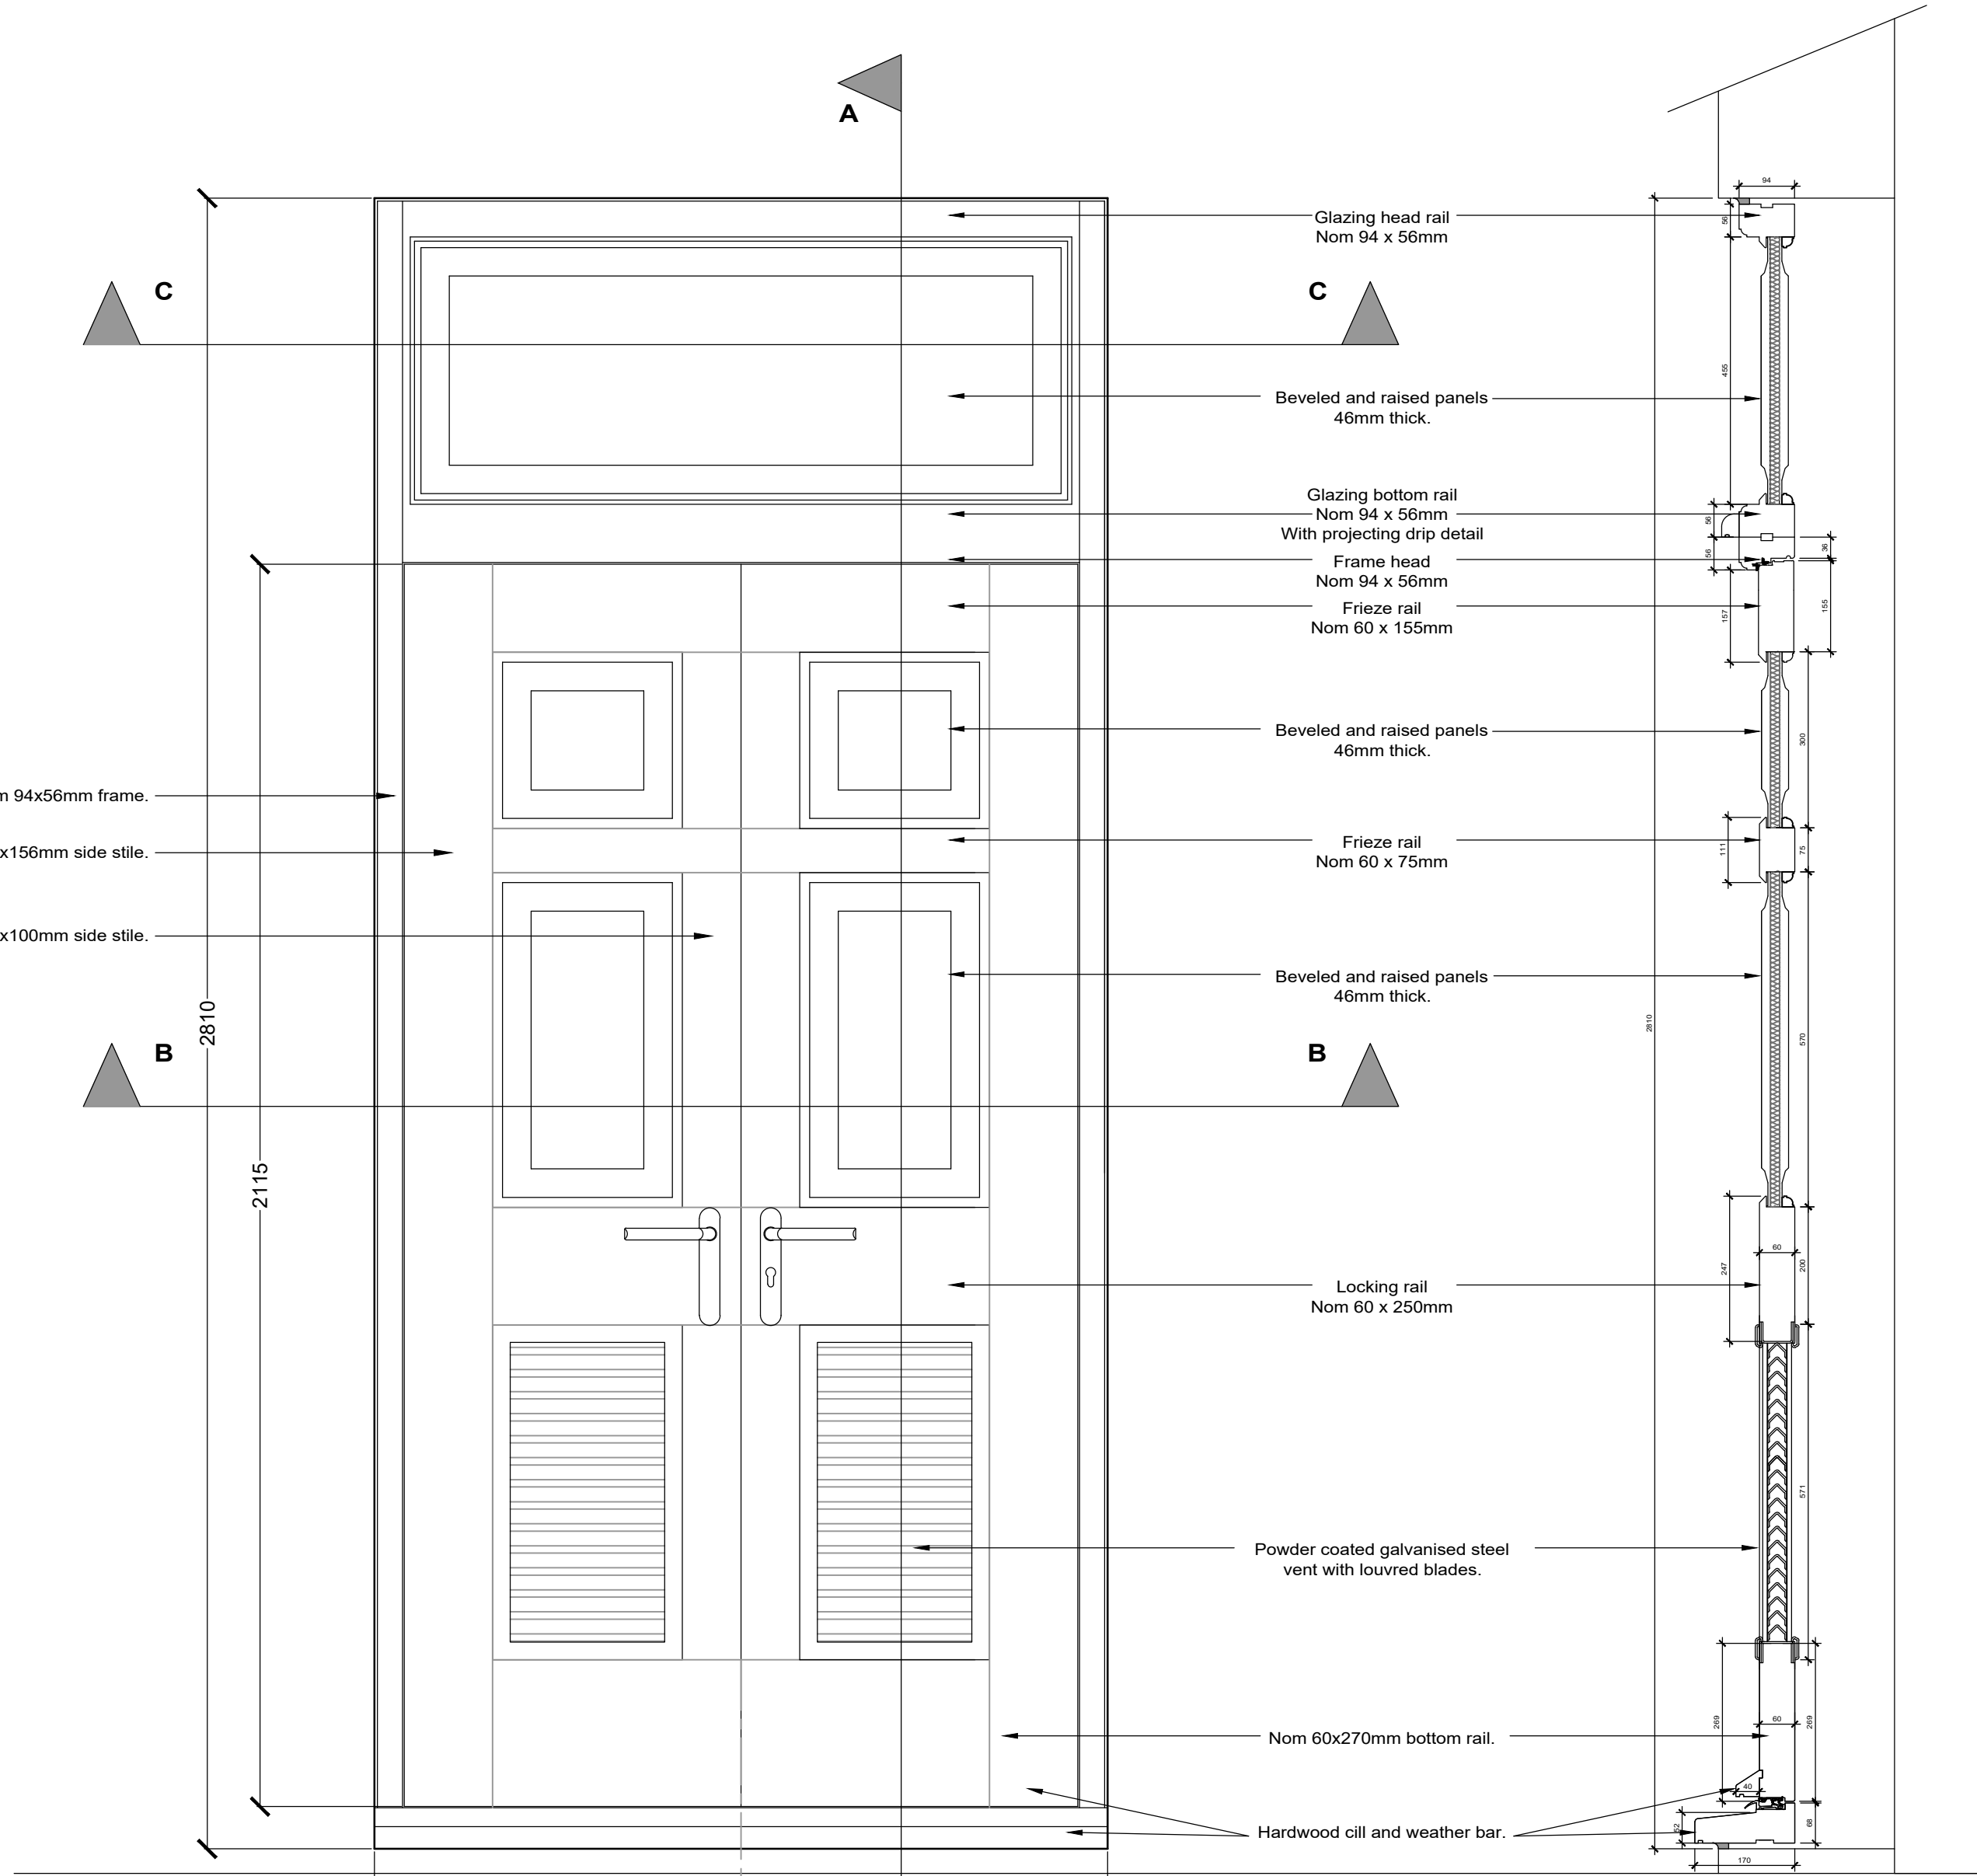

GF-D01
DOOR TYPE A

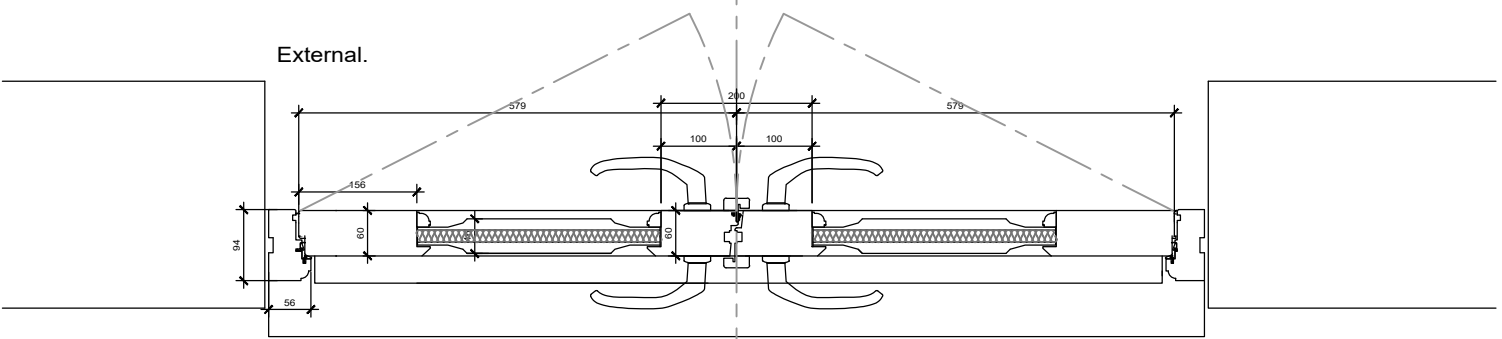


GF-D01
DOOR TYPE A
PLAN SECTION B

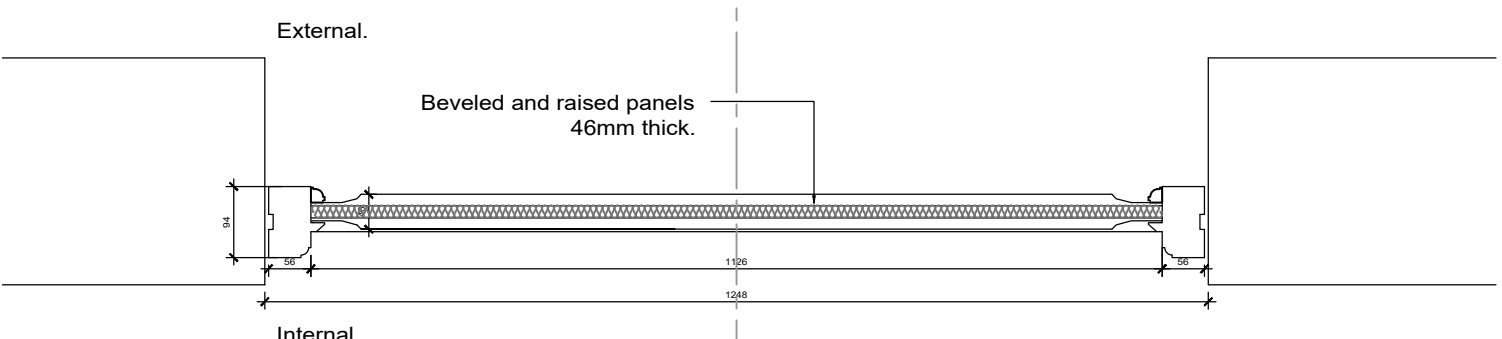



GF-D02
DOOR TYPE B
PLAN SECTION C

**GF-D01
DOOR TYPE A
SECTIONS & DETAILS
SCALE 1:10**

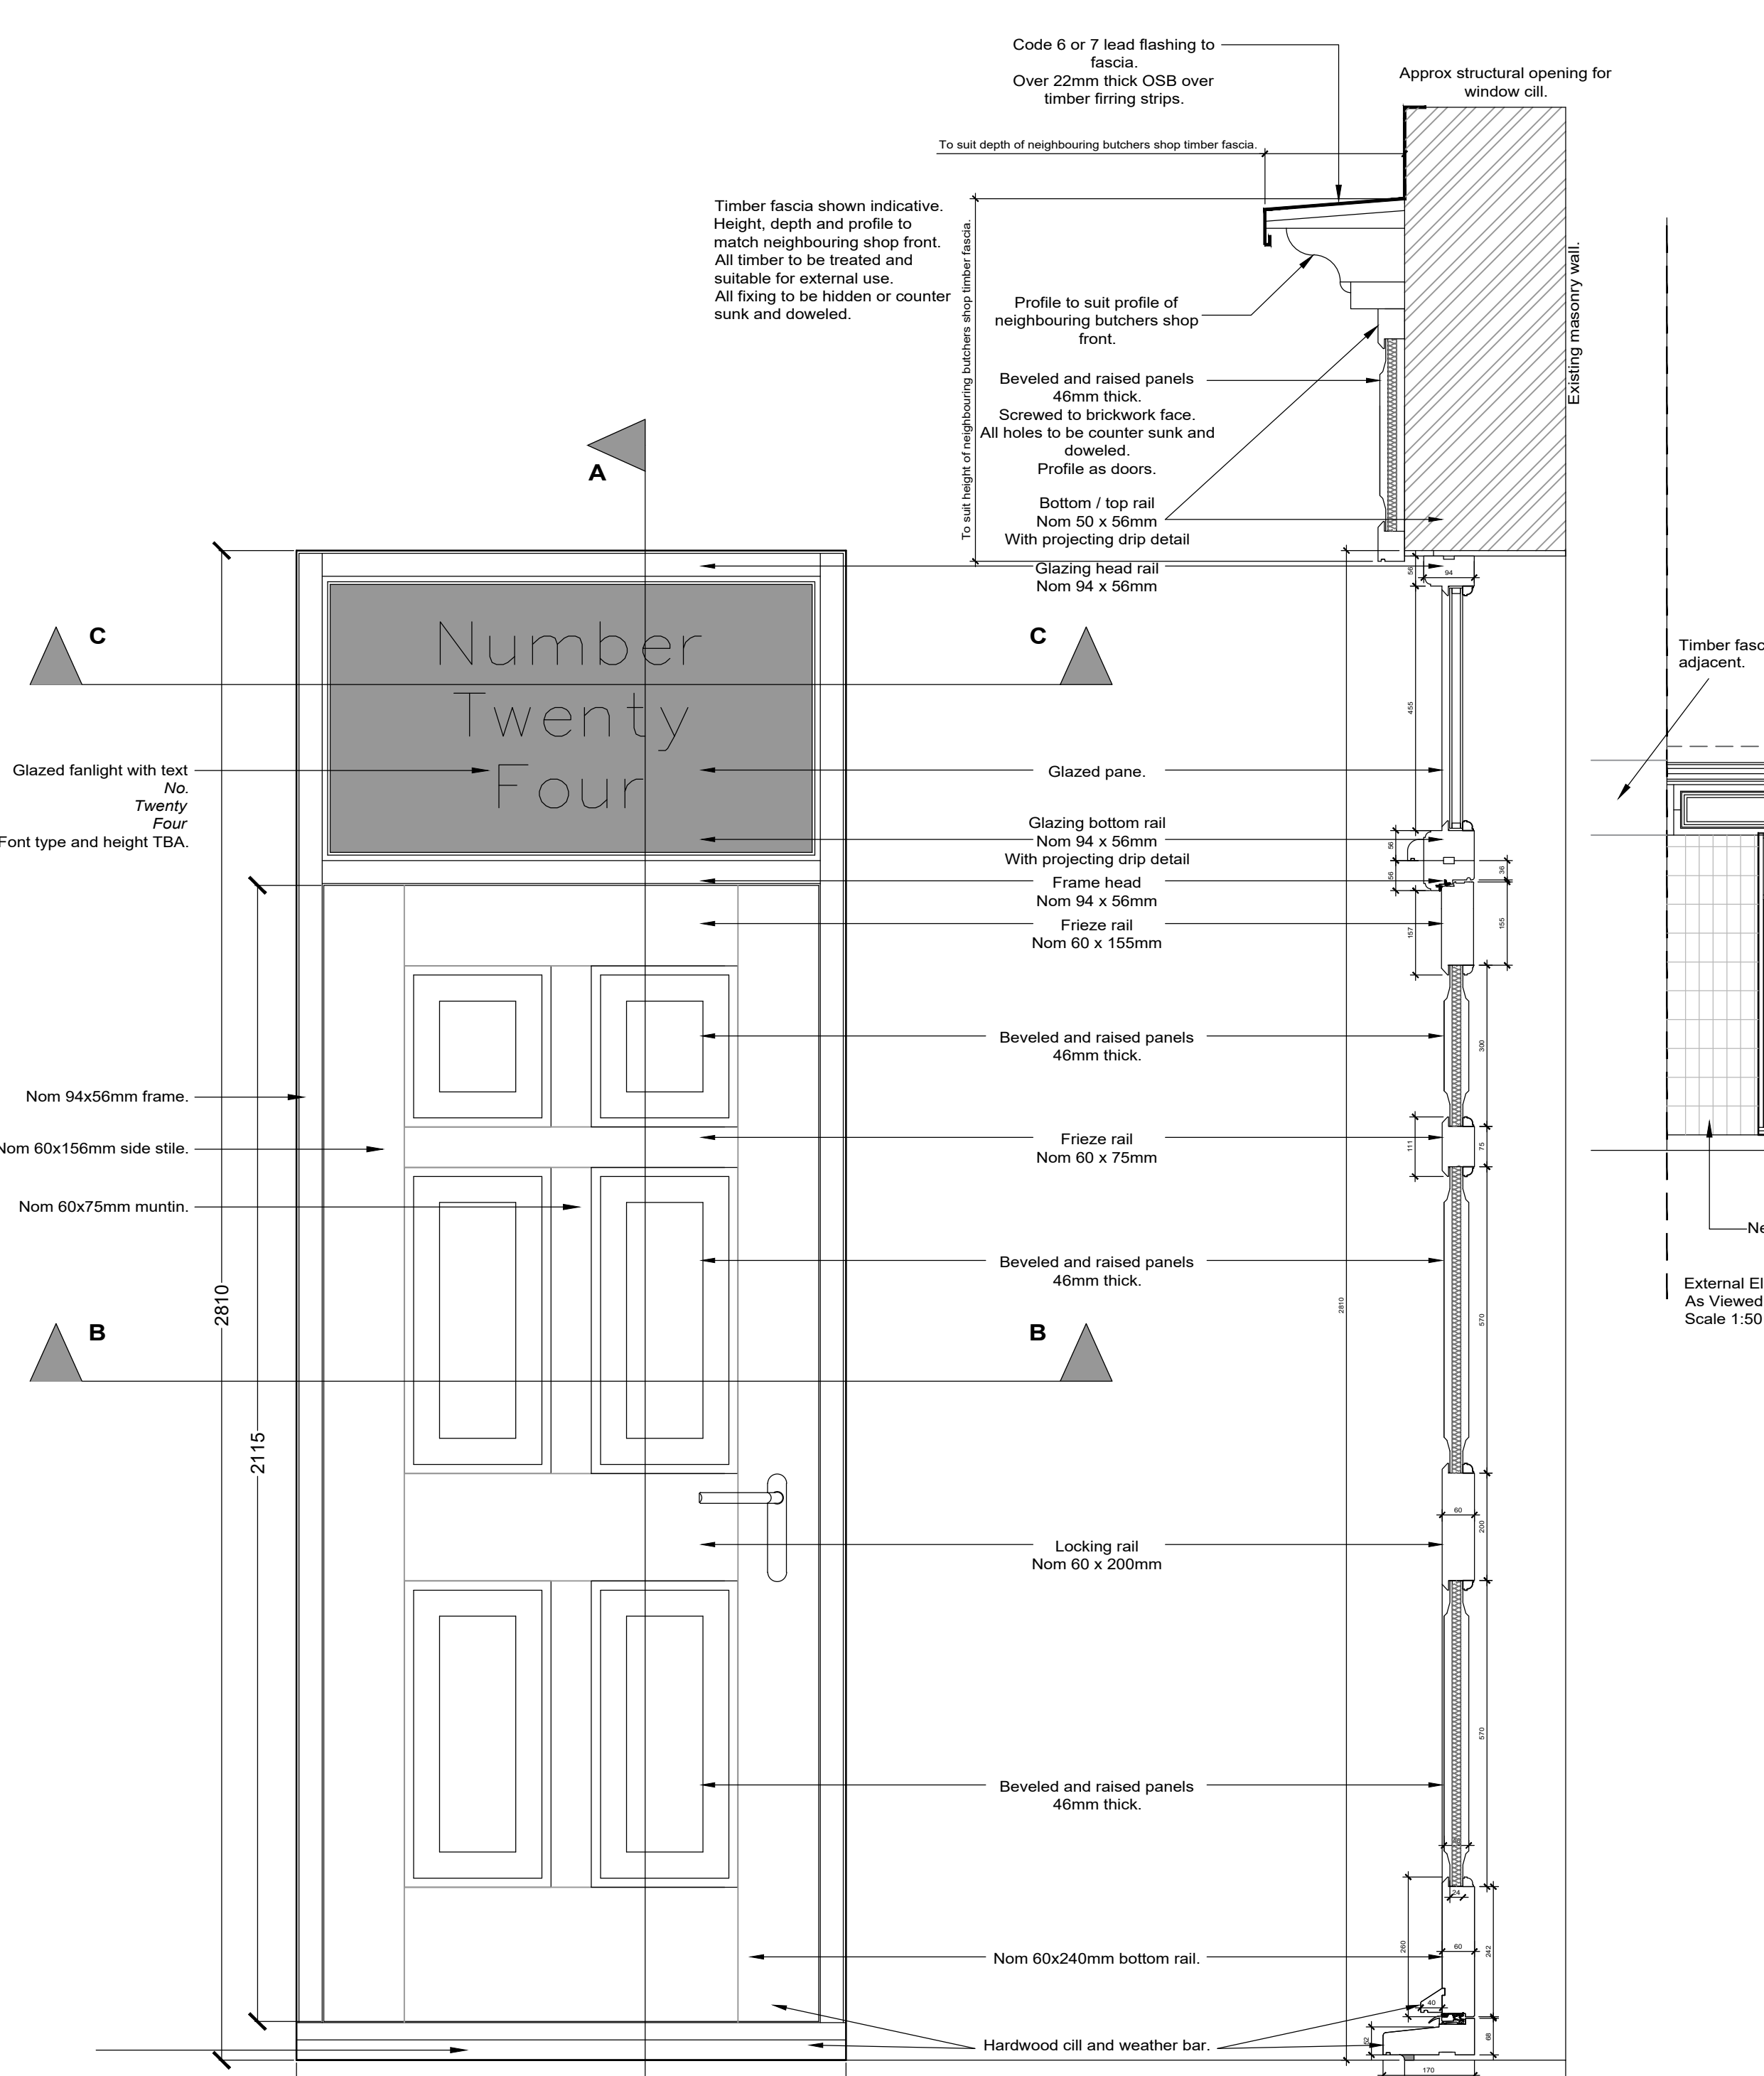

GF-D02
DOOR TYPE B
ELEVATION


GF-D02
DOOR TYPE B
SECTION A

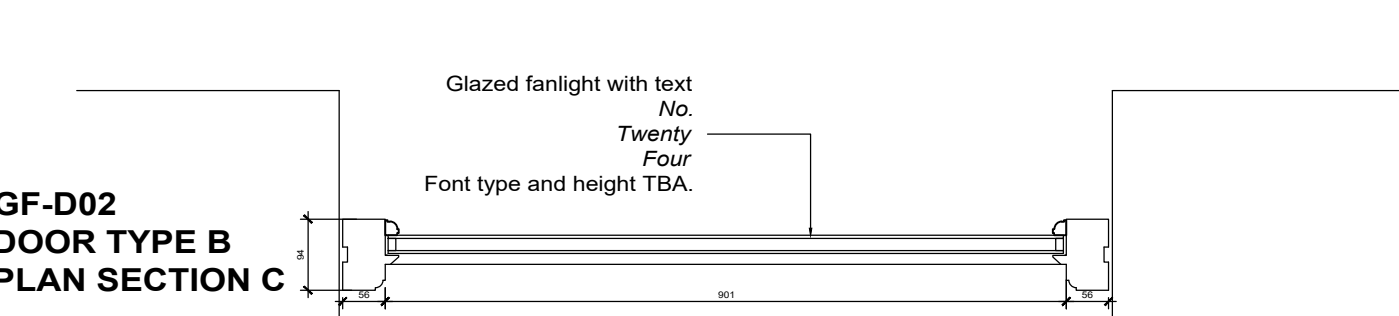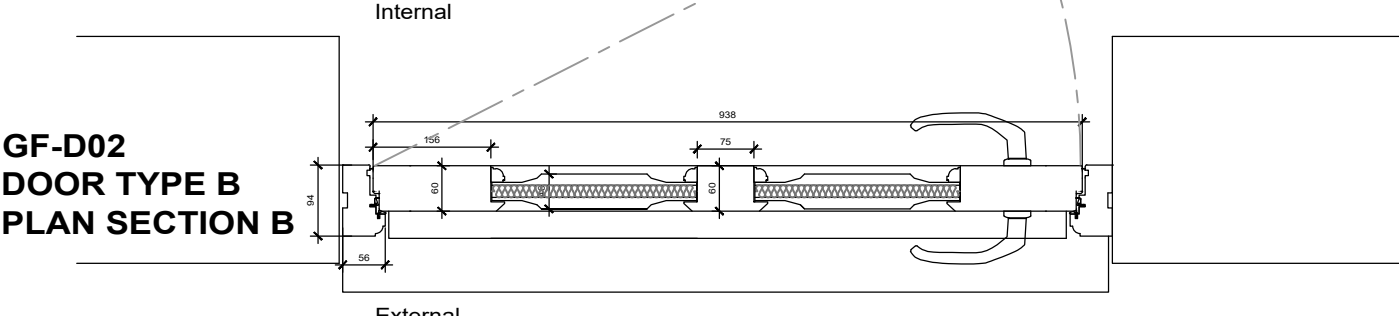

GF-D02
DOOR TYPE B
PLAN SECTION C

**GF-D02
DOOR TYPE B
SECTIONS & DETAILS
SCALE 1:10**

DO NOT SCALE THIS DRAWING. THE CONTRACTOR IS DEEMED TO HAVE CHECKED ALL DIMENSIONS ON SITE AND REPORT ANY DISCREPANCIES TO OGLESBY & LIMB LTD. THE CONTENTS OF THIS DRAWING ARE COVERED BY COPYRIGHT AND REMAIN THE PROPERTY OF OGLESBY & LIMB LTD. WRITTEN APPROVAL MUST BE OBTAINED FROM OGLESBY & LIMB LTD PRIOR TO DUPLICATION OR REPRODUCTION OF THIS DRAWING OR ITS CONTENTS. ANY DIMENSIONS NOT SHOWN ARE TO BE CHECKED AND AGREED WITH OGLESBY & LIMB LTD.

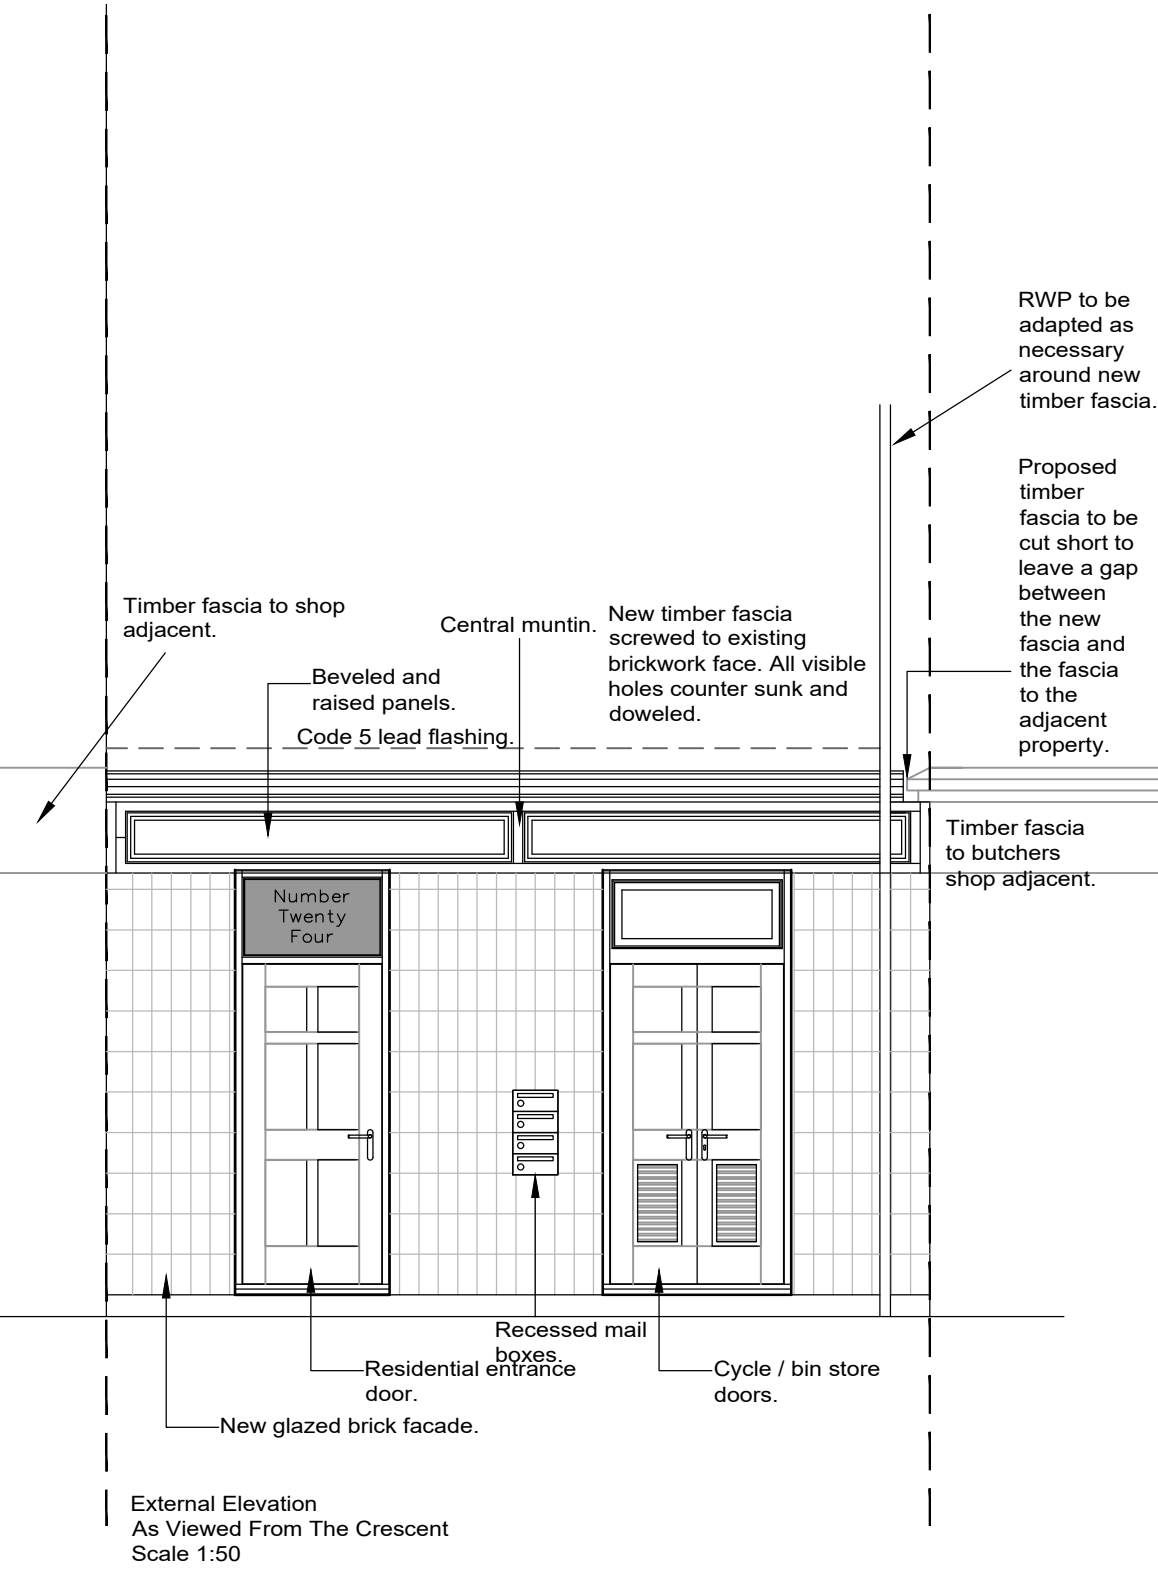

Rev B 15.06.16 RCW
Mail boxes added to front elevation.
Rev A 09.06.16 RCW
Front elevation added.
Timber fascia to front elevation added.

Oglesby & Limb Ltd

Chartered Architect

Suites 4 & 5 Market Chambers
12 Market Place
Spalding, Lincs
PE11 1SL

Tel: 01775 761196
e-mail: design@o-l-ltd.co.uk

O&L

Client:
GC & JN Adams

Project:
**Proposed residential development
at
The former CAB Offices
The Crescent,
Spalding.**

Drawing Title:

**Door Details
GF-D01
GF-D02
External Fascia Details
Plans sections and elevations
DISCHARGE OF PLANNING CONDITIONS**

Date:	June 2016	Scale:	SEE DRAWING @ A1
Drawn by:	RCW	Checked by:	AJO

Drawing Number:	Rev:
A1003 - 32	B