


Front elevation (from bourne road)

Side elevation


Rear elevation

Side elevation

EXISTING ELEVATIONS

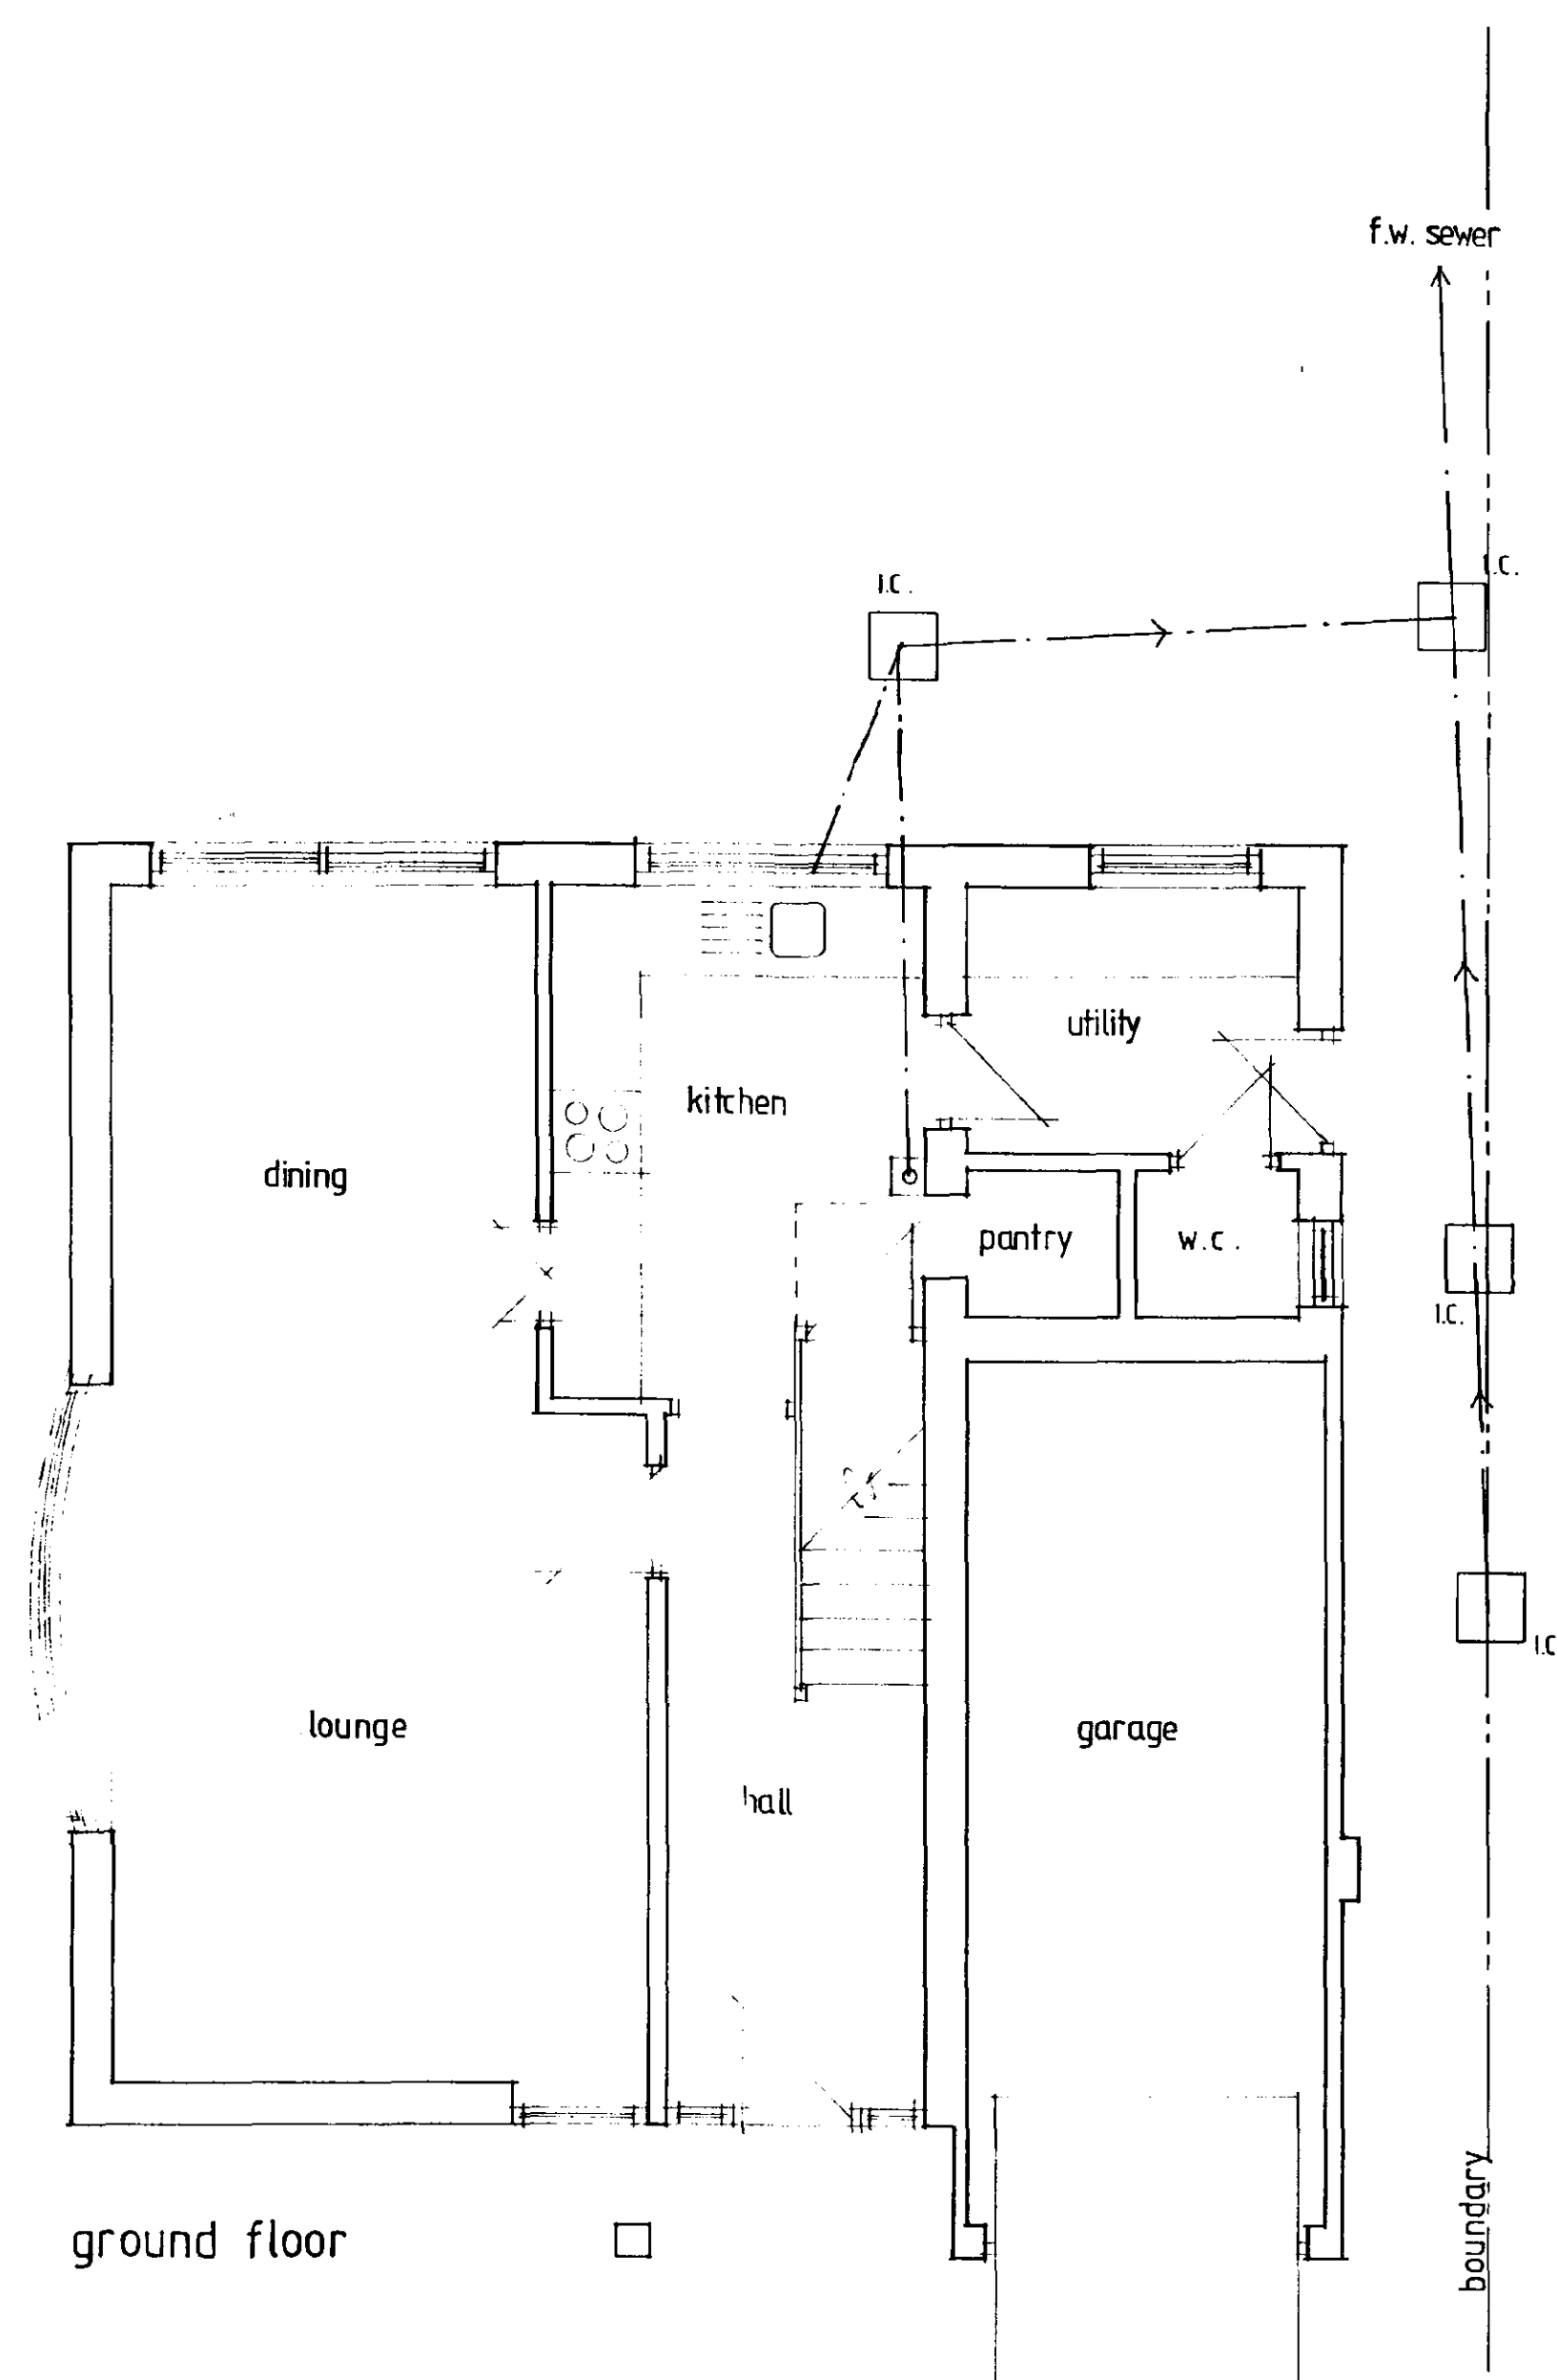

ground floor

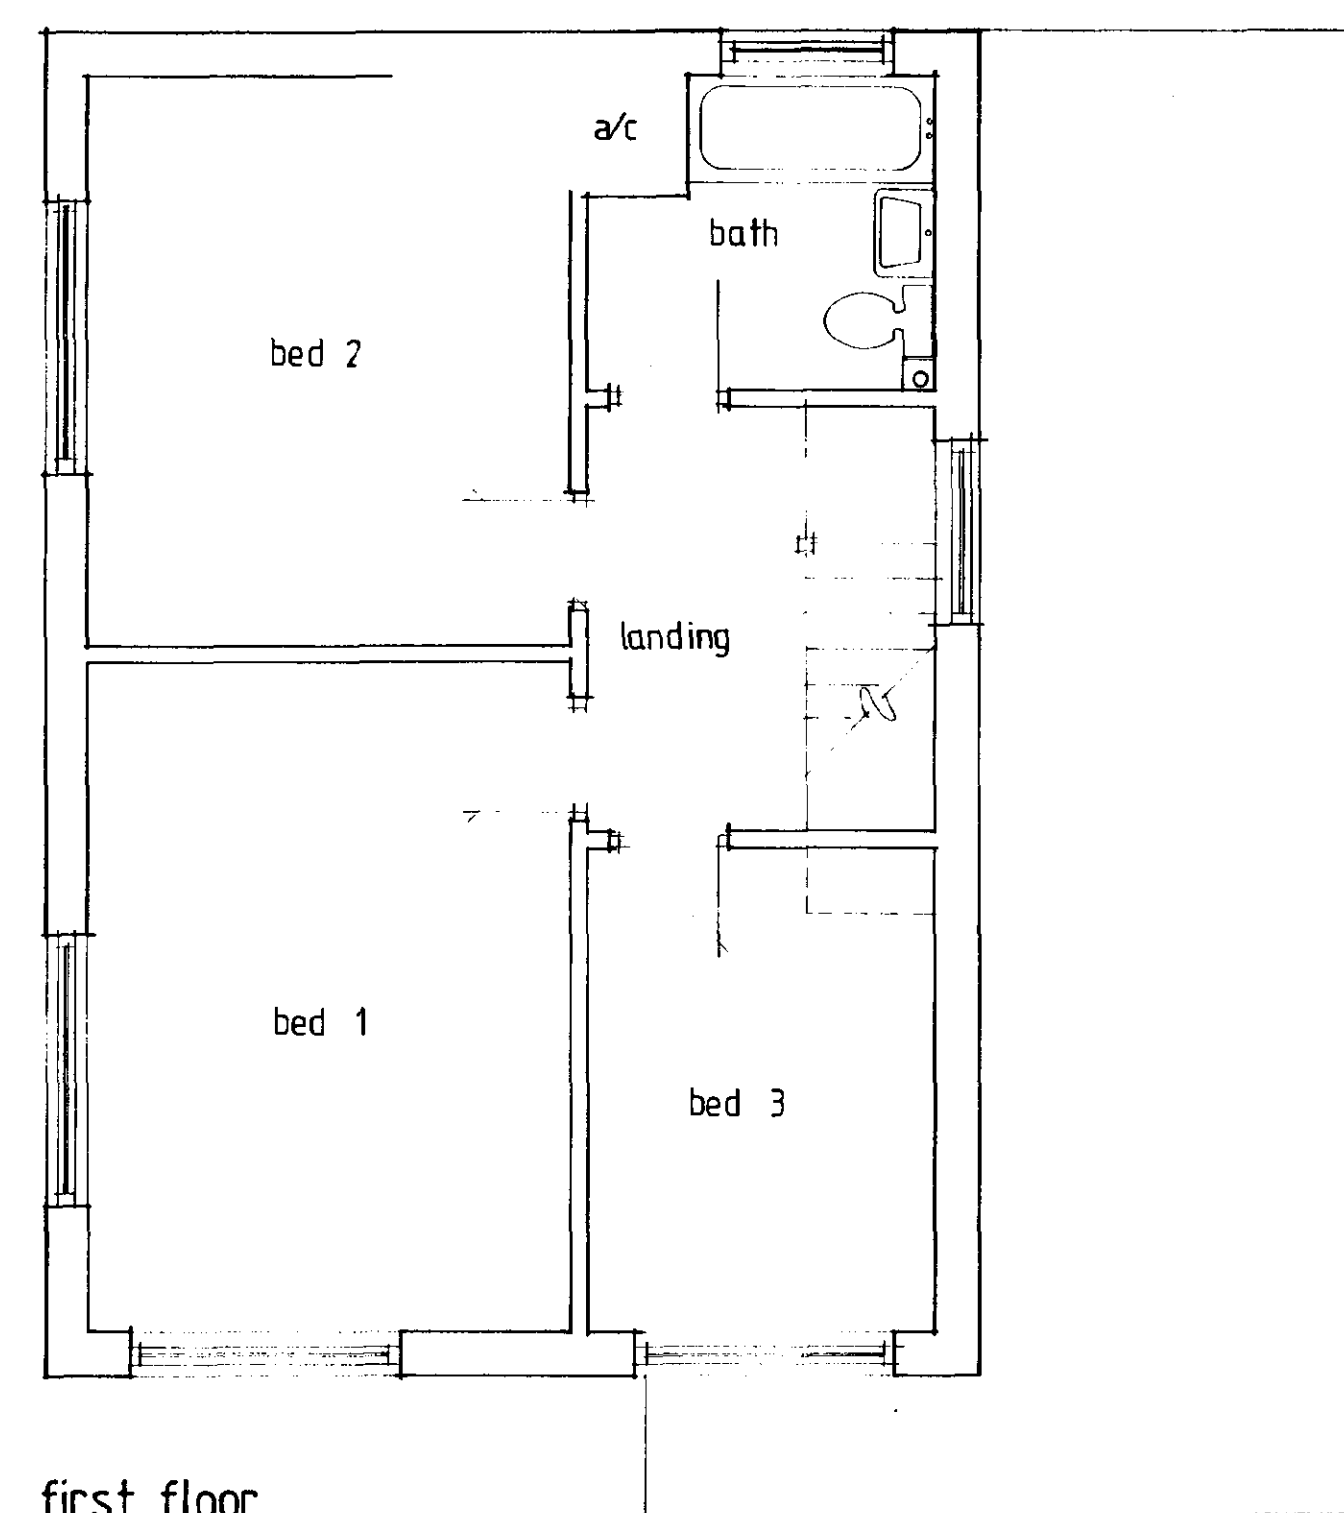

first floor

MARK HOLLAND LTD
HOUSING & PLANNING
18 JUN 1999
Ref: 0605/99

**DETERMINED
PLAN**



Mark Dennis
architectural services

90 Station Road - Surfleet - Spalding - Lincs - PE11 4DB
Telephone: 01775 680417 Mobile: 07788 834568

project title

Existing Survey at
94 Bourne Road,
Spalding, Lincs.

for: Mr & Mrs P. Bettinson

Floor Plans & Elevations

rev	desc.	date
scale	1:100, 1:50	drawn MD
date	MAY 1999	drg no 99026 / 002

