






FRONT ELEVATION TO SWAN STREET

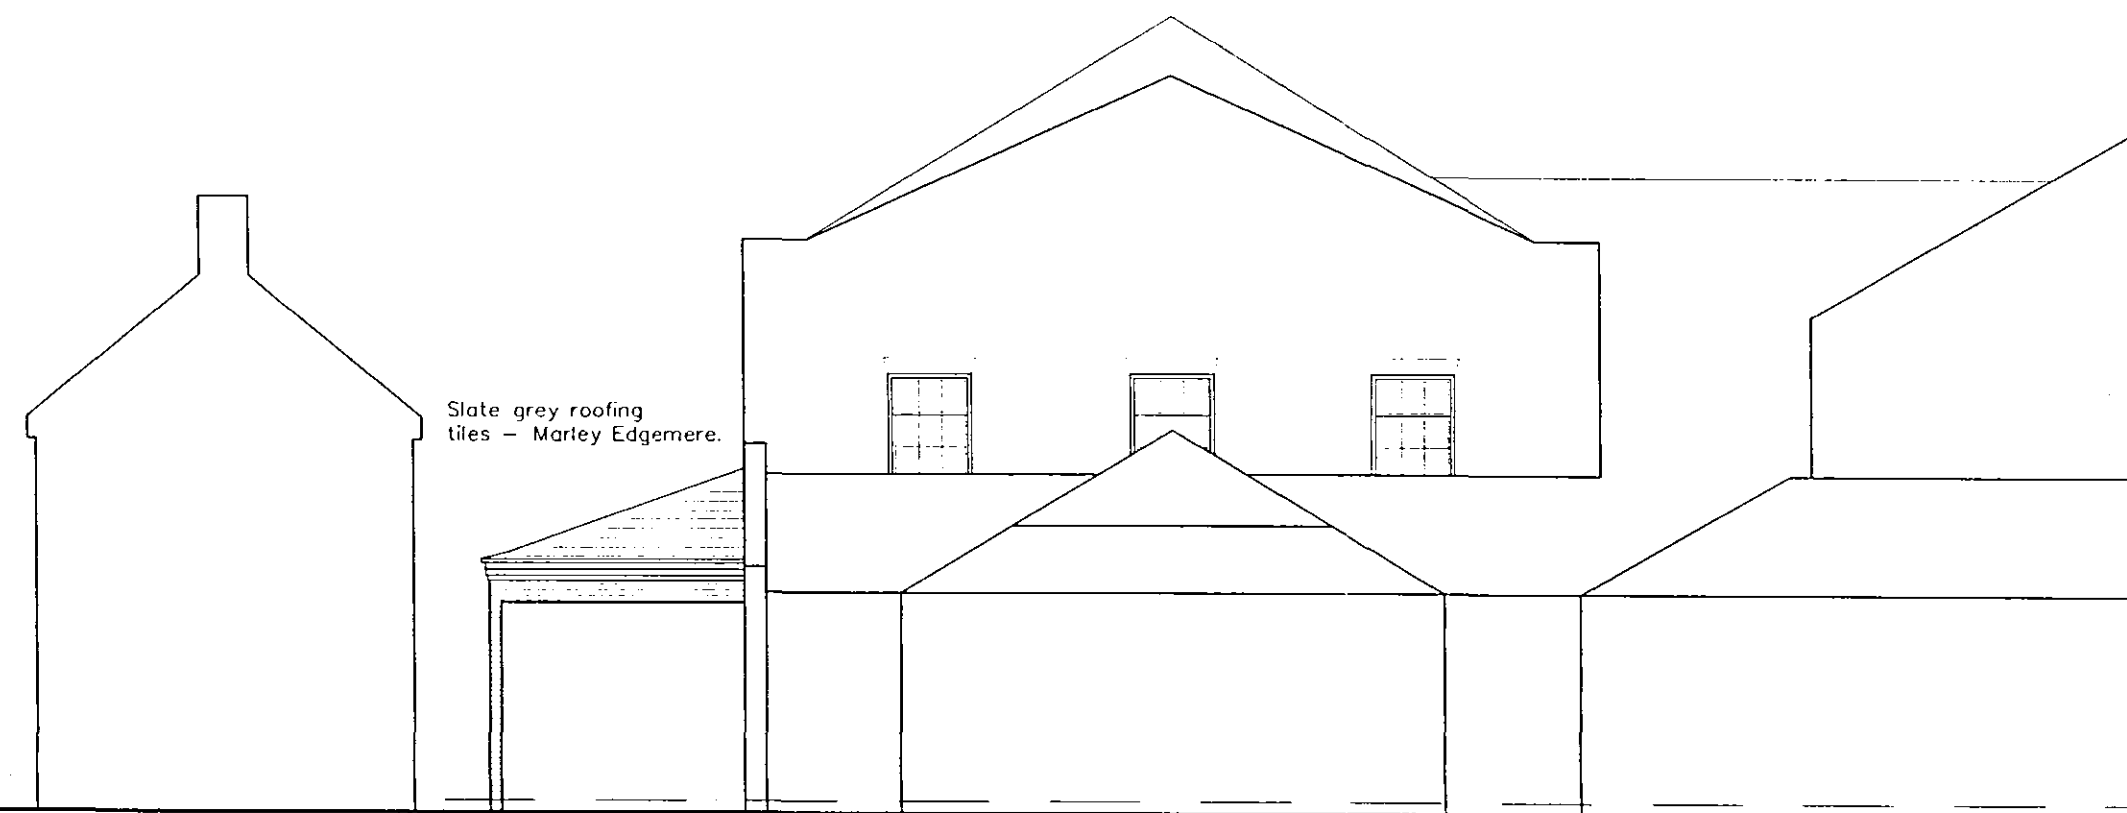


SIDE ELEVATION

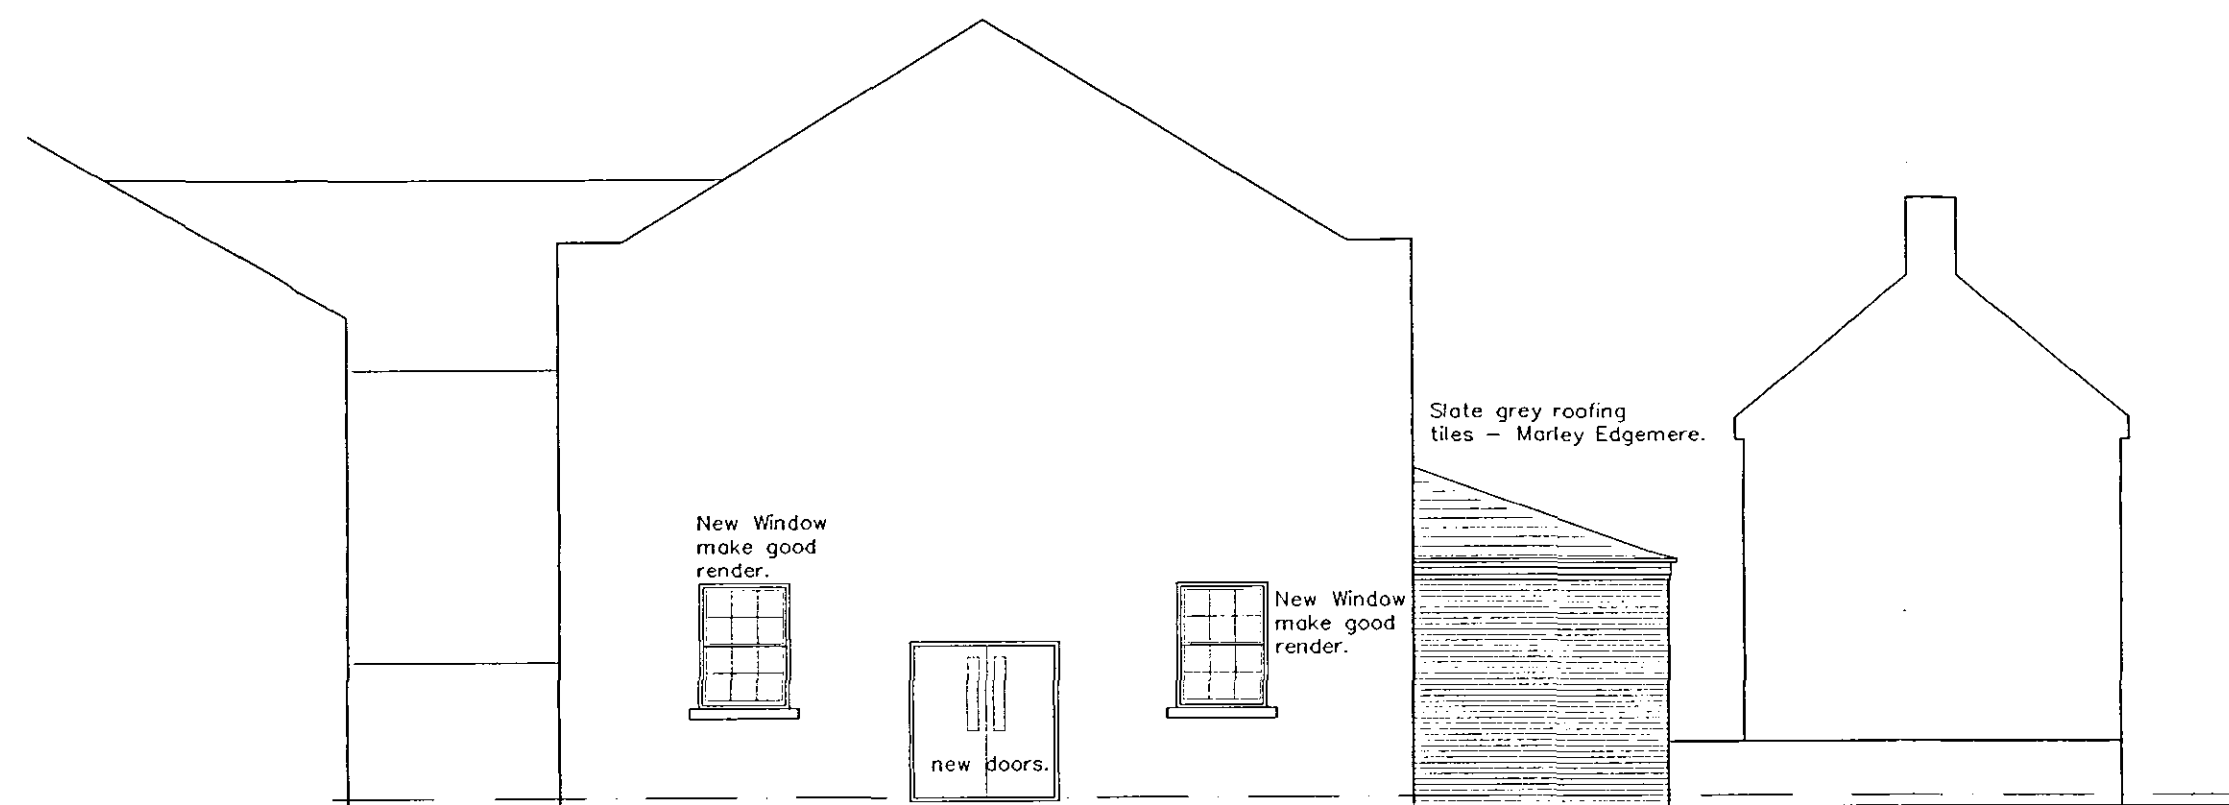


REAR ELEVATION

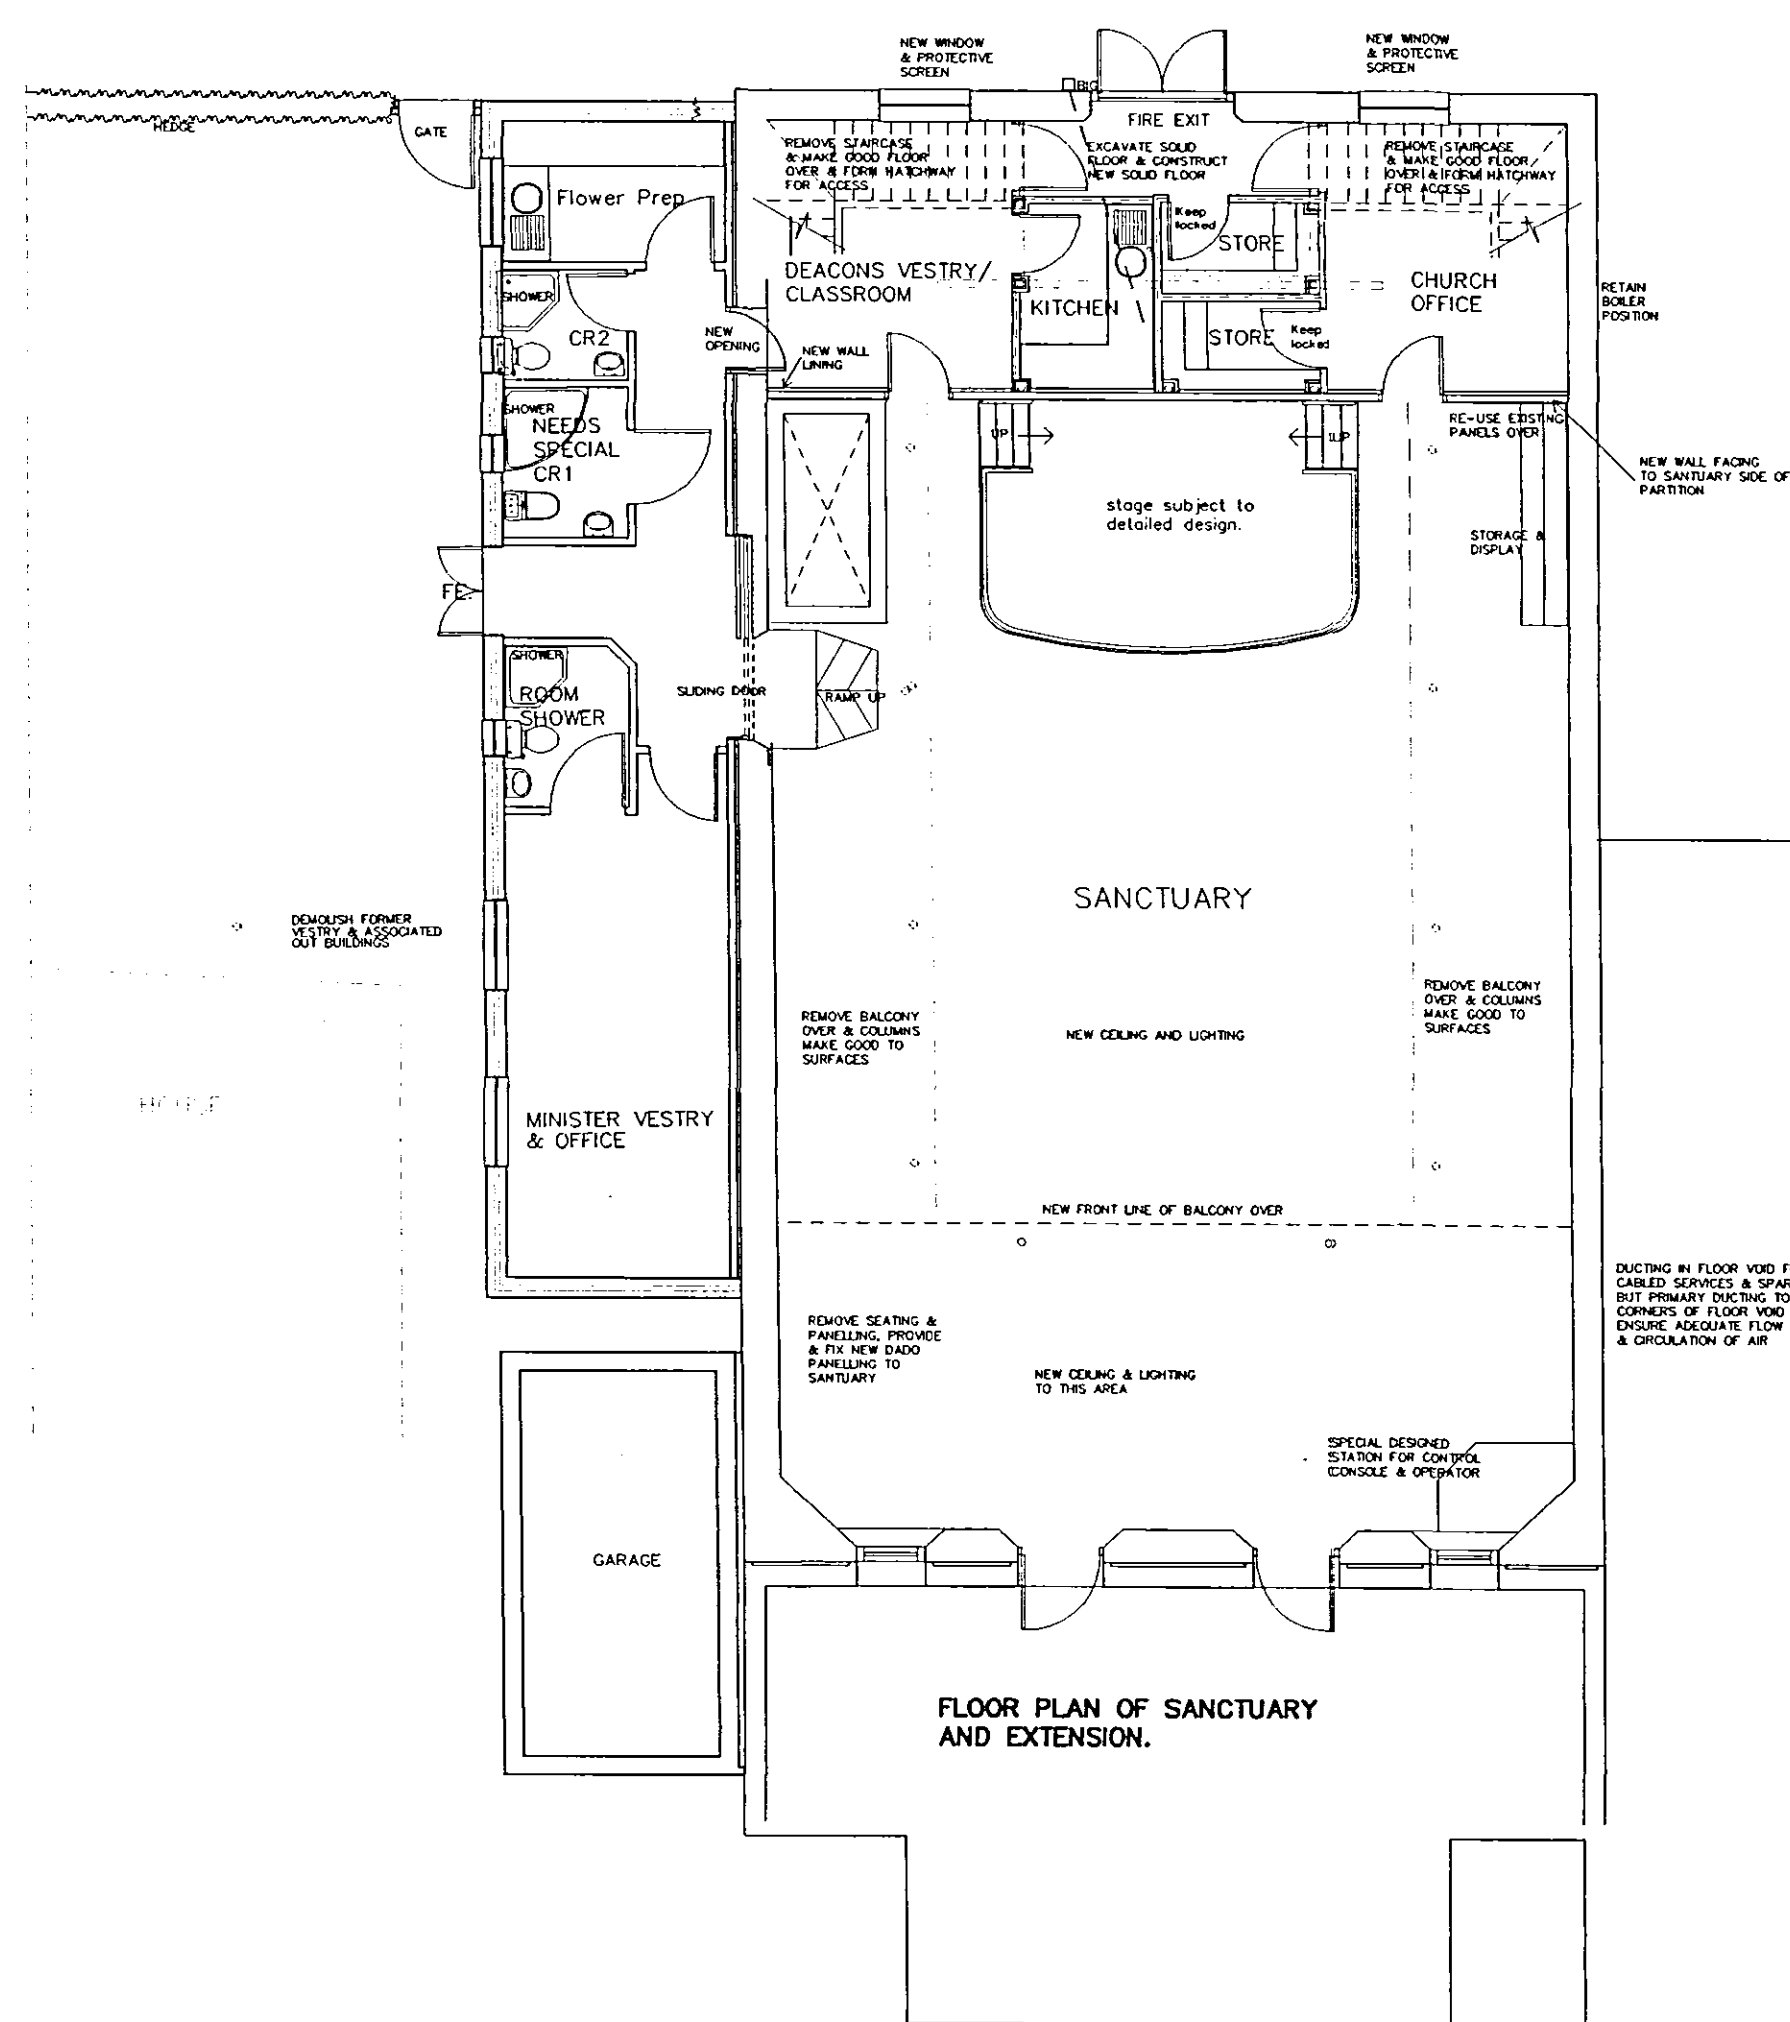

FLOOR PLAN OF SANCTUARY AND EXTENSION.

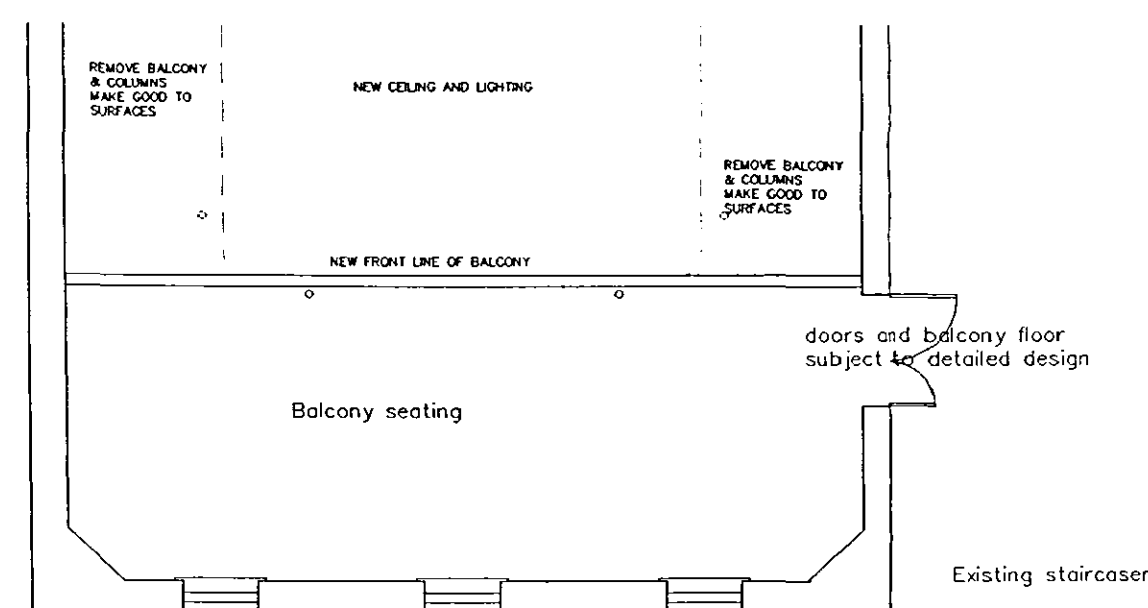

PART FIRST FLOOR PLAN - BALCONY.

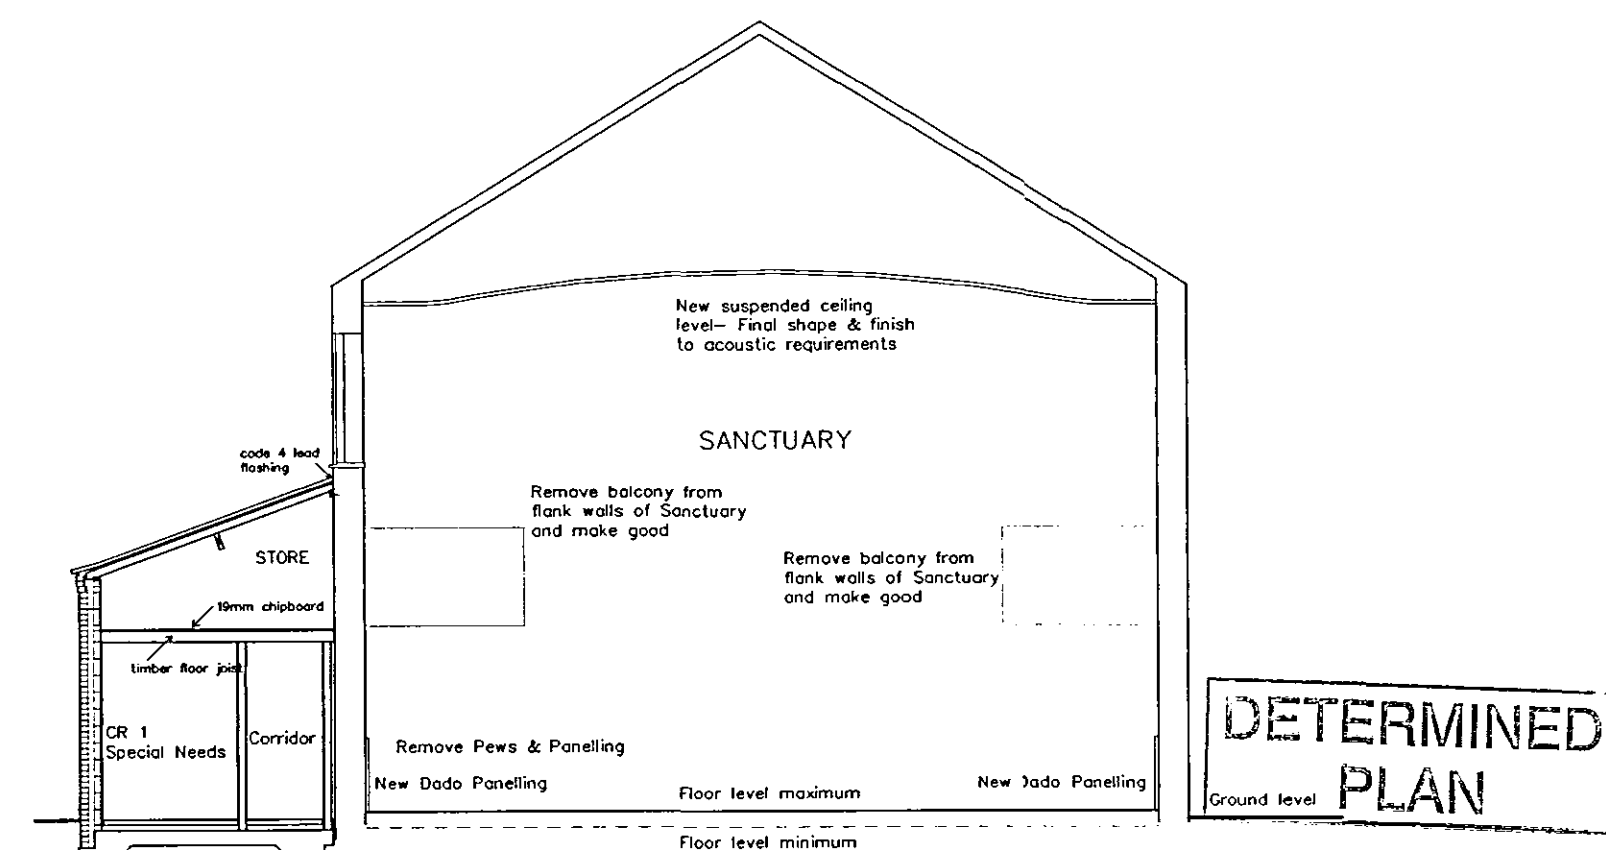

SECTION A-A - subject to survey

DETERMINED PLAN

SHDC
Planning & Development
11 MAY 2004
Ref: 608/47

Do not scale from this drawing.
This drawing is copyright and may not be altered, traced, photographed, electronically copied or used for any purpose other than that for which it is issued, without the written permission from Barry Johnson Architect.
The General Contractor is to check all dimensions on site and report any discrepancy to the Architect.

Revisions
Client
Spalding Baptist Church
Job Title
PROPOSED ALTERATIONS
& RENOVATIONS at
SWAN STREET
SPALDING
Lincolnshire

Drawing Title
General Arrangement
Plans and Elevations.
New Vestry, Changing
Rooms & Internal Works.
Scale
1:100
Date
10.02.04
C.A.D.
Barry Johnson DipArch, RIBA
Chartered Architect
16 Main Ridge West, Boston
Lincolnshire PE21 6QN
Telephone 01205 367929
Fax 01205 359031
Job No.
1024
Drawing No.
A 10 A