

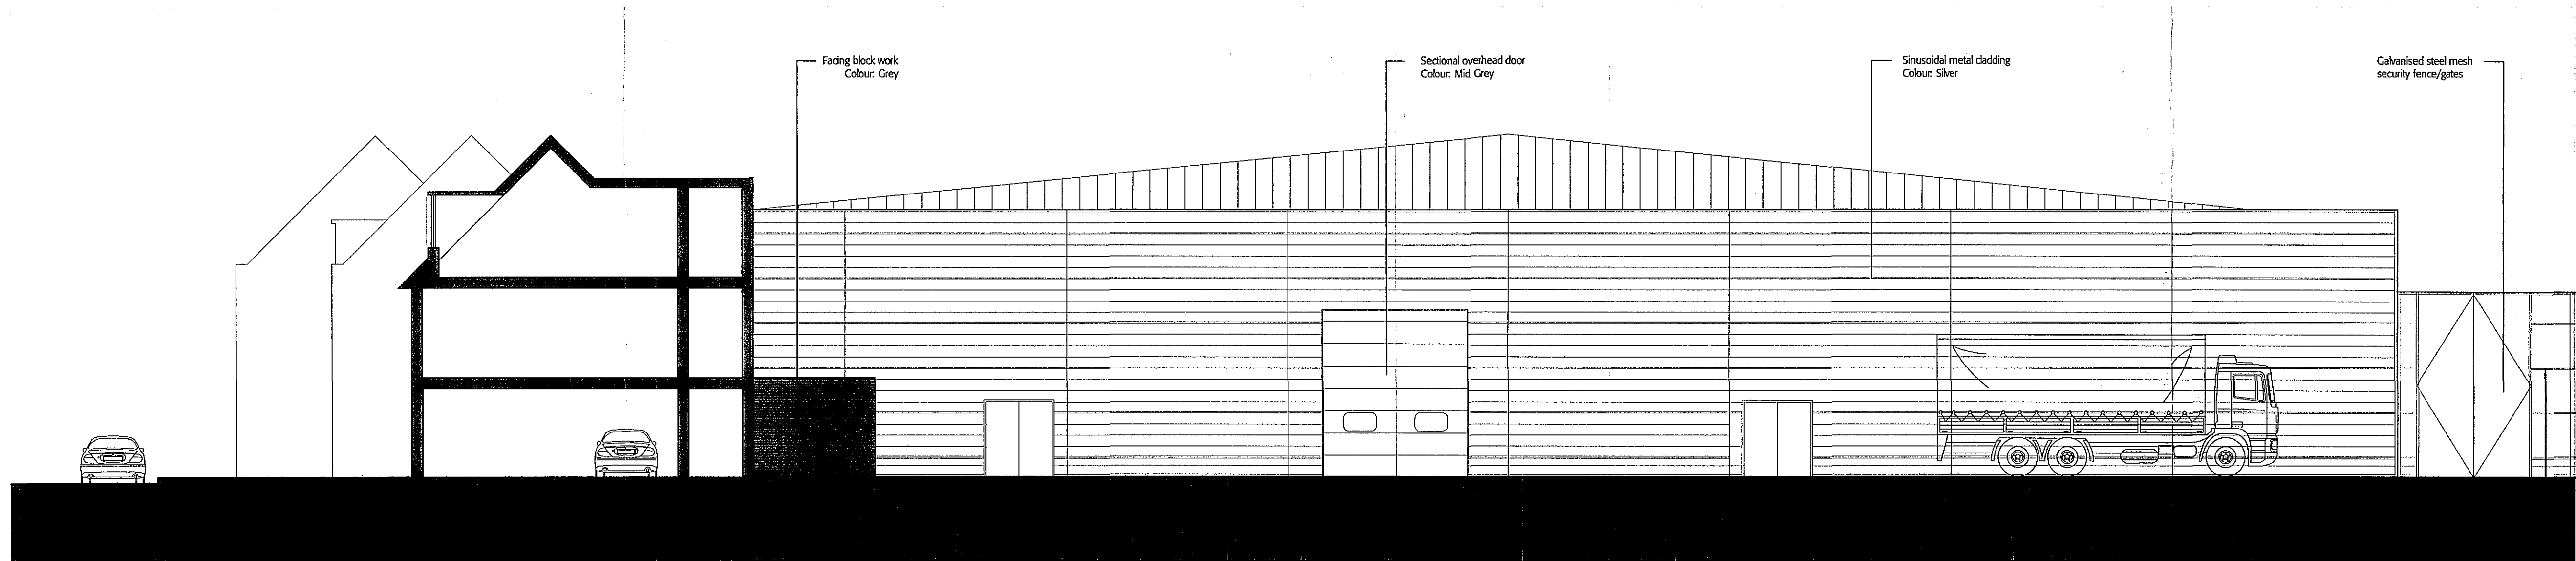


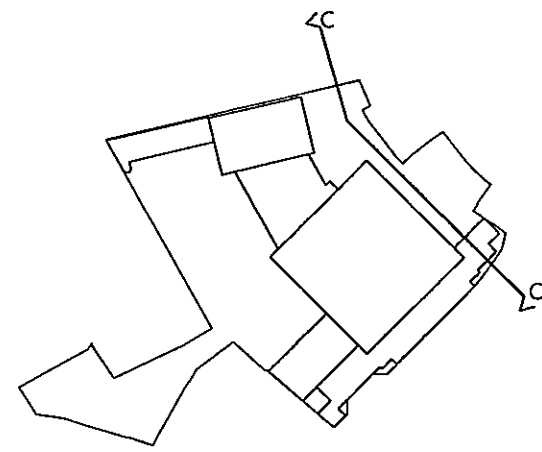

SECTIONAL ELEVATION C-C

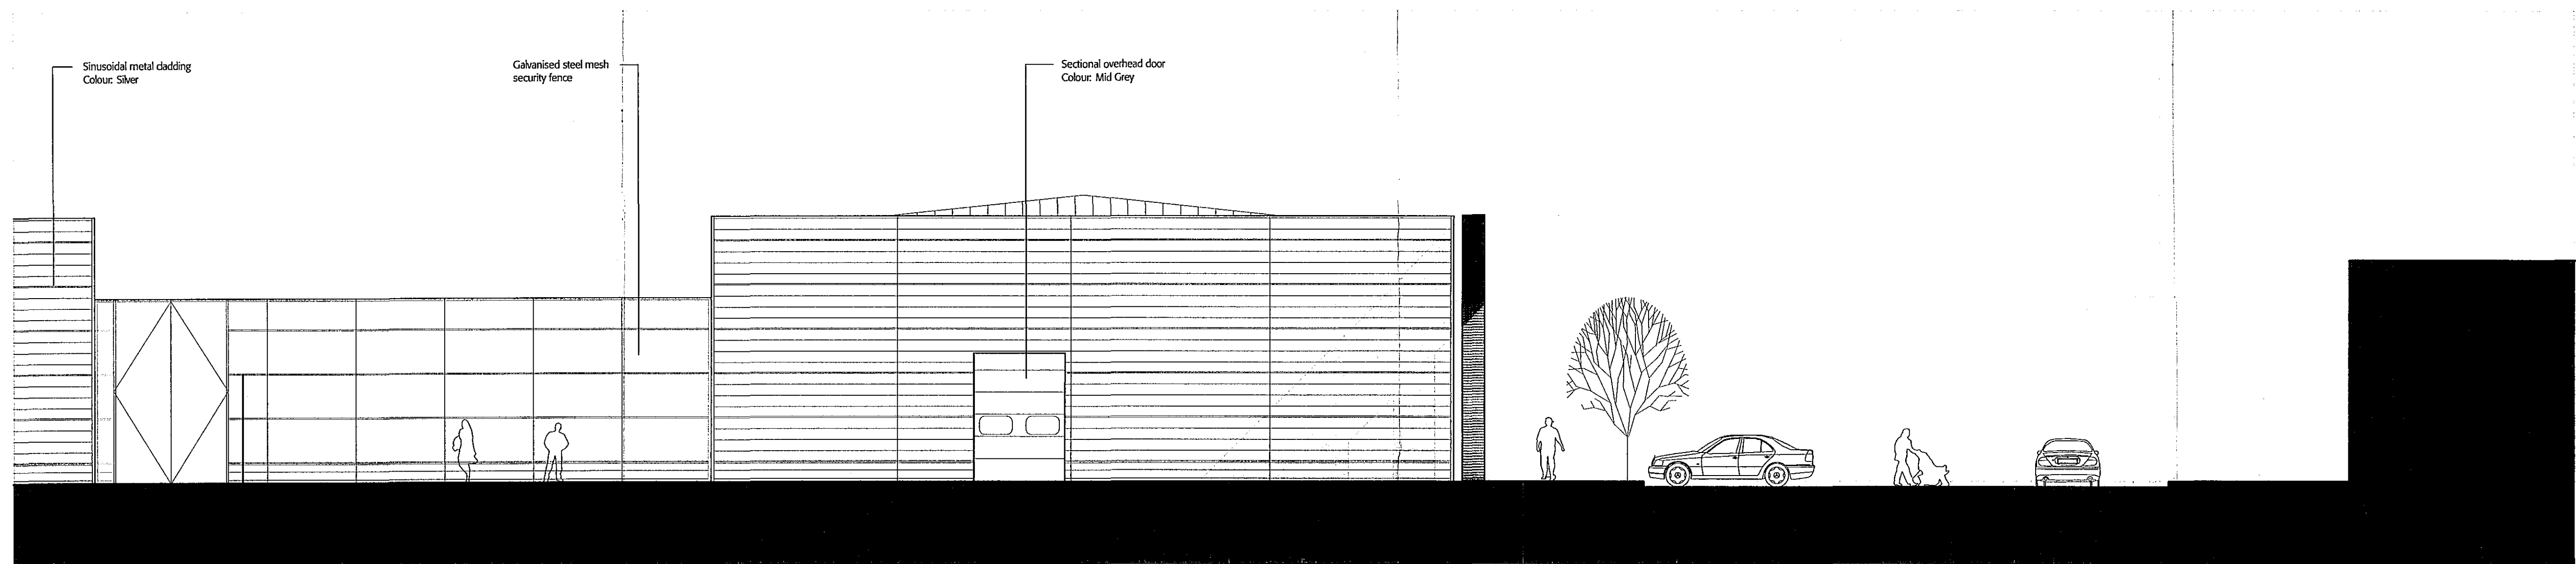

SECTIONAL ELEVATION C-C (CONTINUED)

G	17.06.05	Sections removed, scale increased
F	31.03.05	Cladding colour amended to reflect front elevation
E	24.03.05	Signage amended
D	18.03.05	Unit C removed, general amendments
C	08.02.05	General amendments to sections and rendering
B	21.01.05	General amendments to sections and rendering
A	06.01.05	General amendments to sections

Revision	Date	Details
This drawing is not to be scaled. This drawing may be based on information to which exact dimensions cannot be verified, and therefore areas shown should be treated as approximate and subject to confirmation by survey. All information ©2005 Black Architecture Limited.		

Subject to Statutory Approval		Black House 100-112 Westlode Street London EC2A 4AF T +44 (0) 20 7891 2319 F +44 (0) 20 7891 2316 www.black-architect.com
-------------------------------	--	--

WESTLODE STREET
SPALDING
BRIDE HALL DEVELOPMENTS LTD
Rear Elevation

Drawn YFC	Checked SB	Date 17.06.05	Scale 1/100@A1
Project 0153	Reference PL	Number 300	Revision G