




UNITS 15&24 UNITS 14&23 UNITS 13&22 UNIT 5 UNITS 12&21 UNITS 11&20 UNITS 10&19 UNITS 9&18 CORRIDOR UNITS 2,7&16 UNITS 1&8 EXISTING PROPERTY

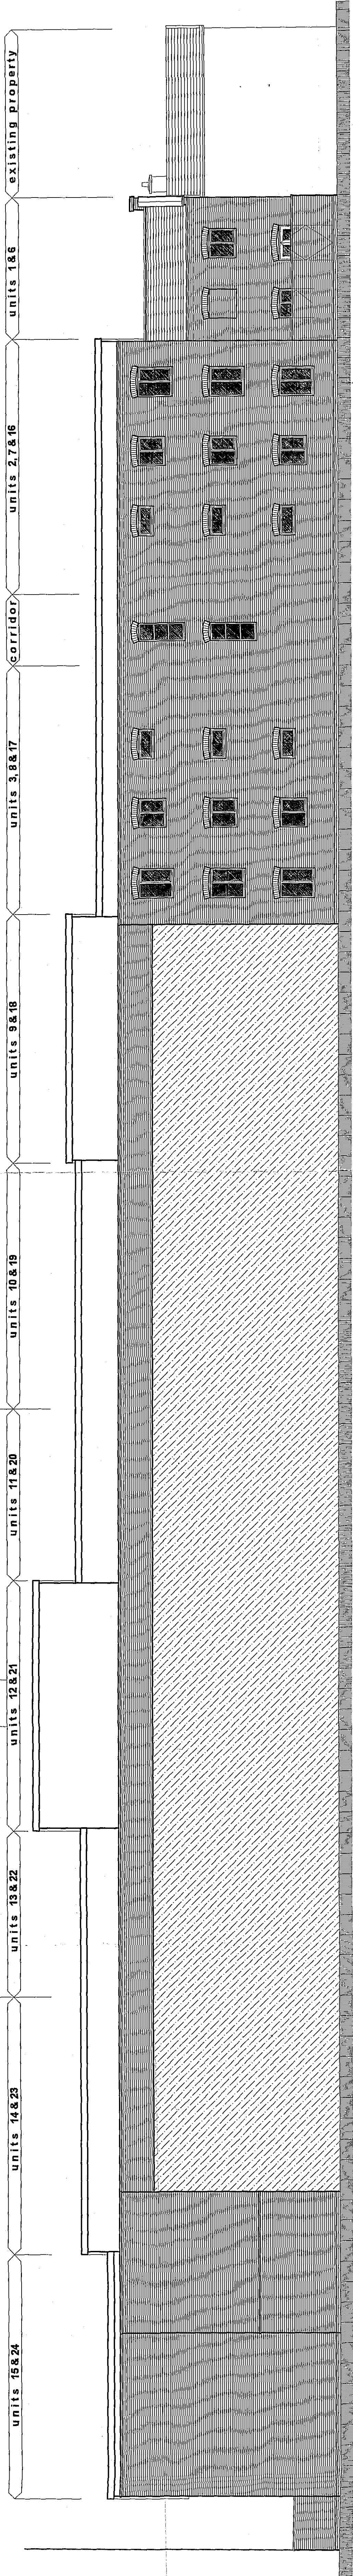

rear elevation
scale 1:100

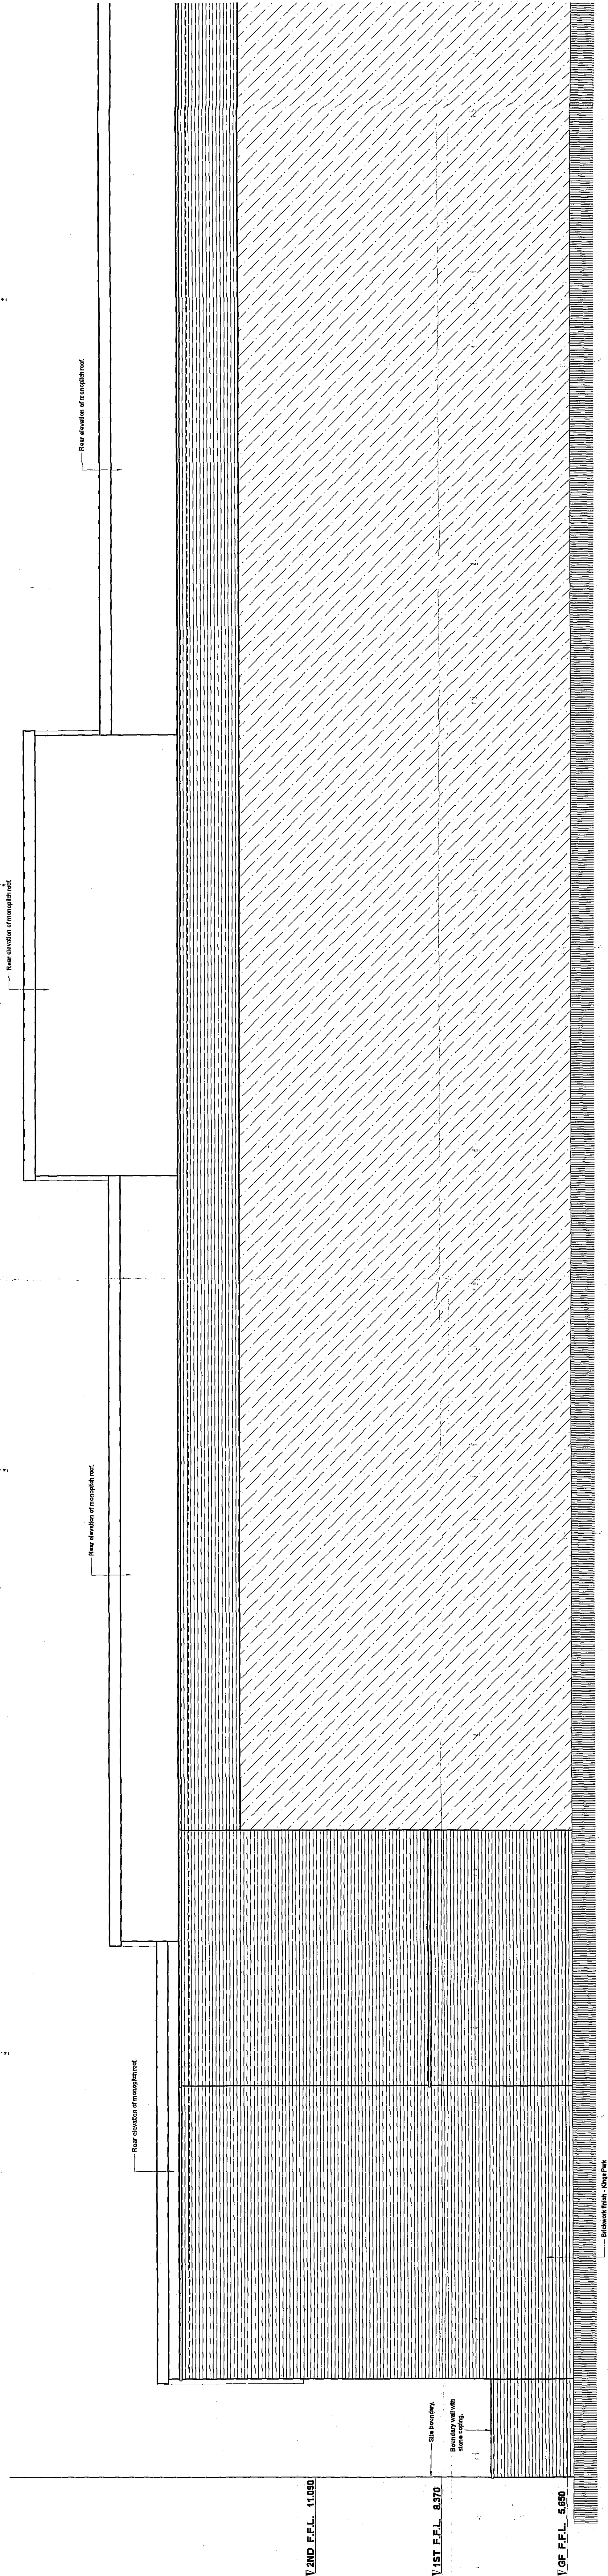

rear elevation
scale 1:50

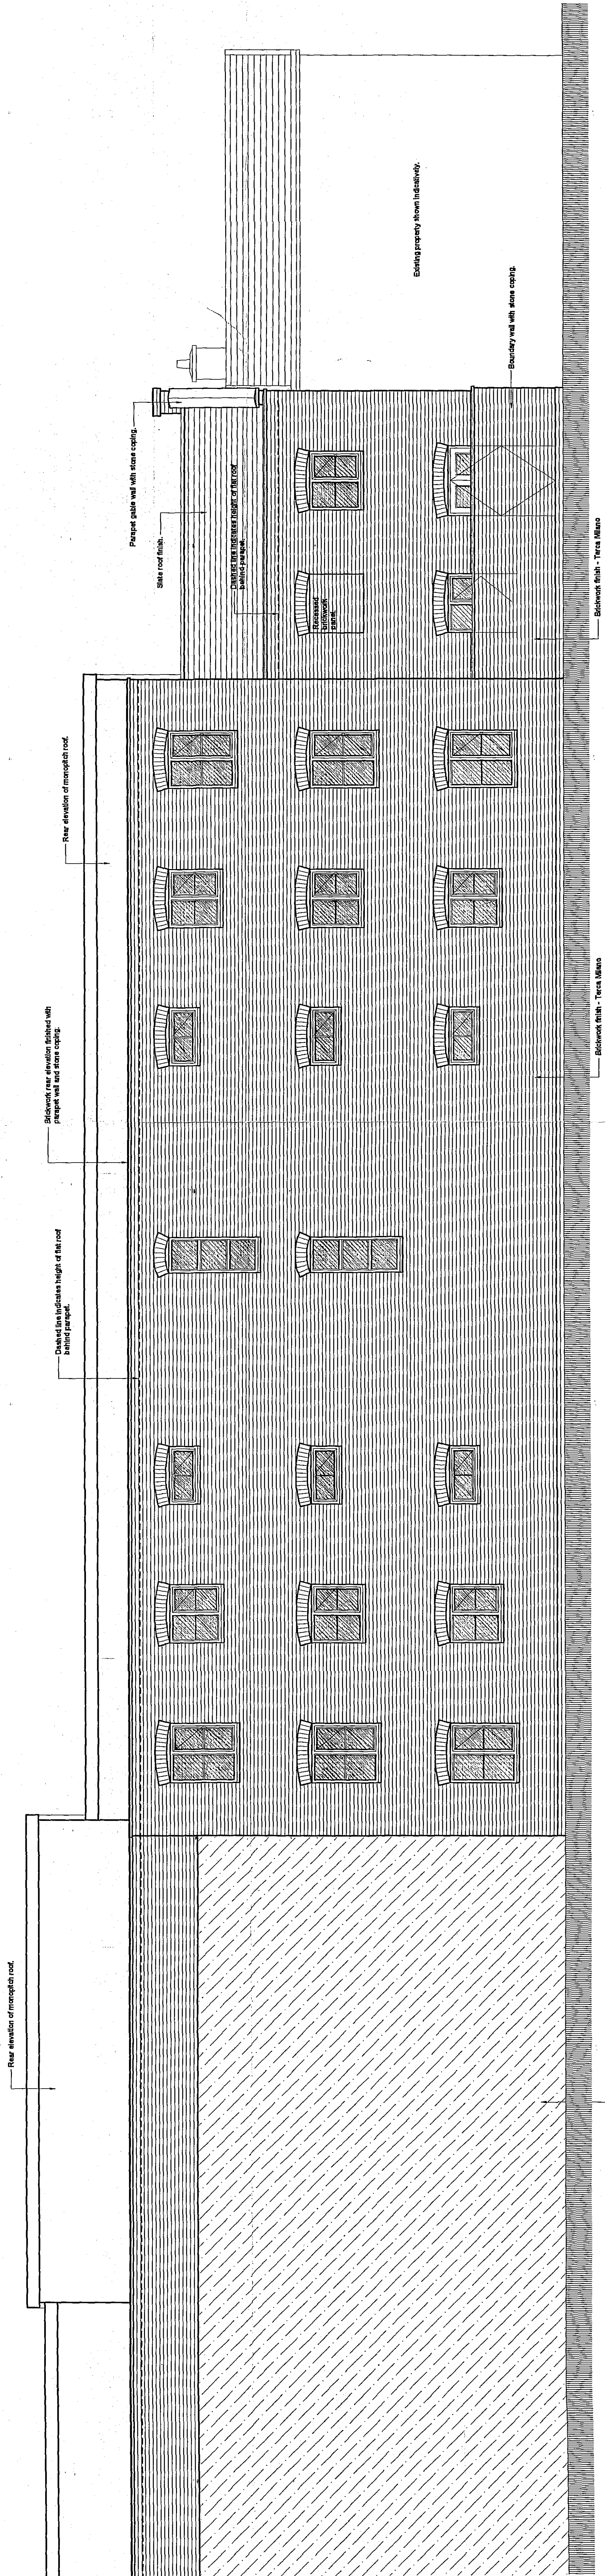

rear elevation continued
scale 1:50

REV A WINDOWS ADDED TO THE REAR OF PLOTS 2714 & 1417.
ROW 17/18/8

Ogilvy & Mather Ltd
Creative Services
67 Ladbroke Road
London W8 3NF
Tel: 020 7291 2000
Fax: 020 7291 2001
e-mail: design@ogilvy.com

Client:
DGM Properties Ltd

Project:
Proposed Residential Development
Double Street
Spalding.

Drawing Title:
Rear Elevation
PRELIMINARY

Date: September 2008
Scale: 1:50 1:100 @ A0
Drawn by: RCW
Checked by: AJO

Drawing Number:
A0819-32
Rev: A