


KEY ELEVATION

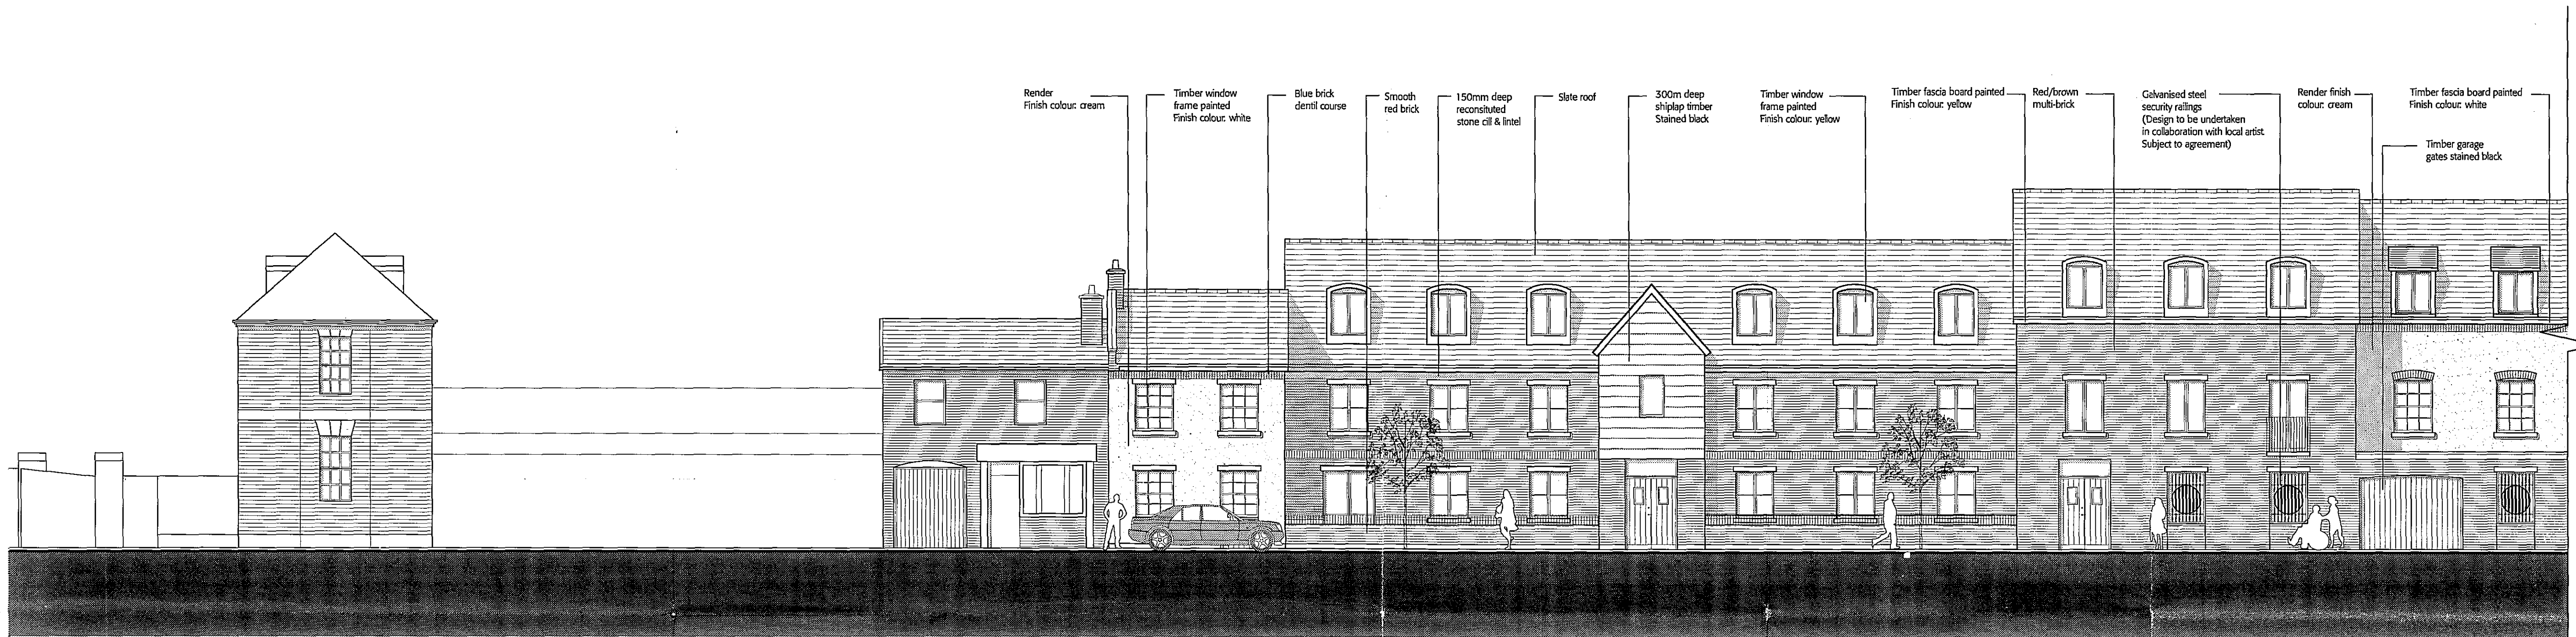

SOUTH ELEVATION - PROPOSED

1



SOUTH ELEVATION - PROPOSED

2

17 MAY 2005
Ref: 0610105

AMENDED PLAN
Ref: A1

16.05.2005 General updates to elevation from LPA

Section Date Details

This drawing is not to be scaled. Any errors or discrepancies should be reported to the architect as soon as they are discovered. All information ©2004 Black Architecture Limited. Subject to Statutory Approval.

Black
100-112 Leadenhall Street
London EC3A 4HT
T +44 (0)20 7611 3315
F +44 (0)20 7611 3316
www.blackarchitecture.com

WESTLODE STREET
SPLADING
BRIDE HALL DEVELOPMENTS LTD
South Elevation

Drawn LT Checked SB Date 16.05.2005 Scale 1/100@A1

Project	Reference	Number	Revision
0153	PL	270	A