
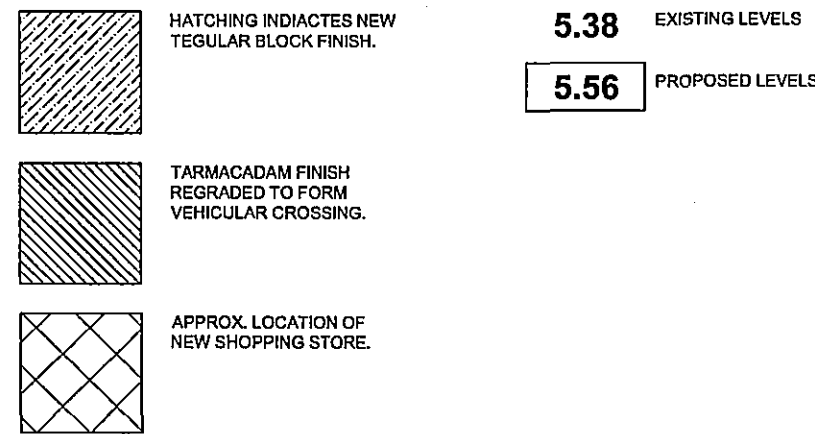


IS DEEMED TO HAVE CHECKED ALL DIMENSIONS
LESSBY & LIMB LTD.
Y COPYRIGHT AND REMAIN THE PROPERTY OF
OBTAINED FROM OGLESBY & LIMB LTD PRIOR
ING OR ITS CONTENTS.
NO AGREED WITH OGLESBY & LIMB LTD.

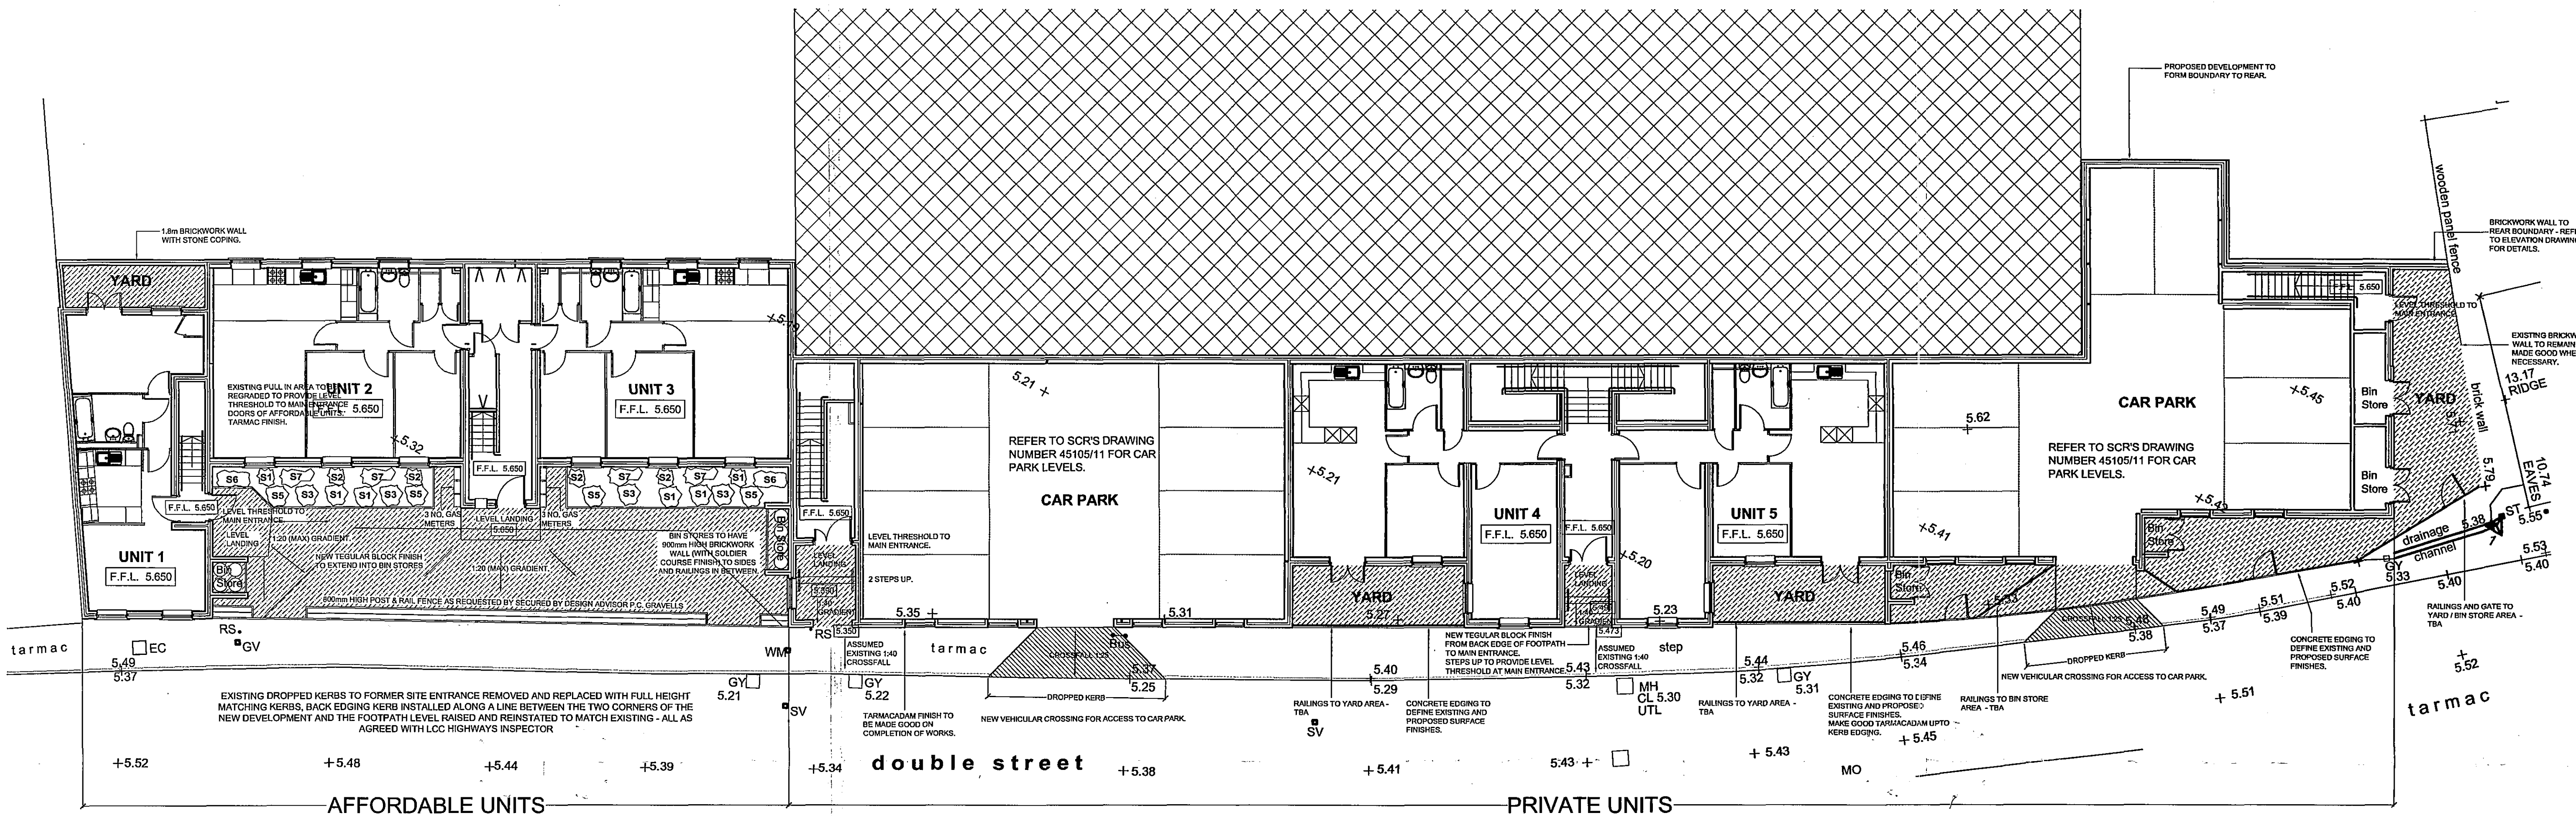

Landscaping Schedule

Shrubs

- S1 - Crataegus Monogyna (Hawthorn)
- S2 - Crataegus Laevigata (Midland Hawthorn)
- S3 - Rosa Canina (Dog Rose)
- S4 - Rosa Arvensis (Field Rose)
- S5 - Sambucus Nigra (Elder)
- S6 - Rhamnus Cathartica (Buckthorn)
- S7 - Euonymus Europaeus (Spindle)

REV E AREA IN FRONT AFFORDABLE UNITS AMENDED TO INCLUDE FORMER SITE ENTRANCE AND DETAILS OF FOOTPATH REINSTATEMENT ADDED. 10.01.08 TG

REV D LEVELS REMOVED FROM CAR PARK AREA AND NOTE ADDED RE: REFER TO SRC'S DETAILS. RAILING ADDED TO BIN STORE AREAS. 22.03.07 RCW

REV C LANDSCAPE LAYOUT AMENDED TO INCORPORATE NATIVE SPECIES. LEVELS ADDED TO MAIN ENTRANCE DOORS. 23.01.07 RCW

REV B GAS METER BOXES ADDED TO AFFORDABLE UNITS. 12.01.07 RCW

REV A BUILDING REGULATION ISSUE TOPO SURVEY DETAILS REMOVED FROM RETAIL SITE. NOTE ADDED TO LANDSCAPE DETAILS. 12.12.06 RCW

Oglesby & Limb Ltd

Chartered Architects
and Building Surveyors

67 London Road
Newark, Notts
NG24 1RZ

Tel: 01636 702030
Fax: 01636 703740
e-mail: design@o-ltd.co.uk

Client:

DGM Properties Ltd

Project:

Proposed Residential Development

Double Street
Spalding.

Drawing Title:

Proposed Site Plan

BUILDING REGULATIONS ISSUE

Date: **December 2006**

Scale: **1:125 @ A1**

Drawn by: **RCW**

Checked by: **AJO**

Drawing Number:

A0619-80

Rev:

E