


KEY ELEVATION (REFER TO DRAWING PL_260 FOR CONTINUATION)

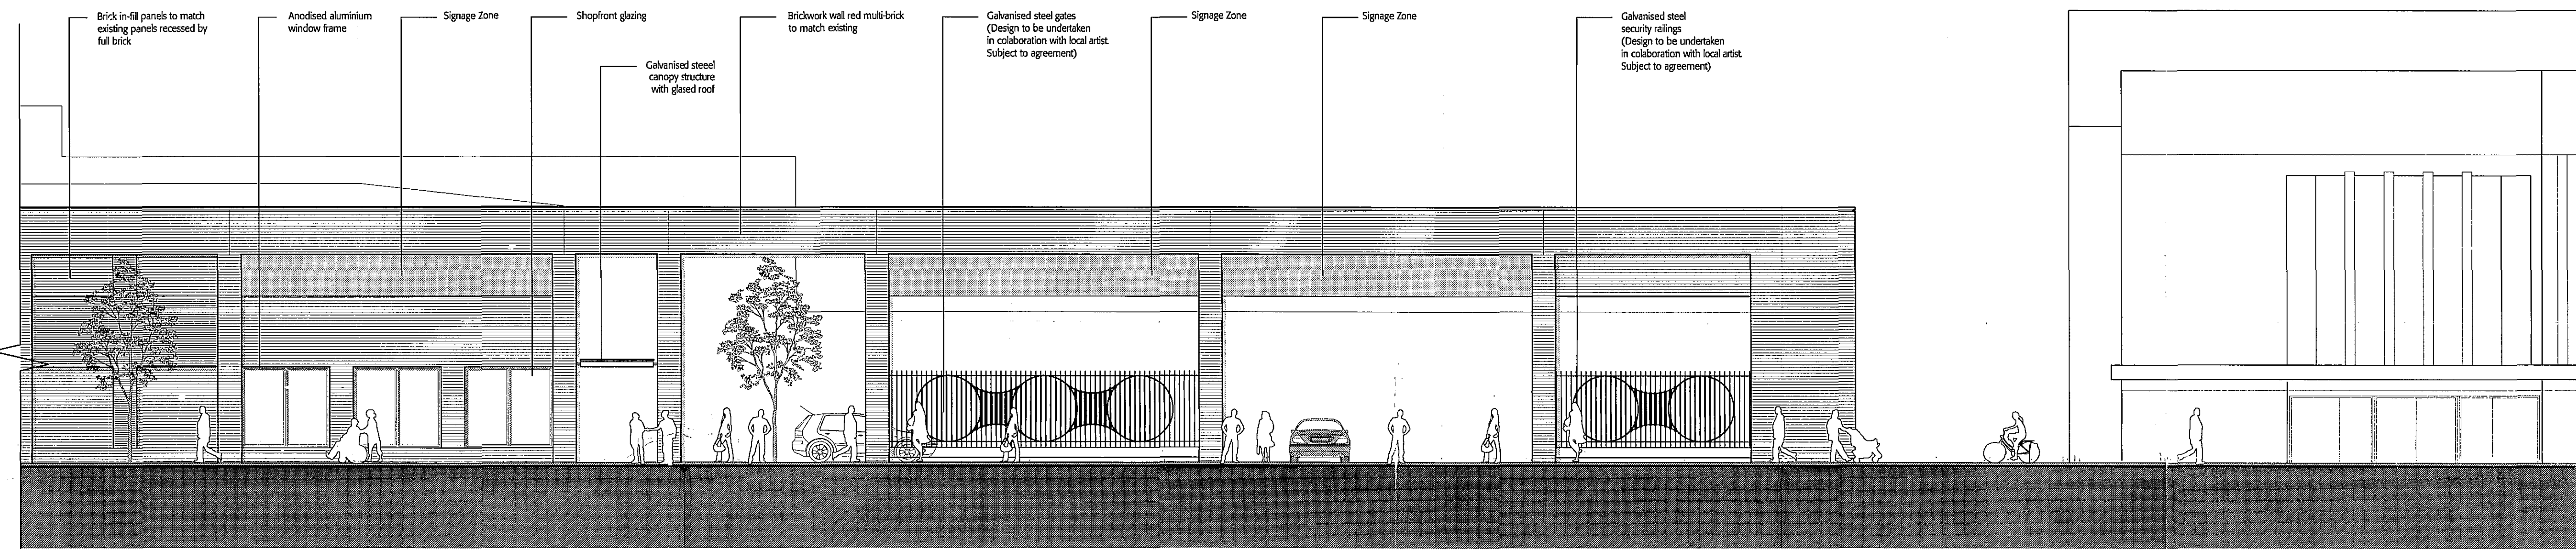

NORTH ELEVATION - PROPOSED



NORTH ELEVATION - EXISTING

AMENDED PLAN
Ref: **PL**

1605
Planning & Development
17 MAY 2005
Ref: 0610105

16.05.2005 Control updates to elevation from LPA

Revision	Date	Details
1	16.05.2005	Control updates to elevation from LPA

This drawing is not to be scaled. Any errors or discrepancies should be reported to the architect as soon as they are discovered. All information ©2004 Black Architecture Limited. Subject to Statutory Approval.

Black
107-117 Leadenhall Street
London EC3A 4AA
T +44 (0) 20 7691 2515
F +44 (0) 20 7691 2516
www.blackarch.co.uk

WESLODE STREET
SPALDING
BRIDE HALL DEVELOPMENTS LTD

North Elevation - 2

Drawn	Checked	Date	Scale
LT	SB	13.05.2005	1/100@A1
Project	Reference	Number	Revision
0153	PL	261	A