




DO NOT SCALE THIS DRAWING. THE CONTRACTOR IS DESIGNED TO HAVE A WORKING ALL INFORMATION ON SITE AND REPORT ANY DISCREPANCIES TO OGLESBY & LIMB LTD. THE CONTRACTOR IS RESPONSIBLE FOR OBTAINING ALL NECESSARY APPROVALS FROM THE LOCAL AUTHORITY. ANY DIMENSIONS NOT SHOWN ARE TO BE CHECKED AND AGREED WITH OGLESBY & LIMB LTD.

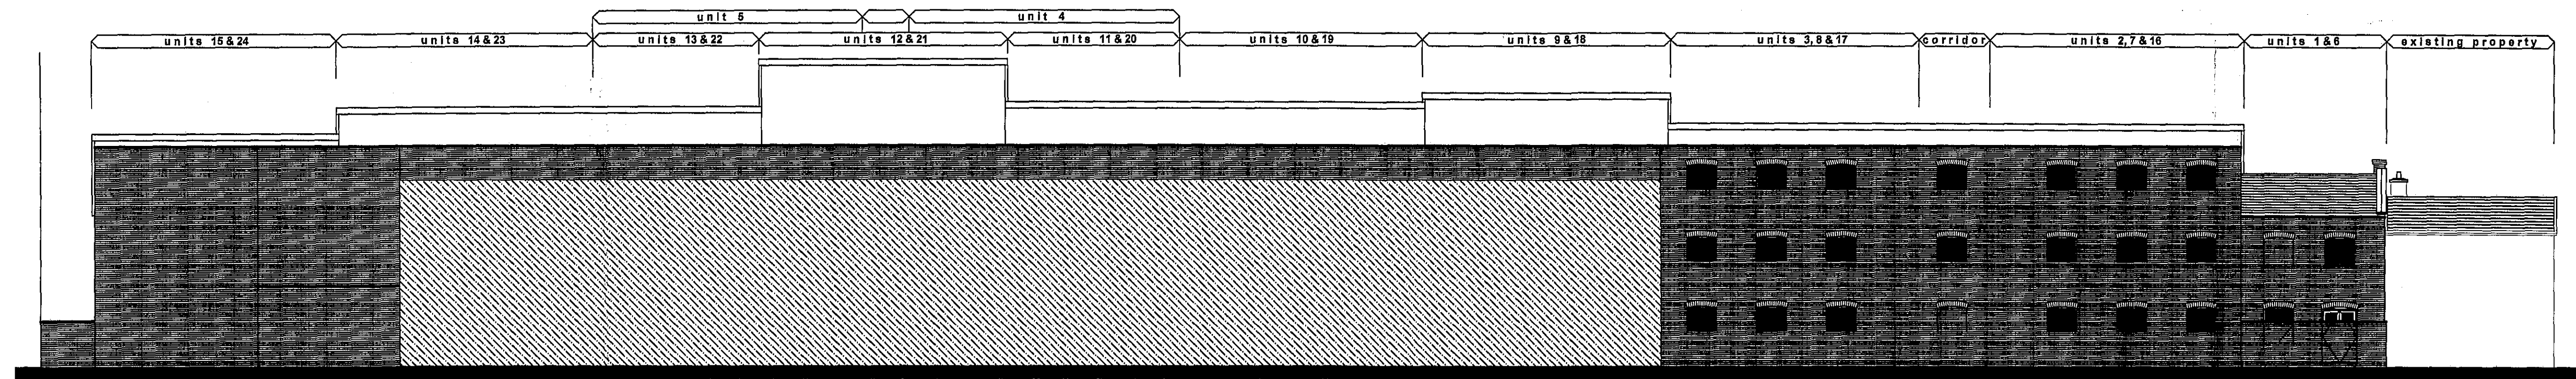

rear elevation
scale 1:100

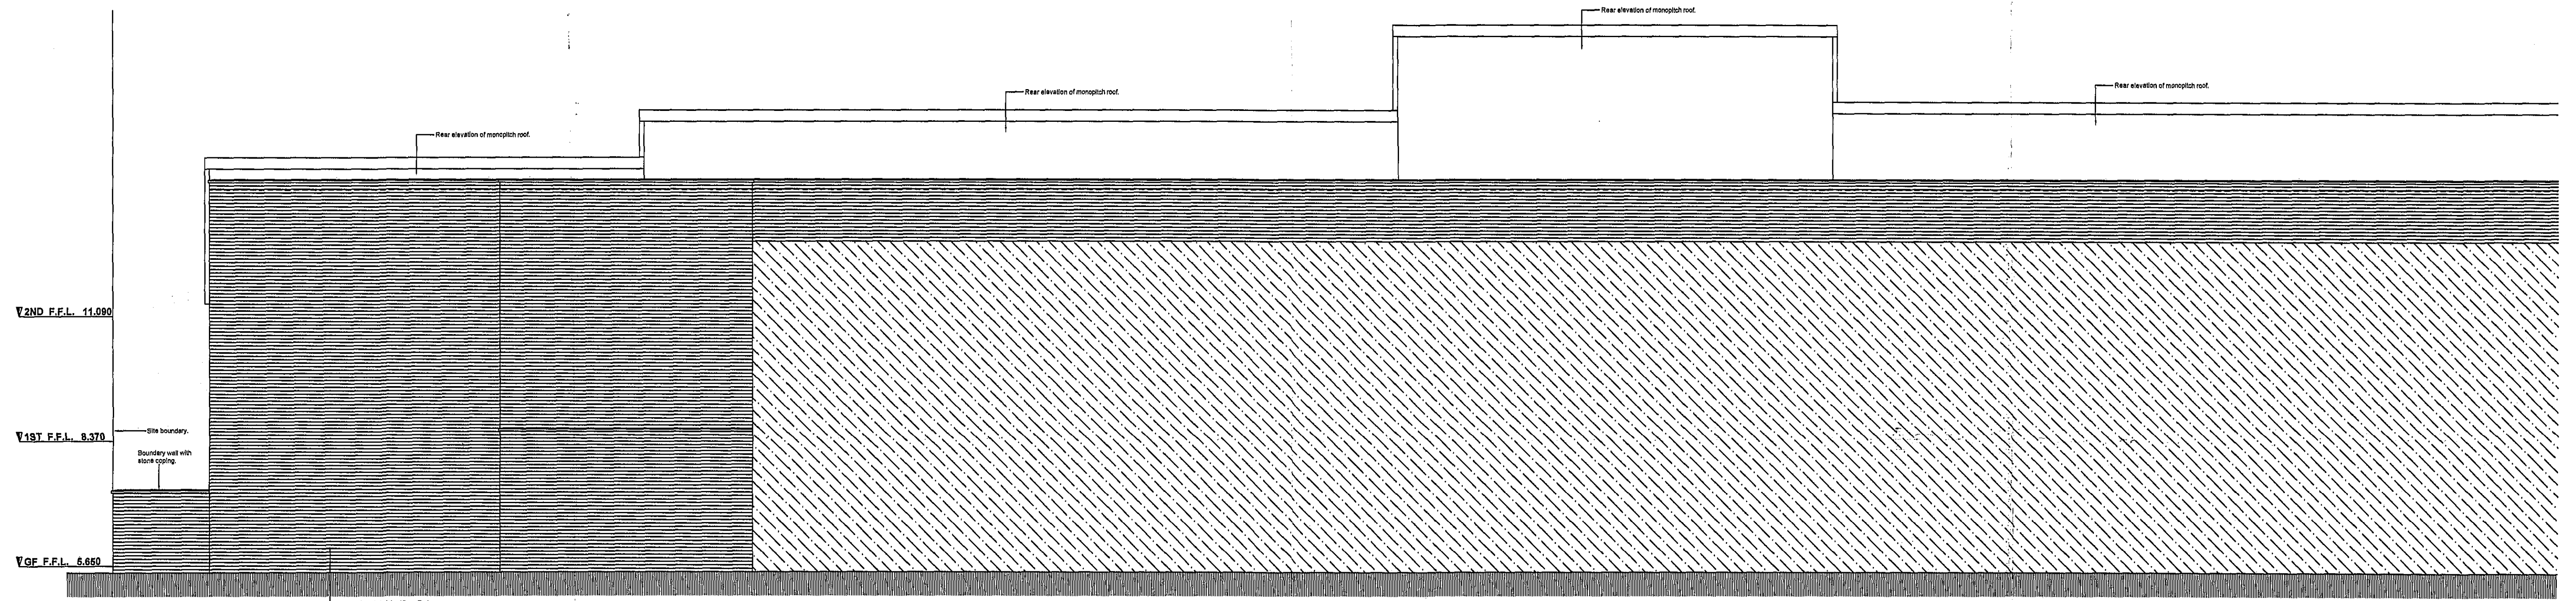

rear elevation
scale 1:50

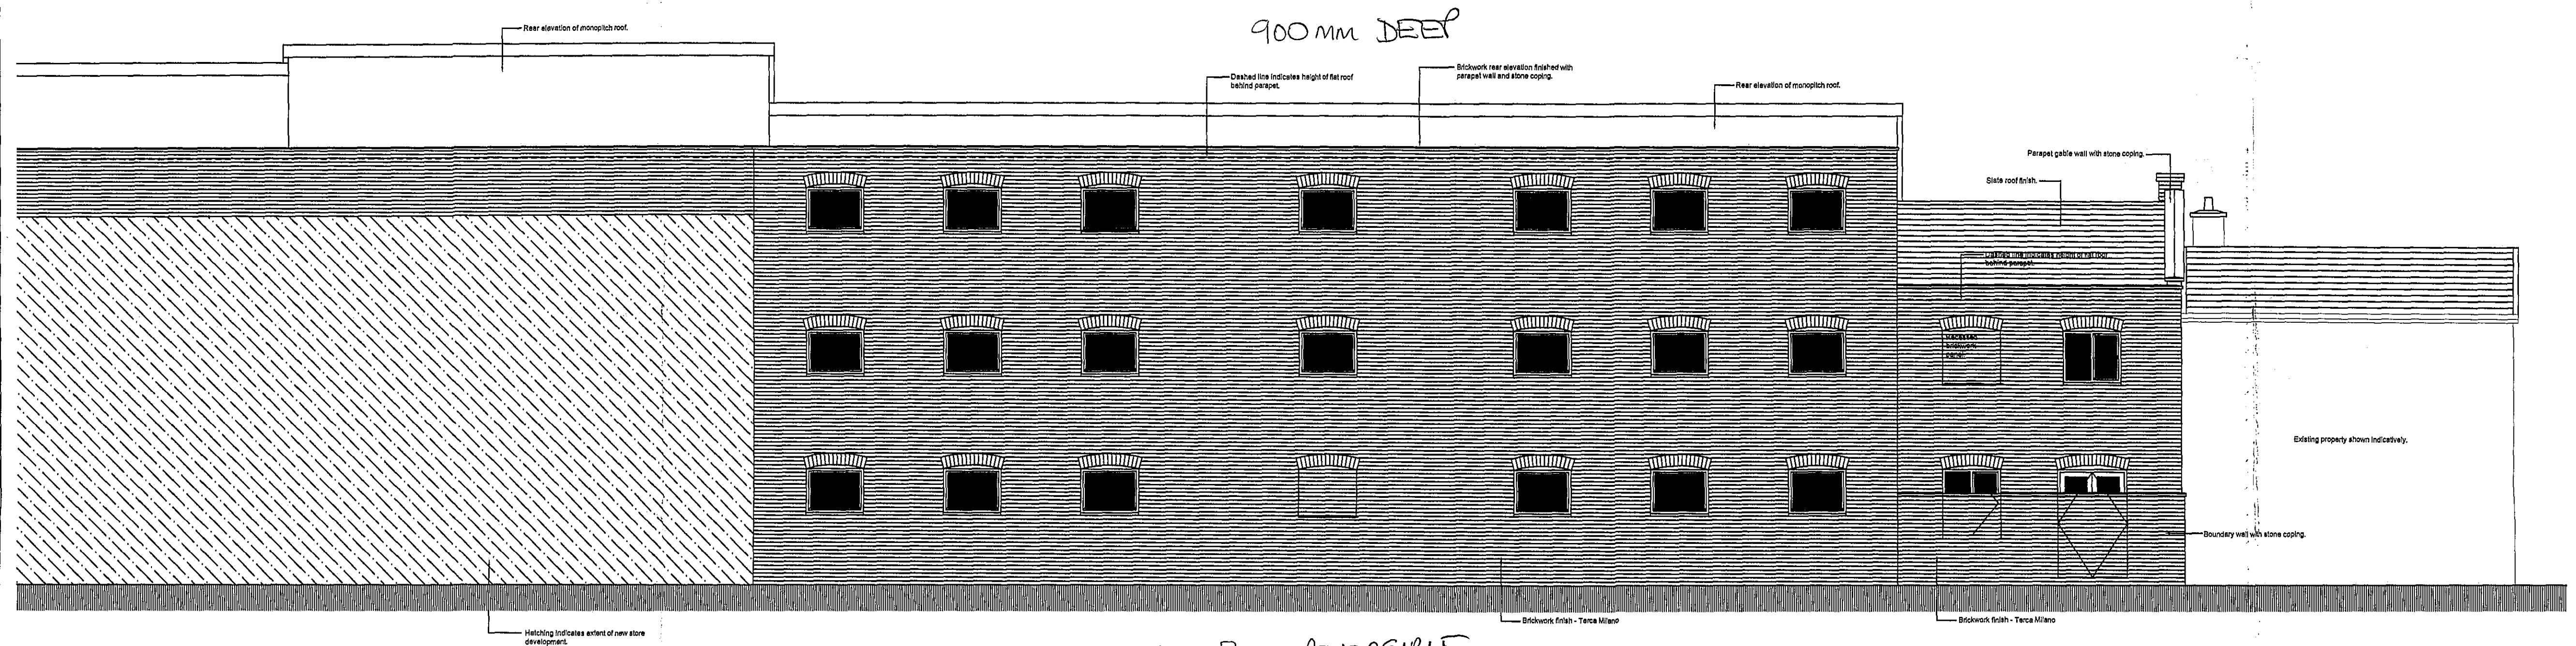

rear elevation continued
scale 1:50

REV B WINDOWS ADDED TO THE REAR OF PLOTS 2,7,16 & 3,8,17.
CORRECTIONS
TO 01.11.05
REV A WINDOWS ADDED TO THE REAR OF PLOTS 2,7,16 & 3,8,17.
RCW 17.10.05

Oglesby & Limb Ltd
Chartered Architects
and Building Surveyors
67 London Road
Newark, Nottingham
NG24 1BE
Tel: 01636 703330
Fax: 01636 703740
enquiries@oglesby-limb.co.uk

Client:
DGM Properties Ltd

Project:
Proposed Residential Development

Double Street
Spalding.

Drawing Title:
Rear Elevation
PRELIMINARY

Date: September 2005 Scale: 1:50 1:100 @ A0
Drawn by: RCW Checked by: AJO

Drawing Number:
A0619-32
Rev: B