


THIS DRW TO BE READ
IN CONJUNCTION WITH A1/02

REV.A. 4.08.97 BOUNDARY FENCE
TO SERVICE YARD REVISED

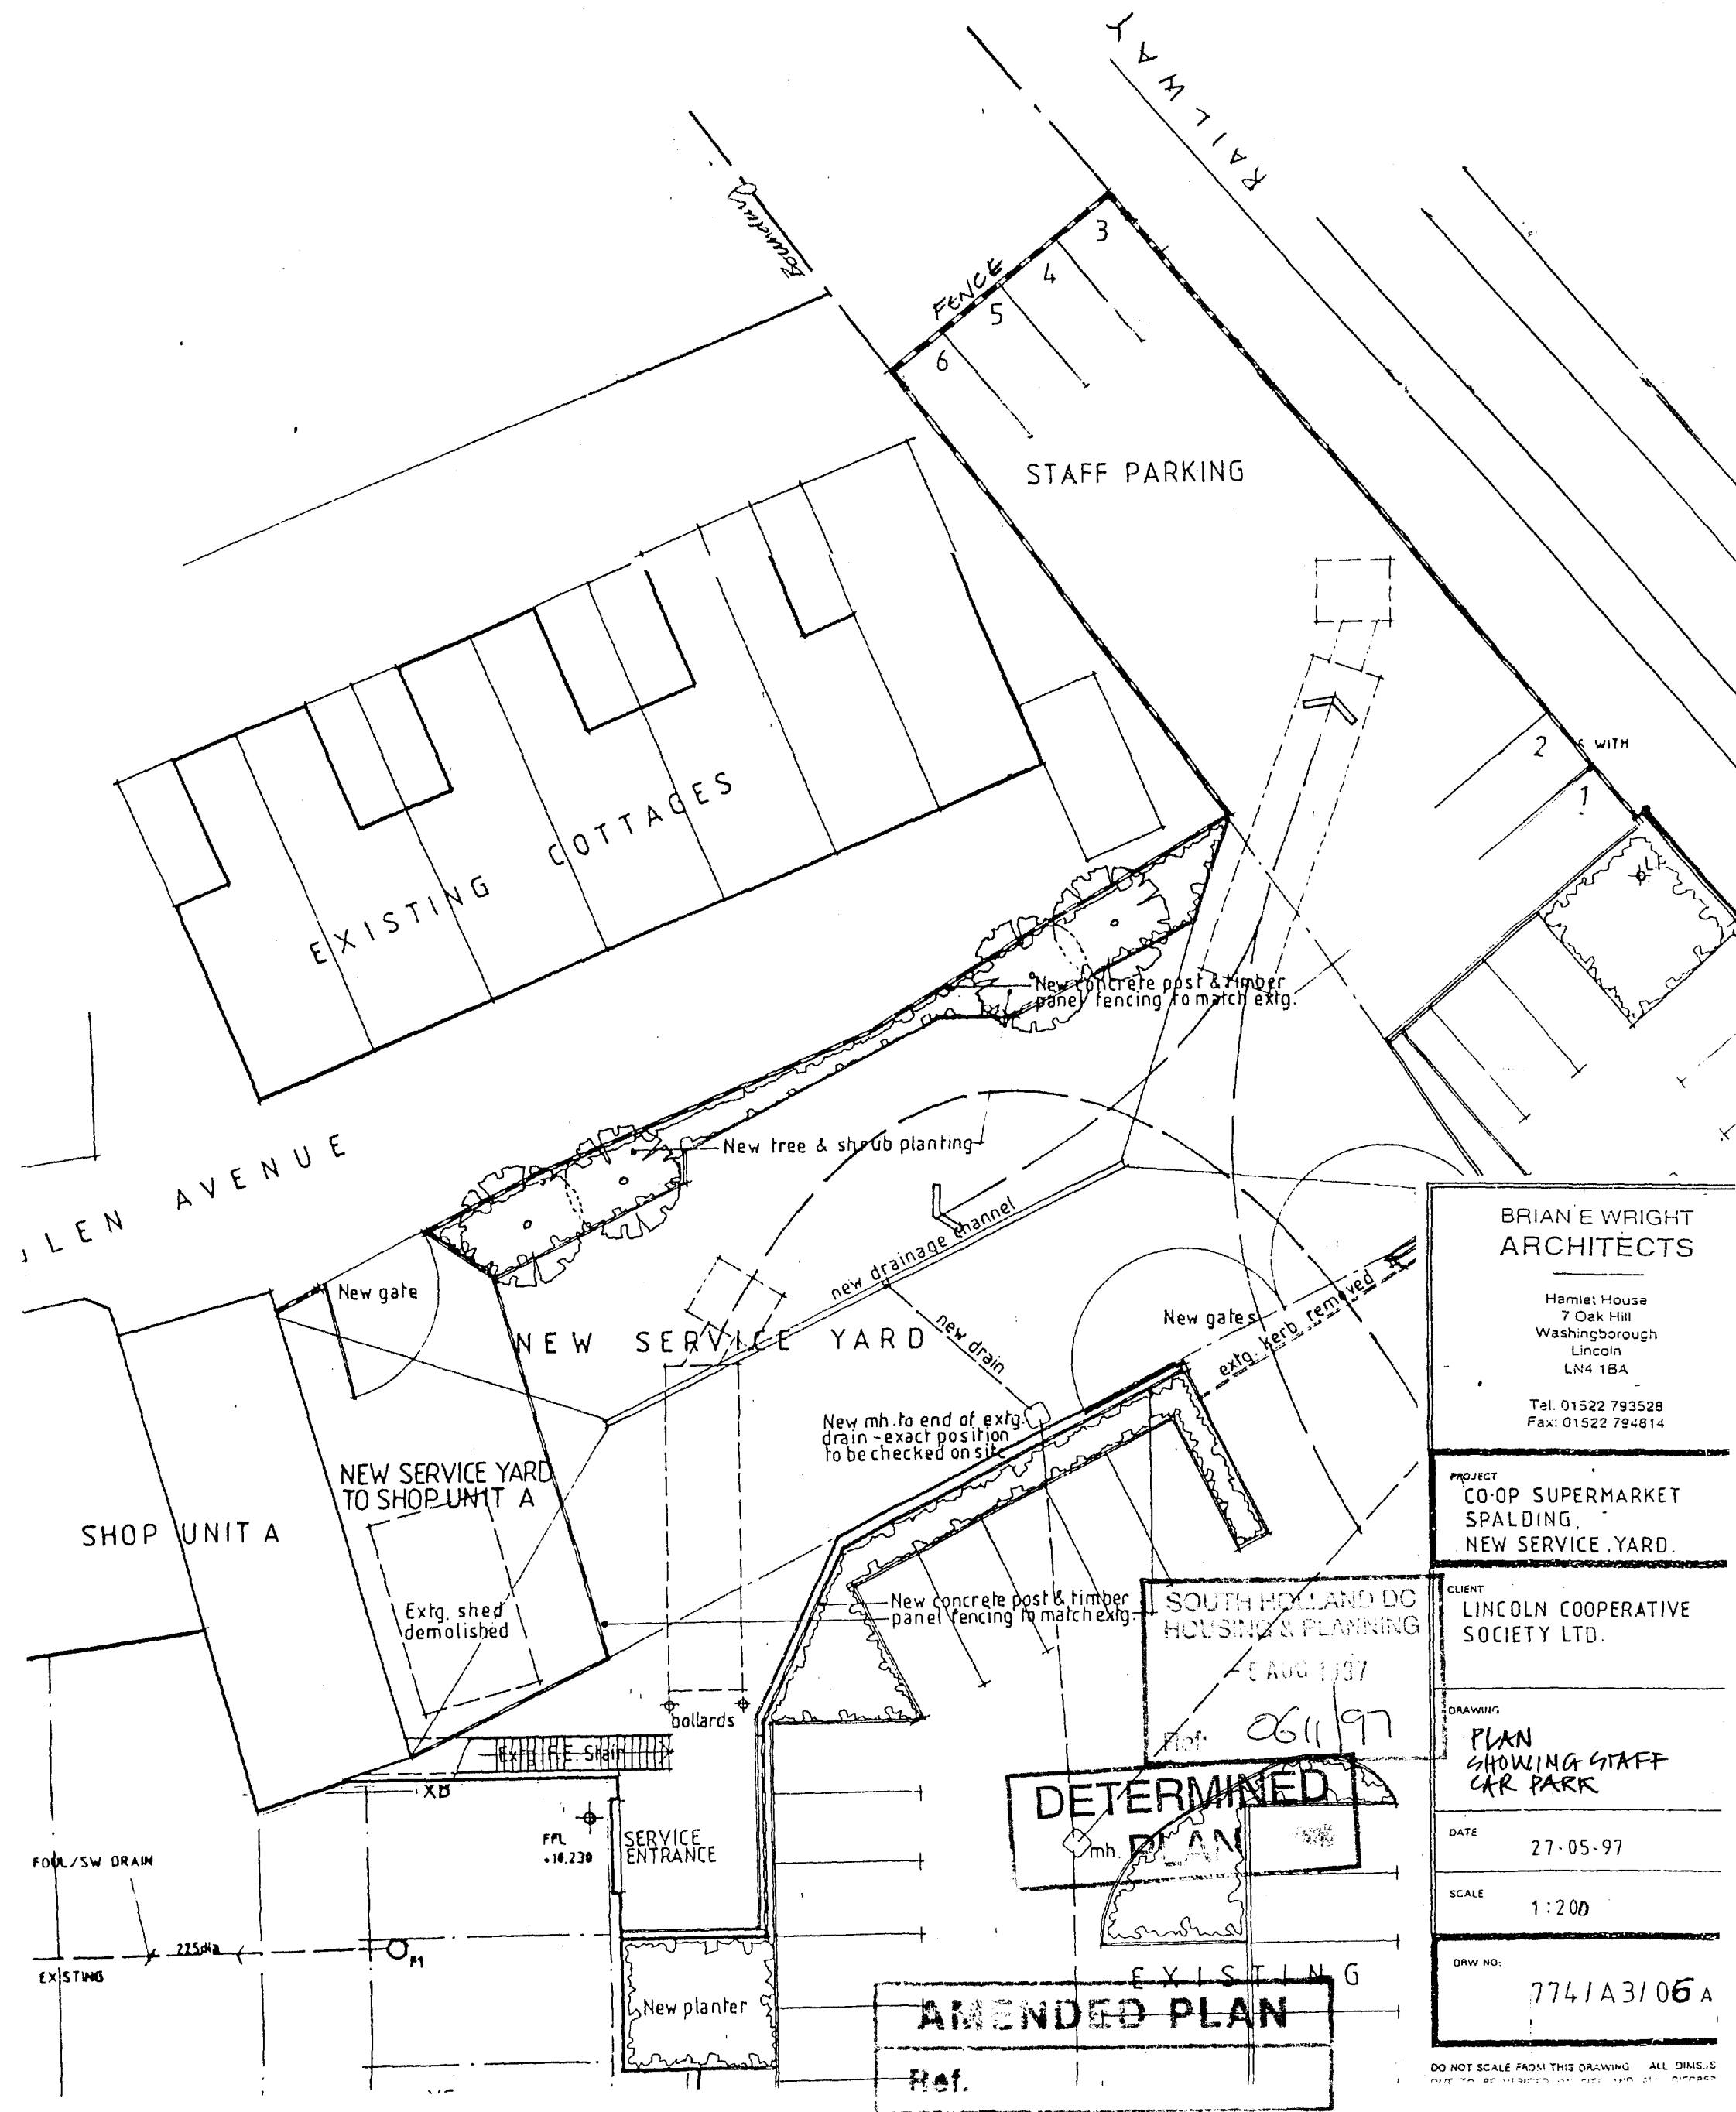

BRIAN E WRIGHT
ARCHITECTS

Hamlet House
7 Oak Hill
Washingborough
Lincoln
LN4 1BA

Tel: 01522 793528
Fax: 01522 794814

PROJECT
CO-OP SUPERMARKET
SPALDING
NEW SERVICE YARD

CLIENT
LINCOLN COOPERATIVE
SOCIETY LTD.

DRAWING
PLAN
SHOWING STAFF
CAR PARK

DATE
27-05-97

SCALE
1:200

DRW NO:
7741A3106A

SOUTH HOLLAND DC
HOUSING & PLANNING

5 AUG 1997

Ref: 061197


DETERMINED
PLAN

AMENDED PLAN

Ref.

DO NOT SCALE FROM THIS DRAWING ALL DIMS.S
GIVE TO BE MEASURED ON SITE AND ALL DIMS.S

THIS DRW TO BE READ
IN CONJUNCTION WITH A1/02

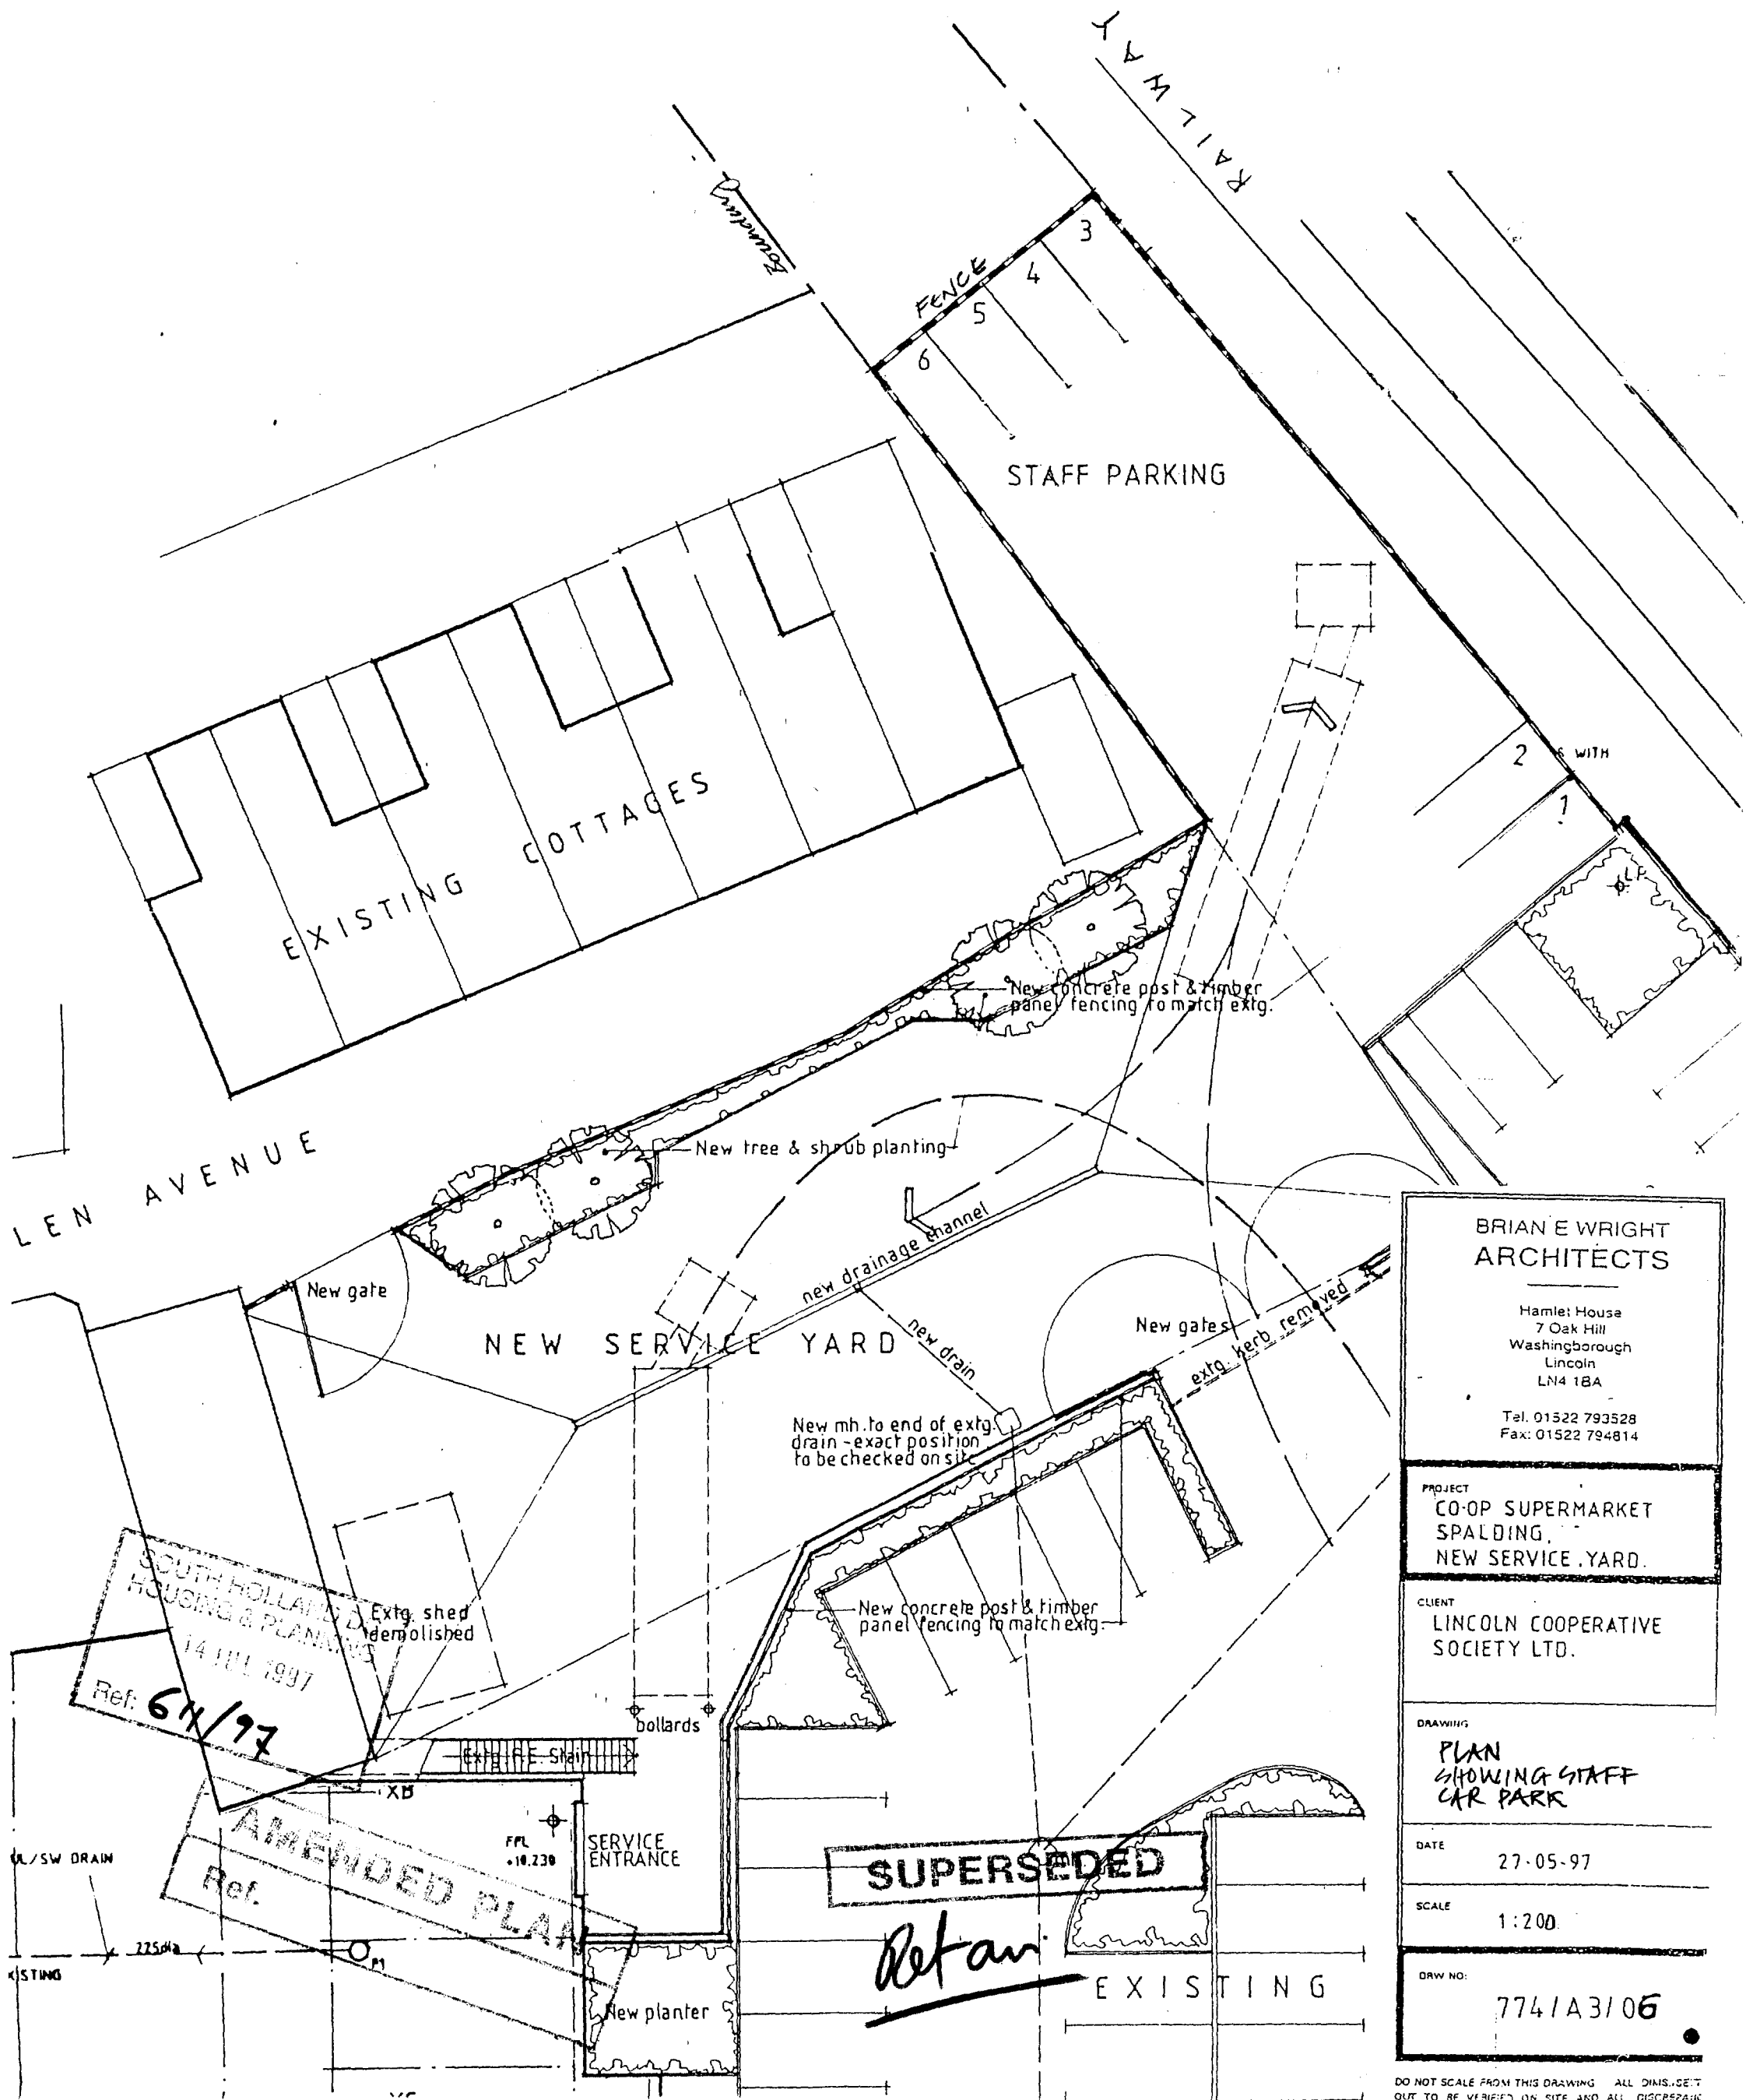

BRIAN E WRIGHT
ARCHITECTS

Hamlet House
7 Oak Hill
Washingborough
Lincoln
LN4 1BA

Tel: 01522 793528
Fax: 01522 794814

PROJECT
CO-OP SUPERMARKET
SPALDING,
NEW SERVICE YARD.

CLIENT
LINCOLN COOPERATIVE
SOCIETY LTD.


DRAWING
PLAN
SHOWING STAFF
CAR PARK

DATE
27-05-97

SCALE
1:200

DRW NO:
774/A3/06


DO NOT SCALE FROM THIS DRAWING ALL DIMENSIONS
OUT TO BE VERIFIED ON SITE AND ALL DISCREPANCIES

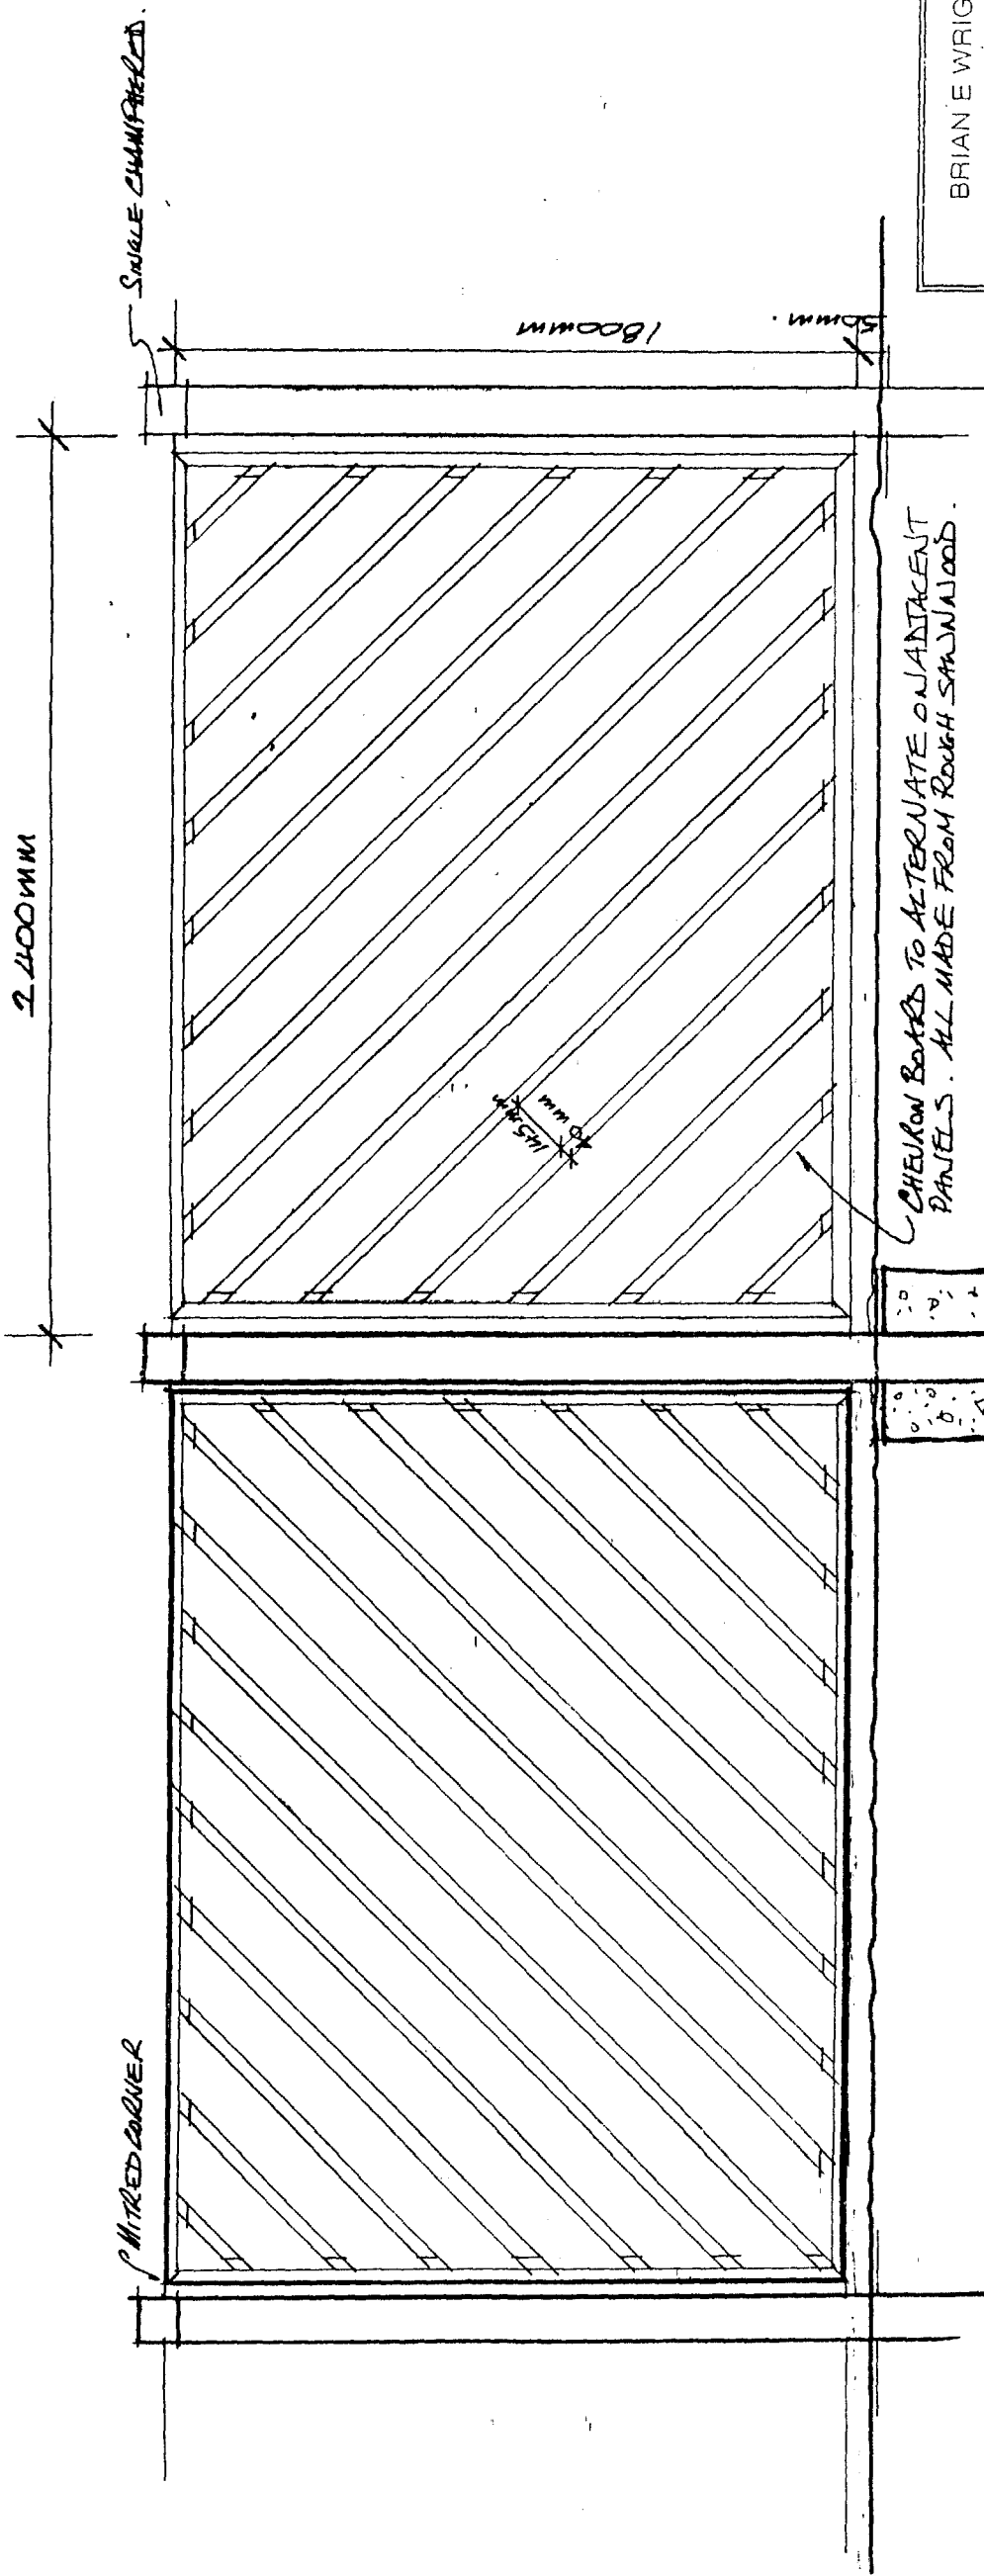

CHEVRON BOARDS TO ALTERNATE ON ADJACENT PANELS. ALL MADE FROM ROUGH SAWN ALDO.

PRECAST CONCRETE POSTS SET IN 450x450x700mm DEEP CONCRETE BASE.

ELEVATION 1:20
 ROUGH SAWN TIMBER BATTEN
 SCREW & PLUGGED TO PRECAST CONCRETE POST
 CHEVRON PANEL MADE FROM PRESSURE
 TREATED ROUGH SAWN S.W.
 FINAL FINISH STAIN.
 NAIL TO FULL HEIGHT BATTEN.

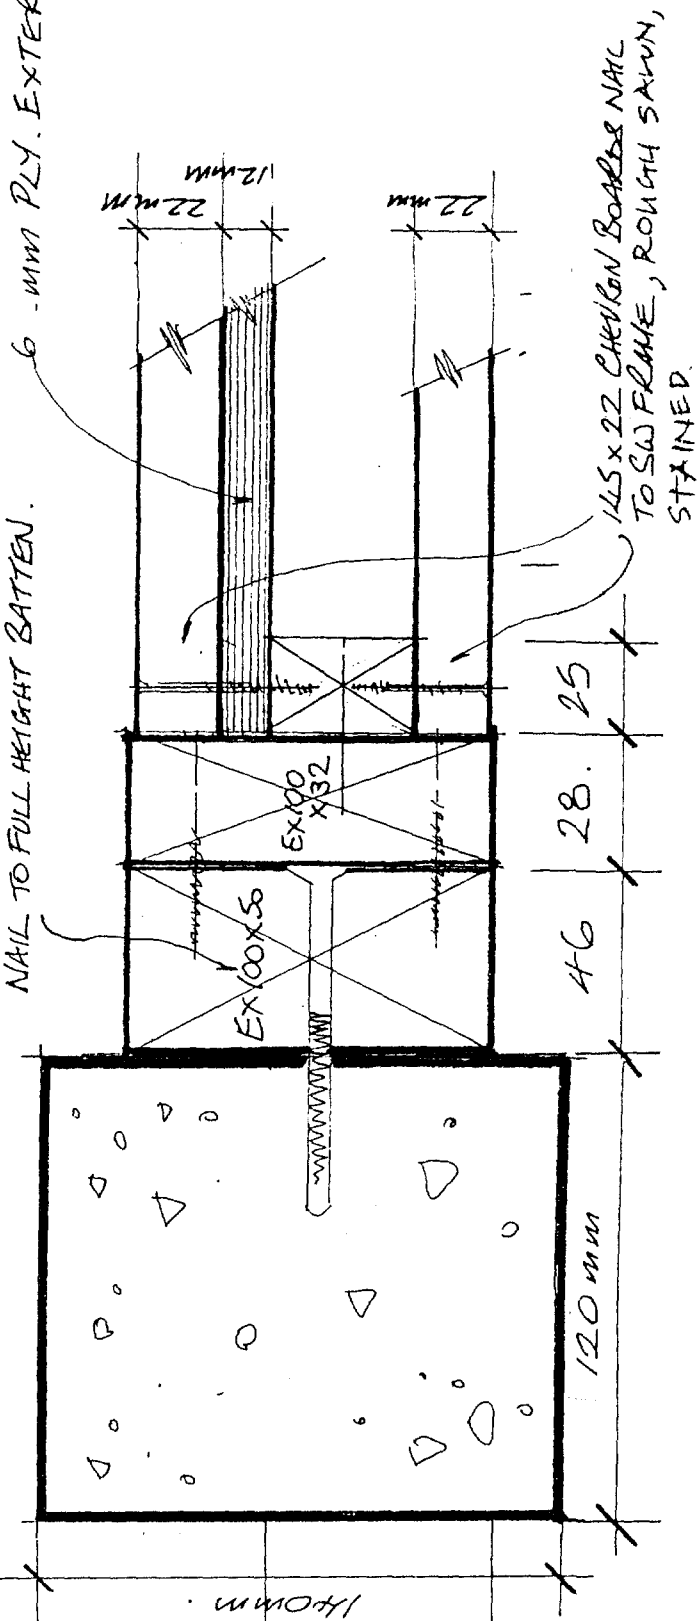

DETERMINED PLAN


APPENDED PLAN
 Ref. SOUTH HOLLAND CO HOUSING & PLANNING
 14 JUL 1997
 Ref. 611/97

BRIAN E WRIGHT ARCHITECTS Hamlet House 7 Oak Hill Warrington Lincoln LN4 1BA Tel: 01522 793528 Fax: 01522 794814		PROJECT CO-OP SUPERMARKET SPALDING NEW SERVICE YARD	CLIENT LINCOLN COOPERATIVE SOCIETY LTD.	DRAWING NEW FENCING DETAILS TO GREEN AVENUE AND HOUSING BOUNDARY	DATE 27-05-97	SCALE 1:20 / 1:2	DRW NO. 7741A3105
--	--	---	--	--	-------------------------	----------------------------	-----------------------------

DETAIL 1:2

DO NOT SCALE FROM THIS DRAWING. ALL DIMENSIONS
 OUT TO BE VERIFIED ON SITE AND ALL DISCREPANCIES
 BETWEEN DRAWING AND SITE TO BE RECORDED AND
 REPORTED TO THE ARCHITECT.

THIS DRW TO BE READ
IN CONJUNCTION WITH A1/02

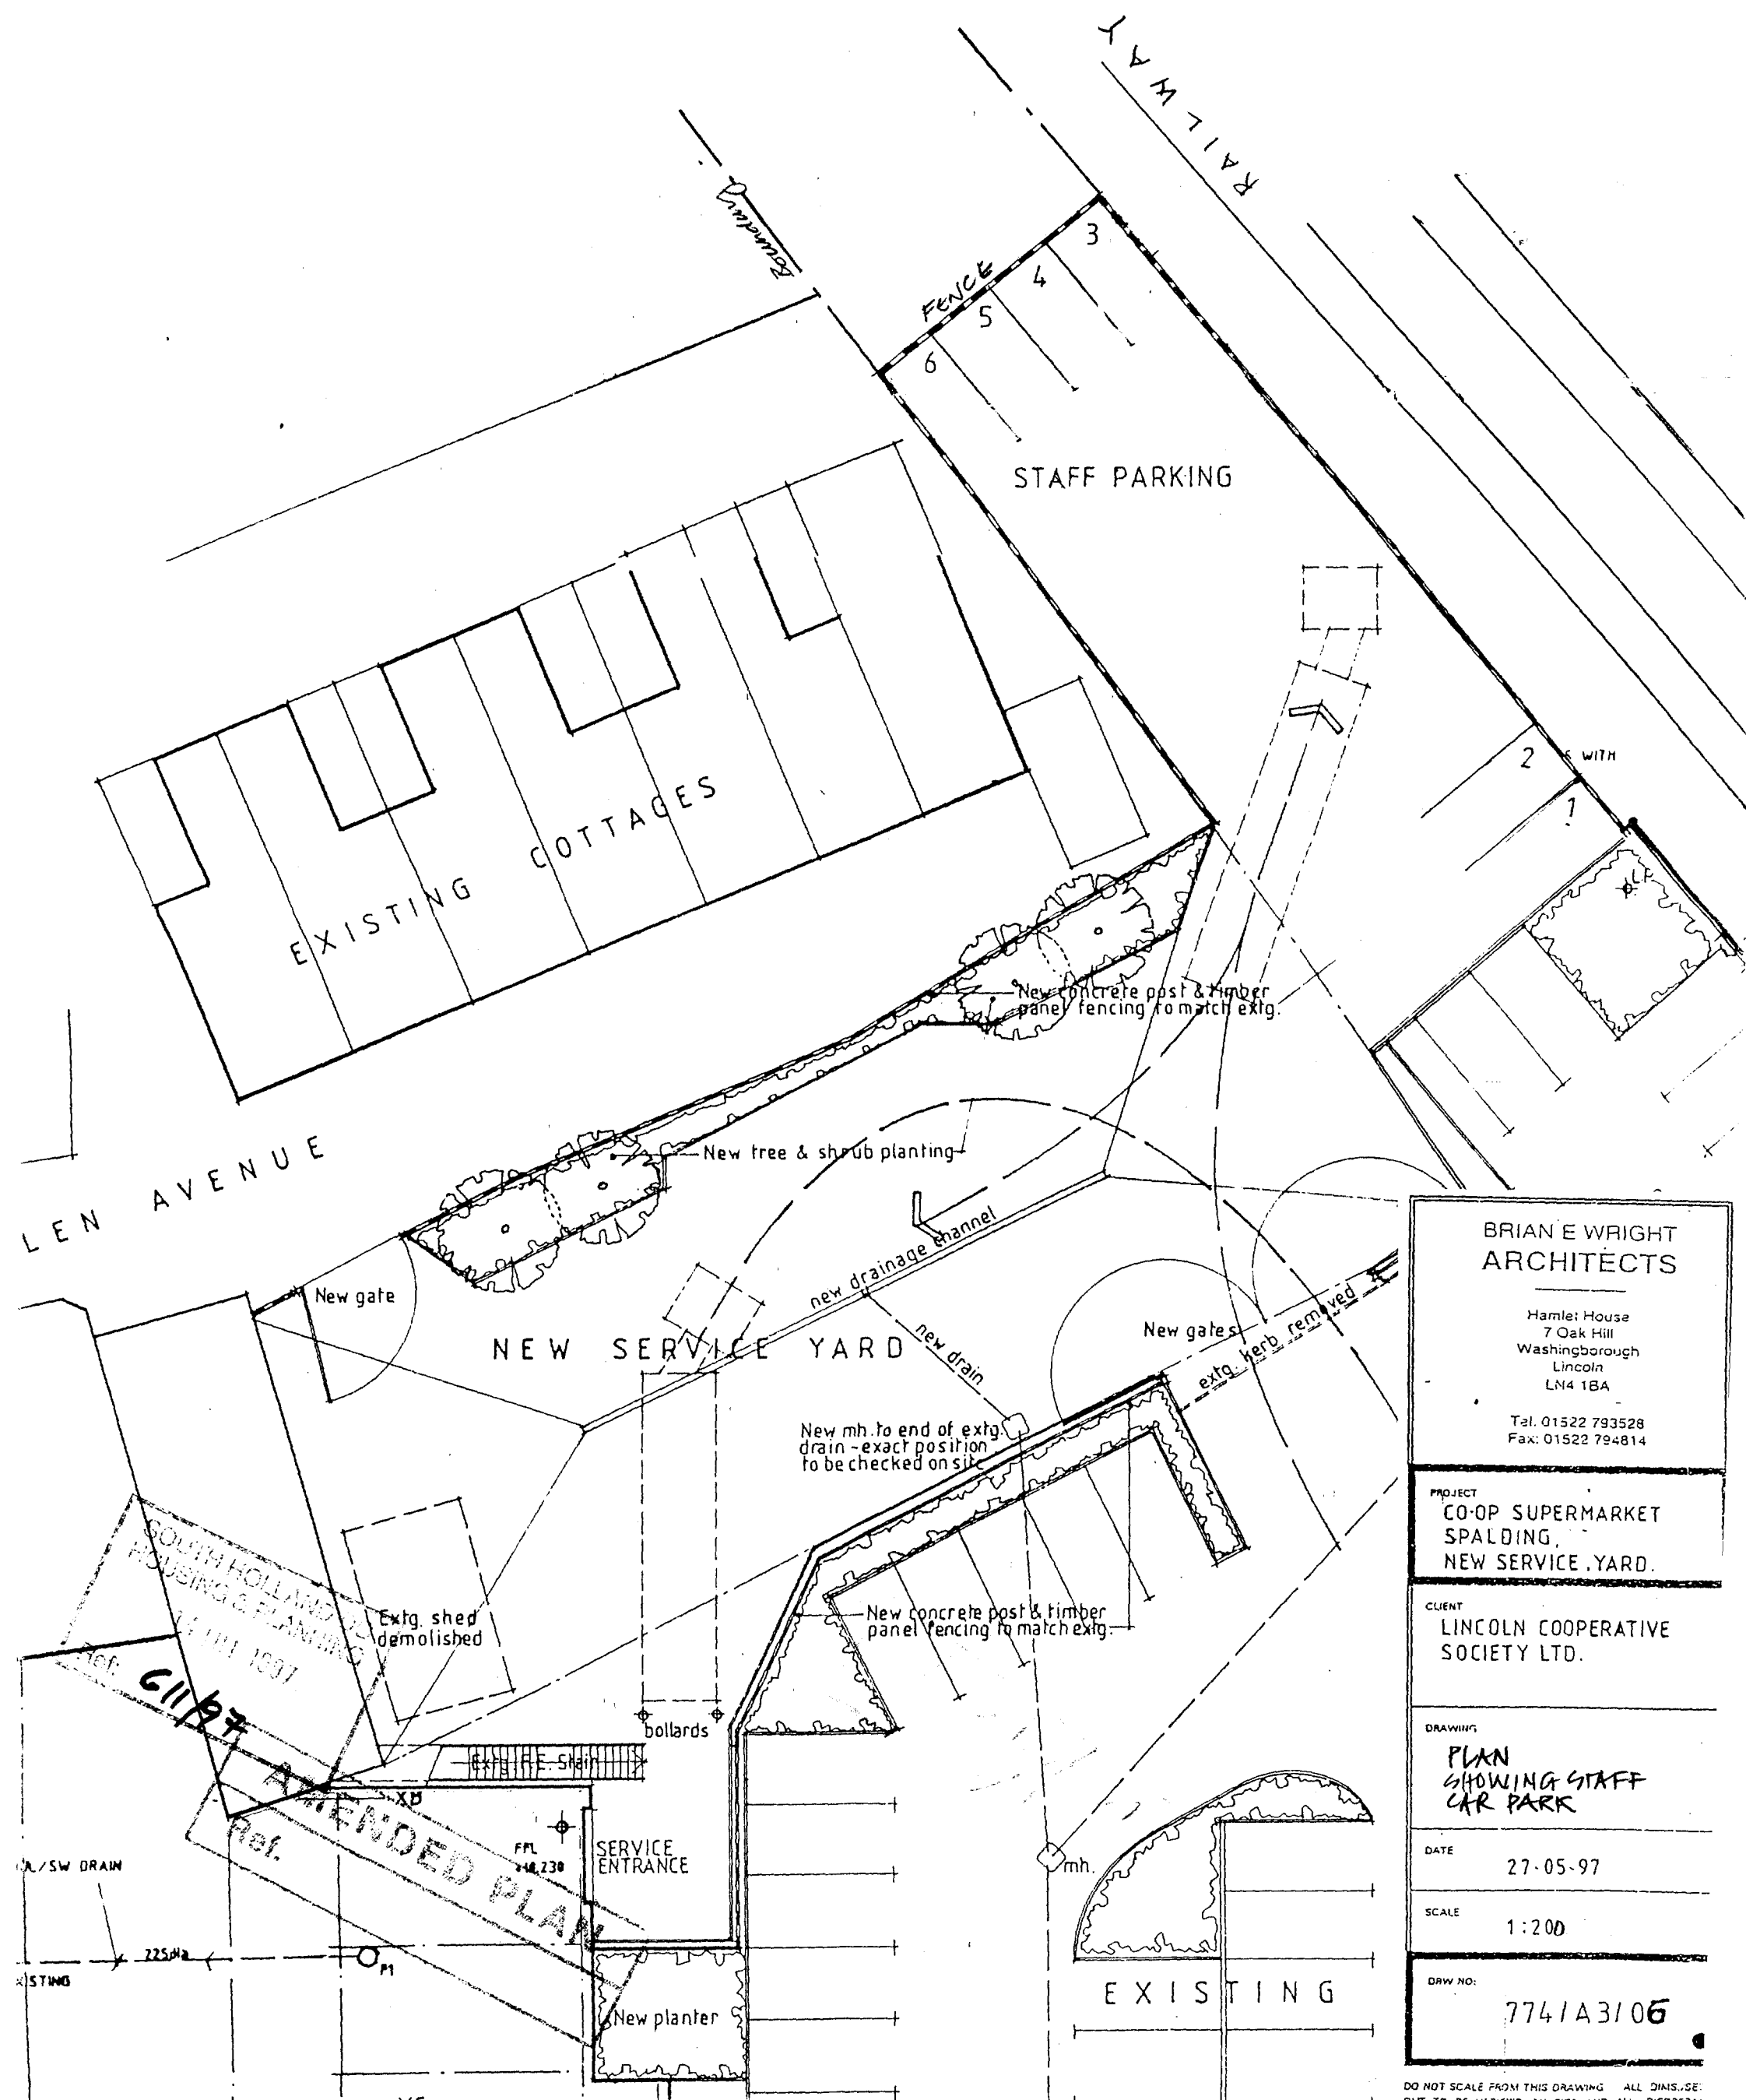

BRIAN E WRIGHT
ARCHITECTS

Hamlet House
7 Oak Hill
Washingborough
Lincoln
LN4 1BA

Tel. 01522 793528
Fax: 01522 794814

PROJECT
CO-OP SUPERMARKET
SPALDING,
NEW SERVICE YARD.

CLIENT
LINCOLN COOPERATIVE
SOCIETY LTD.

DRAWING

PLAN
SHOWING STAFF
CAR PARK

DATE 27-05-97

SCALE 1:200

DRW NO: 7741A3106

DO NOT SCALE FROM THIS DRAWING ALL DIMENSIONS
OUT TO BE VERIFIED ON SITE AND ALL DISCREPANCIES

2400MM

WIRE MESH

SINGLE CHAIRS

A1


SOUTH HOLLAND DC
HOUSING & PLANNING

11 AUG 2000

Ref:

061197

1800MM

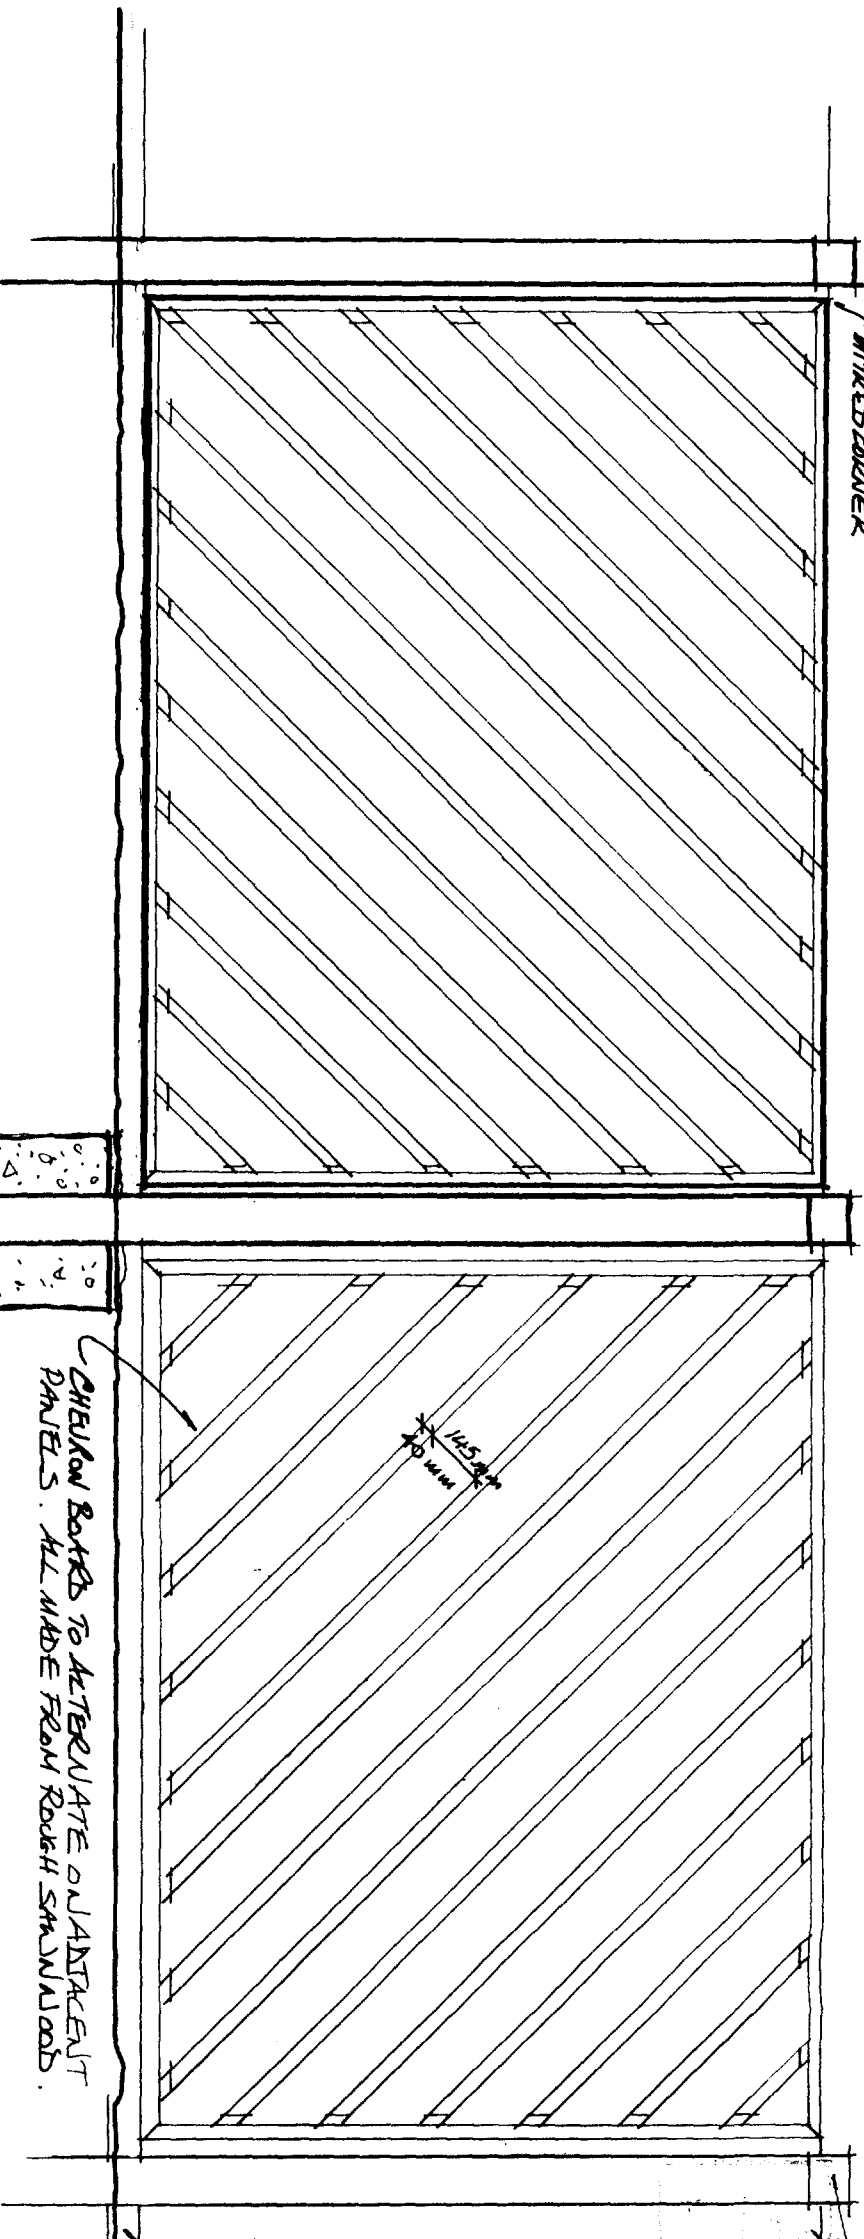


ELEVATION 1:20

ROUGH SAWN TIMBER BATTEN
SPREAD & PLACED TO PRECAST CONC POST
CHEVRON PANEL MADE FROM PRESSURE
TREATED ROUGH SAWN S.W.
FINAL FINISH STAIN.
NAIL TO FULL HEIGHT BATTEN.

PRECAST CONCRETE POSTS SET IN
450x1450x700MM DEEP CONCRETE BASE.

CHEVRON BOARDS TO ALTERNATE ONLY ADJACENT
PANELS. ALL MADE FROM ROUGH SAWN 100D.

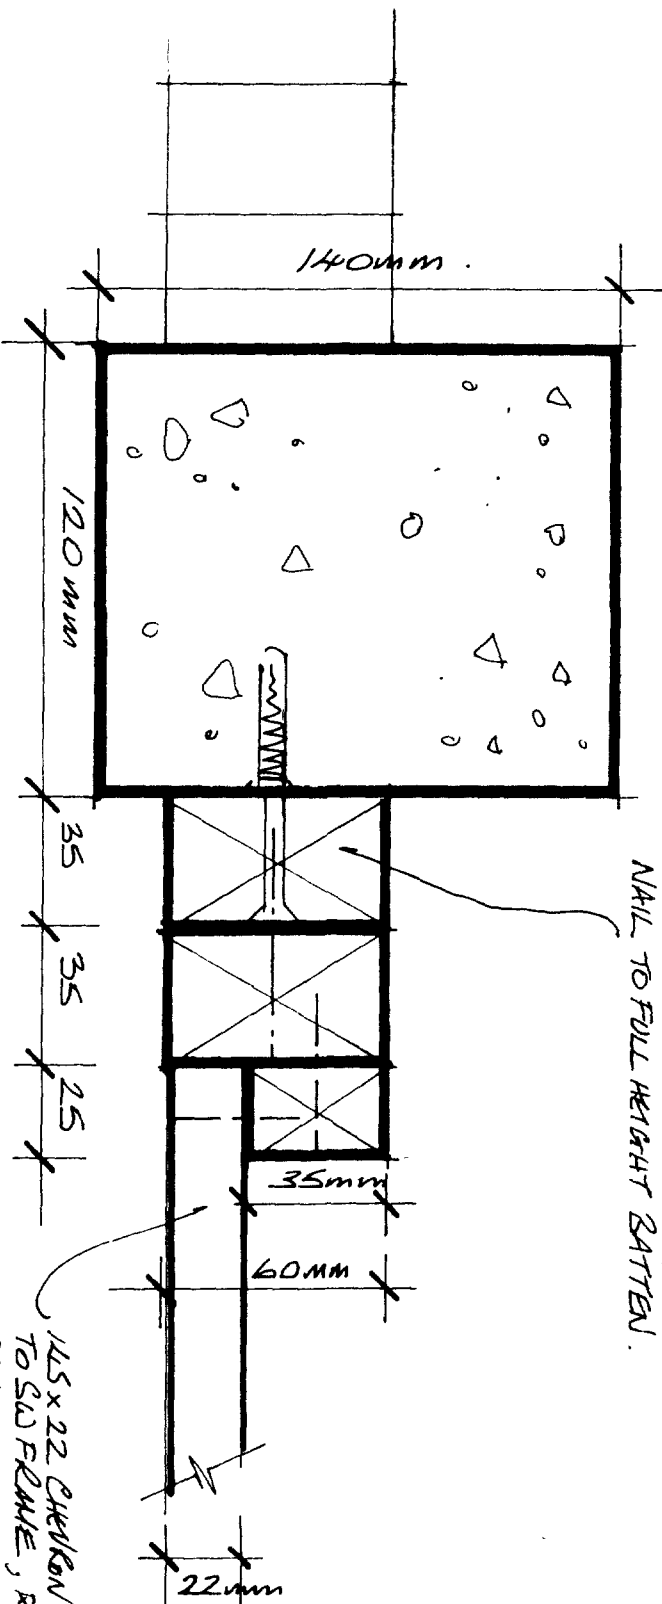

145x22 CHEVRON BOARDS NAIL
TO S.W. FRAME, ROUGH SAWN,
STAINED

DETAIL 1:2

BRIAN E WRIGHT
ARCHITECTS

Hamlet House
7 Oak Hill
Washingborough
LINCOLN
LN4 1BA
Tel: 01522 793528
Fax: 01522 794814

PROJECT

RETAIL DEVELOPMENT
WINSOVER ROAD
SPALDING

CLIENT

LINCOLN CO-OPERATIVE
SOCIETY LTD.

DRAWING

STANDARD CONCRETE
POST AND TIMBER
FENCE DETAIL
(To match existing)

DATE

AUGUST 2000


SCALE

1:20 AND 1:2

DRW. NO.


882/A3/31

DO NOT SCALE FROM THIS DRAWING. ALL DIMENSIONS AND SETTING OUT TO BE OBTAINED
OR SET OUT TO DIMENSIONS REFERRED TO IN PROJECT BEFORE WORK COMMENCES.

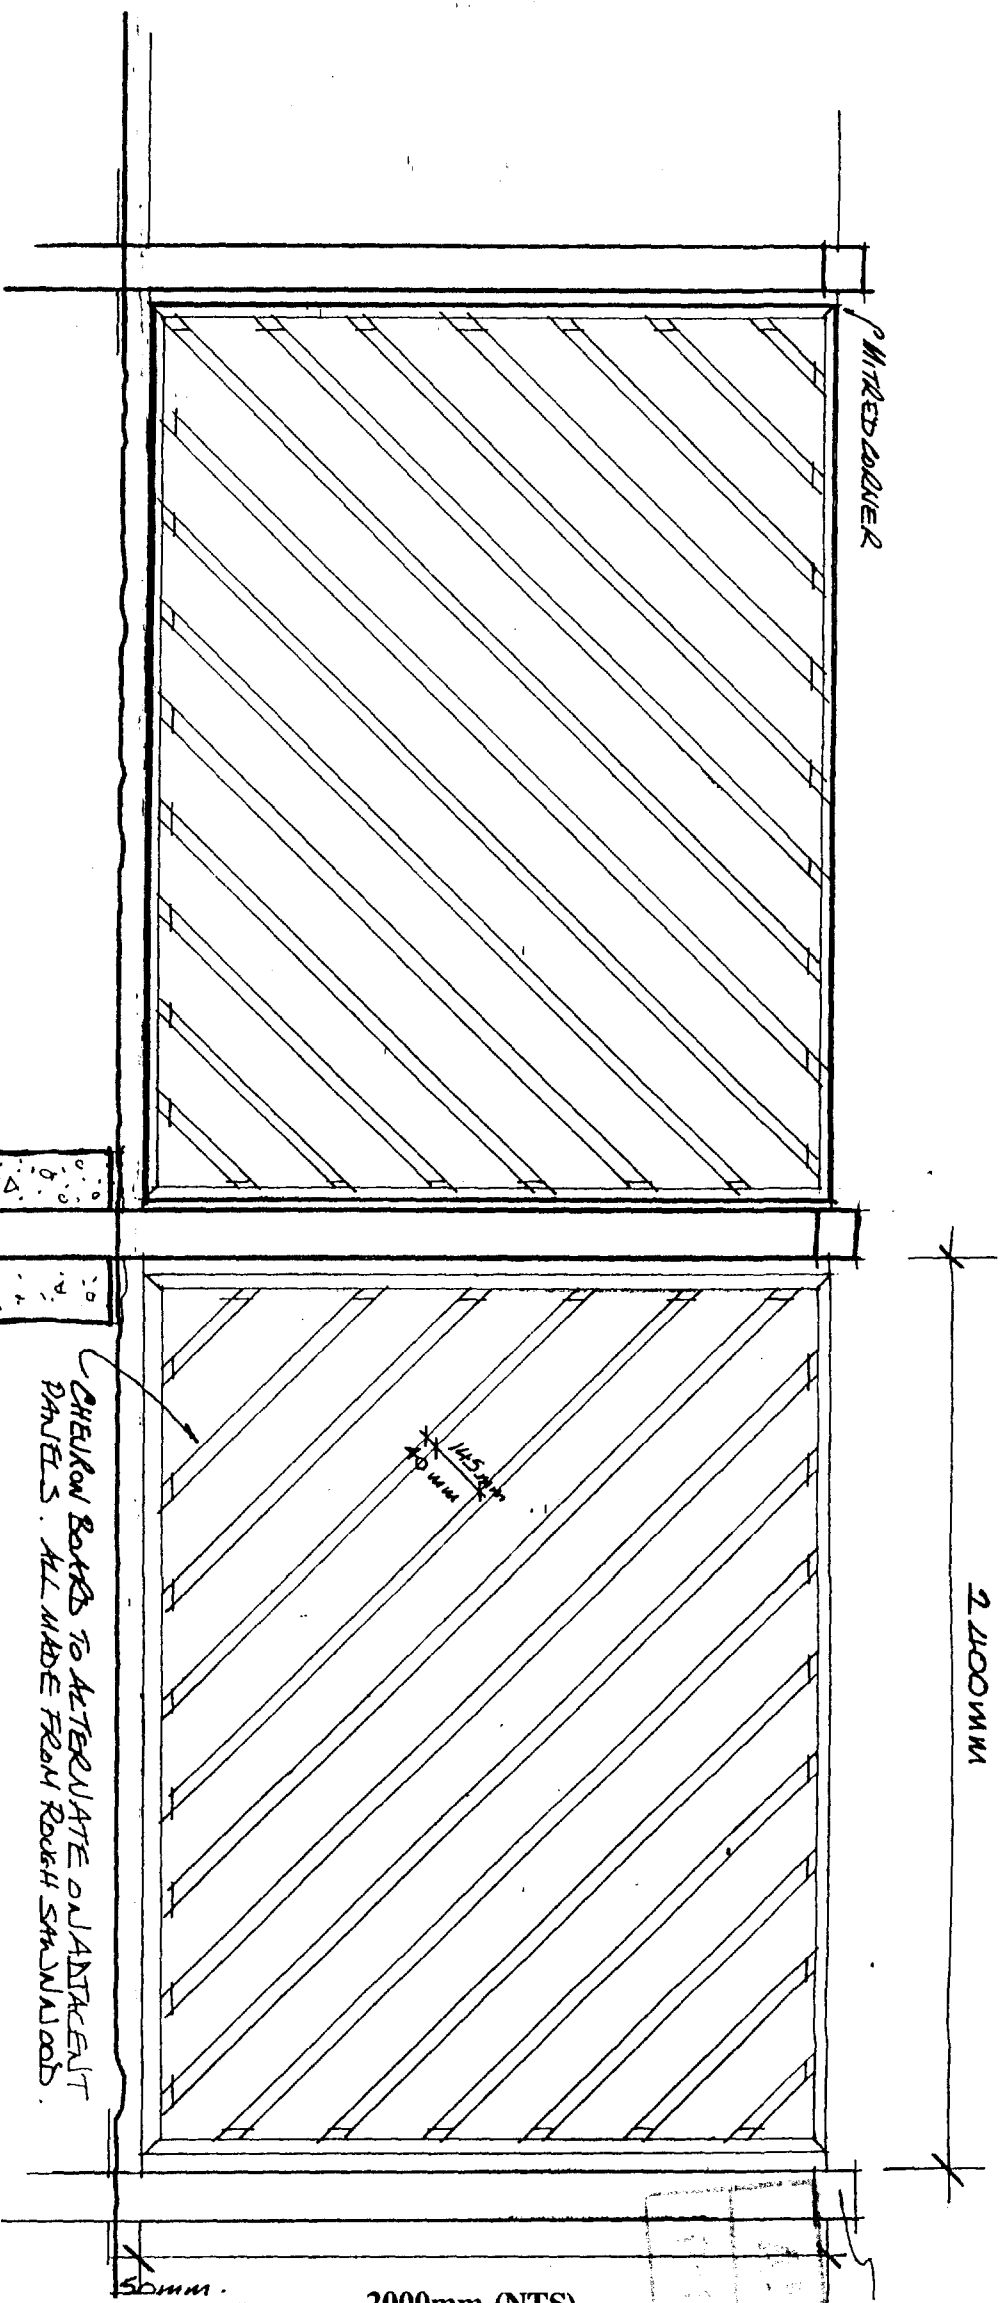

ELEVATION 1:20

ROUGH SAWN TIMBER BATTEN
 STAIN. FINISH
 NAHL TO FULL HEIGHT BATTEN.

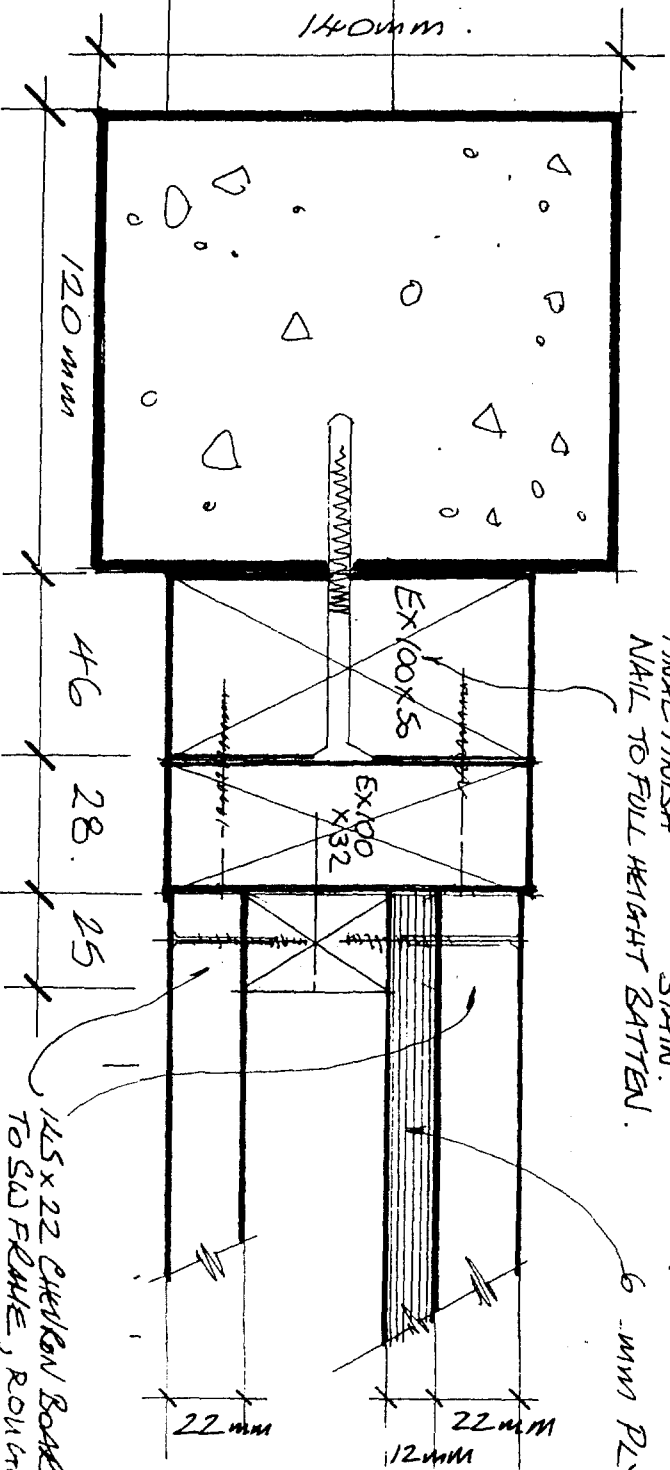

145x22 CHELOW BOARDS NAHL
 TO SO FRAHE, ROUGH SAWN,
 STAINED.

DETAIL 1:2

2000mm (NTS)

SOUTH HOLLAND DC
 HOUSING & PLANNING
 11 AUG 2000
 Ref: 0611/97

BRIAN E WRIGHT
 ARCHITECTS

Hamlet House
 7 Oak Hill
 Warrington

LINCOLN
 LN4 1BA
 Tel: 01522 793528
 Fax: 01522 794814

PROJECT

RETAIL DEVELOPMENT
 WINOVER ROAD
 SPALDING

CLIENT

LINCOLN CO-OPERATIVE
 SOCIETY LTD.

DRAWING

ACOUSTIC CONCRETE
 POST AND DOUBLE
 BOARDED FENCE
 (To Glenn Avenue etc).

DATE


AUGUST 2000

SCALE


1:20 and 1:2

DRW. NO.

882/A3/32

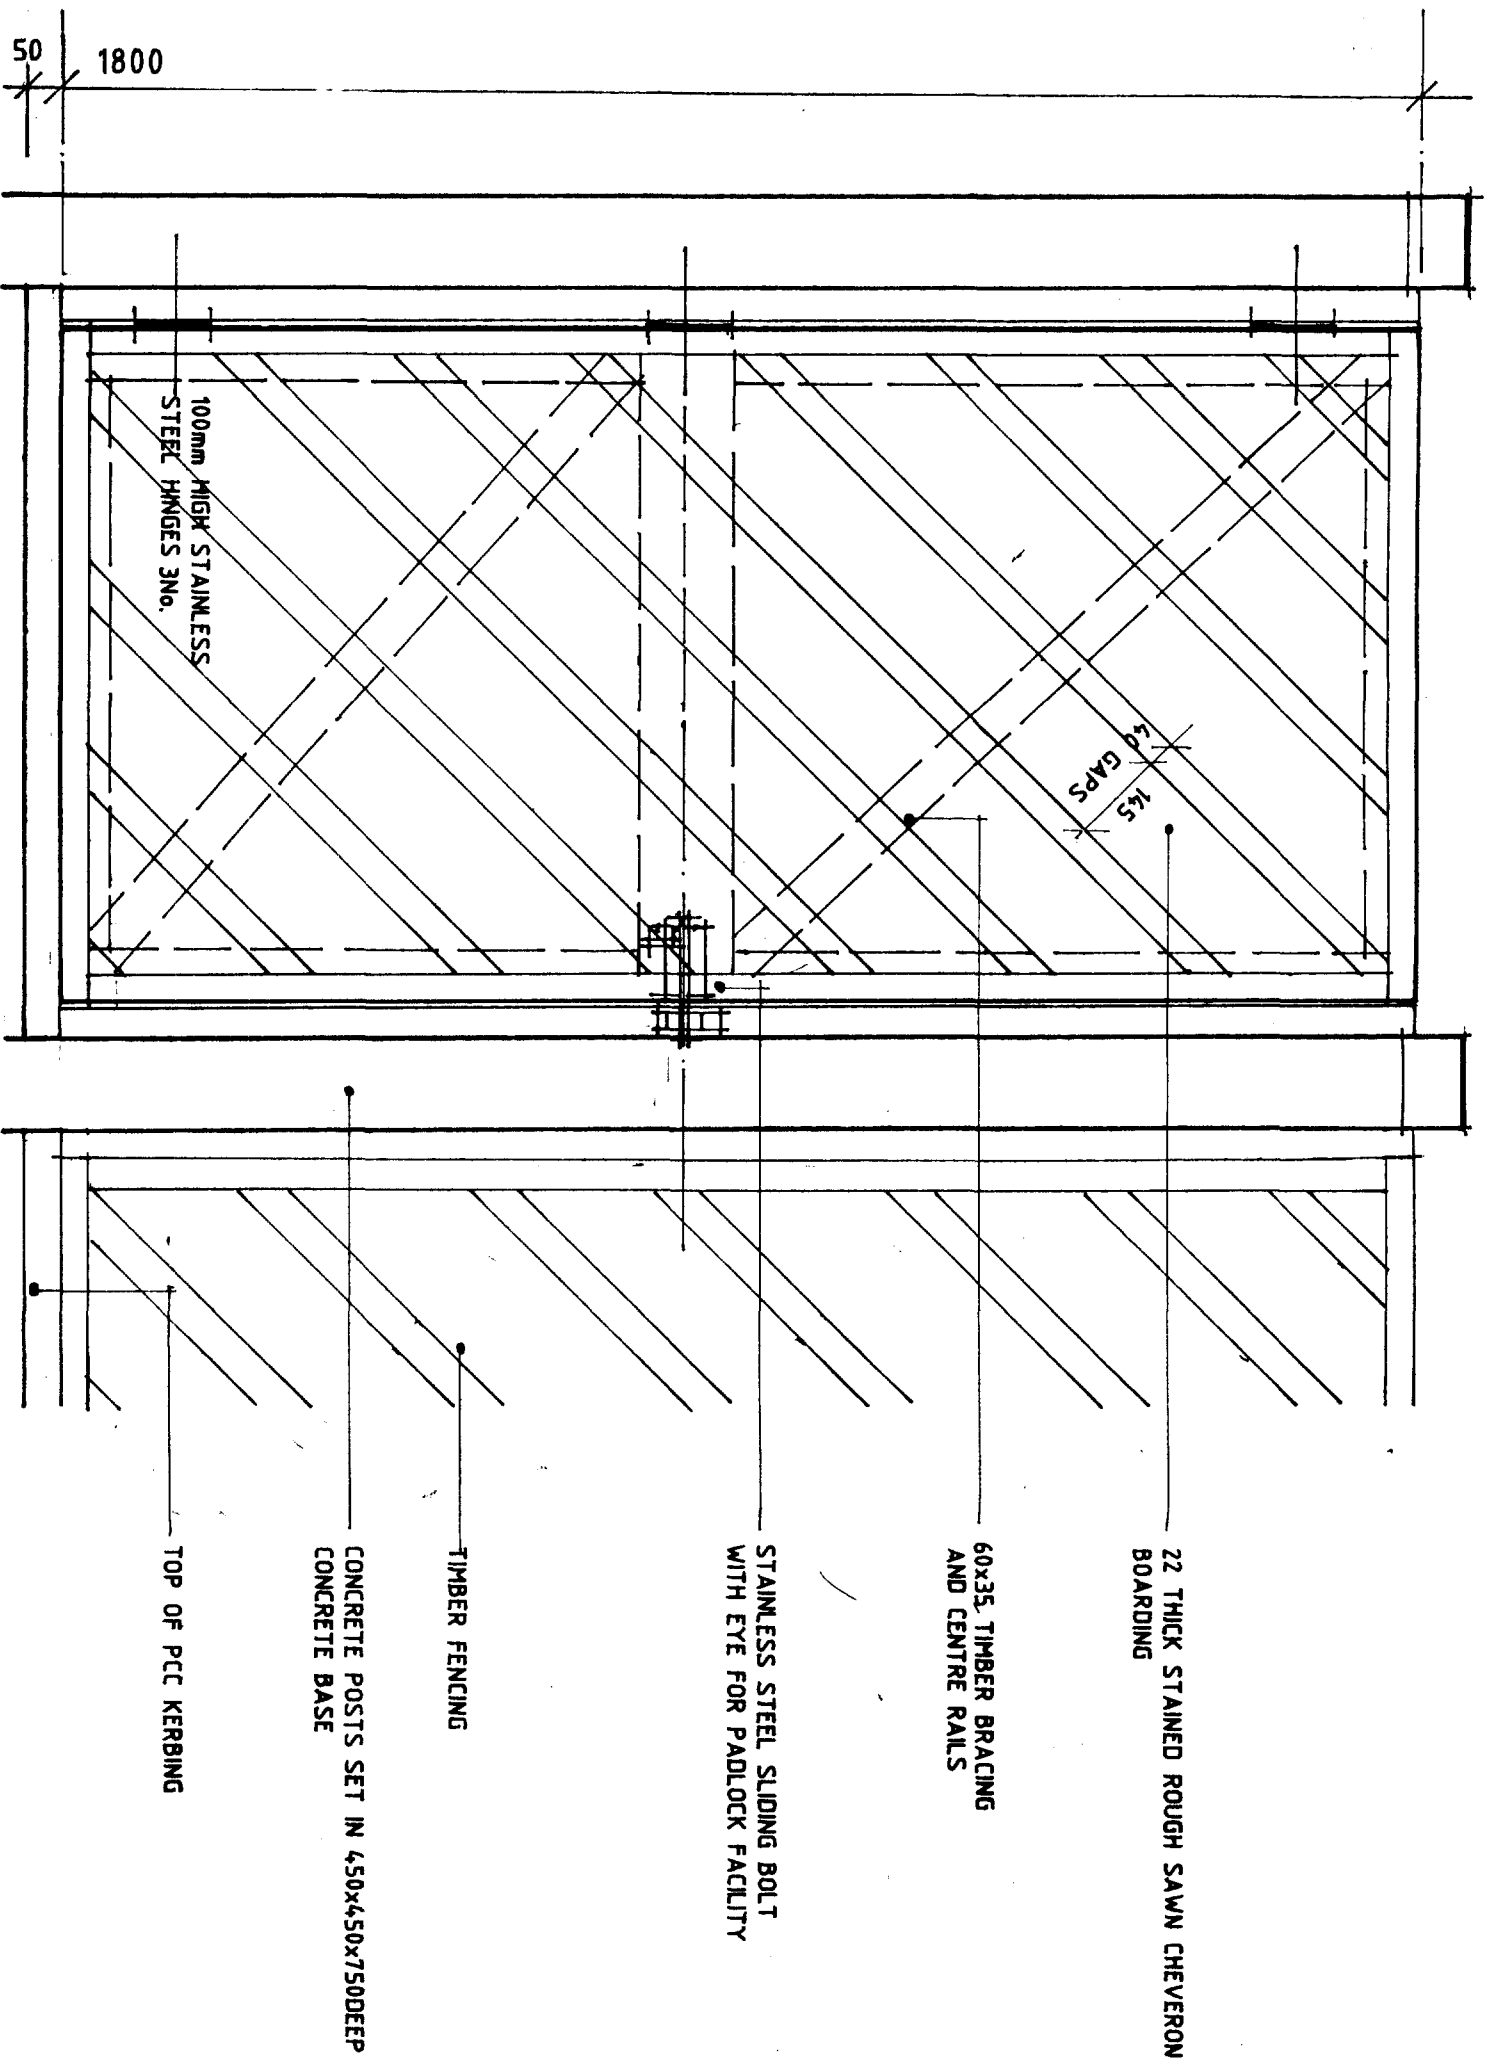

ELEVATION SCALE 1/10

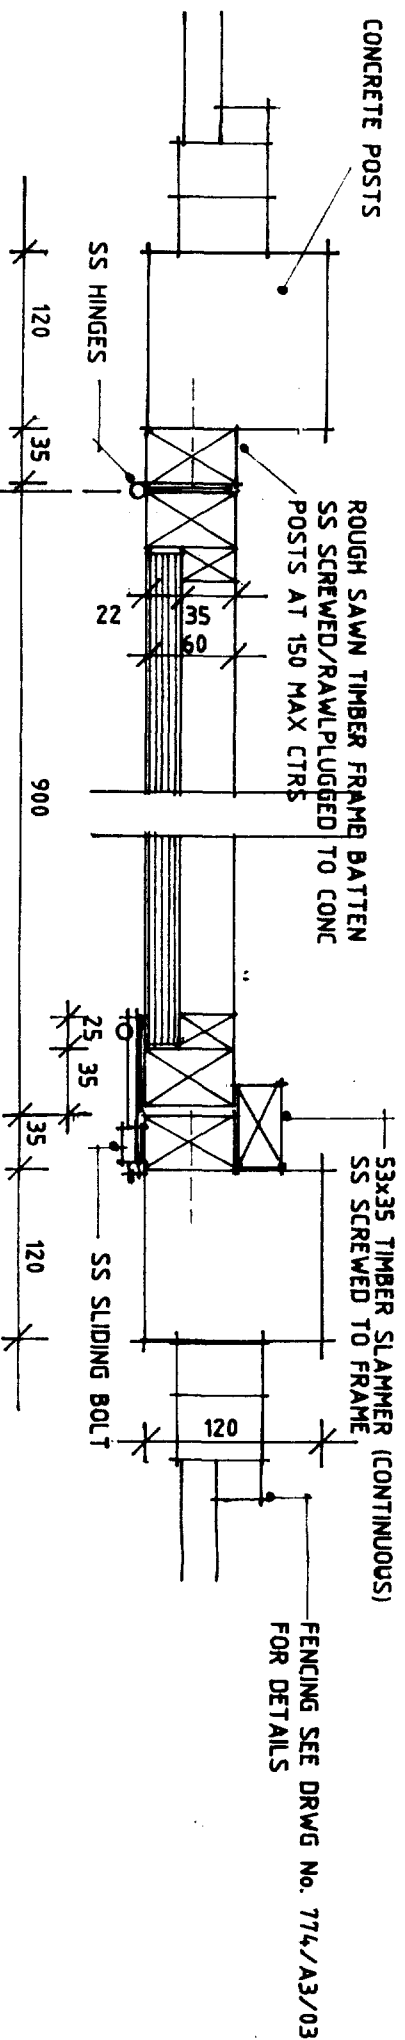

PLAN / SECTION AA SCALE 1/5


NOTE
ALL BOARDING AND TIMBER DOOR FRAMING TO
BE ROUGH SAWN AND STAINED TO MATCH EXISTING
ON SITE FENCING

Ref. A1


SOUTH LONDON DC
HOUSING & PLANNING
11 AUG 2000
Ref: 061197

BRIAN E WRIGHT ARCHITECTS Hamlet House 7 Oak Hill Wokingborough LINCOLN LN4 1BA Tel: 01522 793528 Fax: 01522 794814	
PROJECT RETAIL DEVELOPMENT WINOVSOR ROAD SPALDING	
CLIENT LINCOLN CO-OPERATIVE SOCIETY LTD.	
DRAWING NEW PERSONNEL GATE DETAIL	
DATE AUGUST 2000	
SCALE 1:25 and 1:10	
DRW. NO. 882/A3/33	

DO NOT SCALE FROM THIS DRAWING. ALL DIMENSIONS AND SETTING OUT TO BE VERIFIED ON SITE AND ALL DIMENSIONS REFERRED TO INDICATE APPROXIMATE DIMENSIONS.

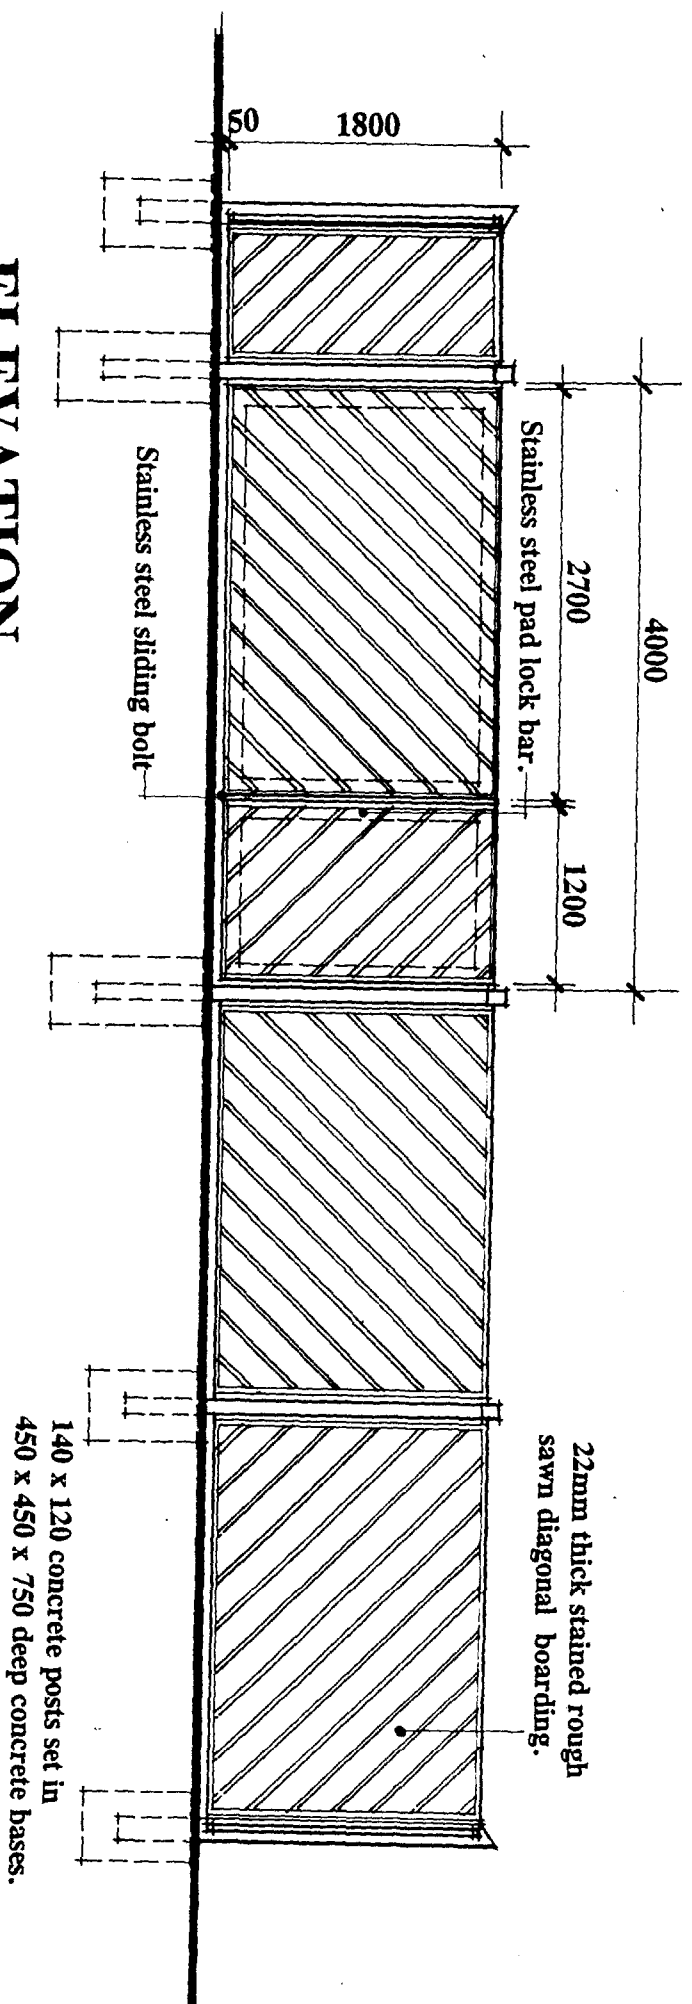

ELEVATION

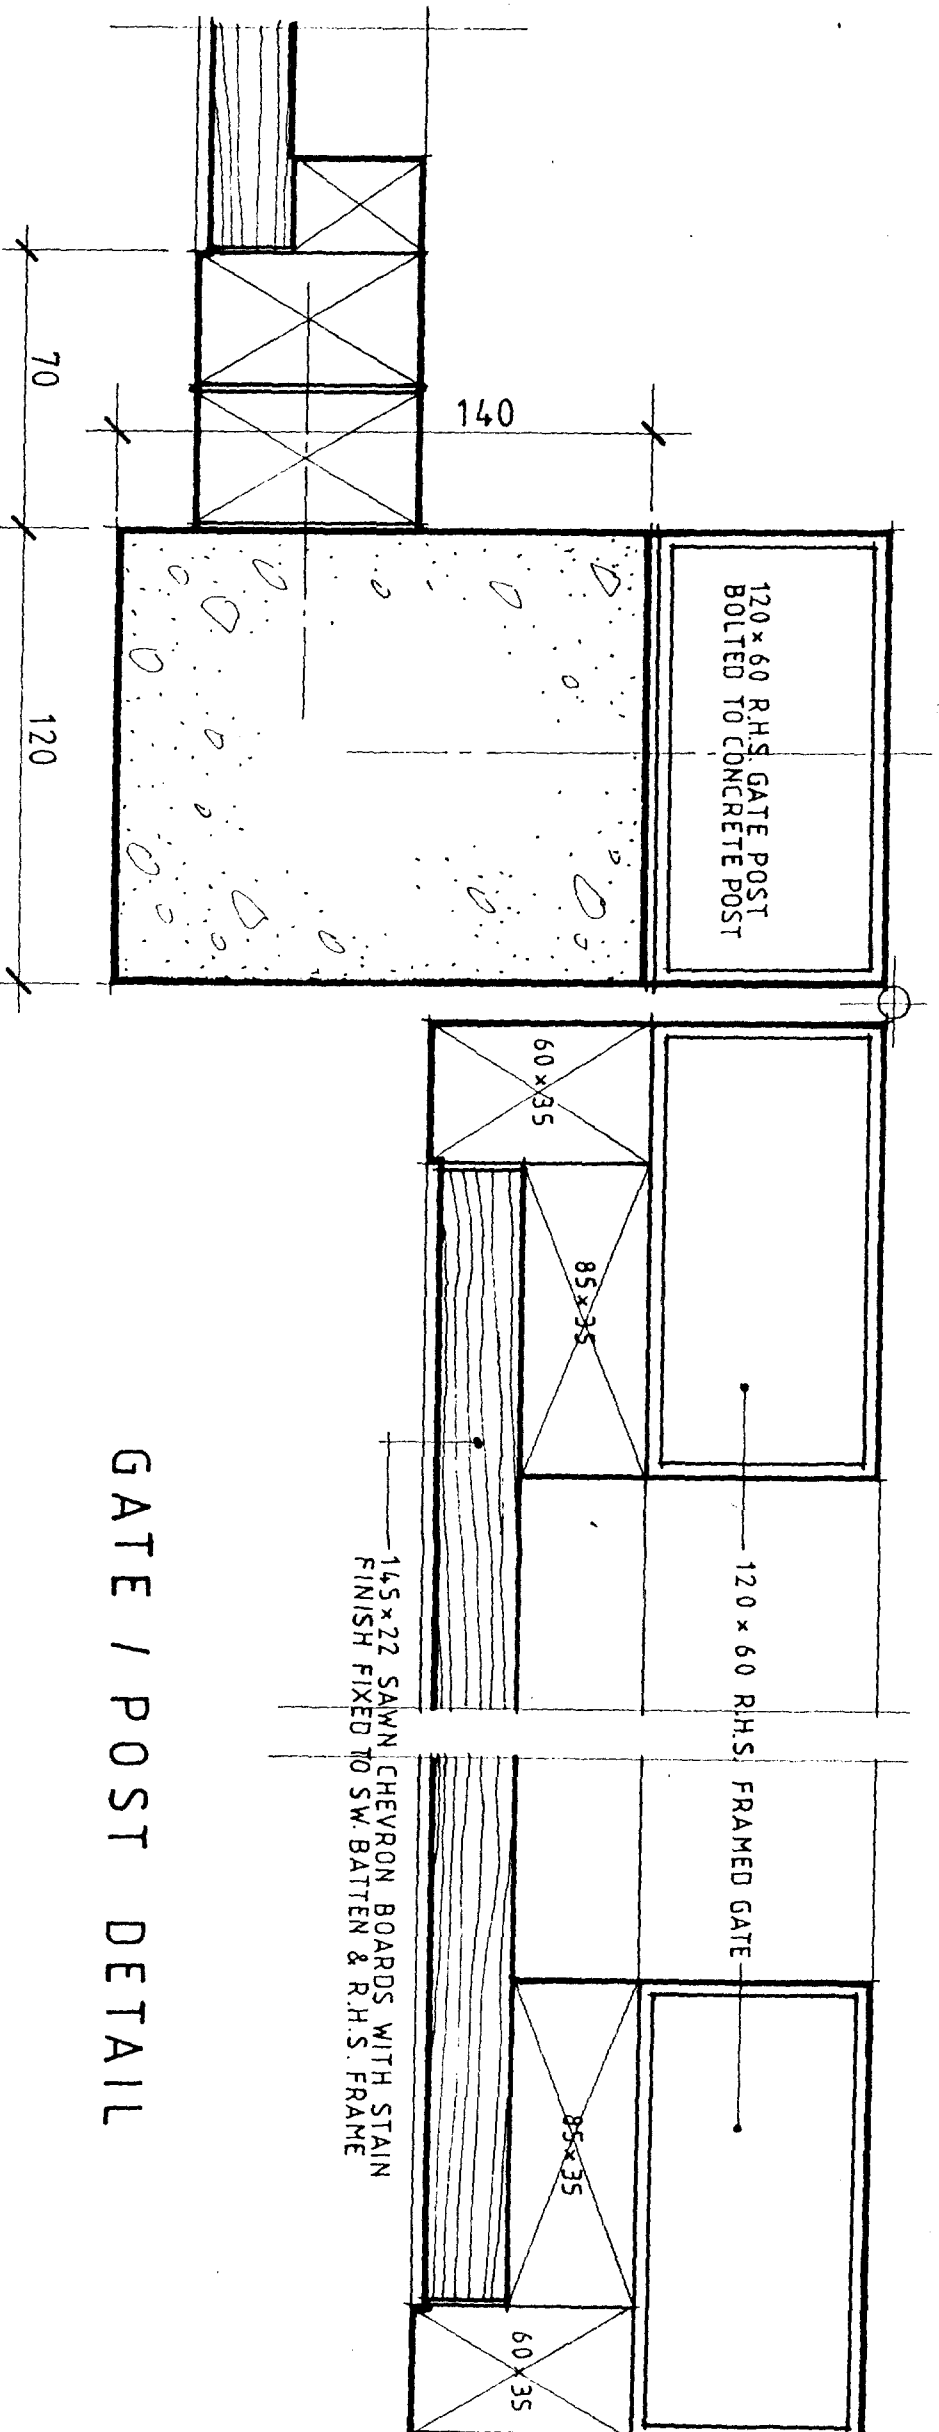

GATE / POST DETAIL

Ref. A1

SOUTH HOLLAND DC
HOUSING & PLANNING

11 AUG 2000

Ref:

06/1/97

BRIAN E WRIGHT
ARCHITECTS

Hamlet House
7 Oak Hill
Washingborough

LINCOLN
LN4 1BA

Tel: 01522 793528
Fax: 01522 794814

PROJECT

RETAIL DEVELOPMENT
WINSOVER ROAD
SPALDING

CLIENT

LINCOLN CO-OPERATIVE
SOCIETY LTD.

DRAWING

DOUBLE GATE DETAIL

DATE

AUGUST 2000

SCALE

1:50 and 1:2

DRW. NO.

882/A3/34

DO NOT SCALE FROM THIS DRAWING. ALL DIMENSIONS AND SETTING OUT TO BE CHECKED ON SITE AND ALL DIMENSIONS REFERRED TO ARCHITECT'S OFFICE DRAWINGS.

EXISTING AREA GRADED TO RECEIVE
150 TAMPED CONCRETE FINISH
ON TYPE 1 CONSOLIDATED HARDCORE

PROPOSED PLAN

Part

A1


289WIDE x 65THICK THROATED PCC
COPINGS ON DPC

TOP OF EXIST.
RETAINING WALL

NEW CONCRETE SERVICE YARD
ON TYPE 1 CONSOLIDATED
HARDCORE

+10.180

EXISTING RETAINING WALL

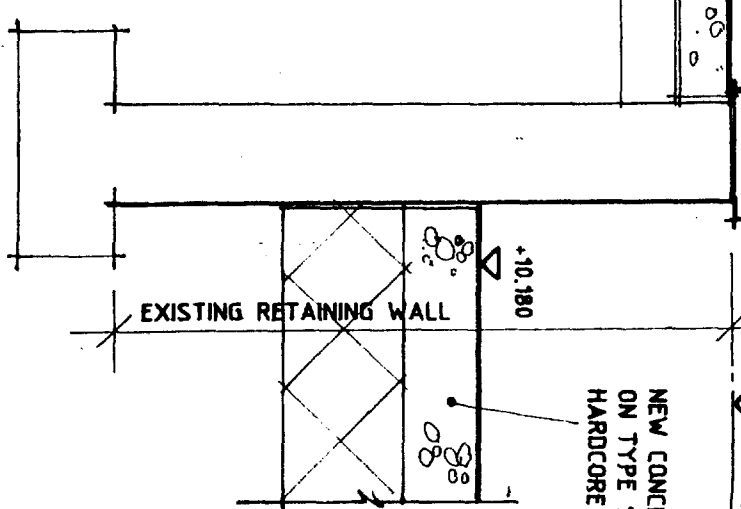

VARIES (SEE PLAN)

FACE OF BUILDING

CONCRETE POST/TIMBER
PANEL FENCING (SINGLE)

1800

1350 / 1500

140


50

CONCRETE POST/BASE

DETAIL D

DETAIL E
EXISTING RETAINING WALL

255x125x910 PCC KERBING

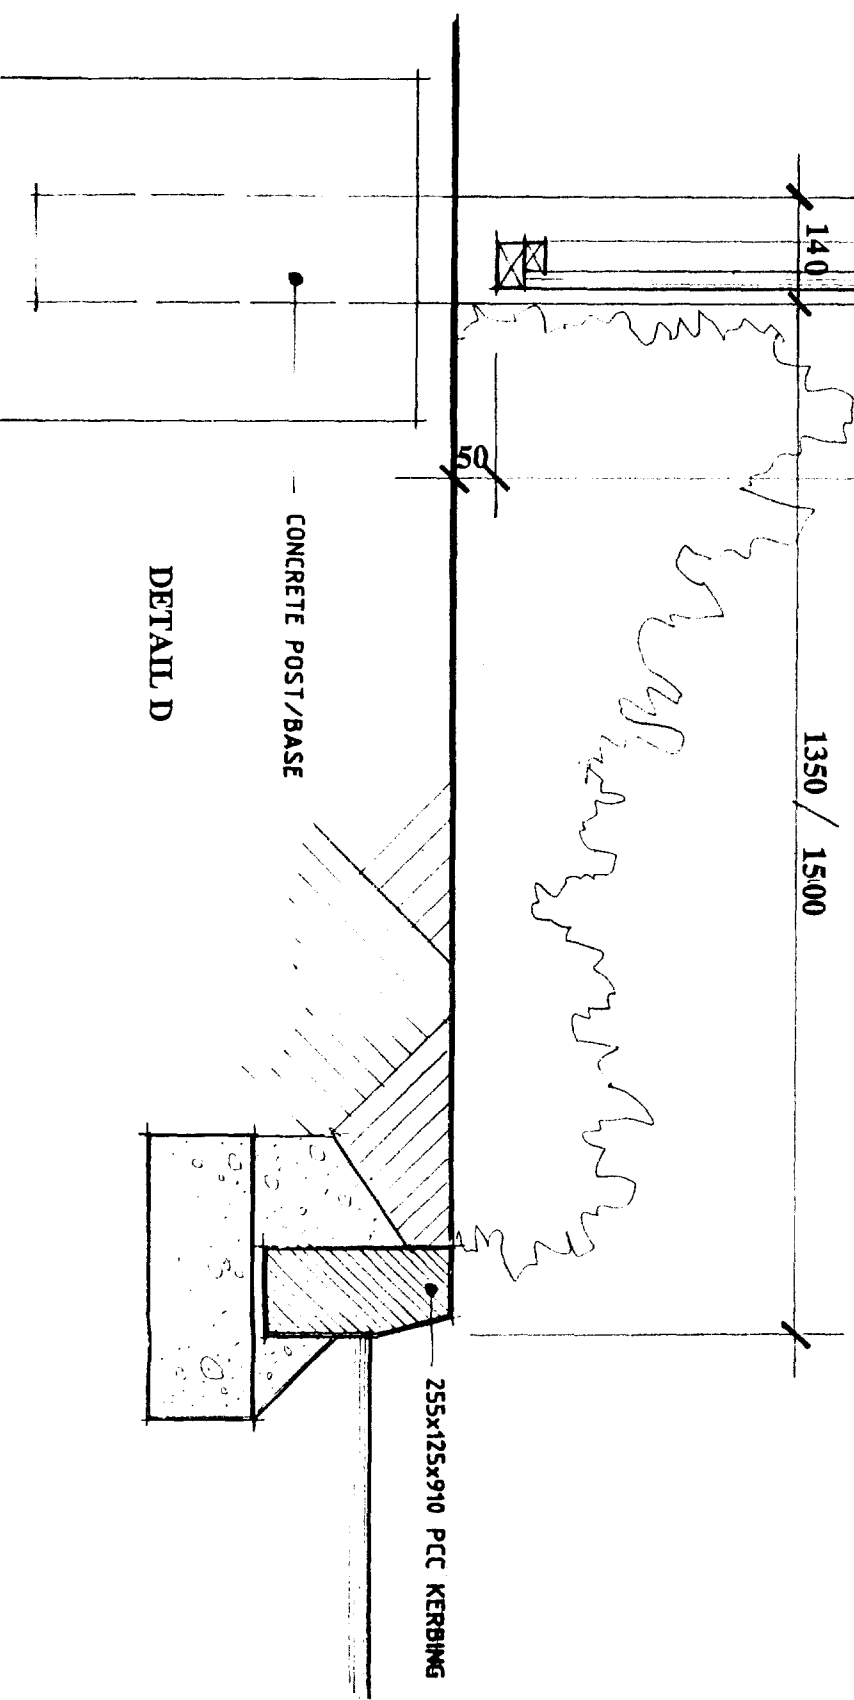

SOUTH HOLLAND DC
HOUSING & PLANNING
11 AUG 2000
Ref: 06/1/97

BRIAN E WRIGHT
ARCHITECTS
Hamlet House
7 Oak Hill
Washingborough
LINCOLN
LN4 1BA
Tel: 01522 793528
Fax: 01522 794814

PROJECT
RETAIL DEVELOPMENT
WINSOVER ROAD
SPALDING

CLIENT
LINCOLN CO-OPERATIVE
SOCIETY LTD.





DRAWING
KERB DETAIL TO
PLANTER & GATES TO
STAFF PARKING

DATE
AUGUST 2000

SCALE
1:10, 1:50 & 1:2


DRW. NO.
882/A3/30

DO NOT SCALE FROM THIS DRAWING. ALL DIMENSIONS AND SETTING OUT TO BE CHECKED
ON SITE AND ALL DIMENSIONS REFERRED TO ARCHITECT'S WORKING DRAWINGS.

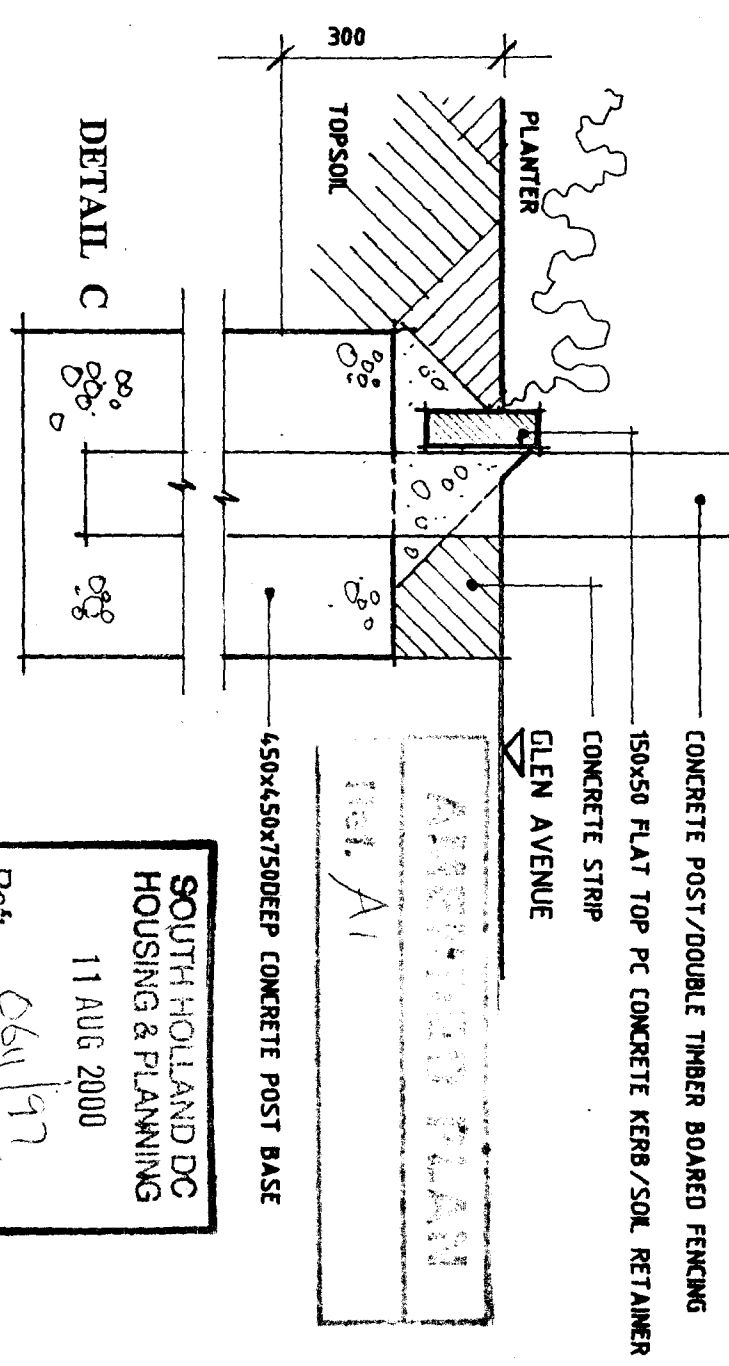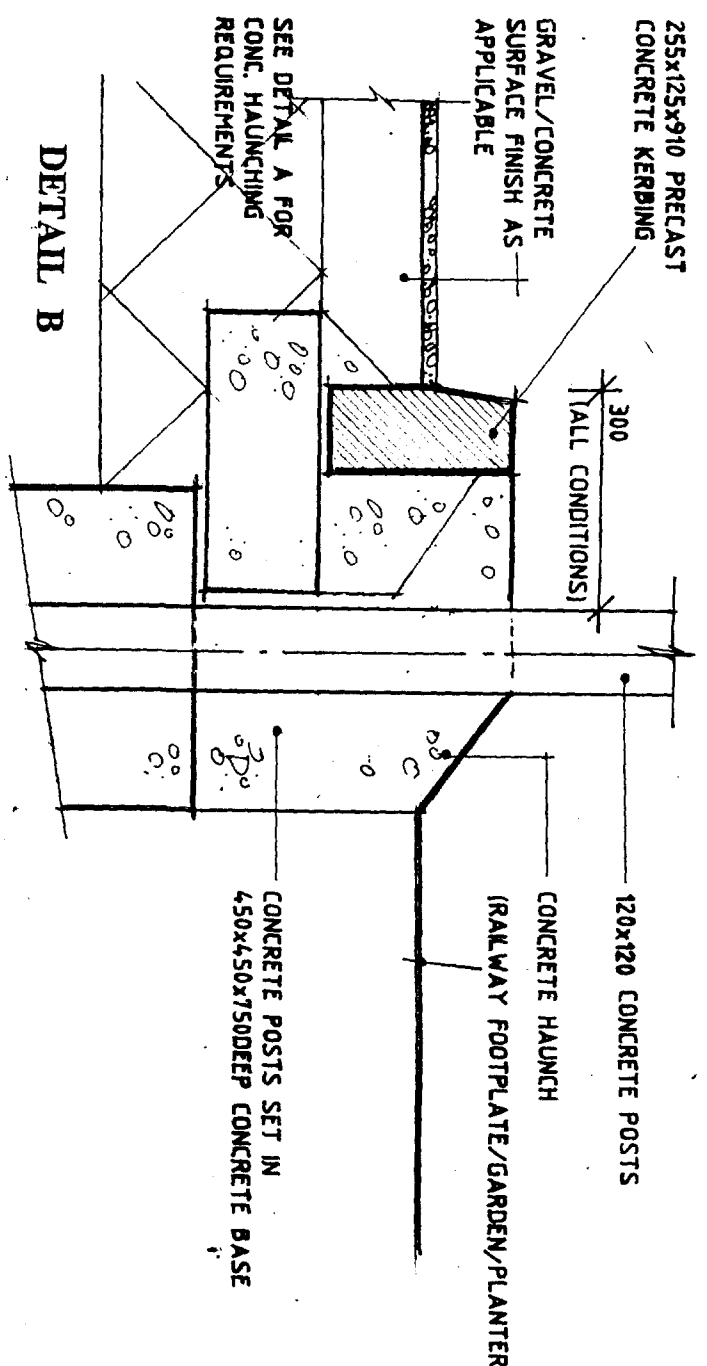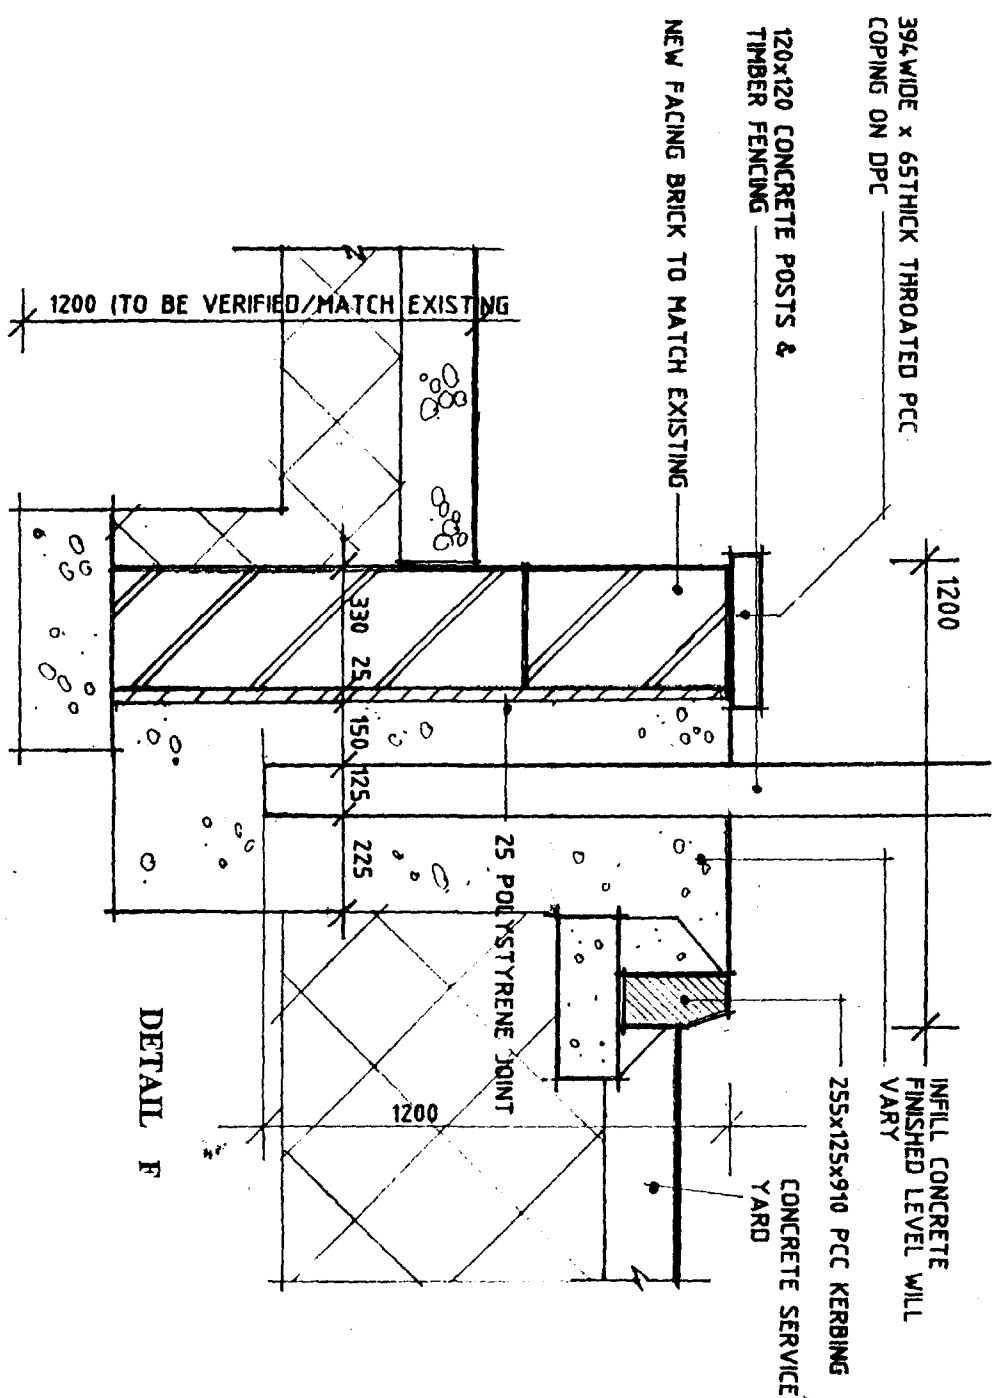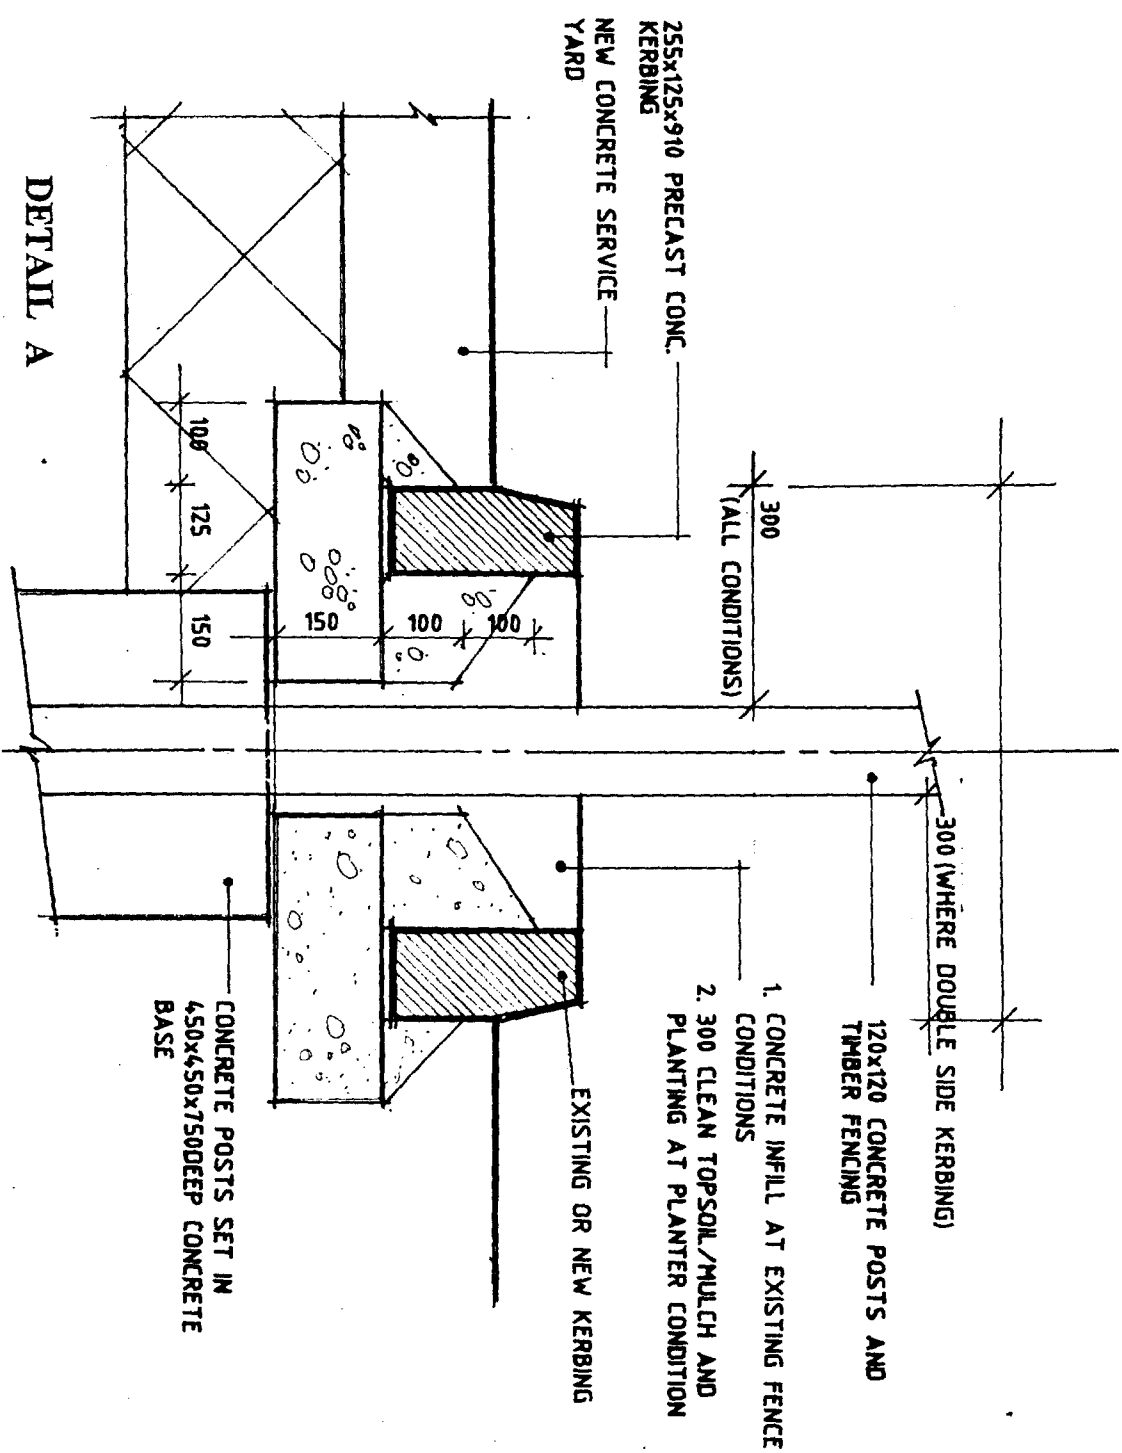

SOUTH HOLLAND DC HOUSING & PLANNING
11 AUG 2000
Ref: 061197

BRIAN E WRIGHT ARCHITECTS Hamlet House 7 Oak Hill Warrington LANCASHIRE LN4 1BA Tel: 01522 793528 Fax: 01522 794814		PROJECT RETAIL DEVELOPMENT, WINSTON ROAD, SPALDING	CLIENT LINCOLN CO-OPERATIVE SOCIETY LTD.	DRAWING KERB DETAILS
882/A3/29		DRW. NO.	DATE AUGUST 2000	SCALE 1:10

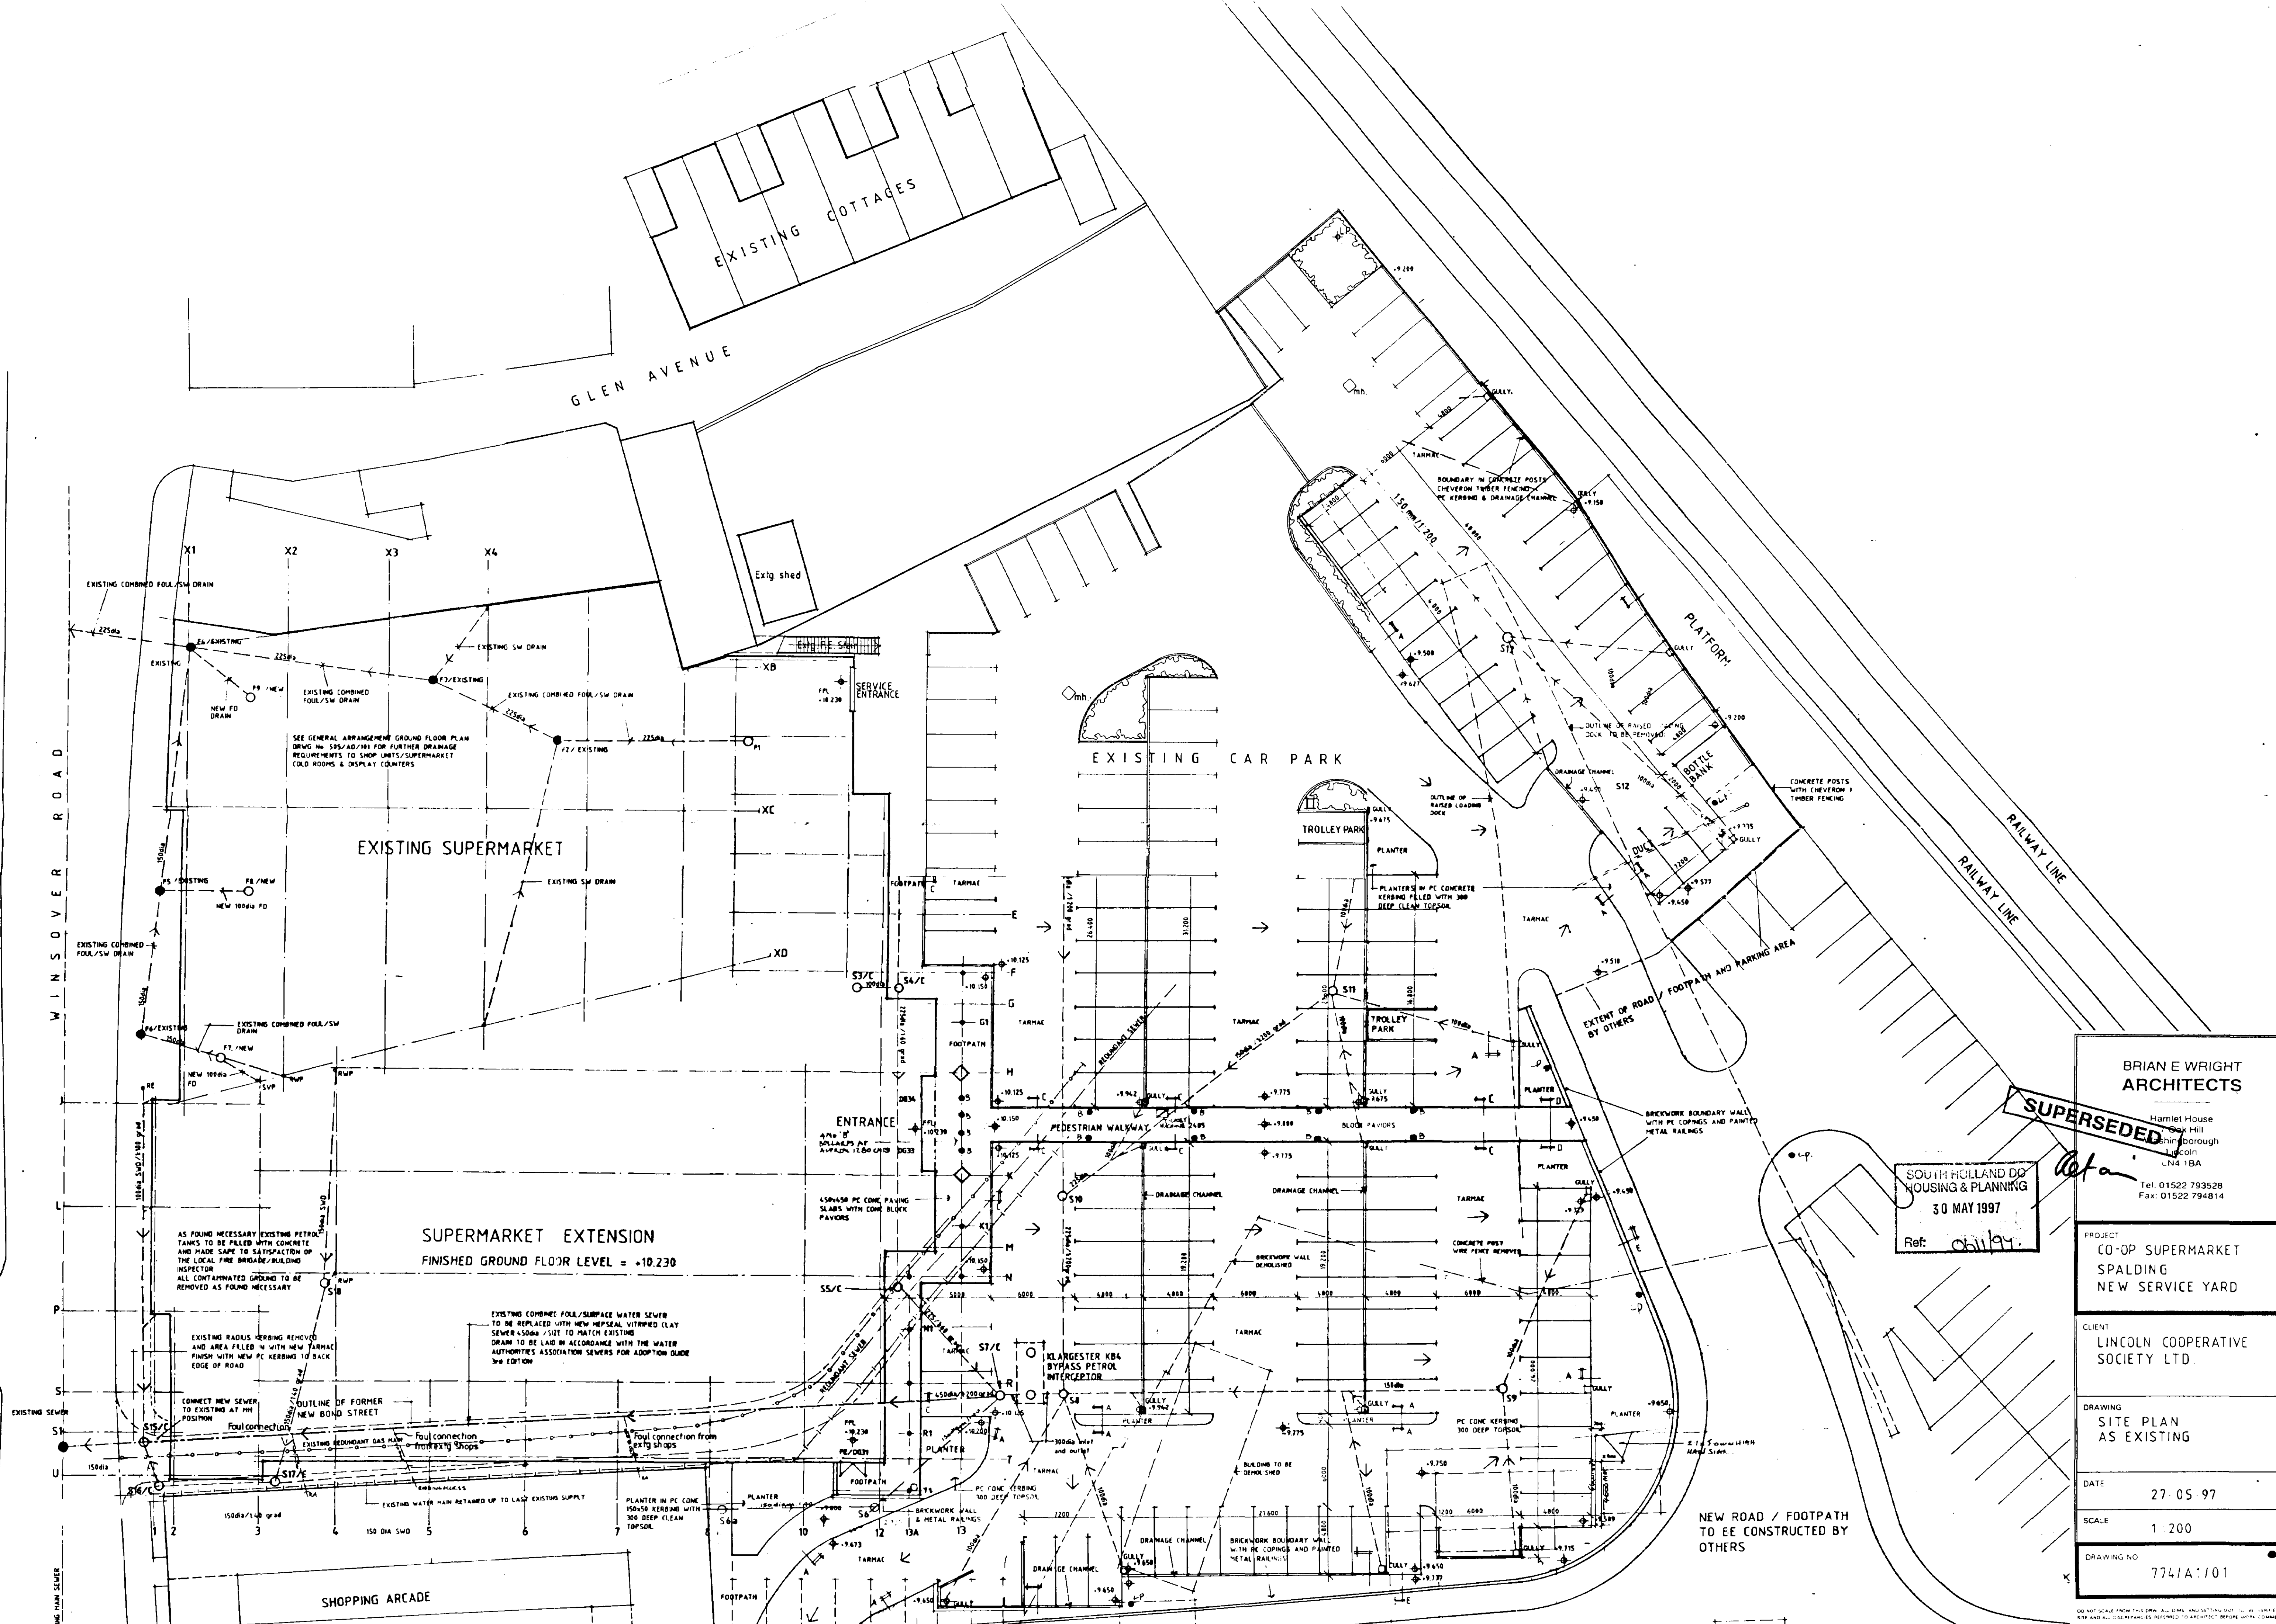

BRIAN E WRIGHT ARCHITECTS
Hamlet House
100 Oak Hill
Spalding, Lincolnshire
LN4 1BA
Tel: 01522 793528
Fax: 01522 794814

SOUTH HOLLAND DISTRICT COUNCIL HOUSING & PLANNING
30 MAY 1997
Ref: *011/97*

PROJECT
CO-OP SUPERMARKET
SPALDING
NEW SERVICE YARD

CLIENT
LINCOLN COOPERATIVE SOCIETY LTD

DRAWING
SITE PLAN
AS EXISTING



DATE
27.05.97

SCALE
1:200

DRAWING NO
774/A1/01

SUPERSEDED

DO NOT SCALE FROM THIS DRAWING. ALL DIMENSIONS AND SETTING OUT TO BE CHECKED ON SITE AND ALL DISCREPANCIES REFERRED TO ARCHITECT BEFORE WORK COMMENCES.

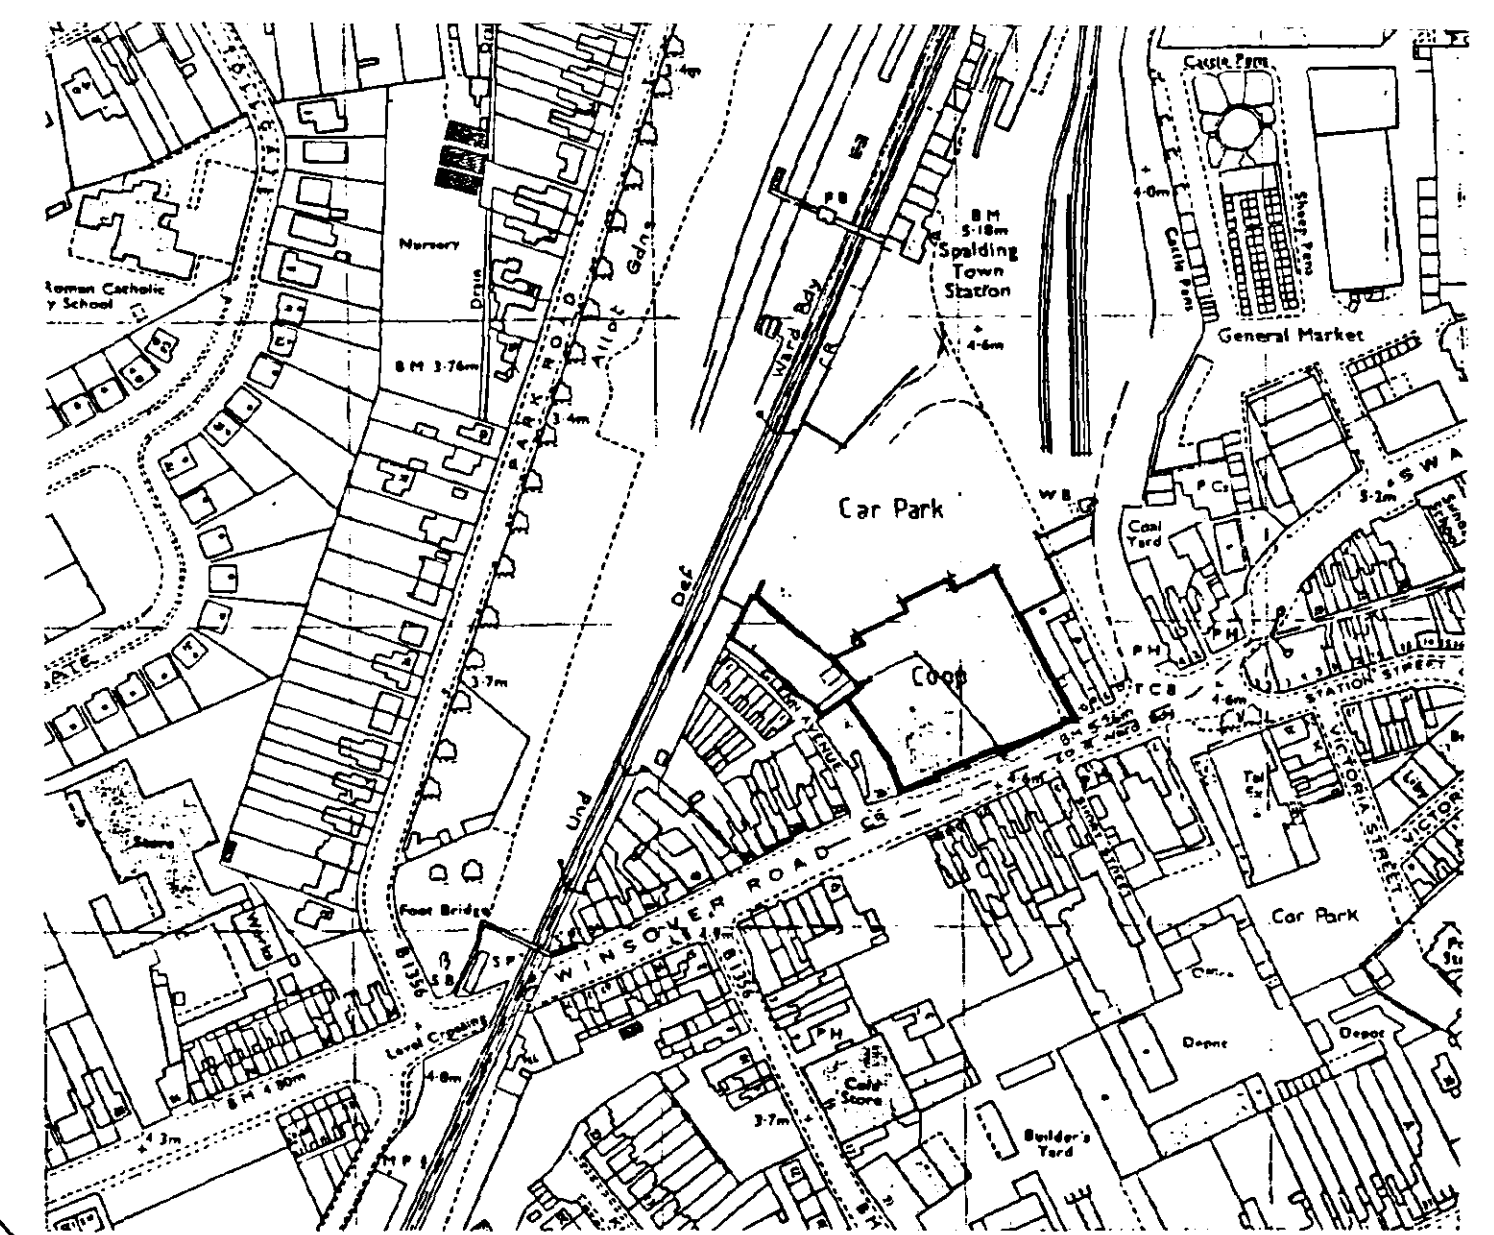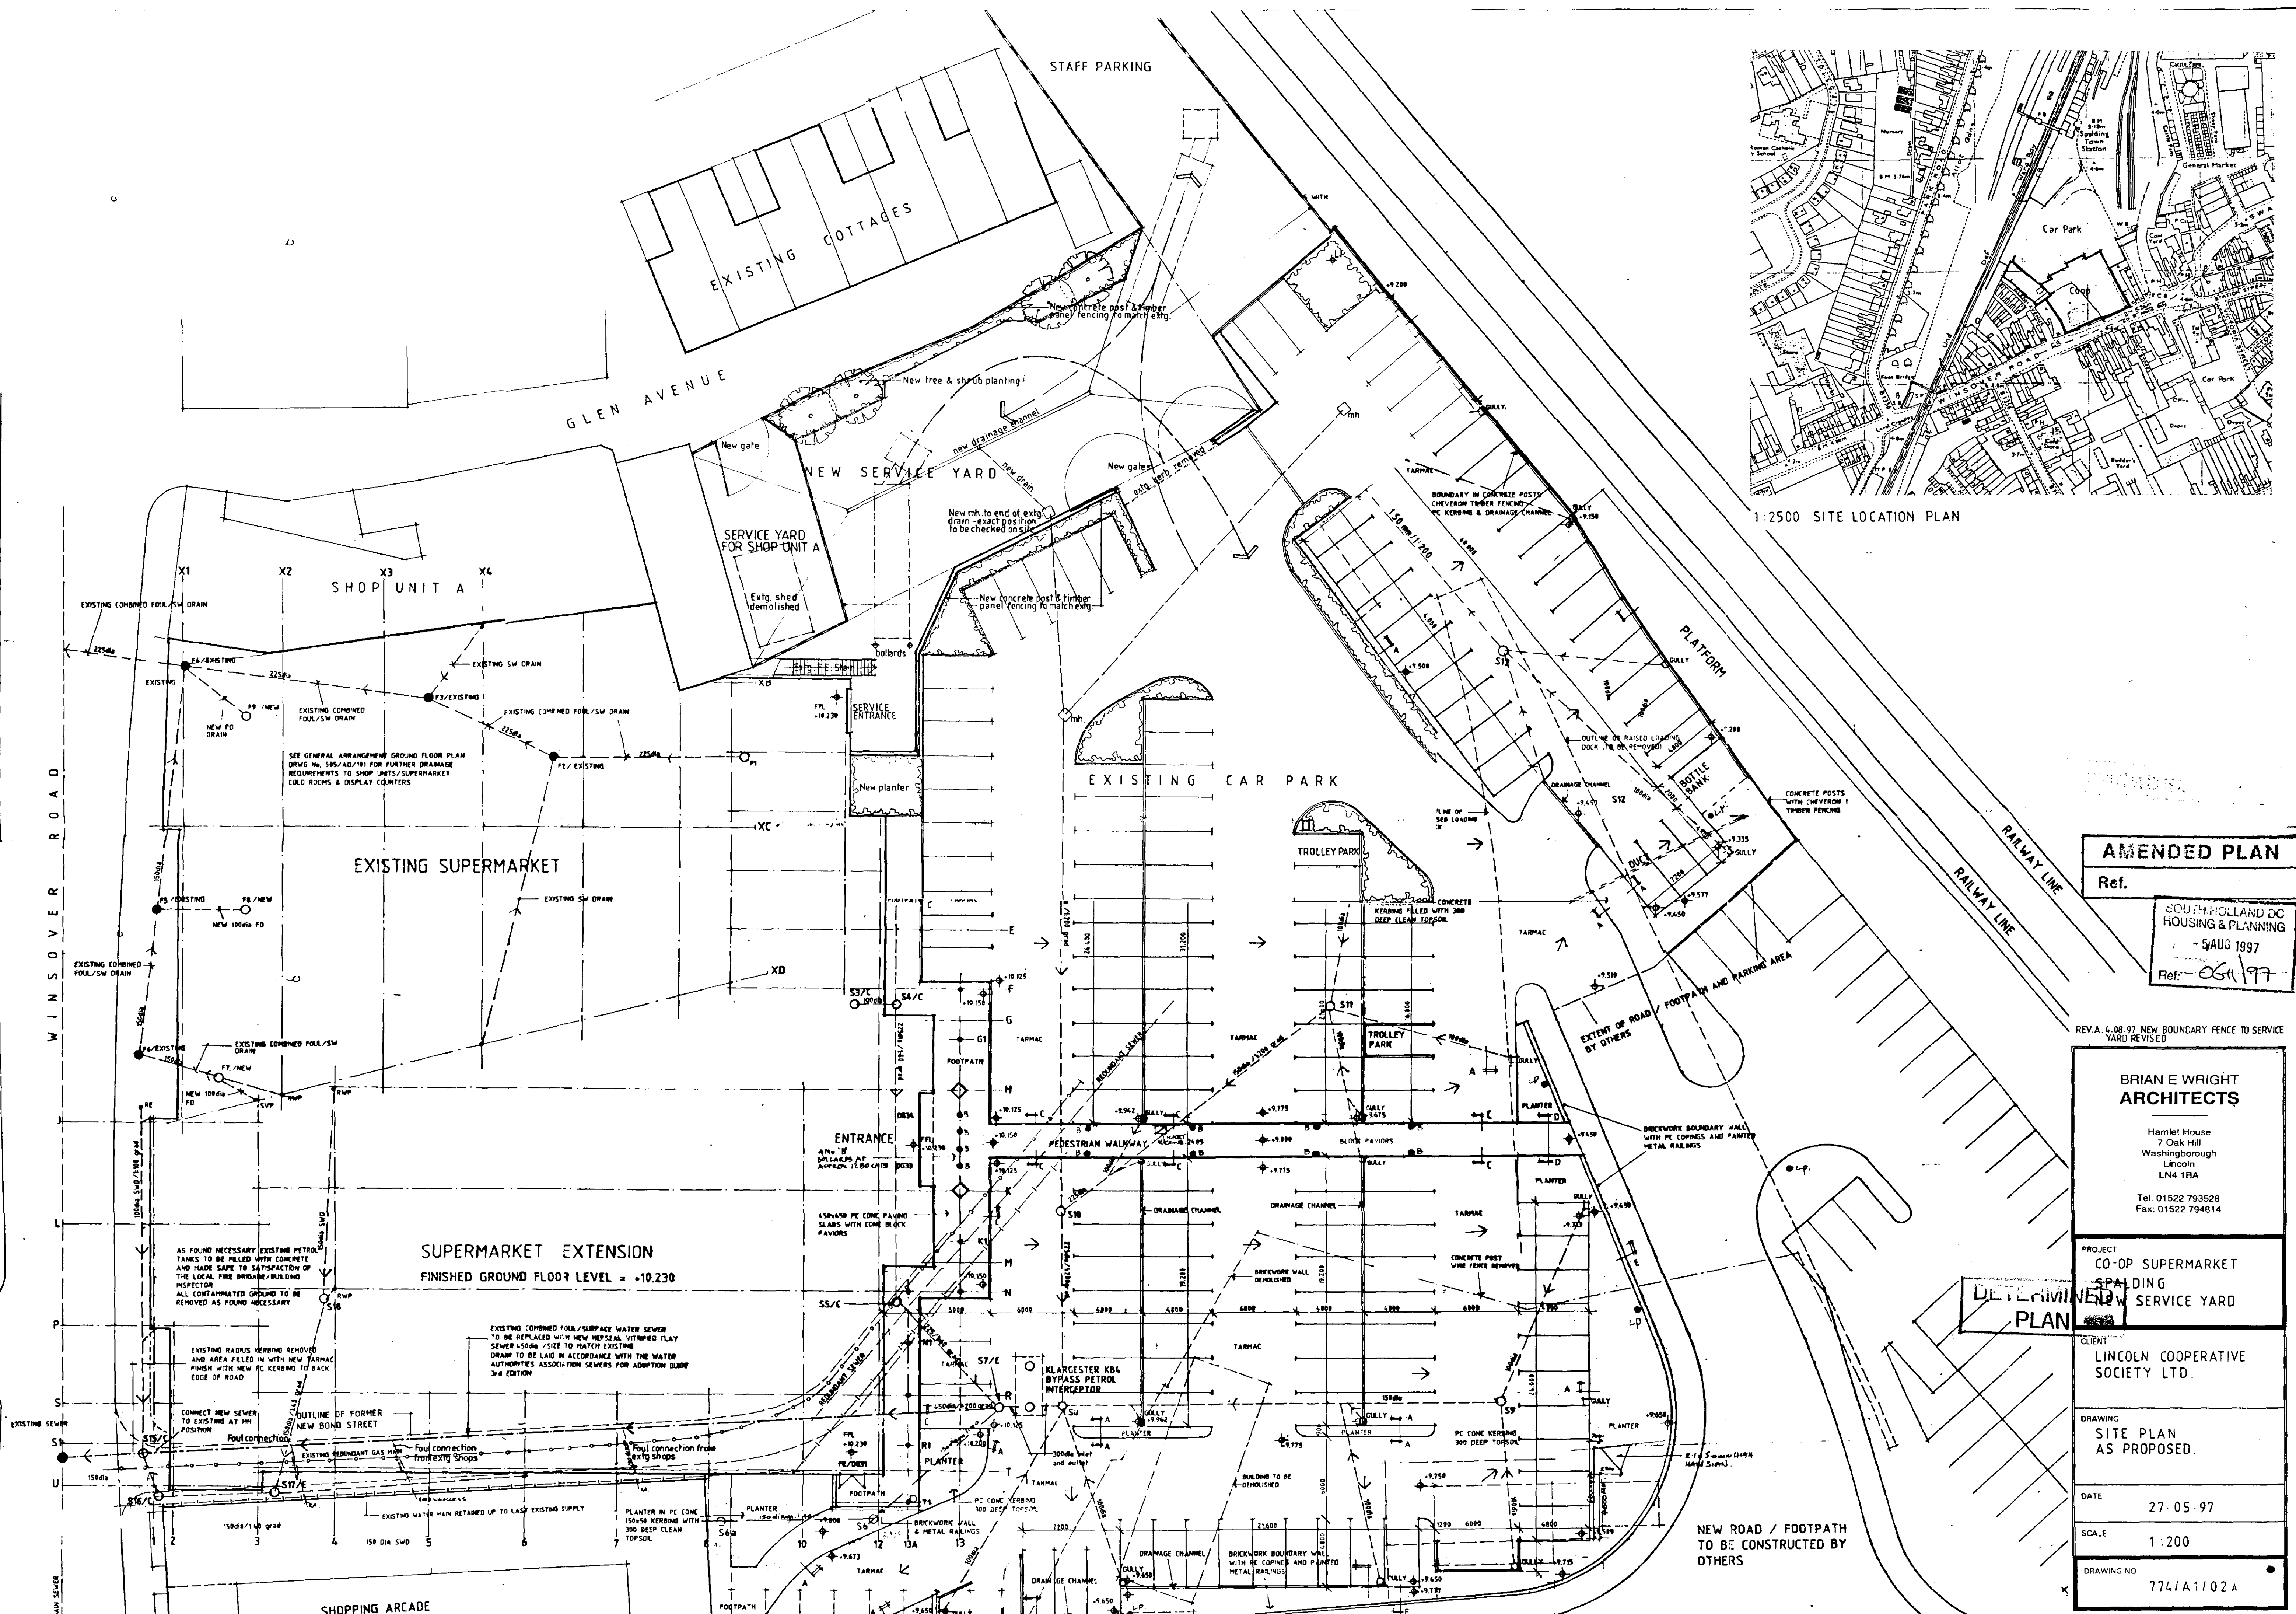

1:2500 SITE LOCATION PLAN

AMENDED PLAN
Ref. SOUTH HOLLAND DC HOUSING & PLANNING
- 5 AUG 1997
Ref: OG/197

REV. A 4.08.97 NEW BOUNDARY FENCE TO SERVICE YARD REVISED

BRIAN E WRIGHT ARCHITECTS
Hamlet House
7 Oak Hill
Washingborough
Lincoln LN4 1BA
Tel: 01522 793528
Fax: 01522 794814

PROJECT
CO-OP SUPERMARKET SPALDING SERVICE YARD

CLIENT
LINCOLN COOPERATIVE SOCIETY LTD.

DRAWING
SITE PLAN AS PROPOSED.



DATE
27.05.97

SCALE
1:200

DRAWING NO
7741A1/02A

DETERMINED PLAN

NEW ROAD / FOOTPATH TO BE CONSTRUCTED BY OTHERS

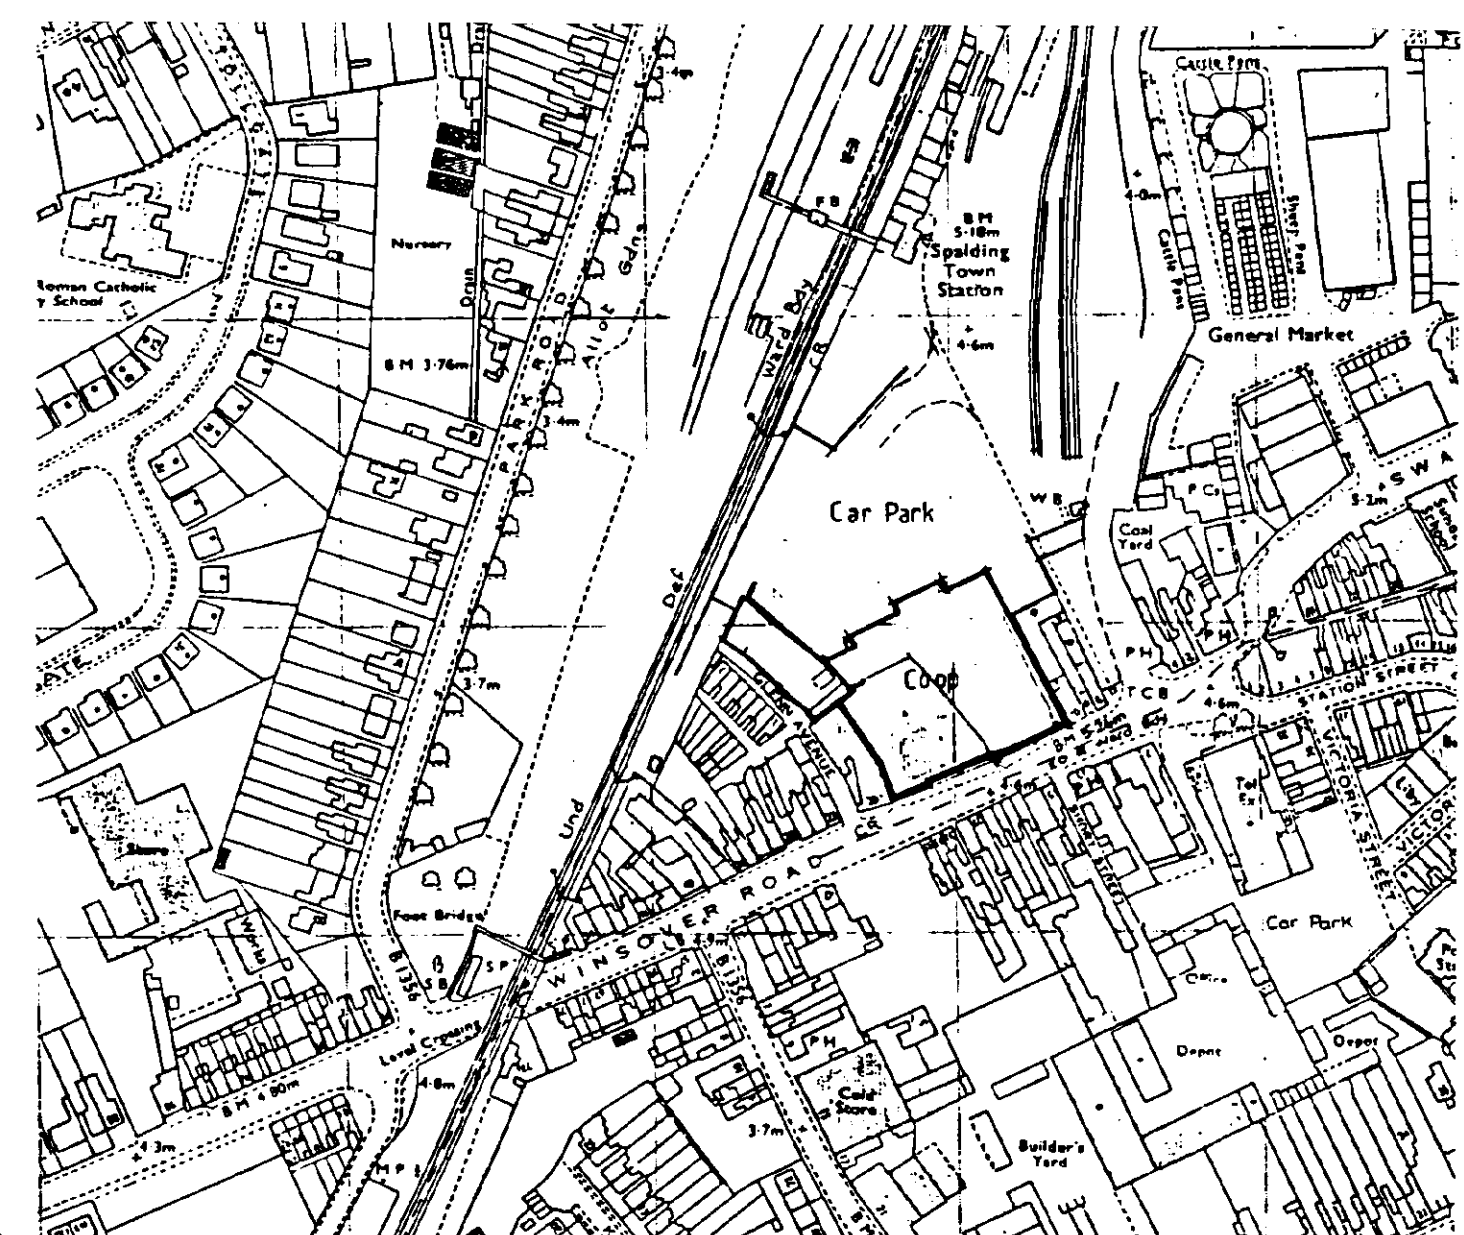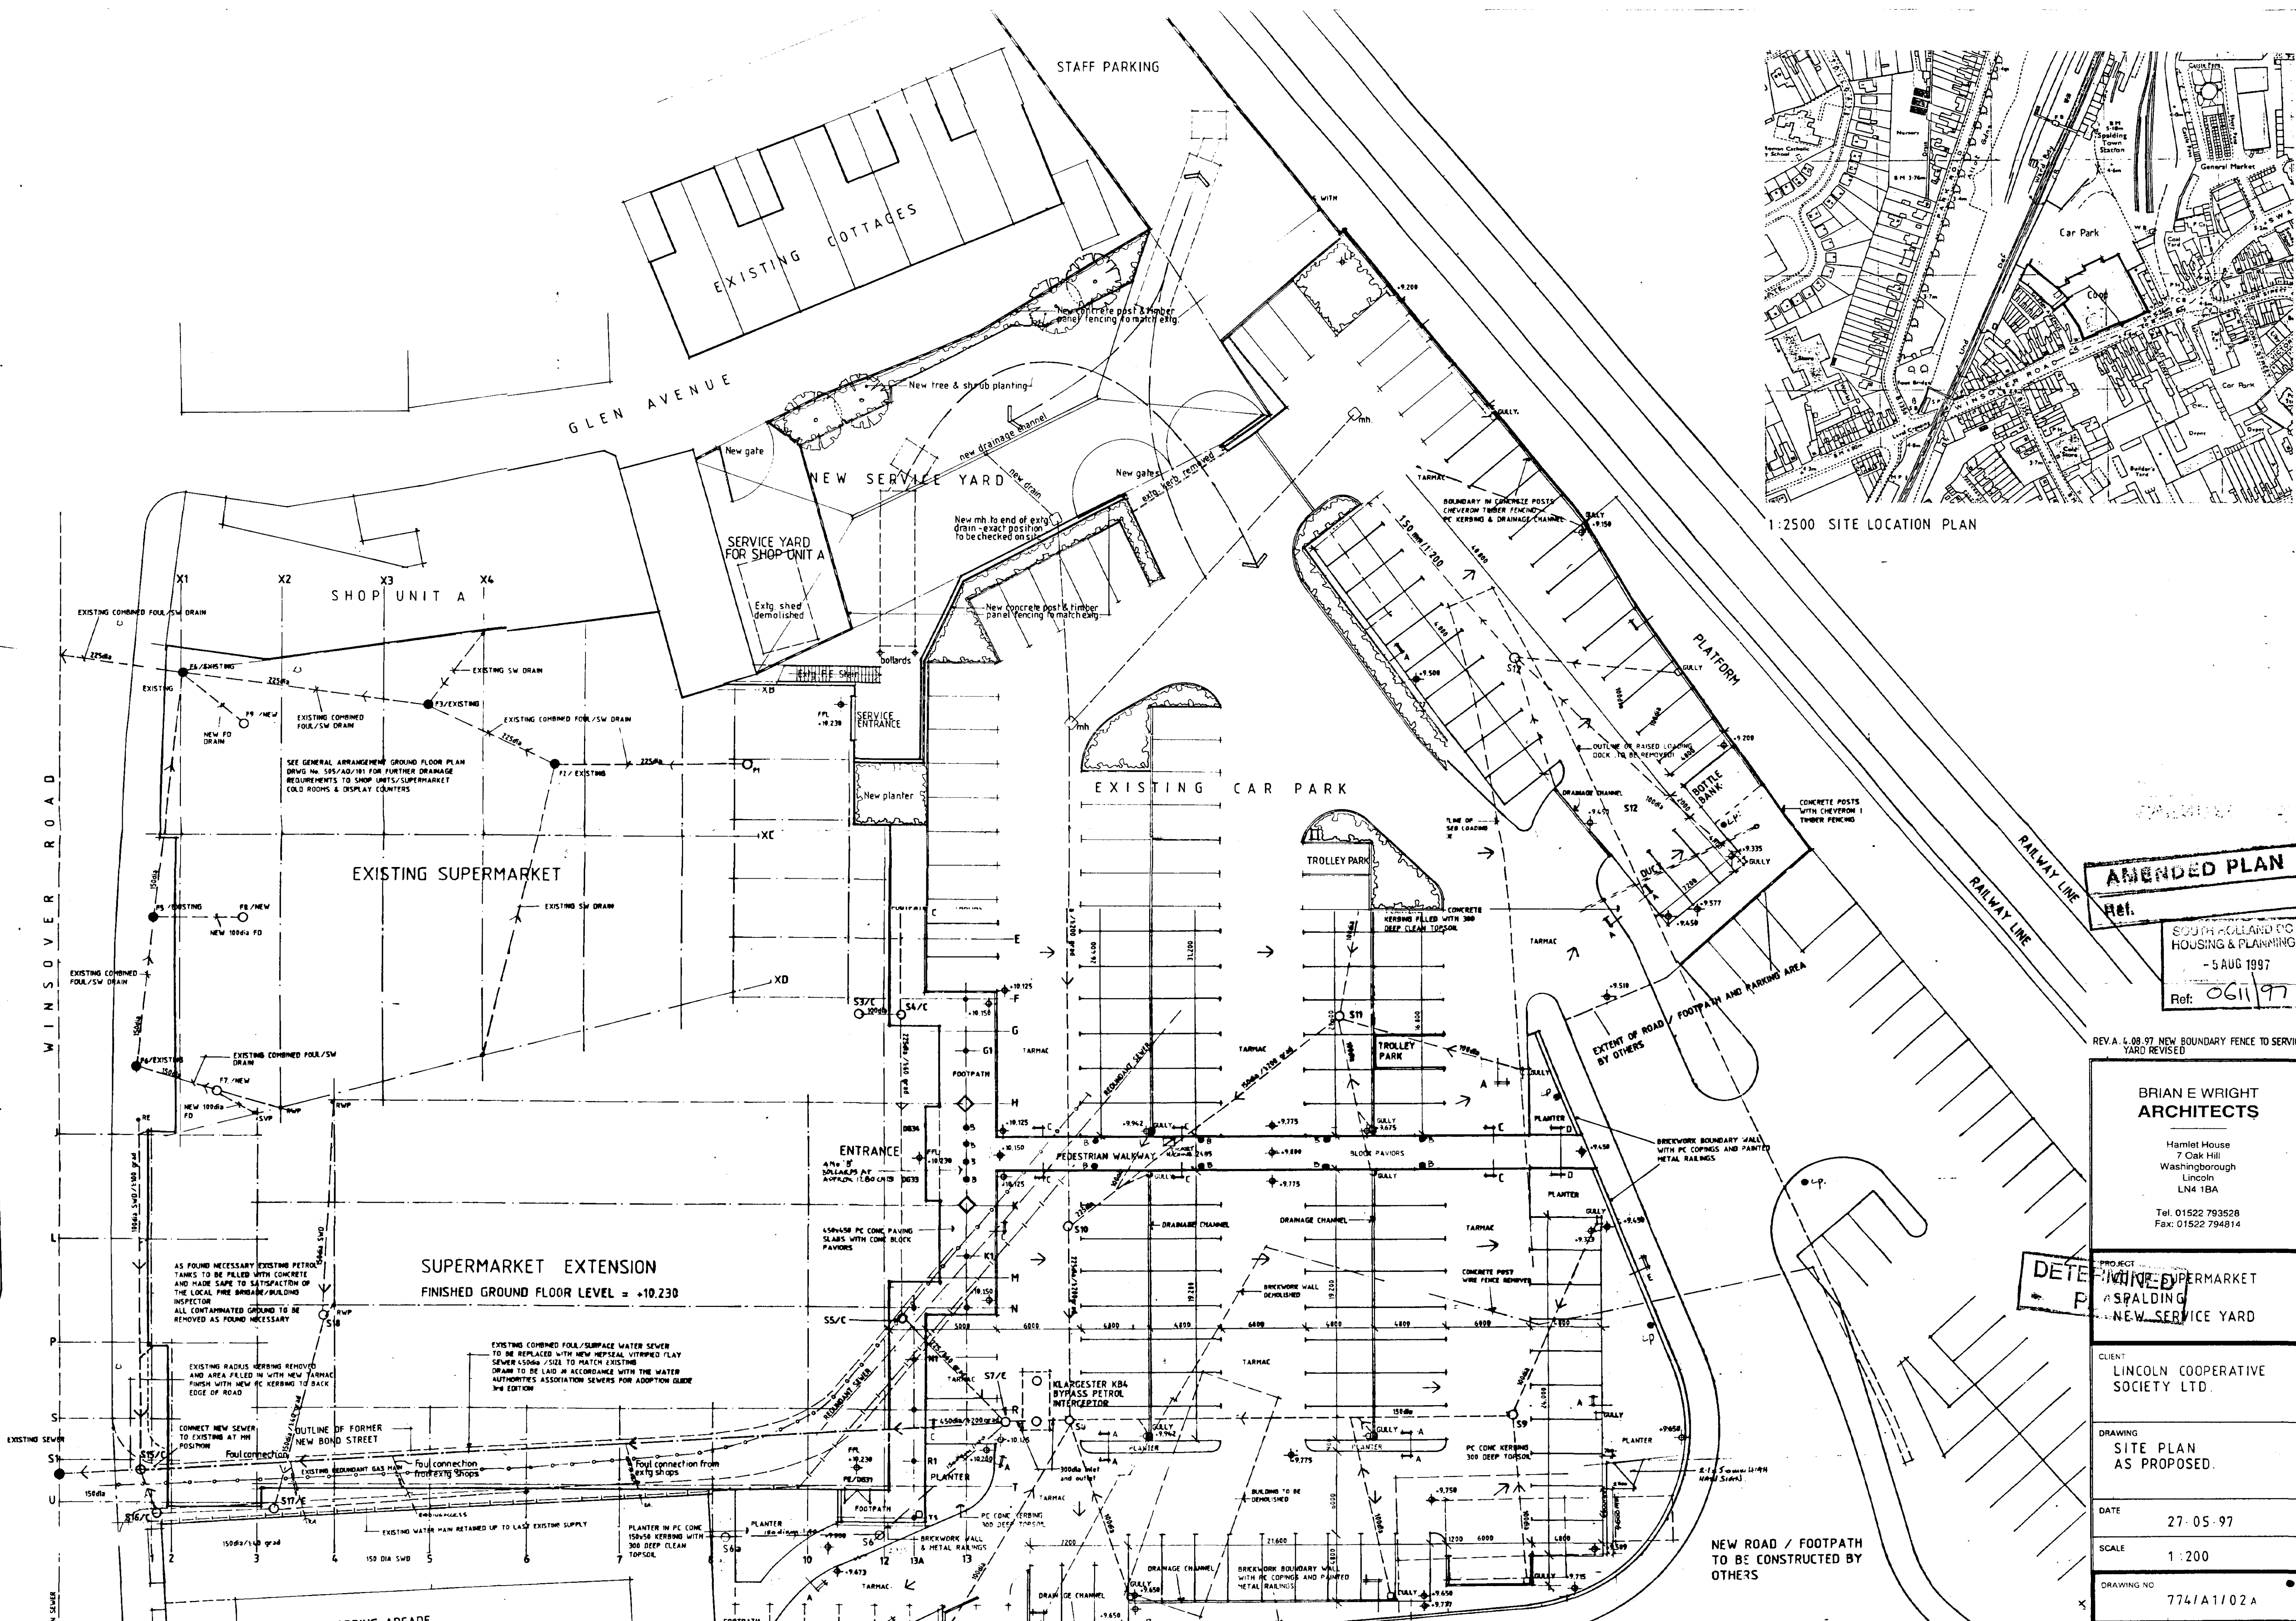

1:2500 SITE LOCATION PLAN

AMENDED PLAN

Ref. SOUTH HOLLAND CO HOUSING & PLANNING
- 5 AUG 1997
Ref. 06/11/97

REV. A. 1.08.97 NEW BOUNDARY FENCE TO SERVICE YARD REVISED

BRIAN E WRIGHT ARCHITECTS

Hamlet House
7 Oak Hill
Washingborough
Lincoln
LN4 1BA

Tel. 01522 793528
Fax: 01522 794814

**DETERMINED SUPERMARKET
AS SPALDING
NEW SERVICE YARD**

CLIENT
**LINCOLN COOPERATIVE
SOCIETY LTD.**

DRAWING
**SITE PLAN
AS PROPOSED.**

DATE
27-05-97

SCALE
1:200

DRAWING NO
774/A1/02A

DO NOT SCALE FROM THIS DRAW. ALL DIMS. AND SETTING OUT TO BE VERIFIED ON SITE AND ALL DISCREPANCIES REFERRED TO ARCHITECT. BEFORE WORK COMMENCES.

