


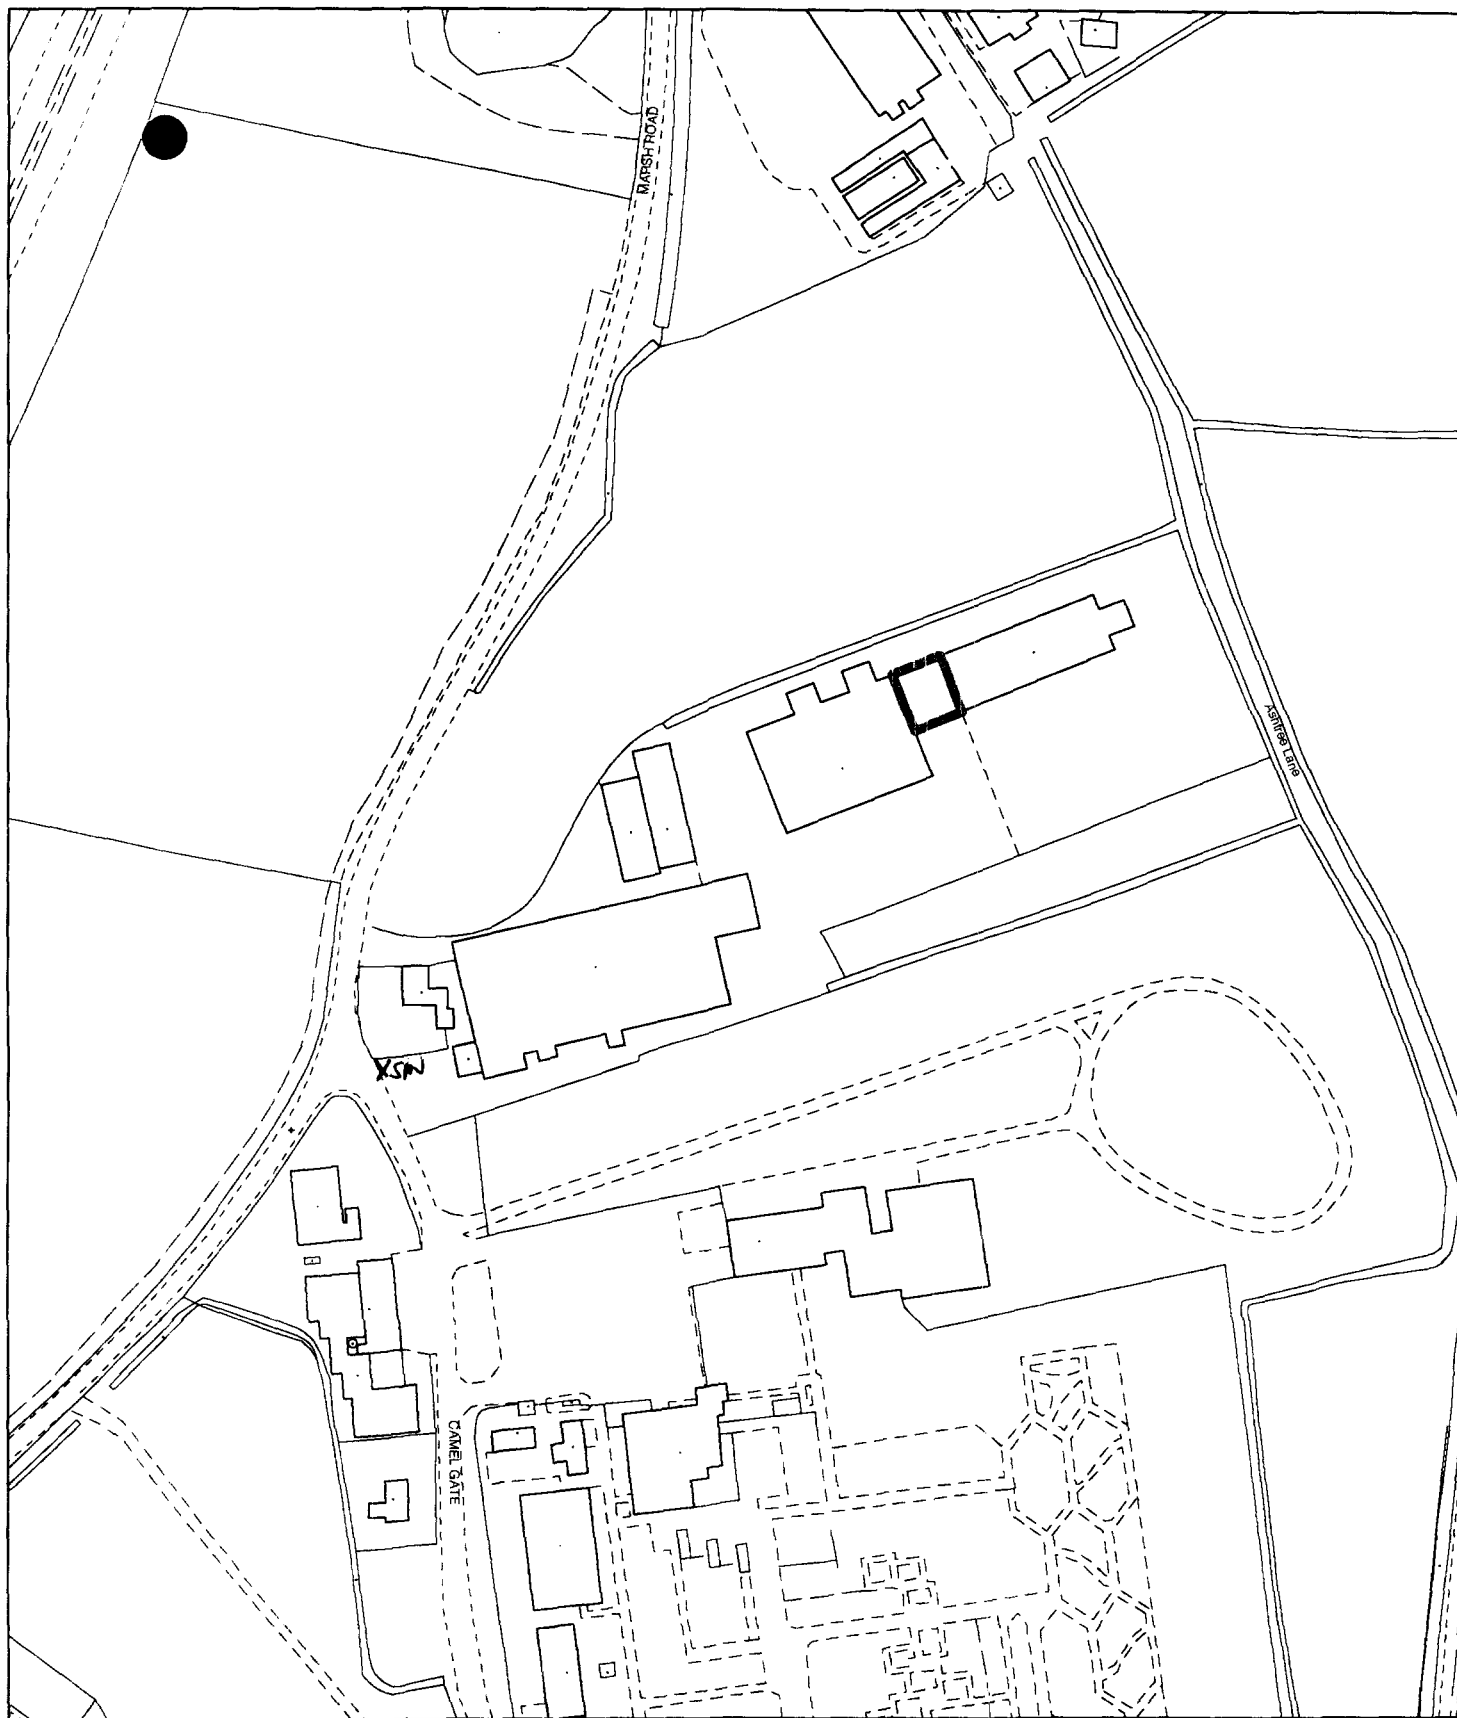

**Planning Application Location Plan
Ward Member Notification**

H16/0615/02

Scale: 1:2500


FILE COPY

Planning and Development



Council Offices, Priory Road, Spalding, Lincolnshire
PE11 2XE

PLEASE DO NOT COPY THIS PLAN
This map is reproduced from Ordnance Survey material with
permission of Ordnance Survey on behalf of Her Majesty's
Stationery Office (c) Crown copyright. Unauthorised reproduction
infringes Crown copyright and may lead to prosecution or civil
proceedings. South Holland District Council LA079413 2002



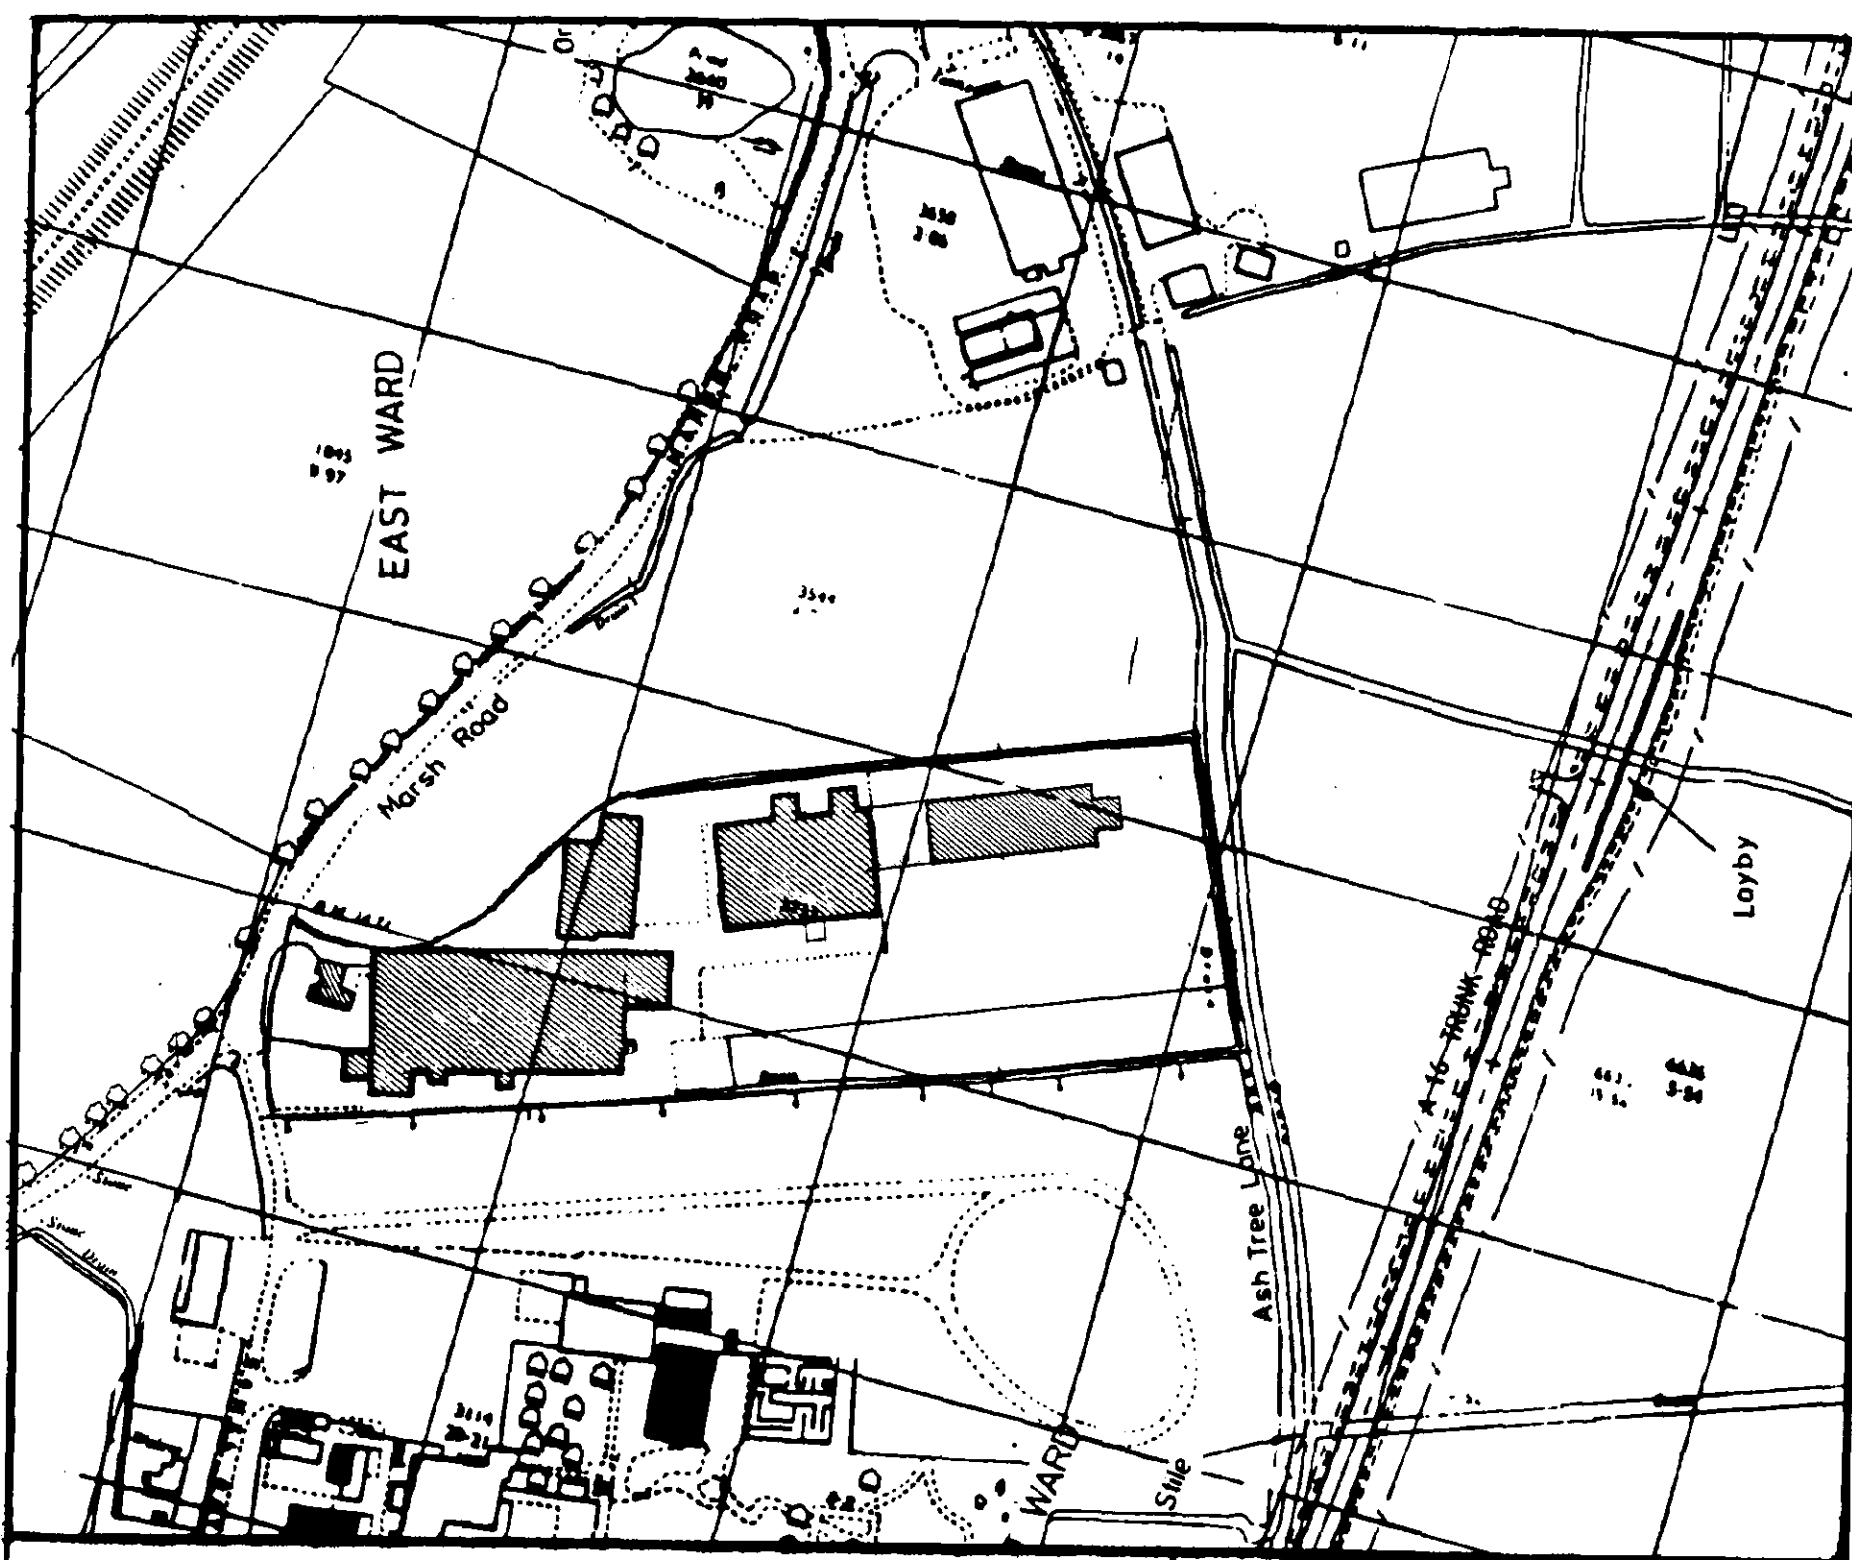

LOCATION PLAN 1:2500 SCALE

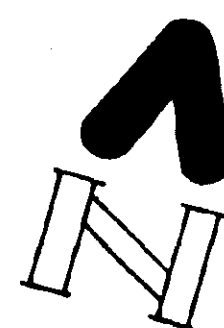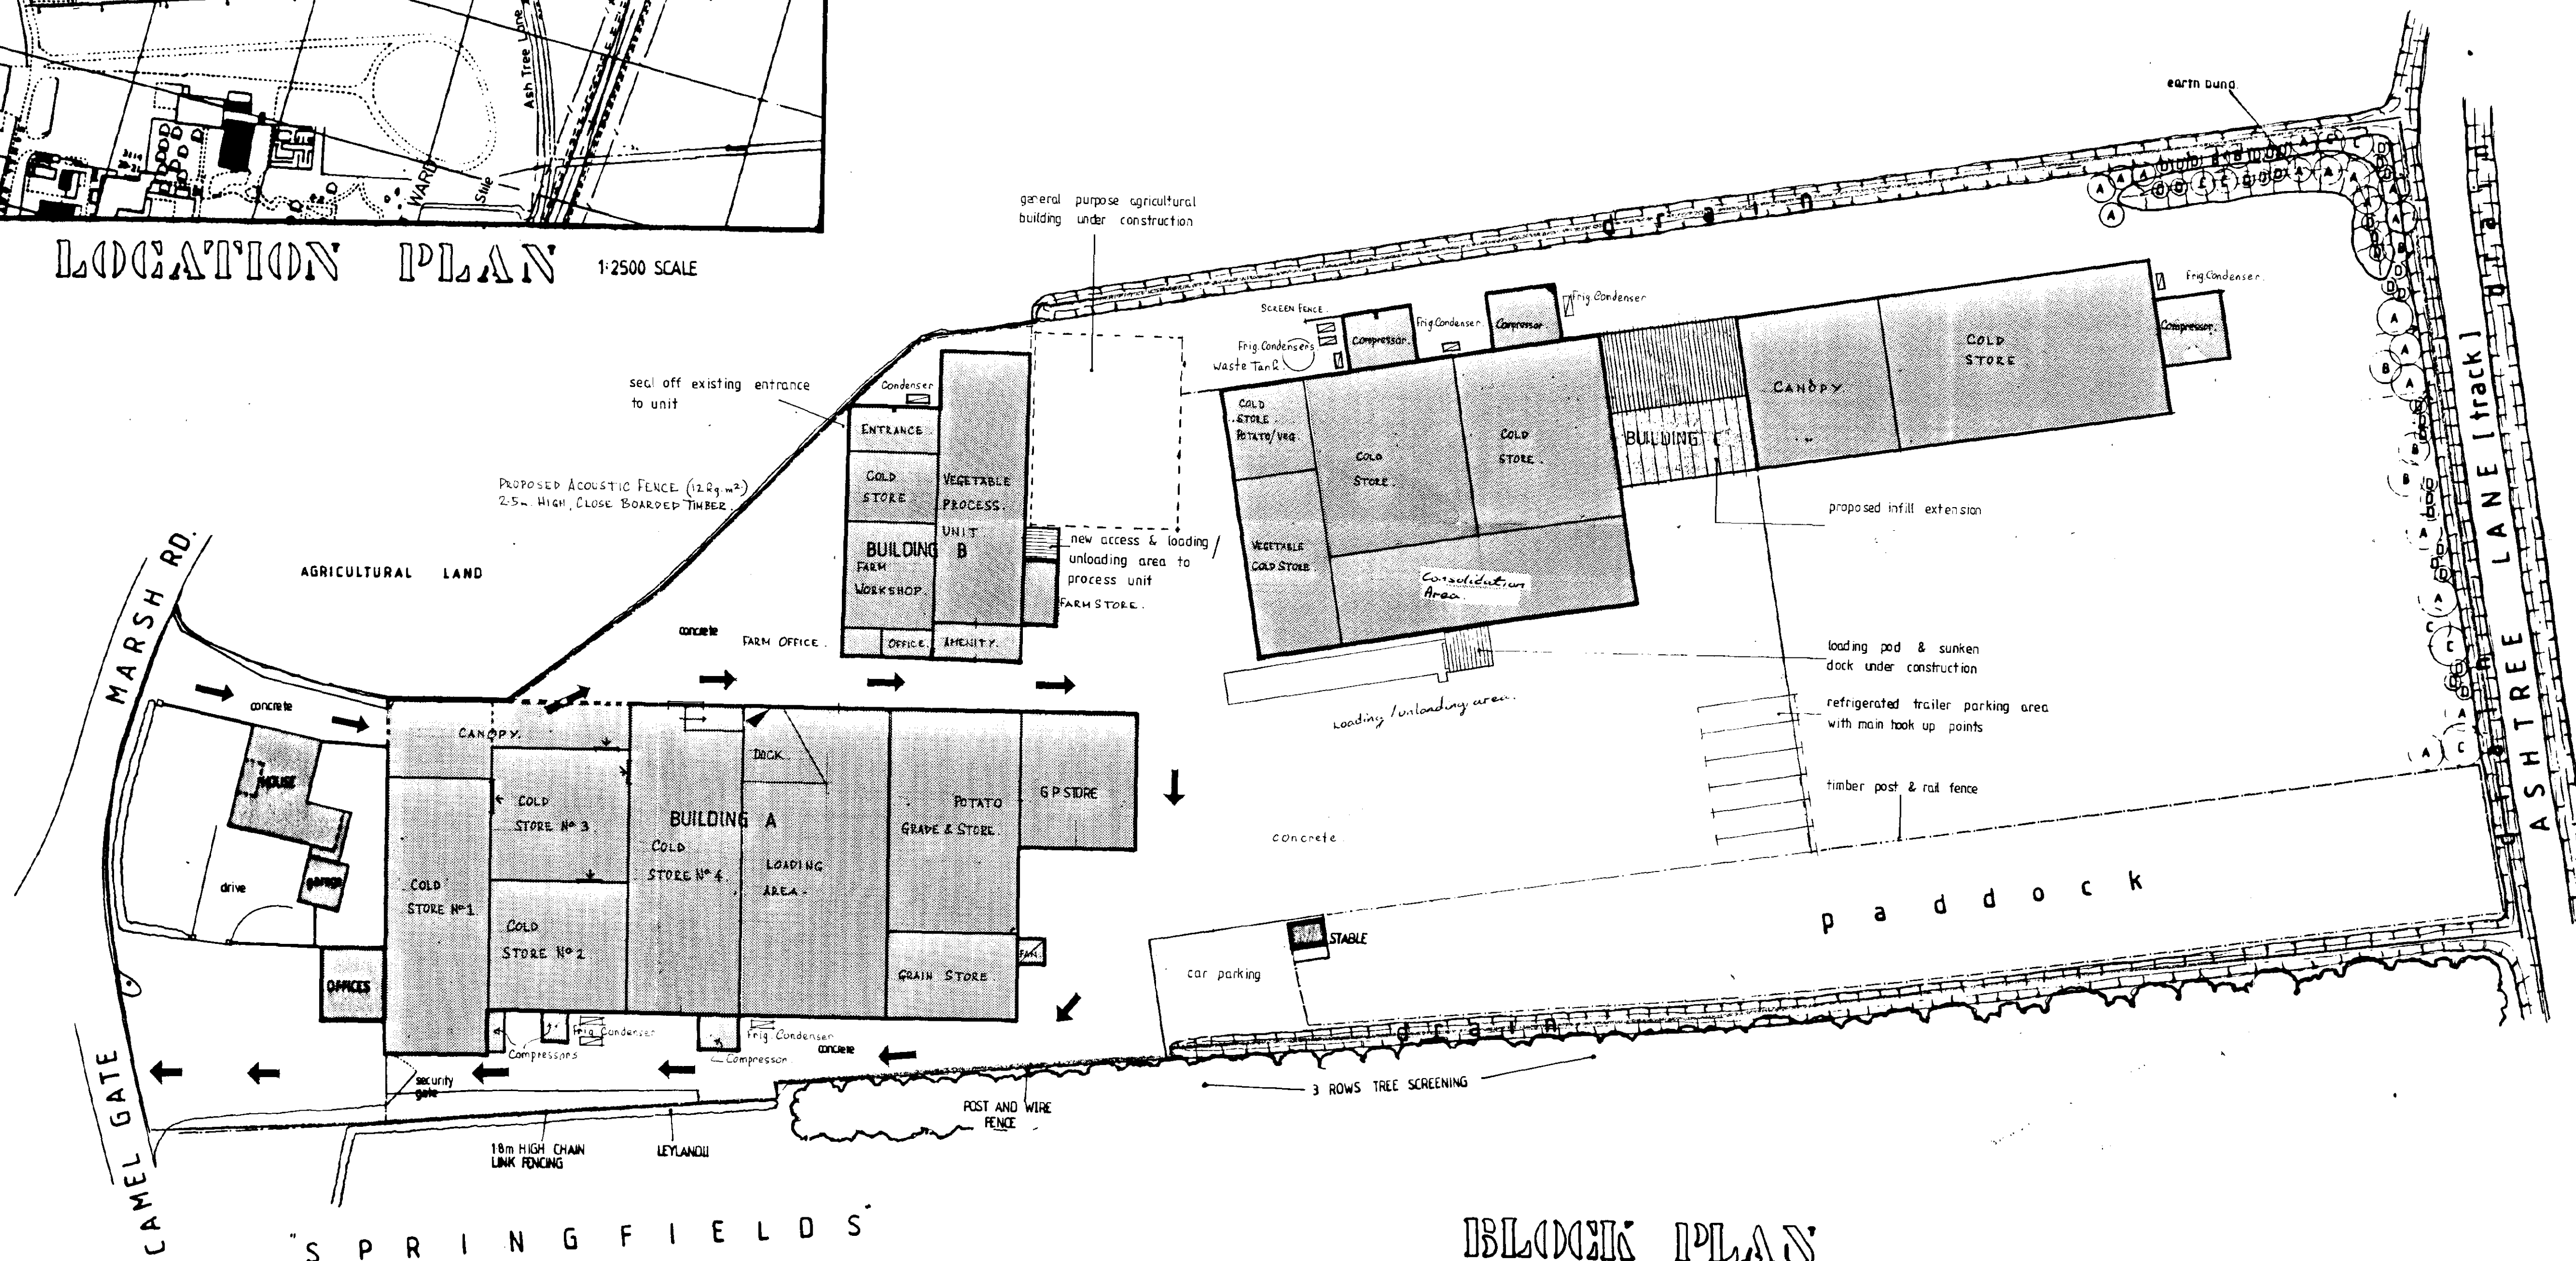

BLOCK PLAN
1:500

Planning & Development
24 MAY 2002
Ref 0615/02

Contractor To Check All Dimensions
On Site Before Work Commences.

Rev.	Date	Init.	Revision Details
A	12-01-02	AD	ADD INFILL EXTENSION TO BUILDING DOCK. HAVE SOLID FARMHOUSE. SHOW BASES GRAB, LOADING AND 4 WHEELS OVER JUMPED CONSTRUCTION. ADD GRAB 15, 0.000
B	12-01-02	AD	REMOVE BUILDING DOCK
C	12-01-02	AD	ADD ONE MEANUS

PODDINGTONS
Architectural Design Consultants

Est. 1969
Rabbit Hollow, Church Lane, North Rauceby,
Sleaford, Lincs. NG34 8QU
Tel. (01529) 488033 Fax. (01529) 488044

Project:

The Gables, Camelgate, Spalding, Lincs.


Drawing:
Site & Location Plan.

Client:
Messrs. T. F. Bowman & Son Ltd.

Scale:
1:500

Drawn:
3070-002


Date: Jan. 2000 Rev. A B C

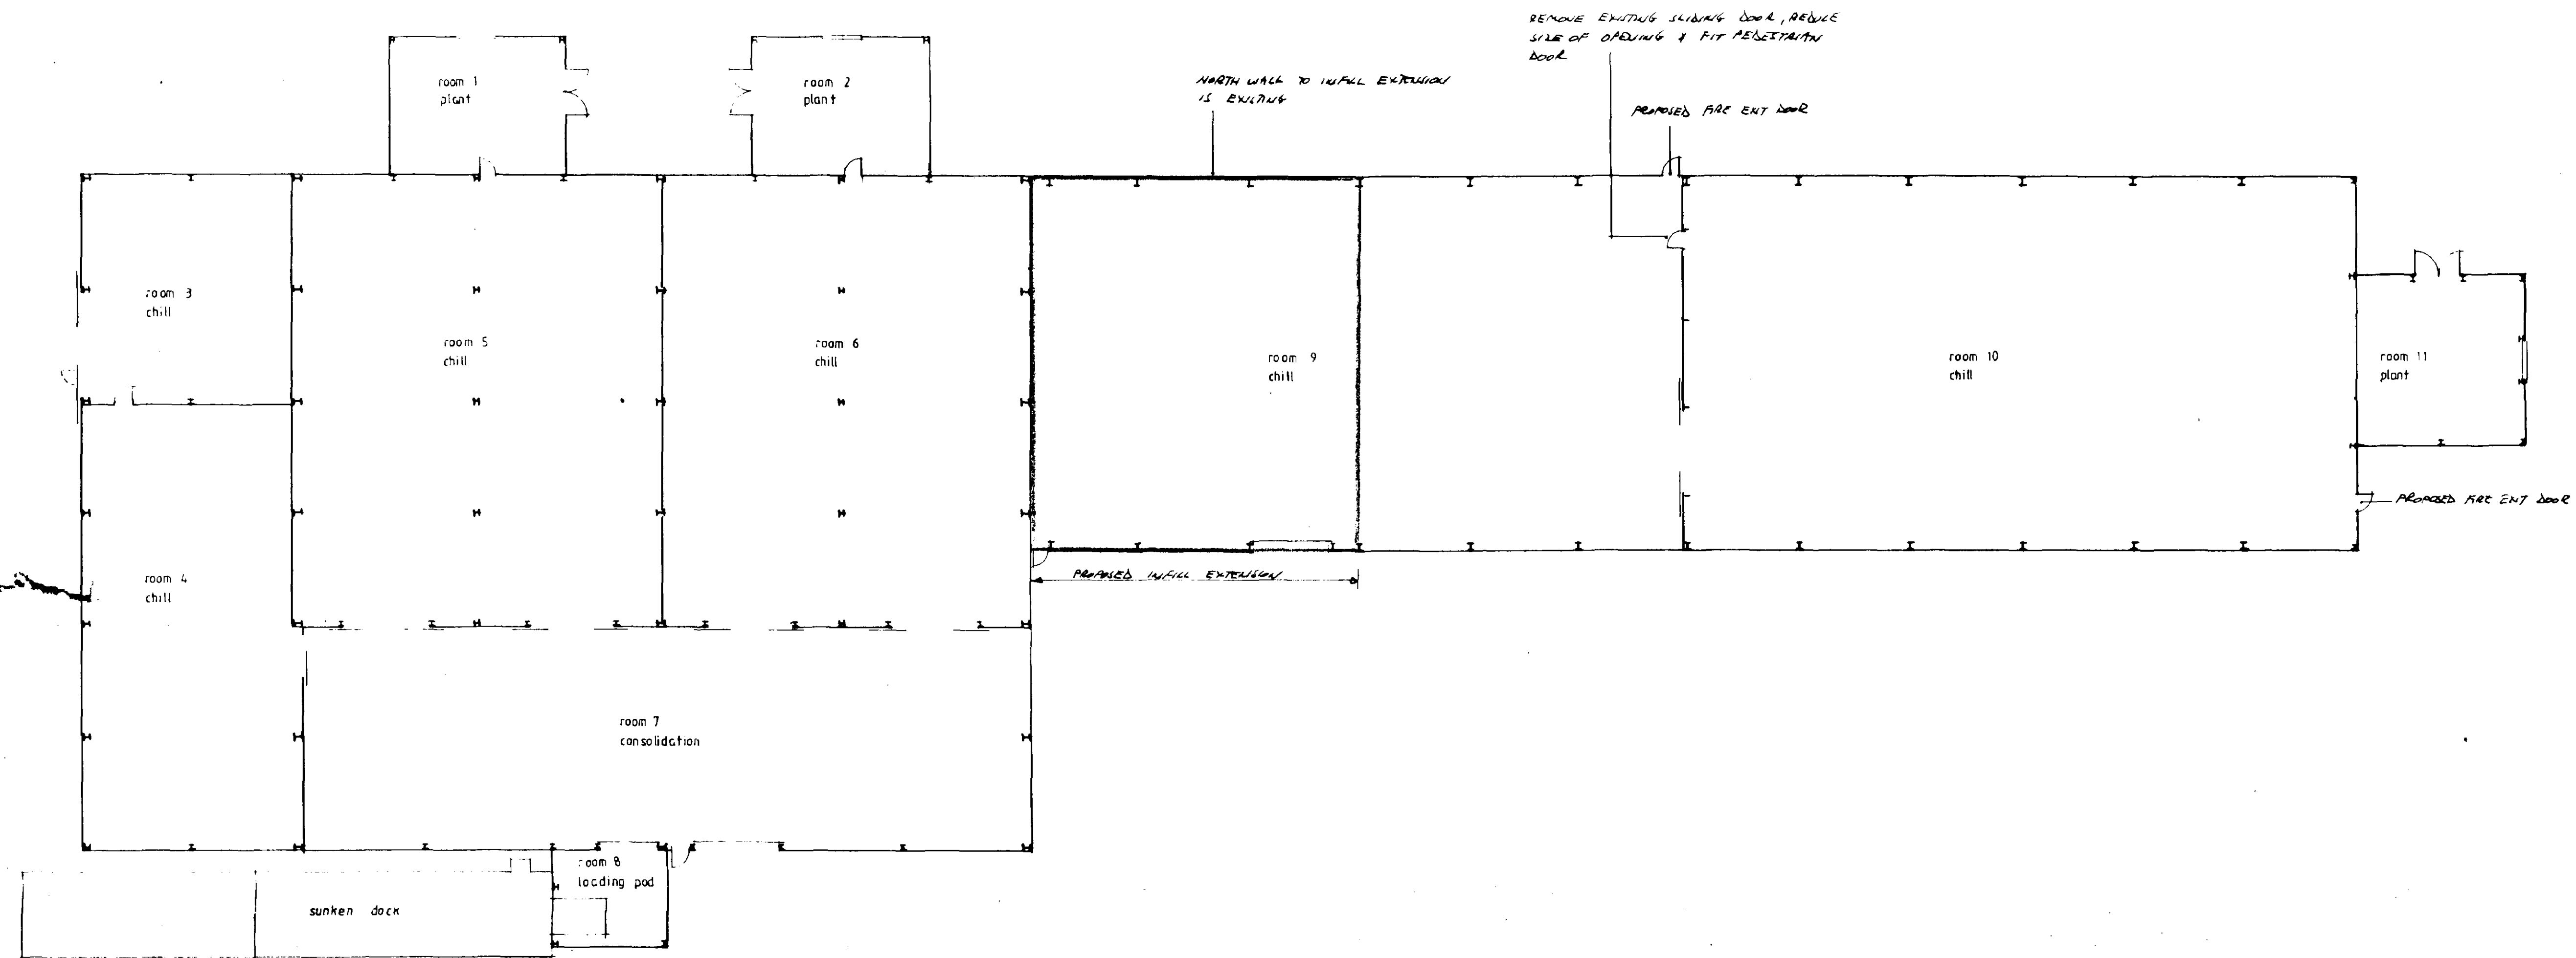


Contractor To Check All Dimensions On Site Before Work Commences.			
Rev.	Date	Init.	Revision Details
A 25.4.02 REMOVE SUNKEN DOCK			
PODDINGTONS Architectural Design Consultants Rabbit Hollow, Church Lane, North Rauceby, Spalding, Lincs. NG34 8QU Tel. (01529) 488033 Fax. (01529) 488044			
Project: MESSRS T. F. BOWMAN & SON THE GABLES, CAMELGATE, SPALDING. PROPOSED INFILL EXTENSION TO BUILDING C (POTATO STORE)			
Drawing: PLANNING FLOOR PLAN			
Scale: 1:200		Drawing No. 3082-1	
Date: APRIL 2002		Rev. A	

SHDC
Planning & Development
24 MAY 2002
Ref 0615/02


**DETERMINED
PLAN**

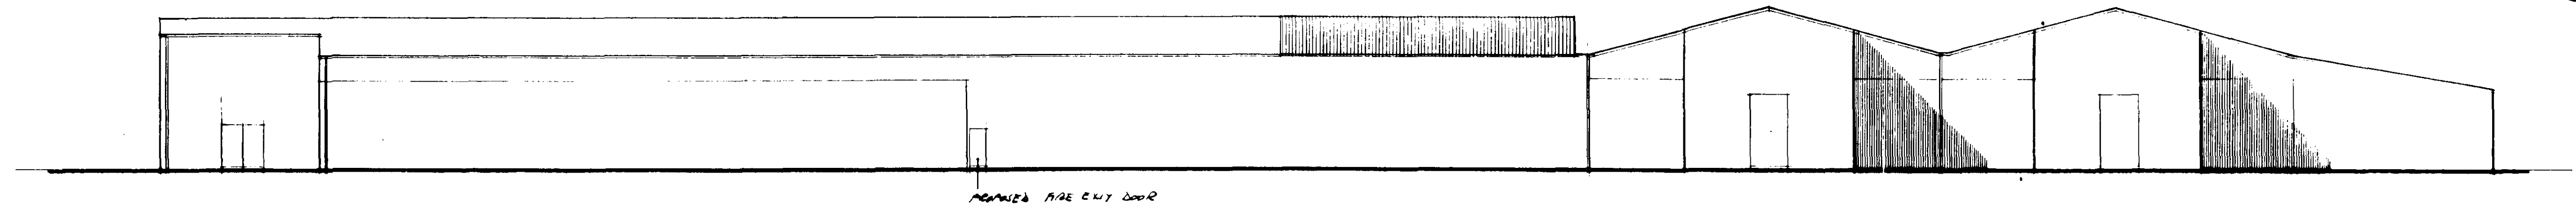

NORTH

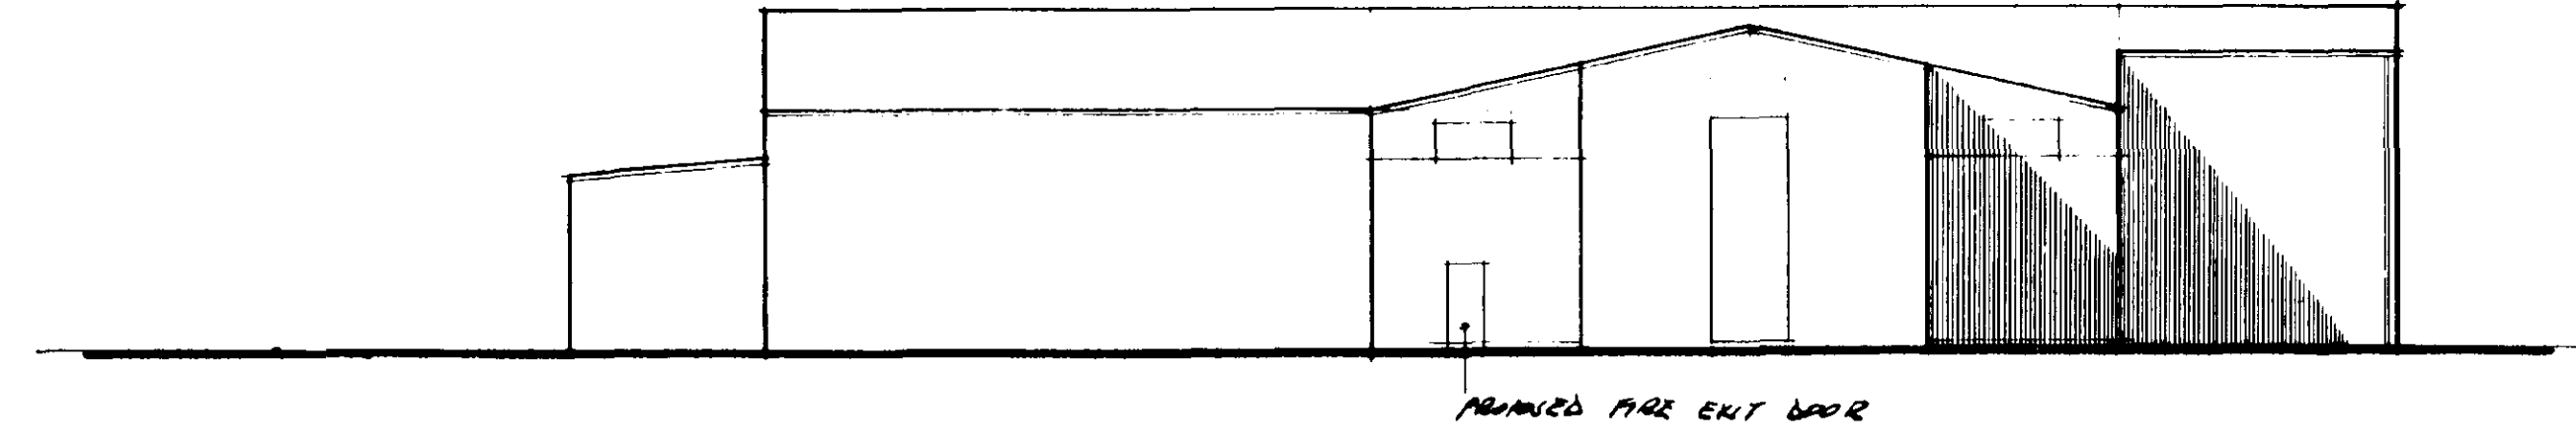

EAST

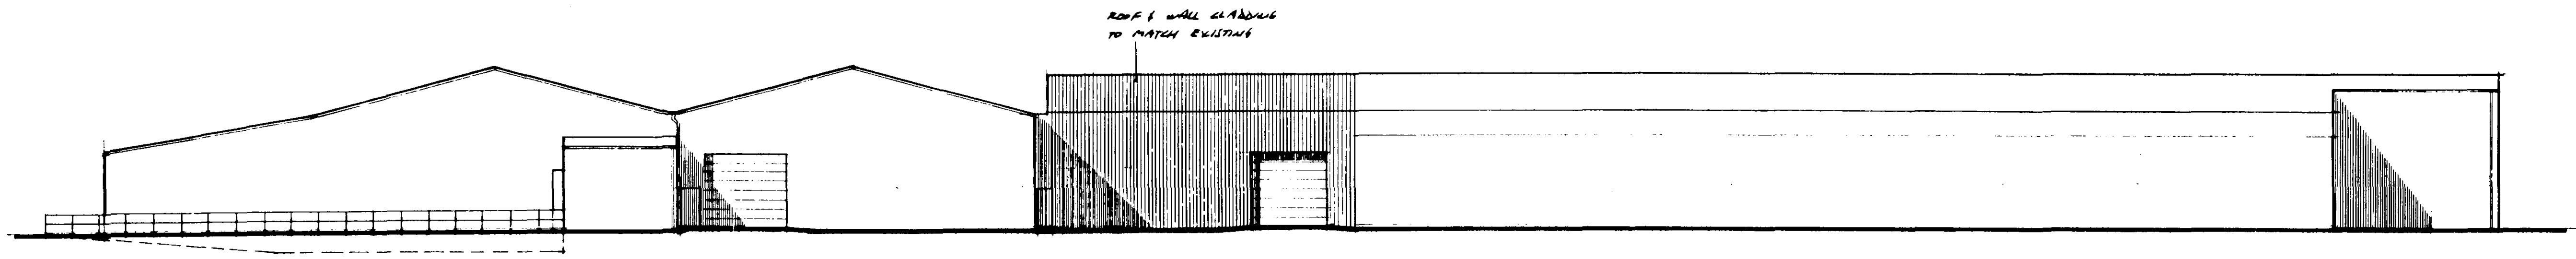

SOUTH

SPDC
Planning & Development
24 MAY 2002
Ref 0615/02

Contractor To Check All Dimensions On Site Before Work Commences.			
Rev.	Date.	Init.	Revision Details.
PODDINGTONS Architectural Design Consultants Rabbit Hollow, Church Lane, North Rauceby, Sleaford, Lincs. NG34 8QU Tel. (01529) 488033 Fax. (01529) 488044			
Project: MESSRS T F. BOWMAN & SON. THE GABLES, CAMELGATE, SPALDING. PROPOSED INFILL EXTENSION TO BUILDING C (POTATO STORE)			
Drawing: PLANNING ELEVATIONS			
Scale: 1:200			
Drawing No: PLAN 082-2			
Drawn:			
Date: ADD 11 2002			
Rev: 12			