



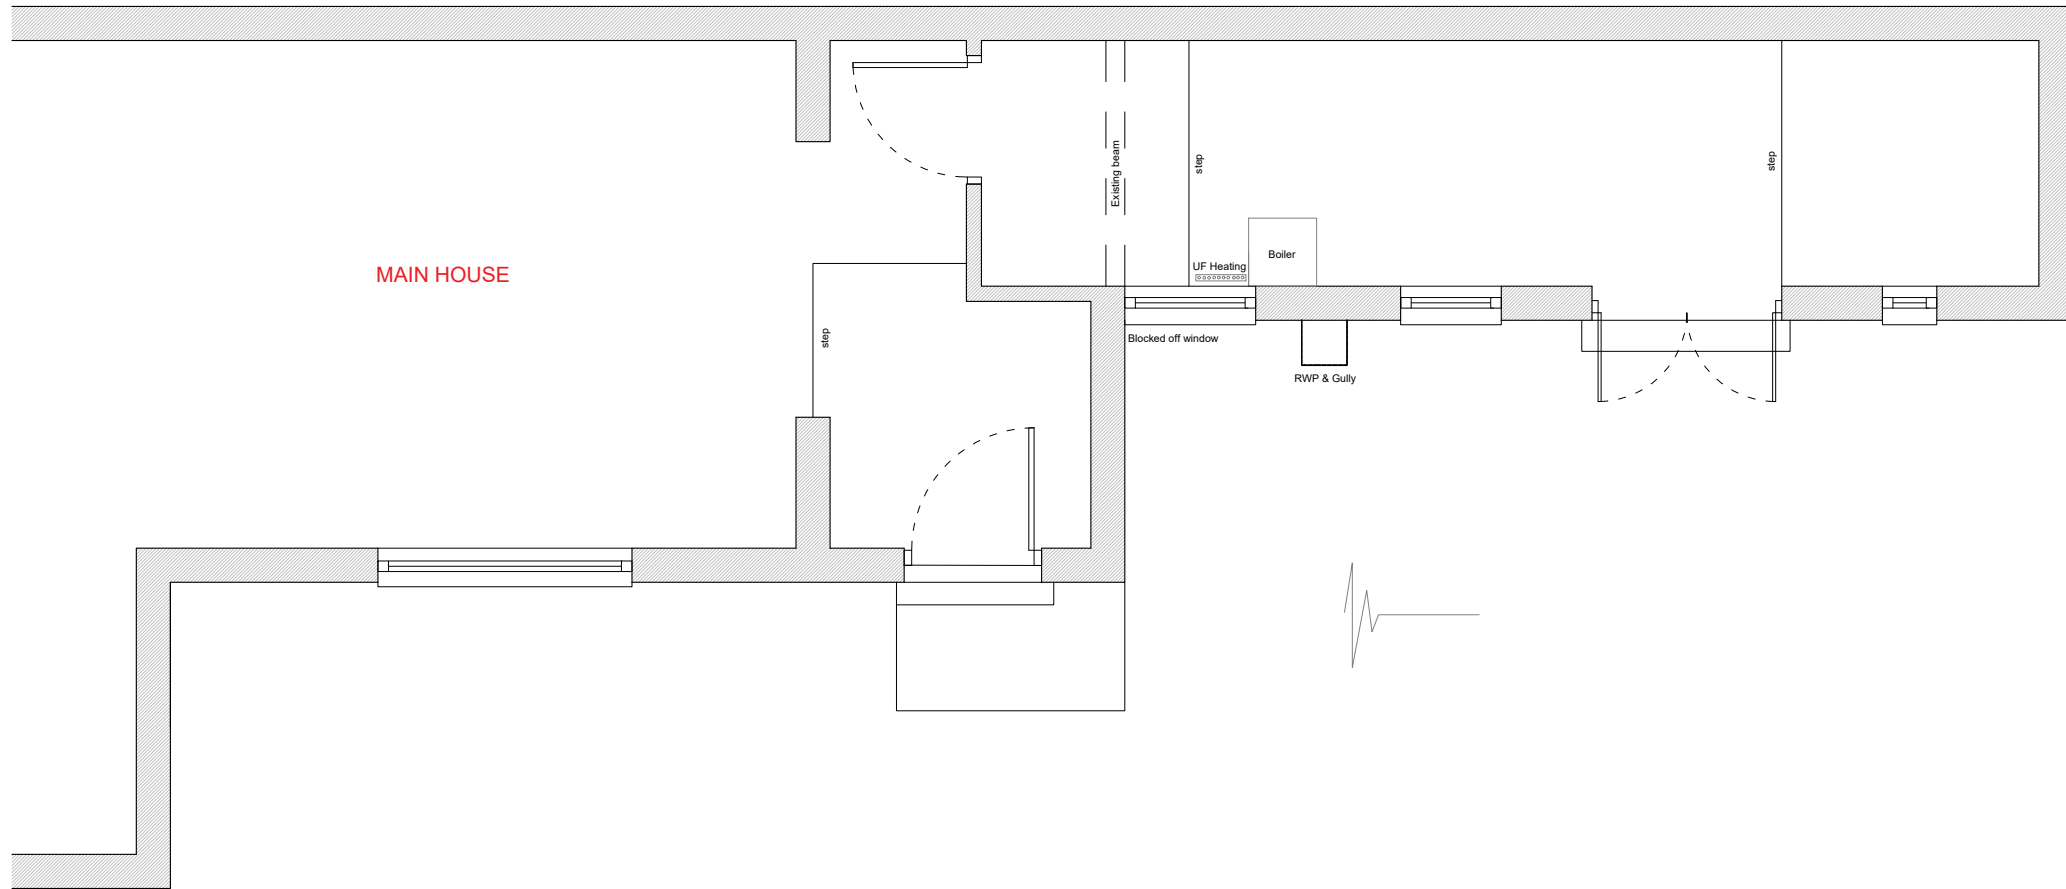

GROUND FLOOR PLAN @ 1:50




SIDE ELEVATION @ 1:100

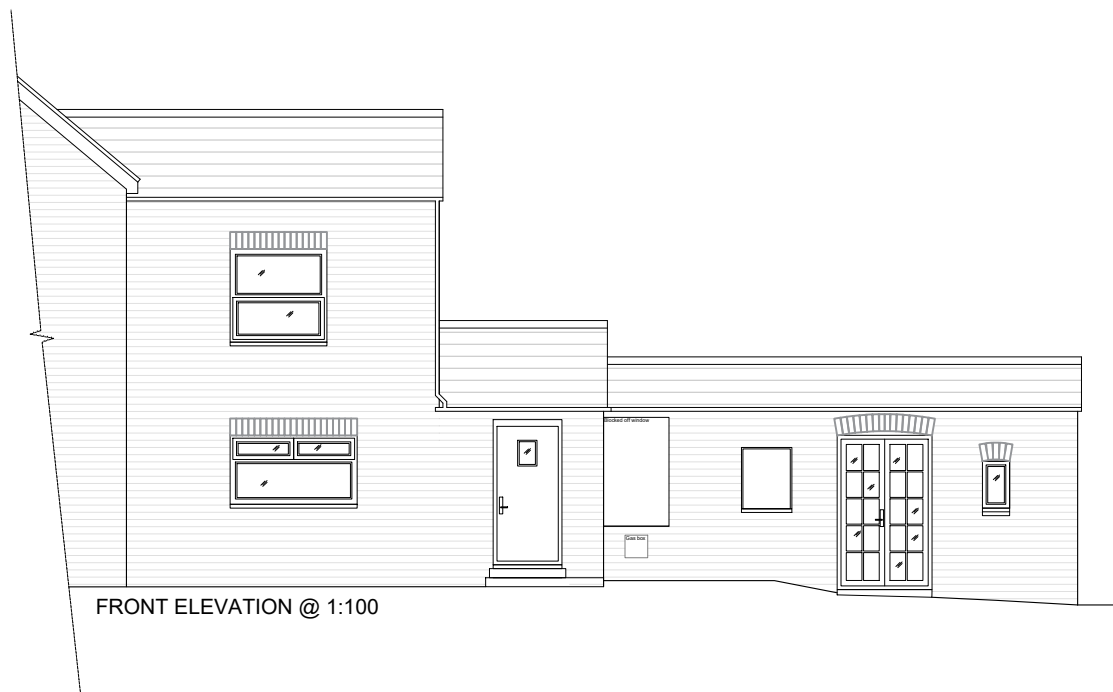

FRONT ELEVATION @ 1:100



SCALE (M) @1:50

 

SCALE (M) @1:100



SCALE (M) @1:200



JOB TITLE :
23 Albion Street,
Spalding,
PE11 2AJ

DWG TITLE :
Existing Plans &
Elevations

DWG. NO. :
185-02

SCALE :
As shown @ A3
Do not scale from drawing

DATE :
31/05/2019

© CLAYTON ARCHITECTURE LIMITED.
Tel: 01435 68465 E: jpeddington_91@hotmail.co.uk