
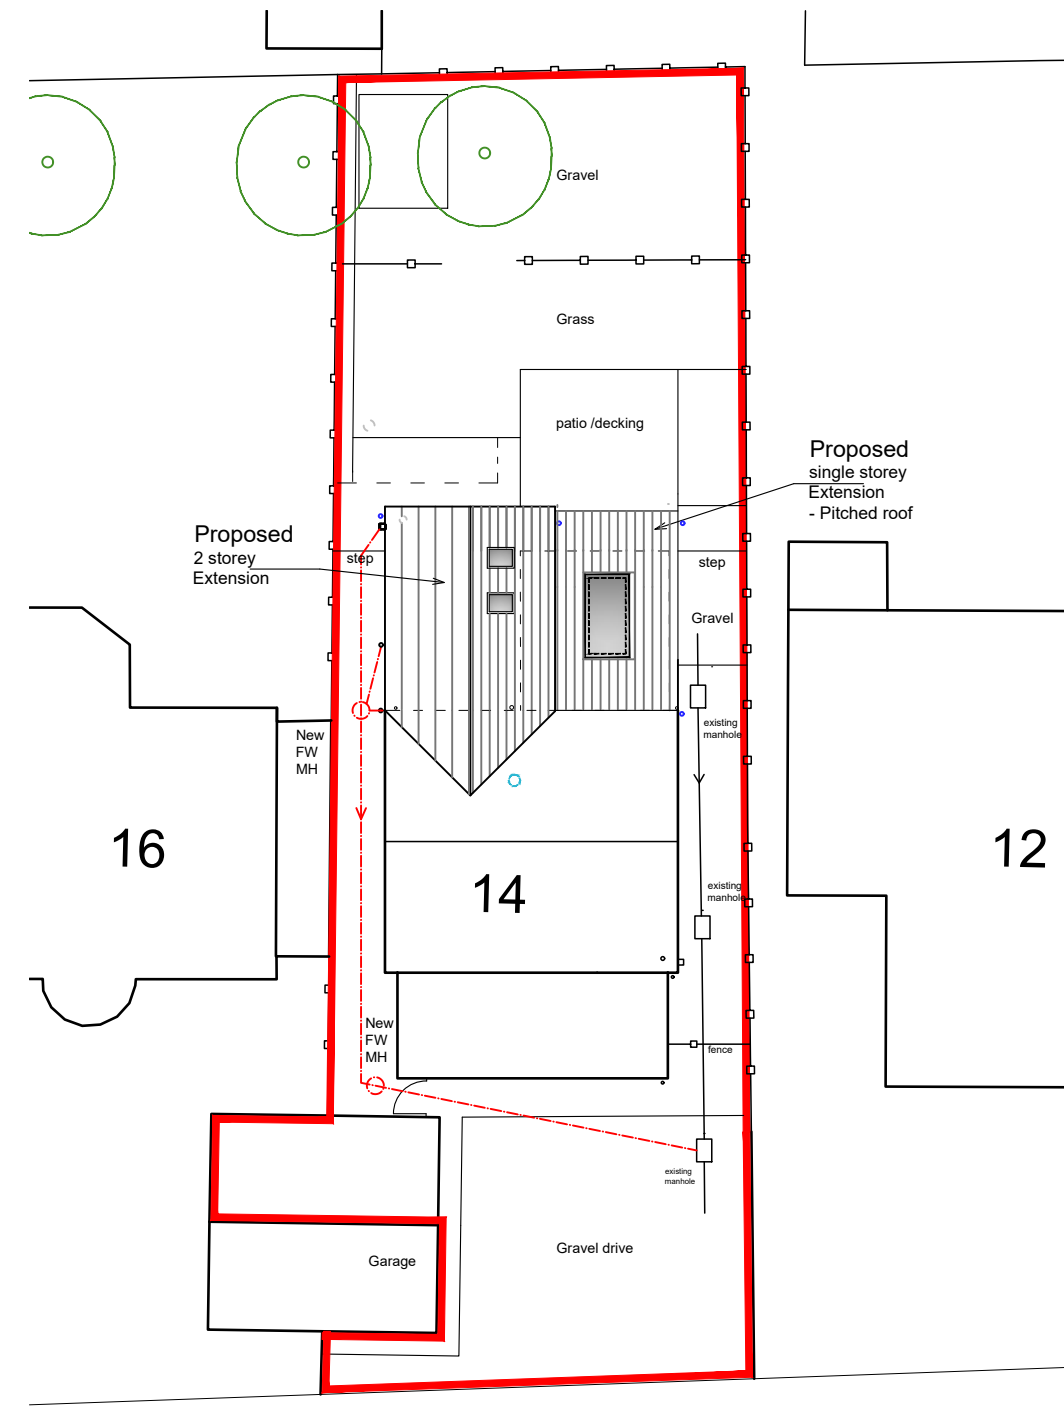


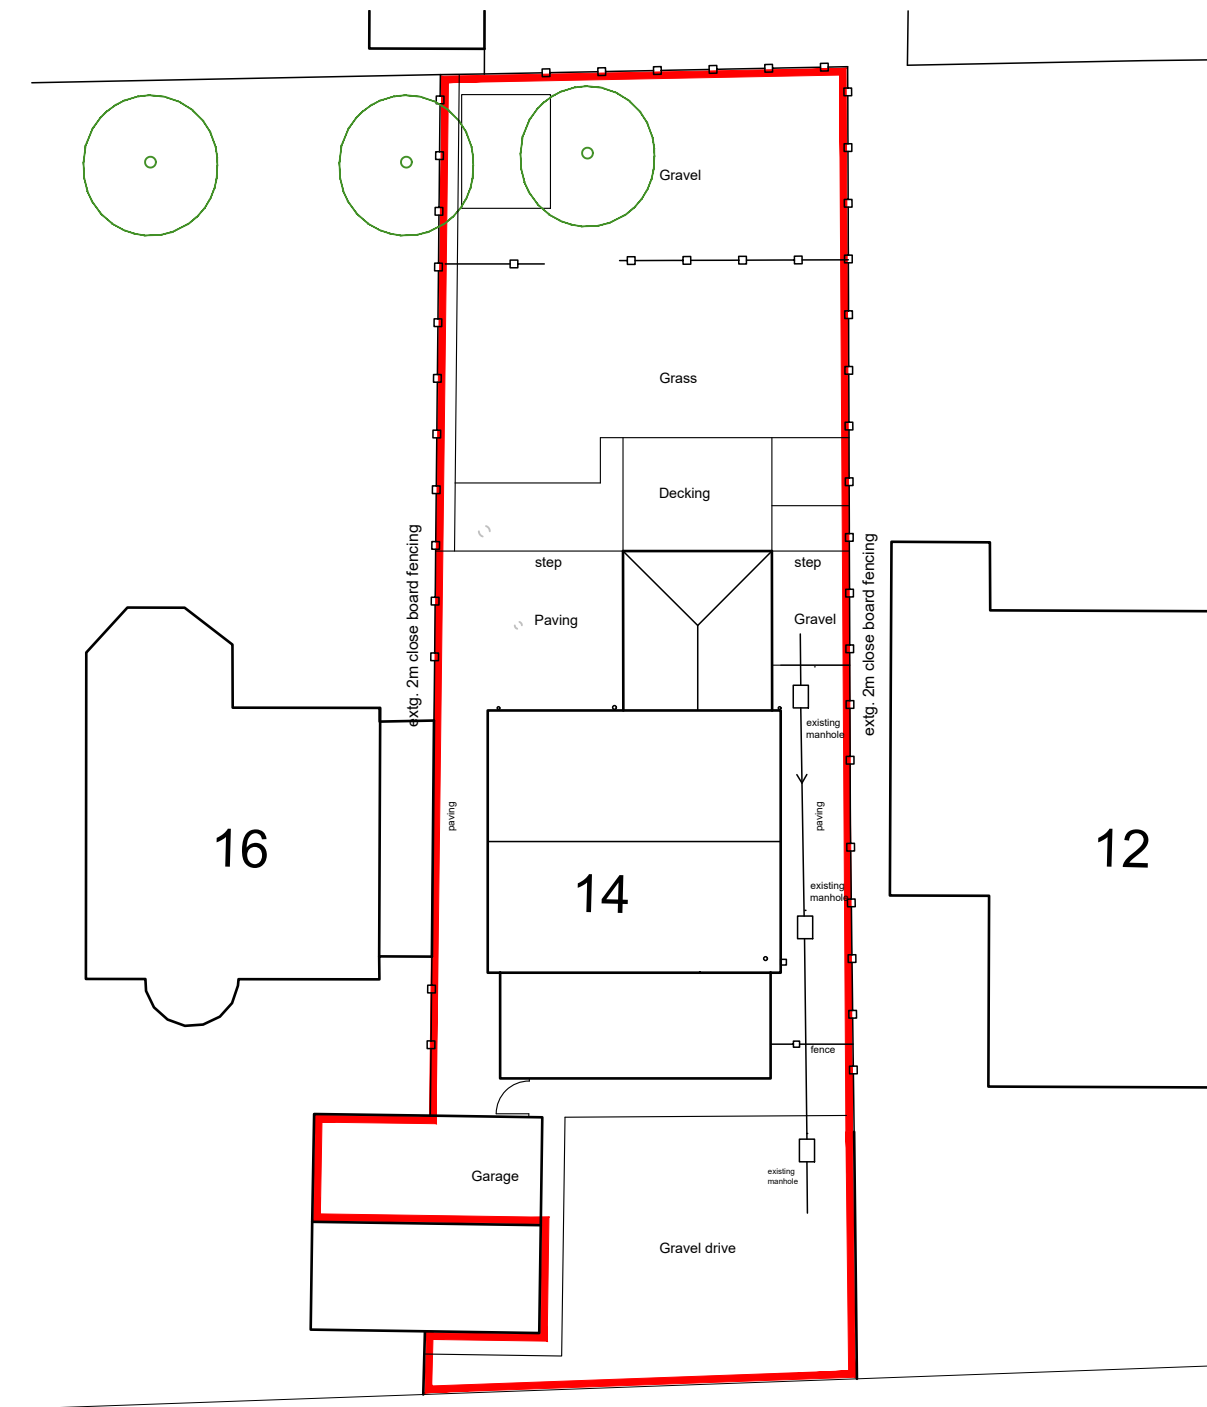

Existing



SAXON CLOSE

DRAINAGE

Foul drainage to public sewer

Surface water drains to new soakaways

SCALE

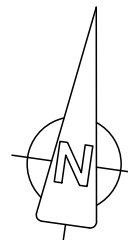 

Proposed

- Rev D Jun 2022 Length of Kitchen + Garden Room reduced by 450mm.
Bed 4 extension omitted
- Rev C Aug 2021 Low level Flat roof changed to pitched + rooflight updated.

Colour

J M A D Architecture			
www.jennymcintee.co.uk info@jmadarch.co.uk Tel 07921 003153			
Project:	Extension & Alterations	Date:	February 2021
Address:	14 Saxon Close, Spalding Lincs PE12 6AX	Scale:	1:200 on A3
		drawn: TW	checked: JM
Client:	Mr & Mrs Rains	Job No:	19120
Drawing Title:	Site Plan Existing and Proposed	Dwg No:	02 D Prelim

Site Plans