
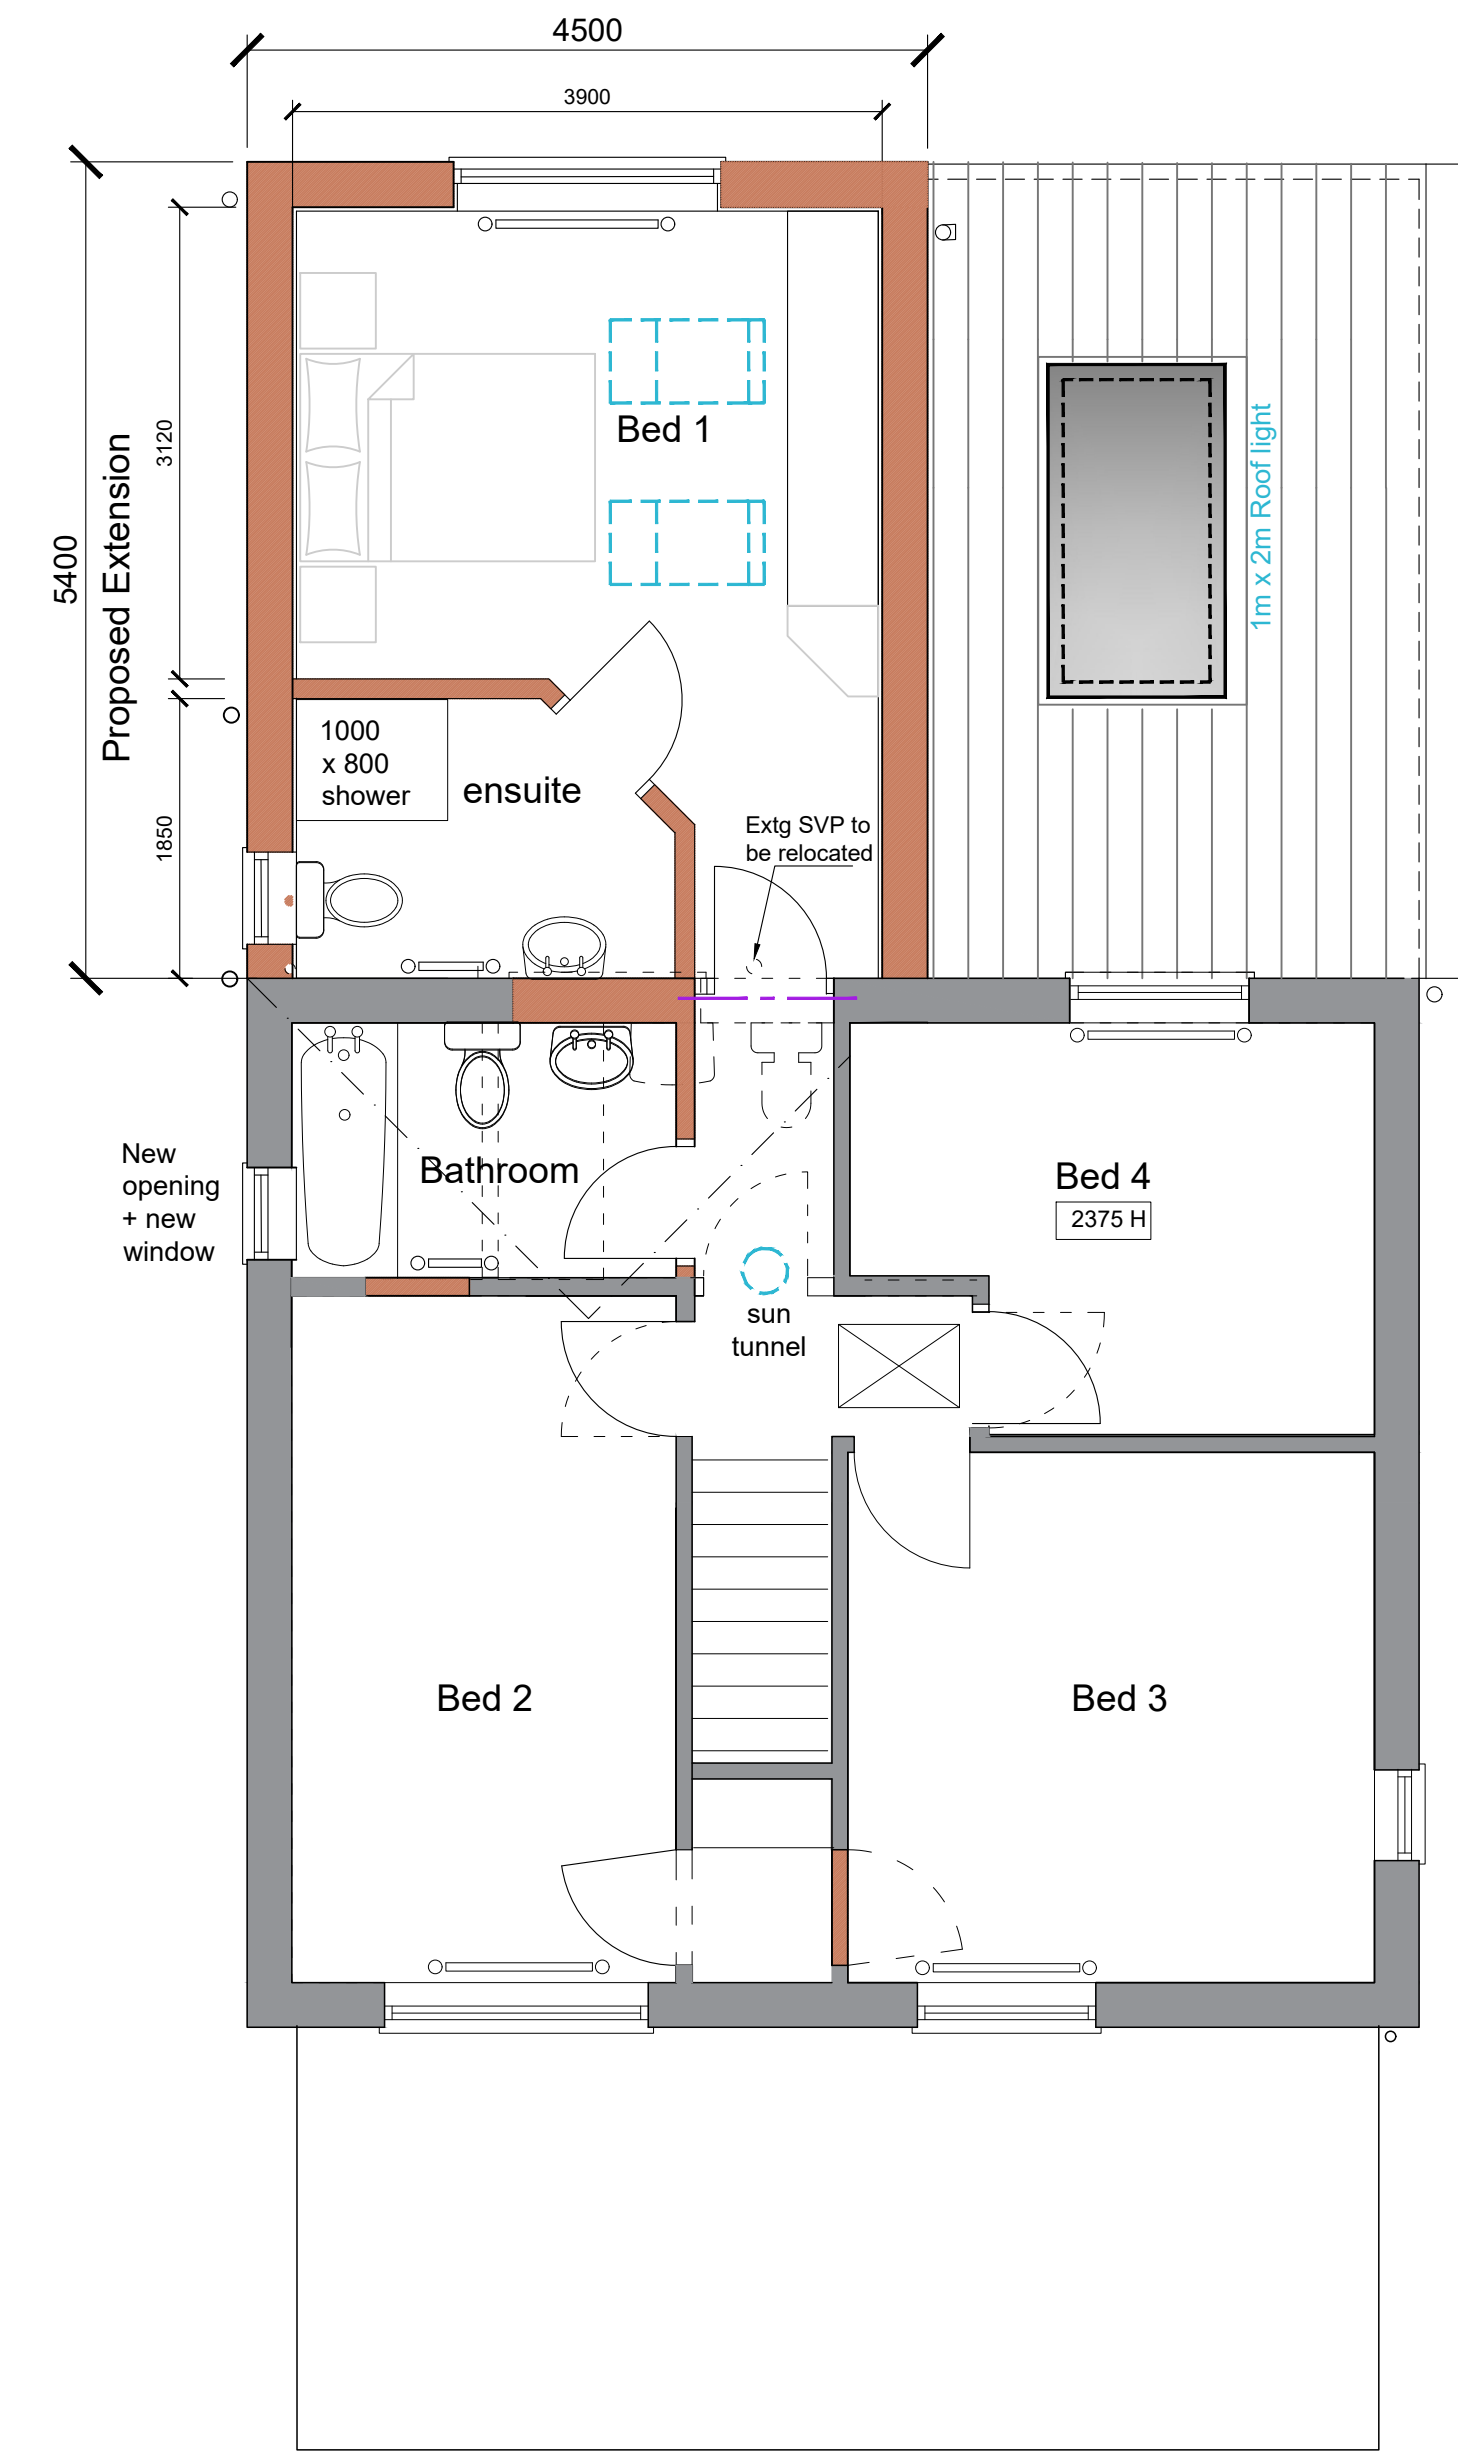


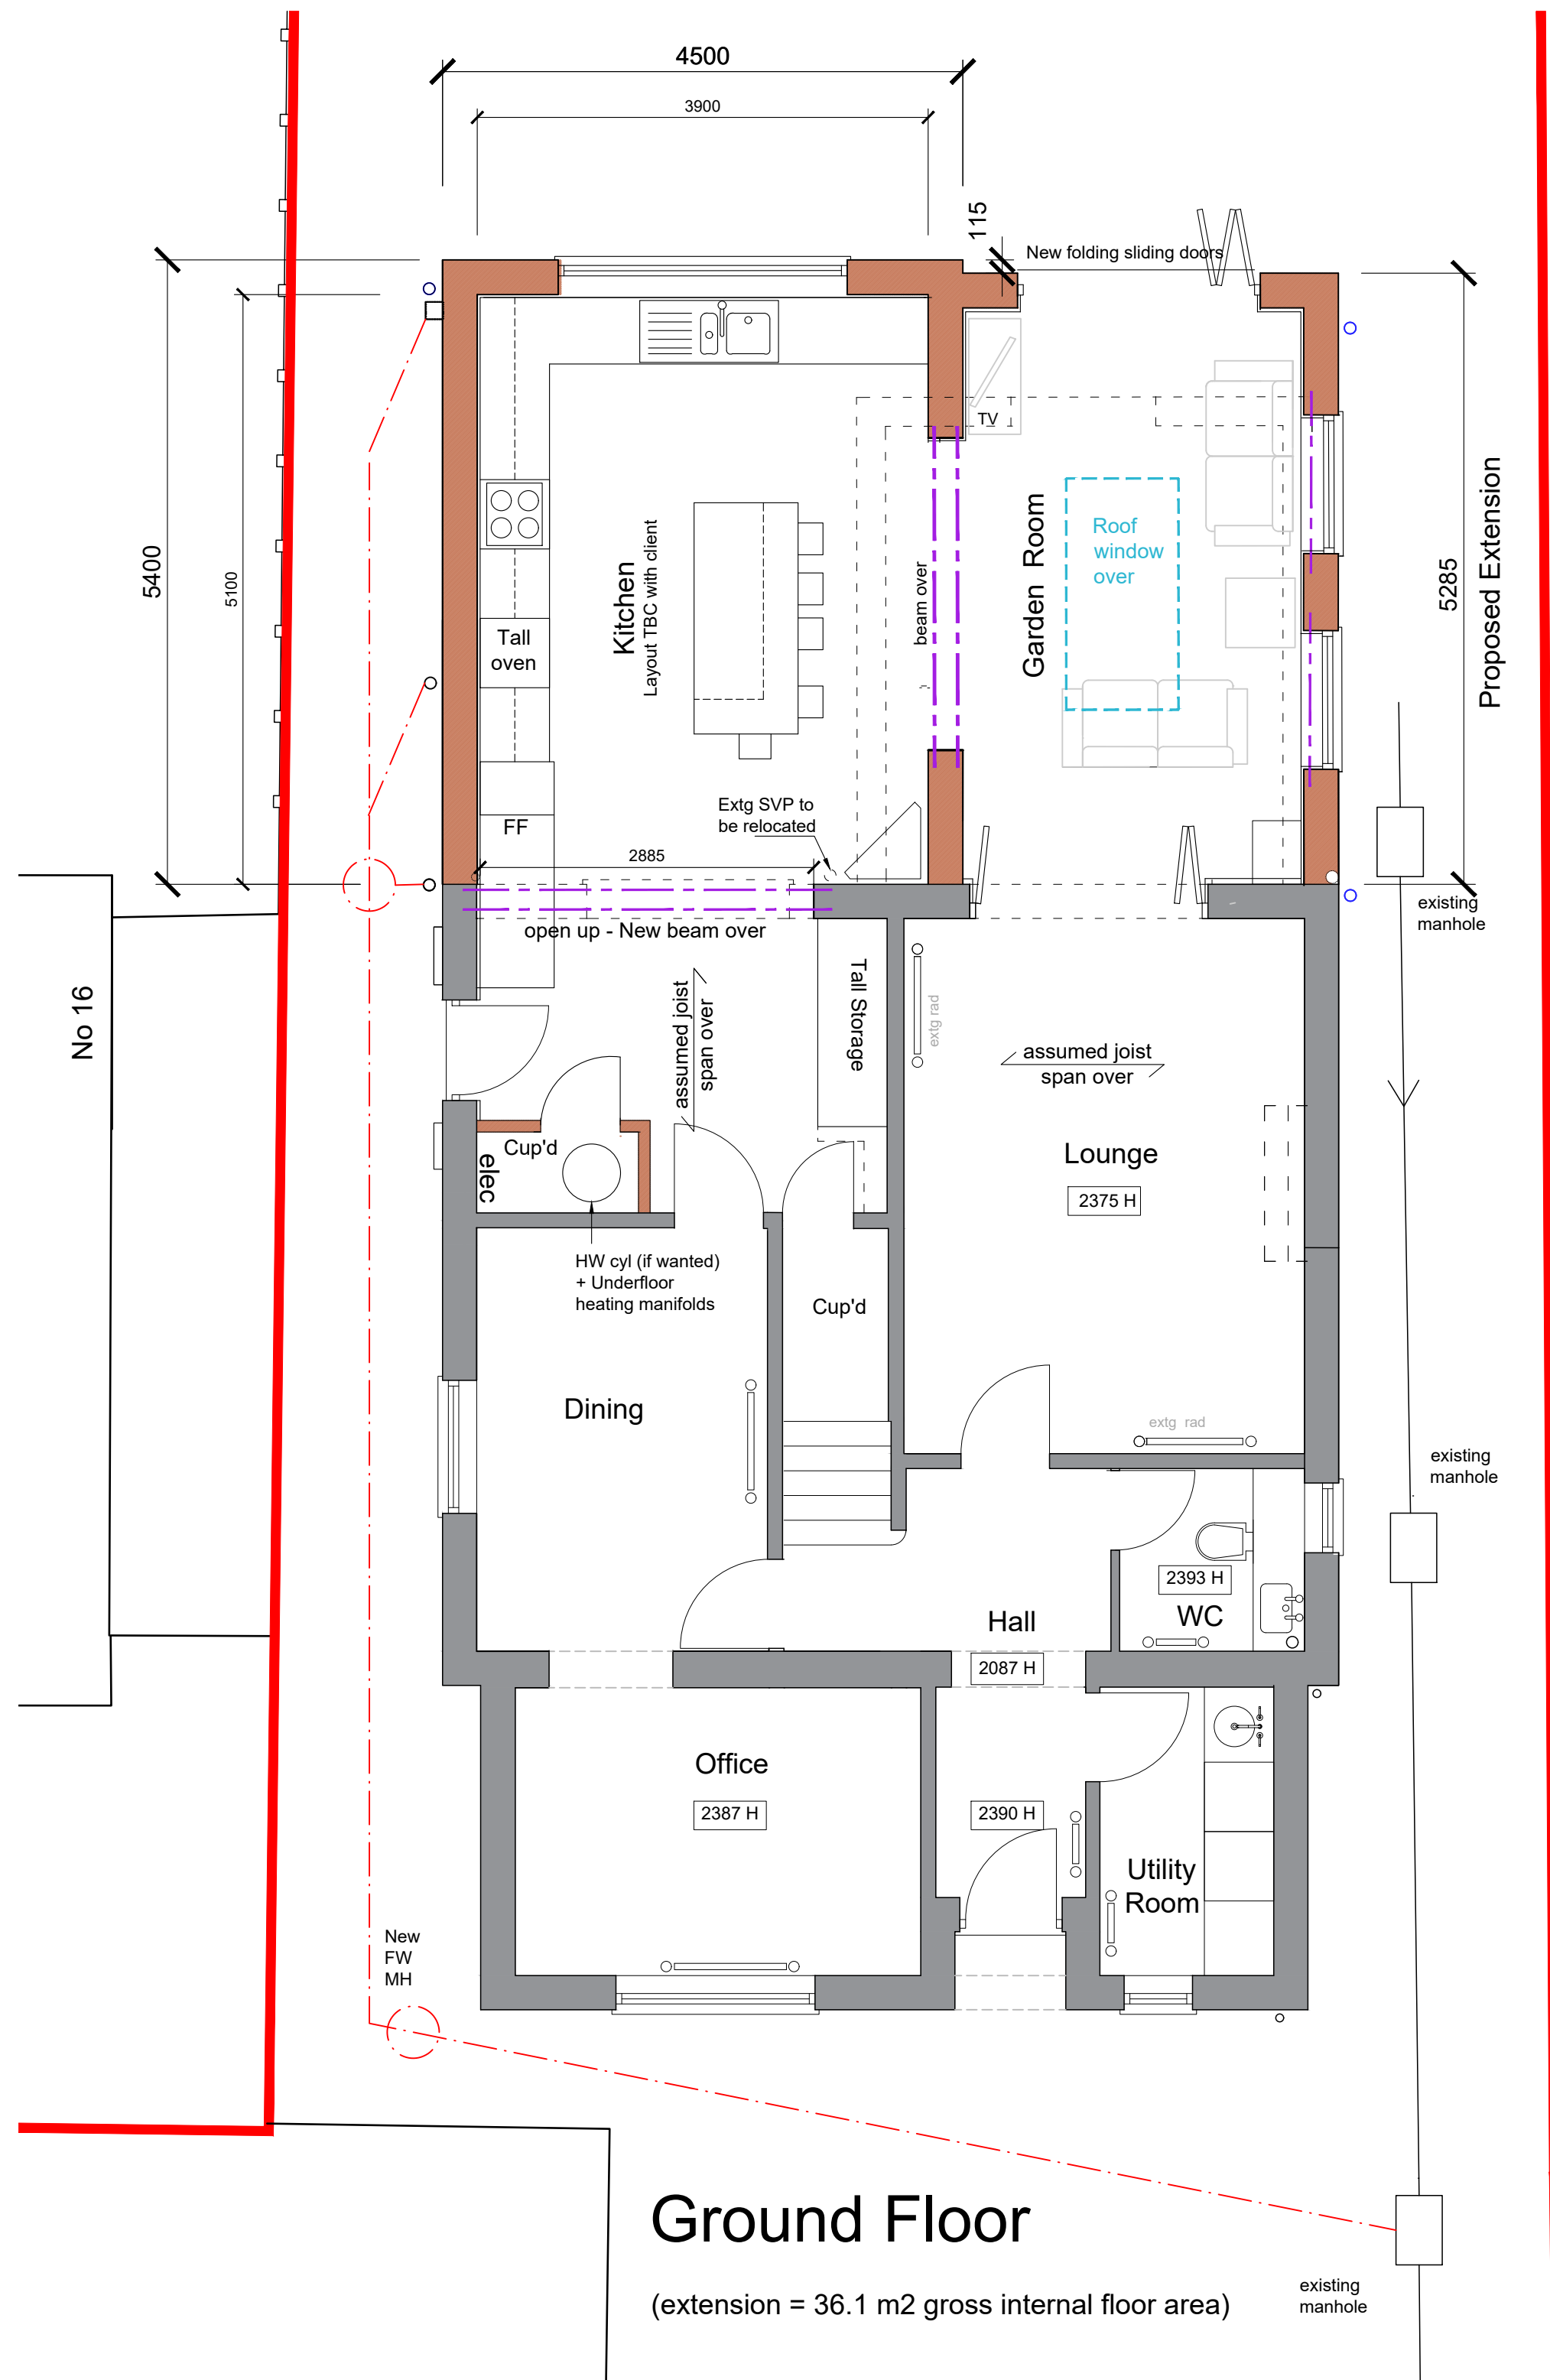

Proposed Plans

Rev F	Jun 2022	Lounge radiators updated
Rev E	Jun 2022	Length of Kitchen + Garden Room reduced by 450mm. Bed 4 extension omitted.
Rev D	Sept 2021	Kitchen Door Updated
Rev C	Aug 2021	Low level Flat roof changed to pitched + rooflight updated. Kitchen window widened. Door Option 2 shown. Kitchen /Garden Rm door opening width updated. Bed 4 beam note updated.
Rev B	Mar 2021	Drawing prepared for planning application

J M A D Architecture			
www.jennymcintee.co.uk info@jmadarch.co.uk Tel 07921 003153			
Project:	Extension & Alterations	Date:	February 2021
Address:	14 Saxon Close, Spalding Lincs PE12 6AX	Scale:	1:50 on A1 1:100 on A3
Client:	Mr & Mrs Rains	drawn:	TW checked: JM
Drawing Title:	Proposed Floor Plans	Job No:	19120
		Dwg No:	05 F Prelim