

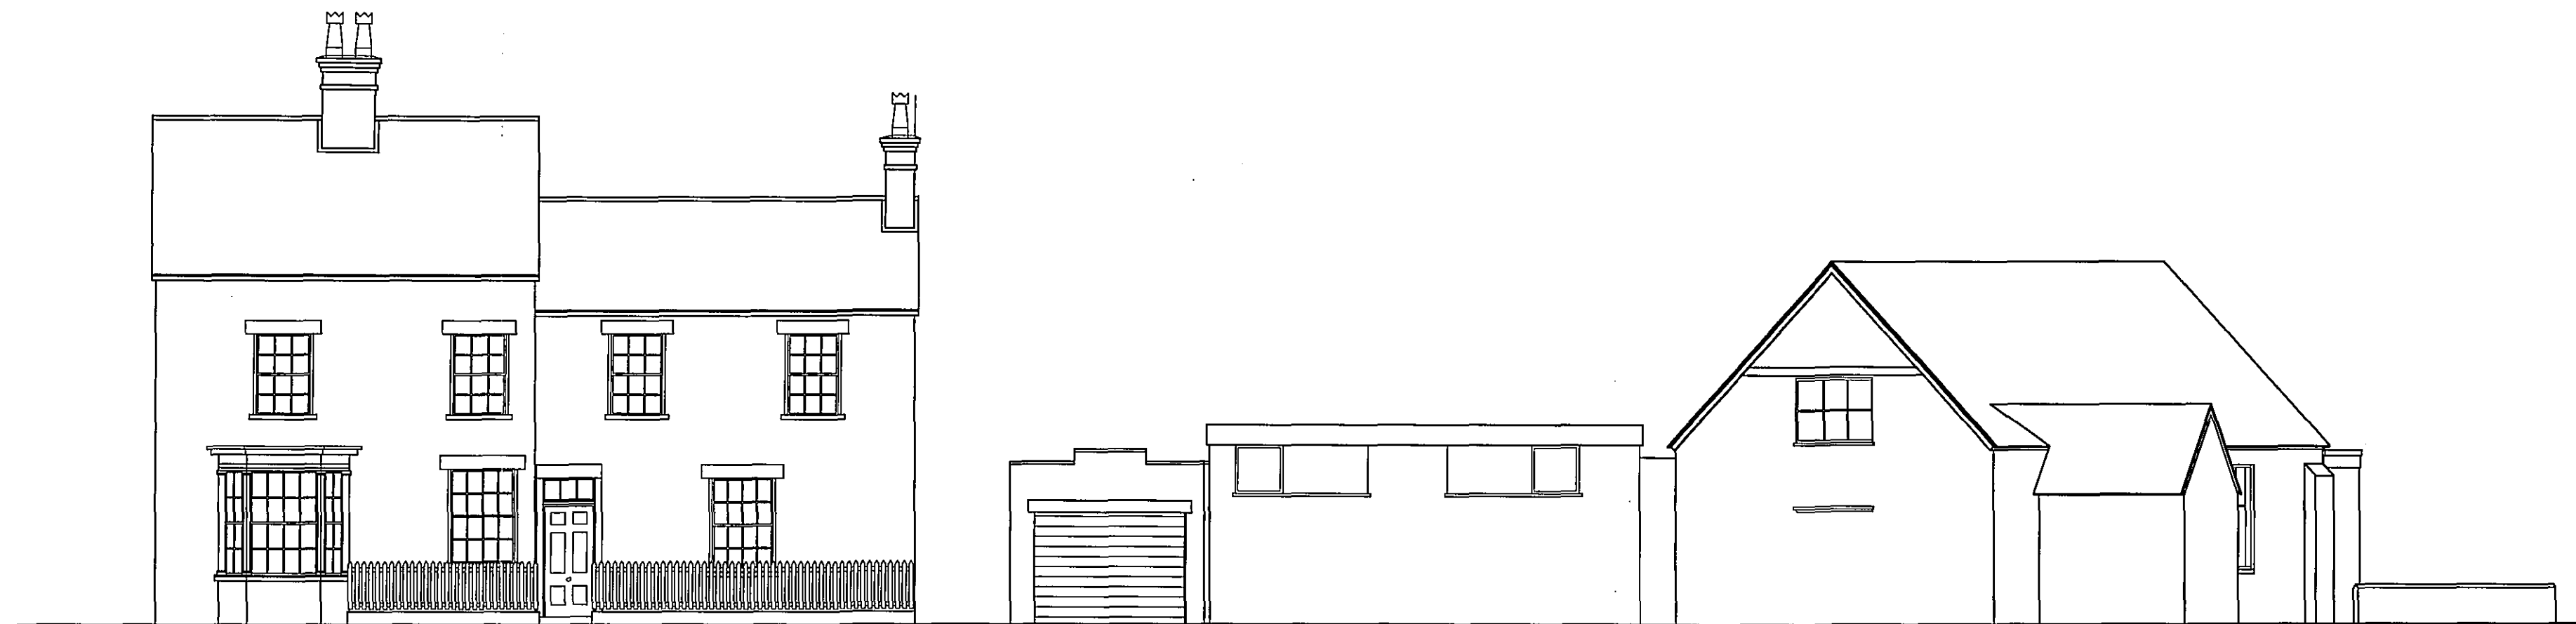


EXISTING SOUTH EAST ELEVATION

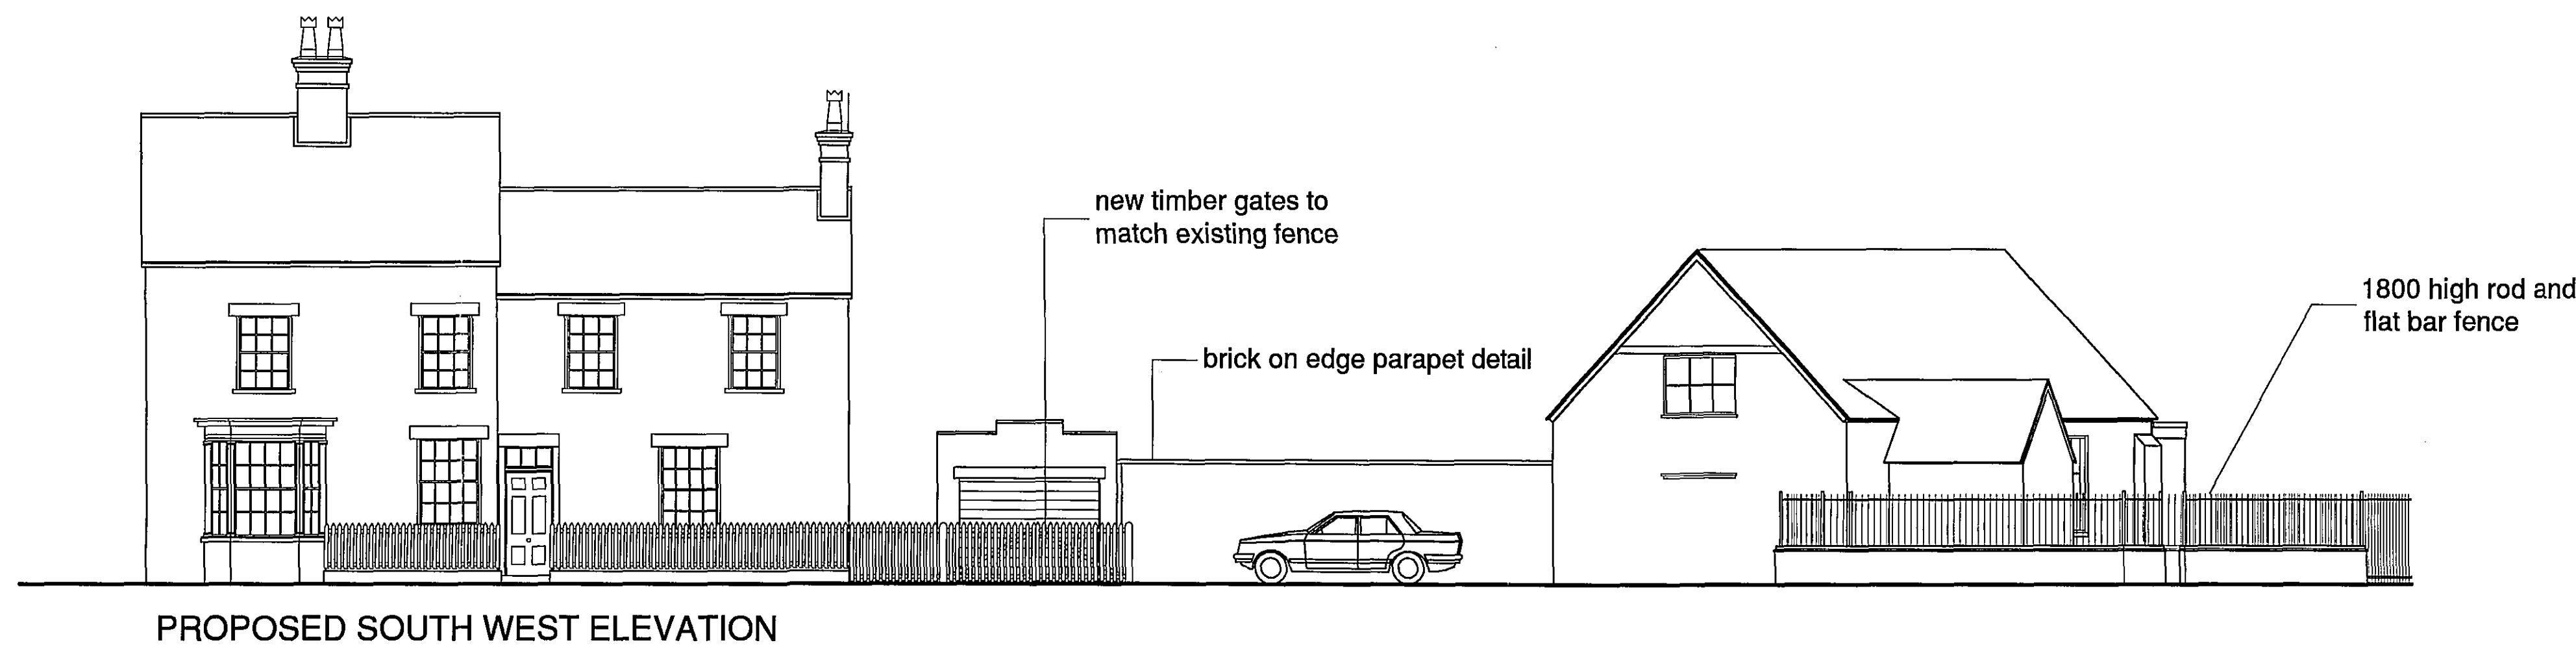


EXISTING SOUTH WEST ELEVATION

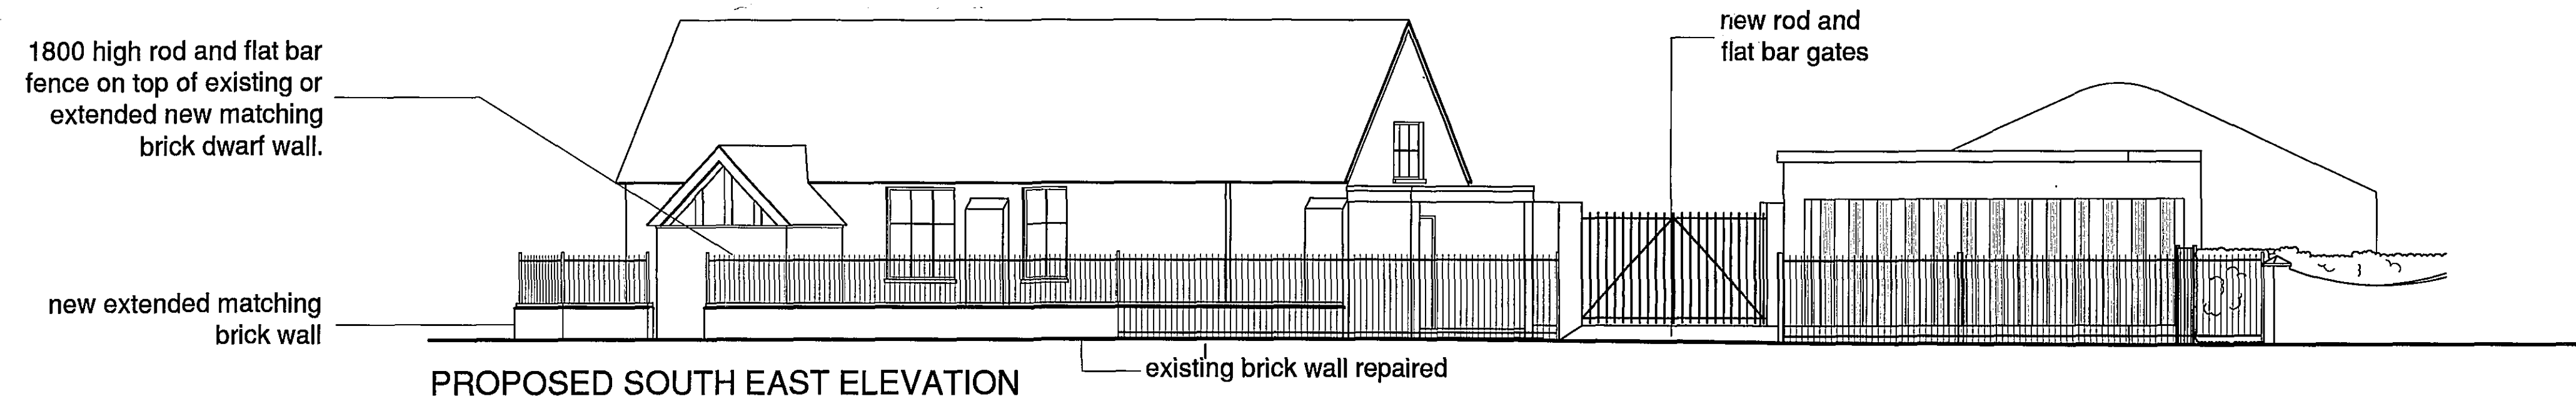

AMENDED PLAN
Ref. A.1.

24 JUL 2009
Ref. 0629/06

Brick On Edge Parapet Detail
1:10 scale

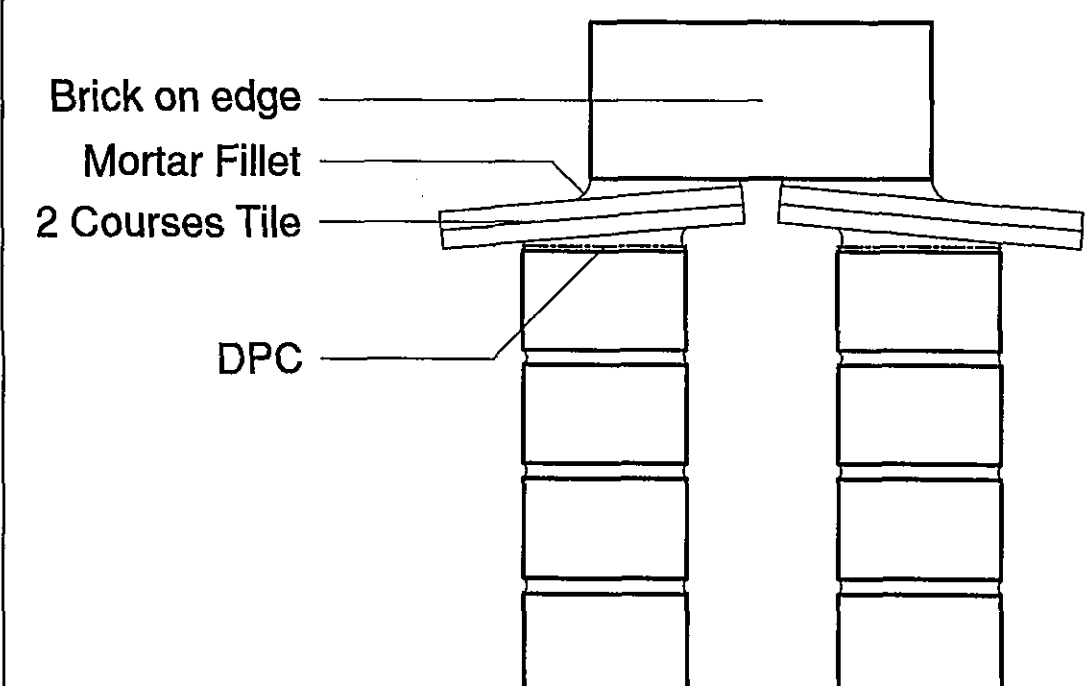

DETERMINED
PLAN

NOTES:

Planning Application Issue: Checked by:
Building Regulations Application Issue: Checked by:
Tender Issue: Checked by:
Final Issue: Checked by:

REVISIONS:

A: CHURCHWALL WALL AND FENCE EXTENDED. ADDITIONAL NOTES ADDED. 27/06/08 AT.

ORIGINAL

ORIGINAL

SITE RE-DEVELOPMENT
GEO ADAMS AND SONS LTD

THE CRESCENT, SPALDING
PROPOSED AND EXISTING ELEVATIONS

PETER HADDON AND PARTNERS

CU Ref: CR508 Date: MARCH 2009
Scale of A1: 1:100 Drawn: RT

3333/20

A

architects
The Old Rectory, Rectory Lane, Milton Malton
Northampton NN7 3AQ
Tel: 01604 858916 Fax: 01604 859123
e-mail: mail@peter-haddon.com

COPYRIGHT RESERVED
Do not scale. Dimensions to be checked on site
Discrepancies to be reported before proceeding.