




EXISTING SOUTH EAST ELEVATION

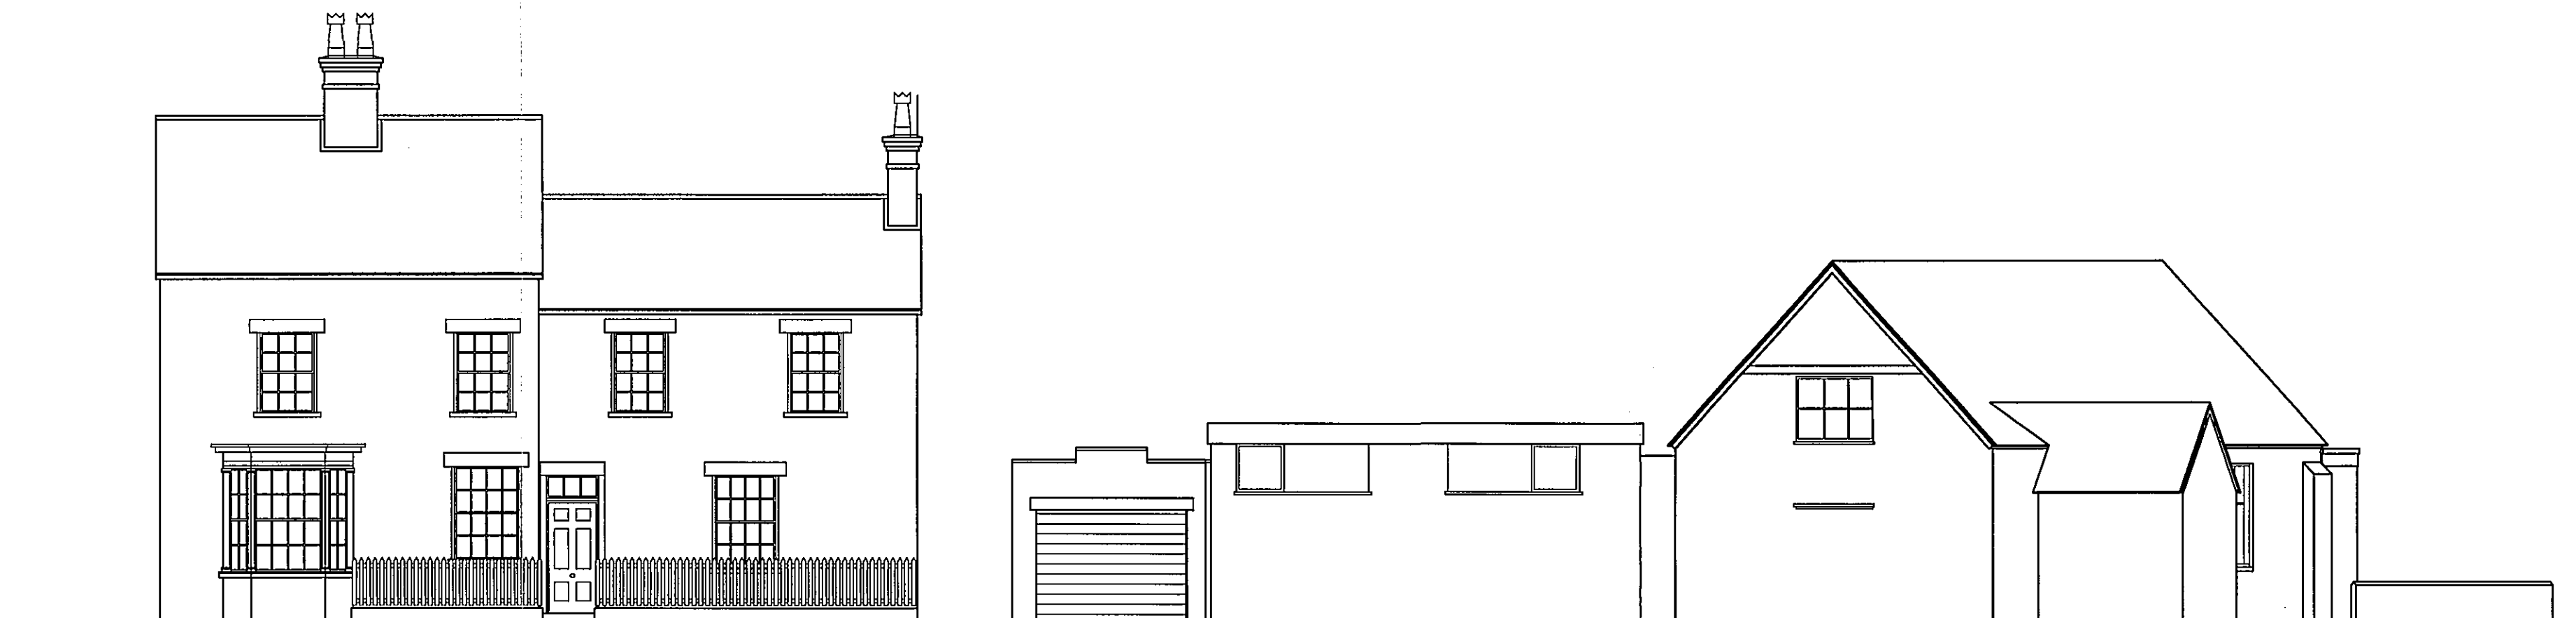

EXISTING SOUTH WEST ELEVATION

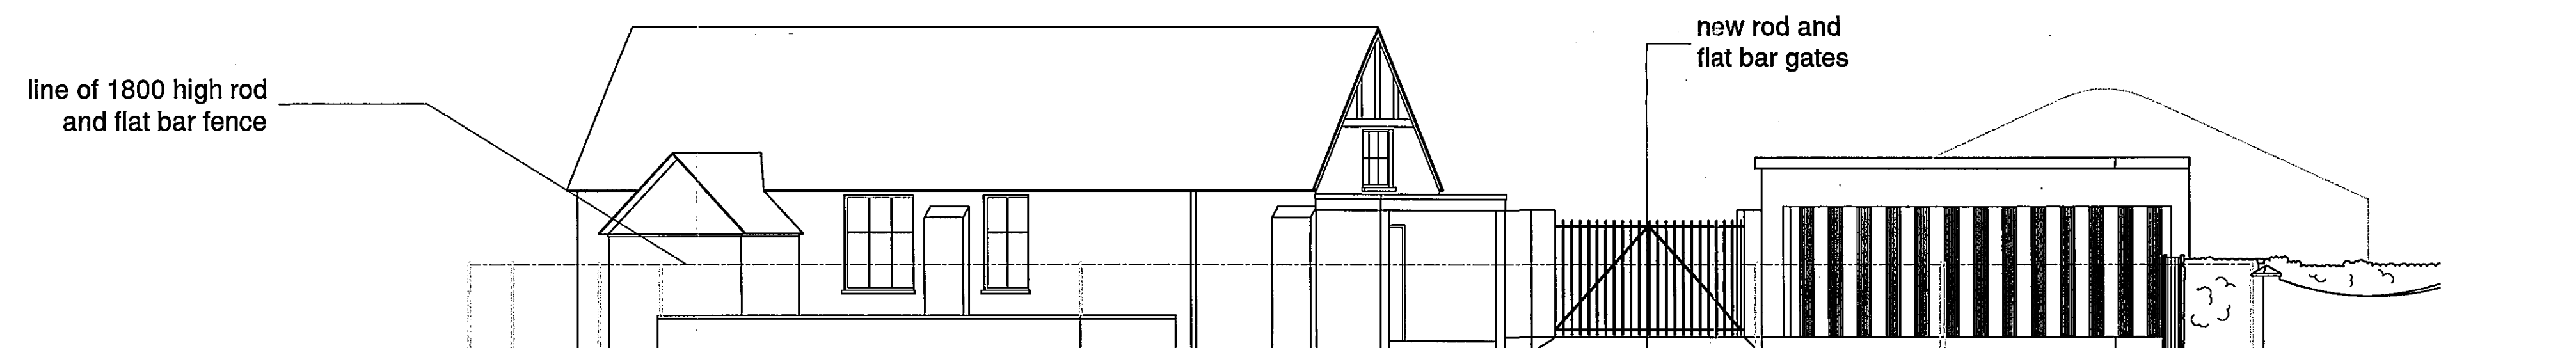


PROPOSED SOUTH EAST ELEVATION

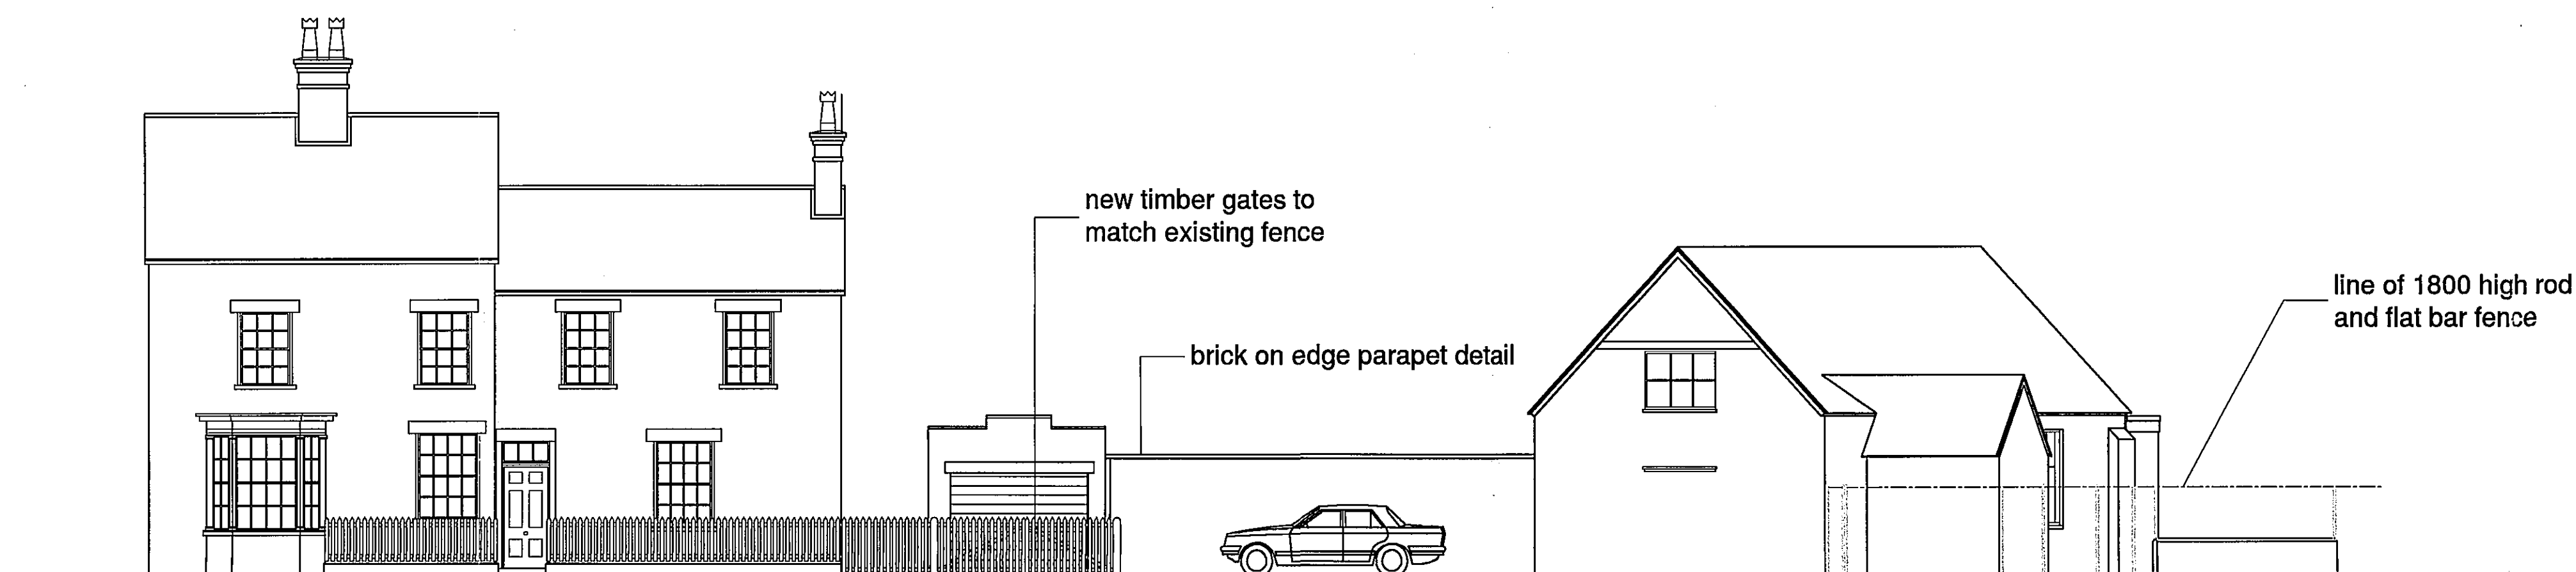


PROPOSED SOUTH WEST ELEVATION

SHDC
PLANNING & DEVELOPMENT
- 8 MAY 2006
Ref. 0629/06

Brick On Edge Parapet Detail
1:10 scale

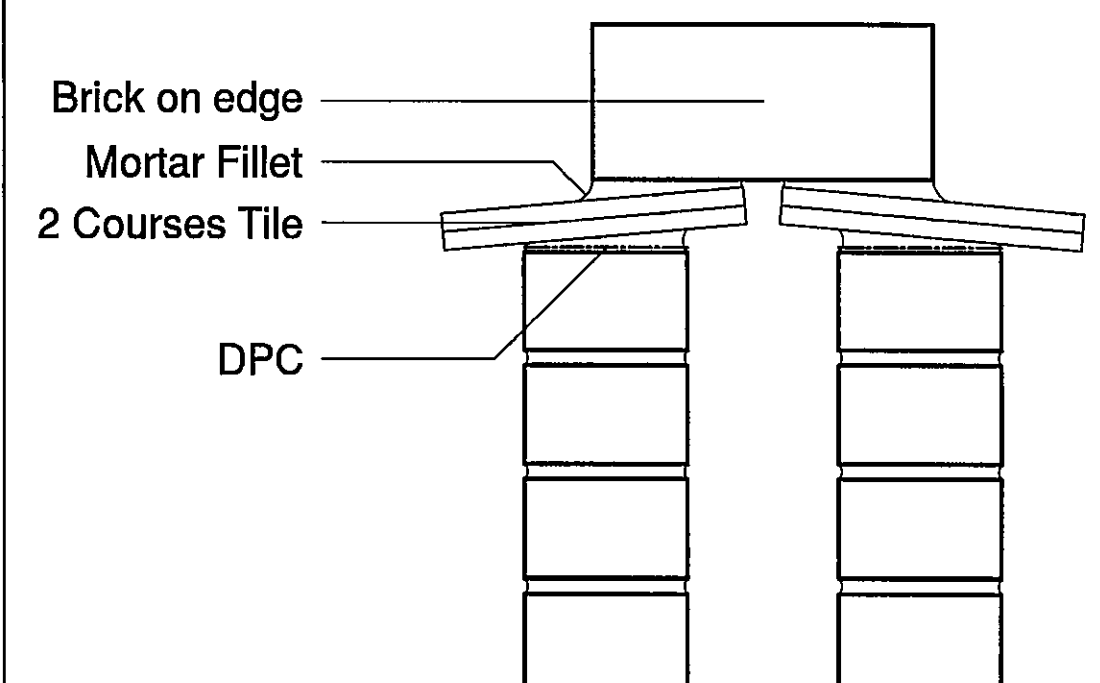

SUPERSEDED

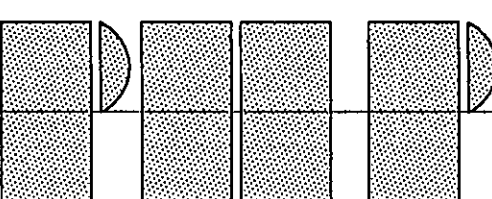

COPYRIGHT RESERVED
Do not scale. Dimensions to be checked on site.
Discrepancies to be reported before proceeding.

NOTES:

Planning Application Issue: Checked by:
Building Regulations Application Issue: Checked by:
Tender Issue: Checked by:
Final Issue: Checked by:

REVISIONS:

REVISIONS:

ORIGINAL

ORIGINAL


SITE RE-DEVELOPMENT
GEO ADAMS AND SONS LTD

THE CRESCENT, SPALDING
PROPOSED AND EXISTING ELEVATIONS

PETER HADDON AND PARTNERS

DWG NO: CRS06 Date: MARCH 2006
Scale at A1: 1:100 Drawn: RT

3333/20

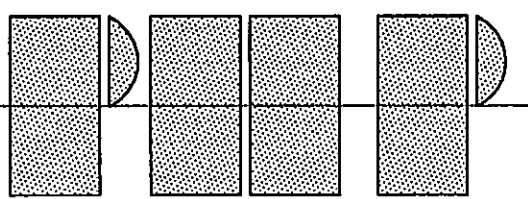

architects
The Old Rectory, Rectory Lane, Milton Malnar
Northampton NN7 3AQ
Tel: 01604 858916 Fax: 01604 859123
e-mail: mail@peter-haddon.com