

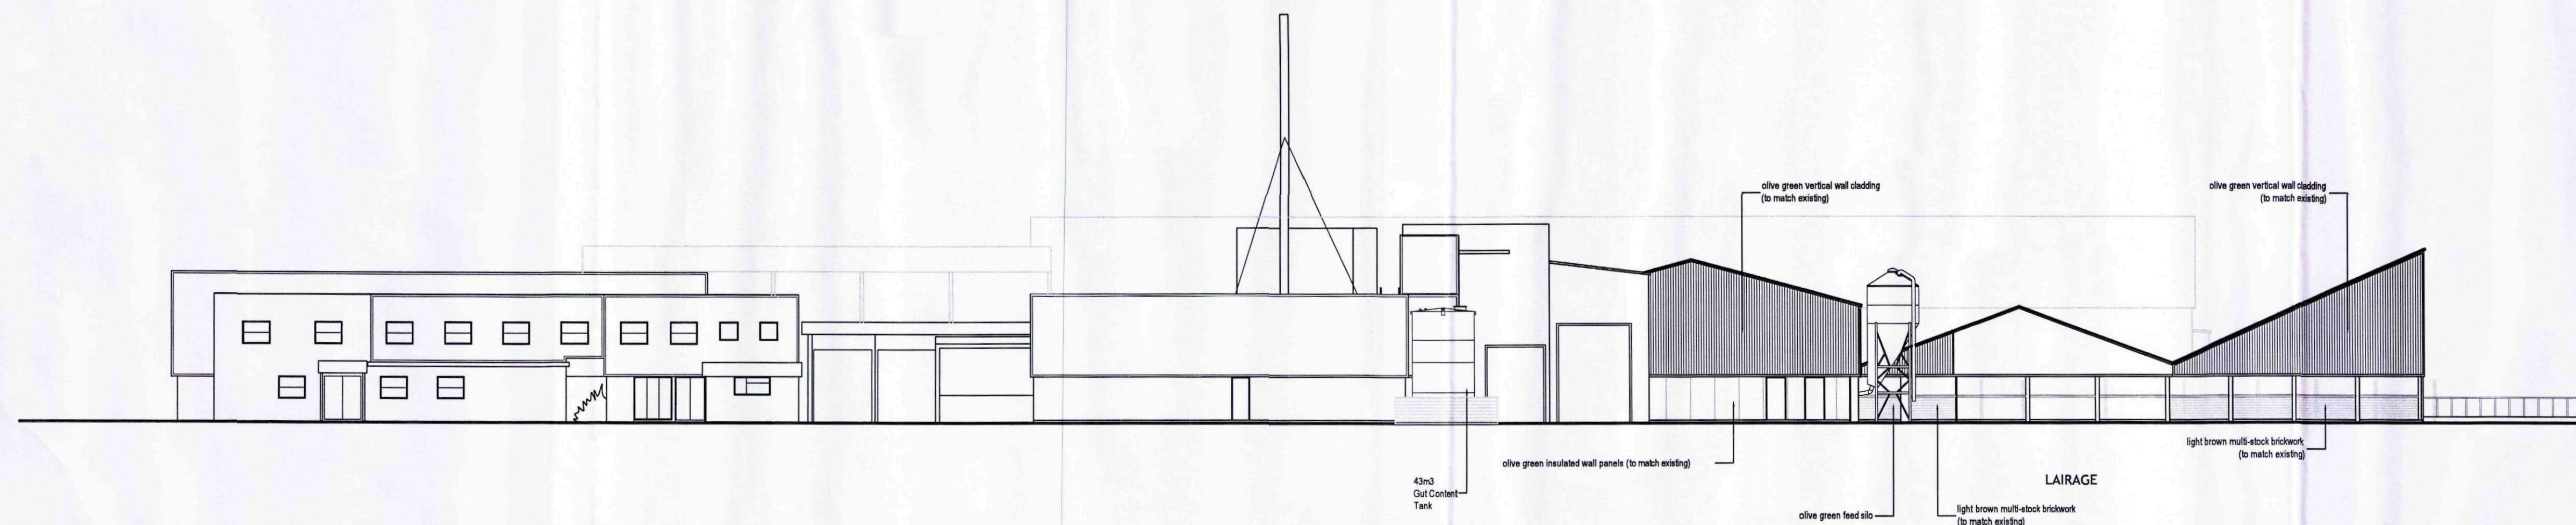


NORTH ELEVATION

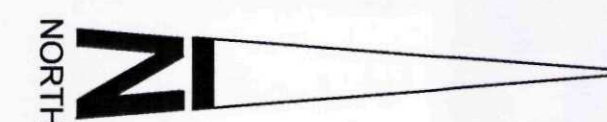

WEST ELEVATION

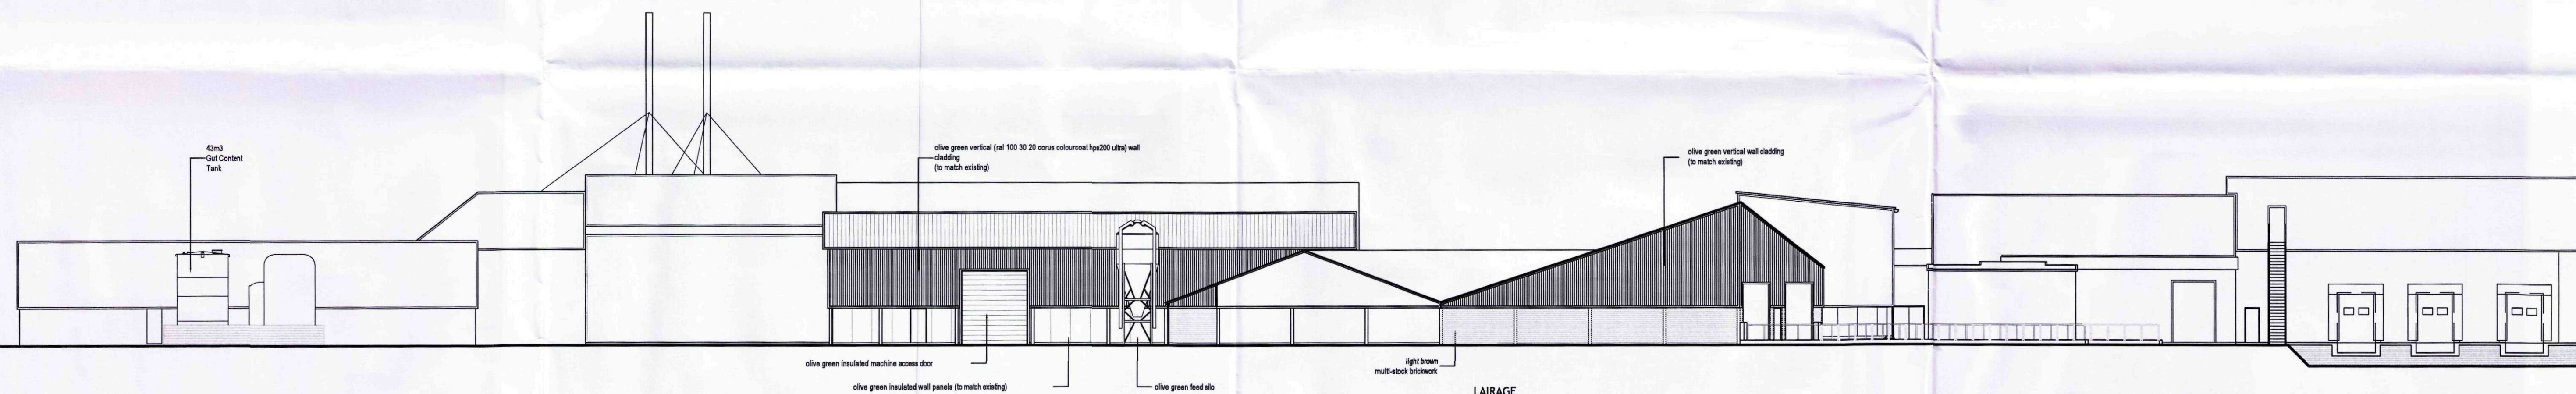

pHp architects

PROPOSED SILO
DALEHEAD LTD
DALEHEAD, SPALDING
ELEVATIONS

P1: Planning Issue		03.08.11: JM
Rev		Date/Checked
The Old Rectory Rectory Lane Milton Malsor NORTHAMPTON NN7 3AQ t: +44 (0)1604 858916 f: +44 (0)1604 859123 www.peter-haddon.com		
Issue Purpose:		PLANNING
Drawn by:	JM	Checked by: CF
Scale @ A1:	1:200	Date: 08/11
CAD ref:	Dwg no: 384/018	Rev: P1
Copyright reserved. Dimensions to be checked on site. Discrepancies to be reported before proceeding		