



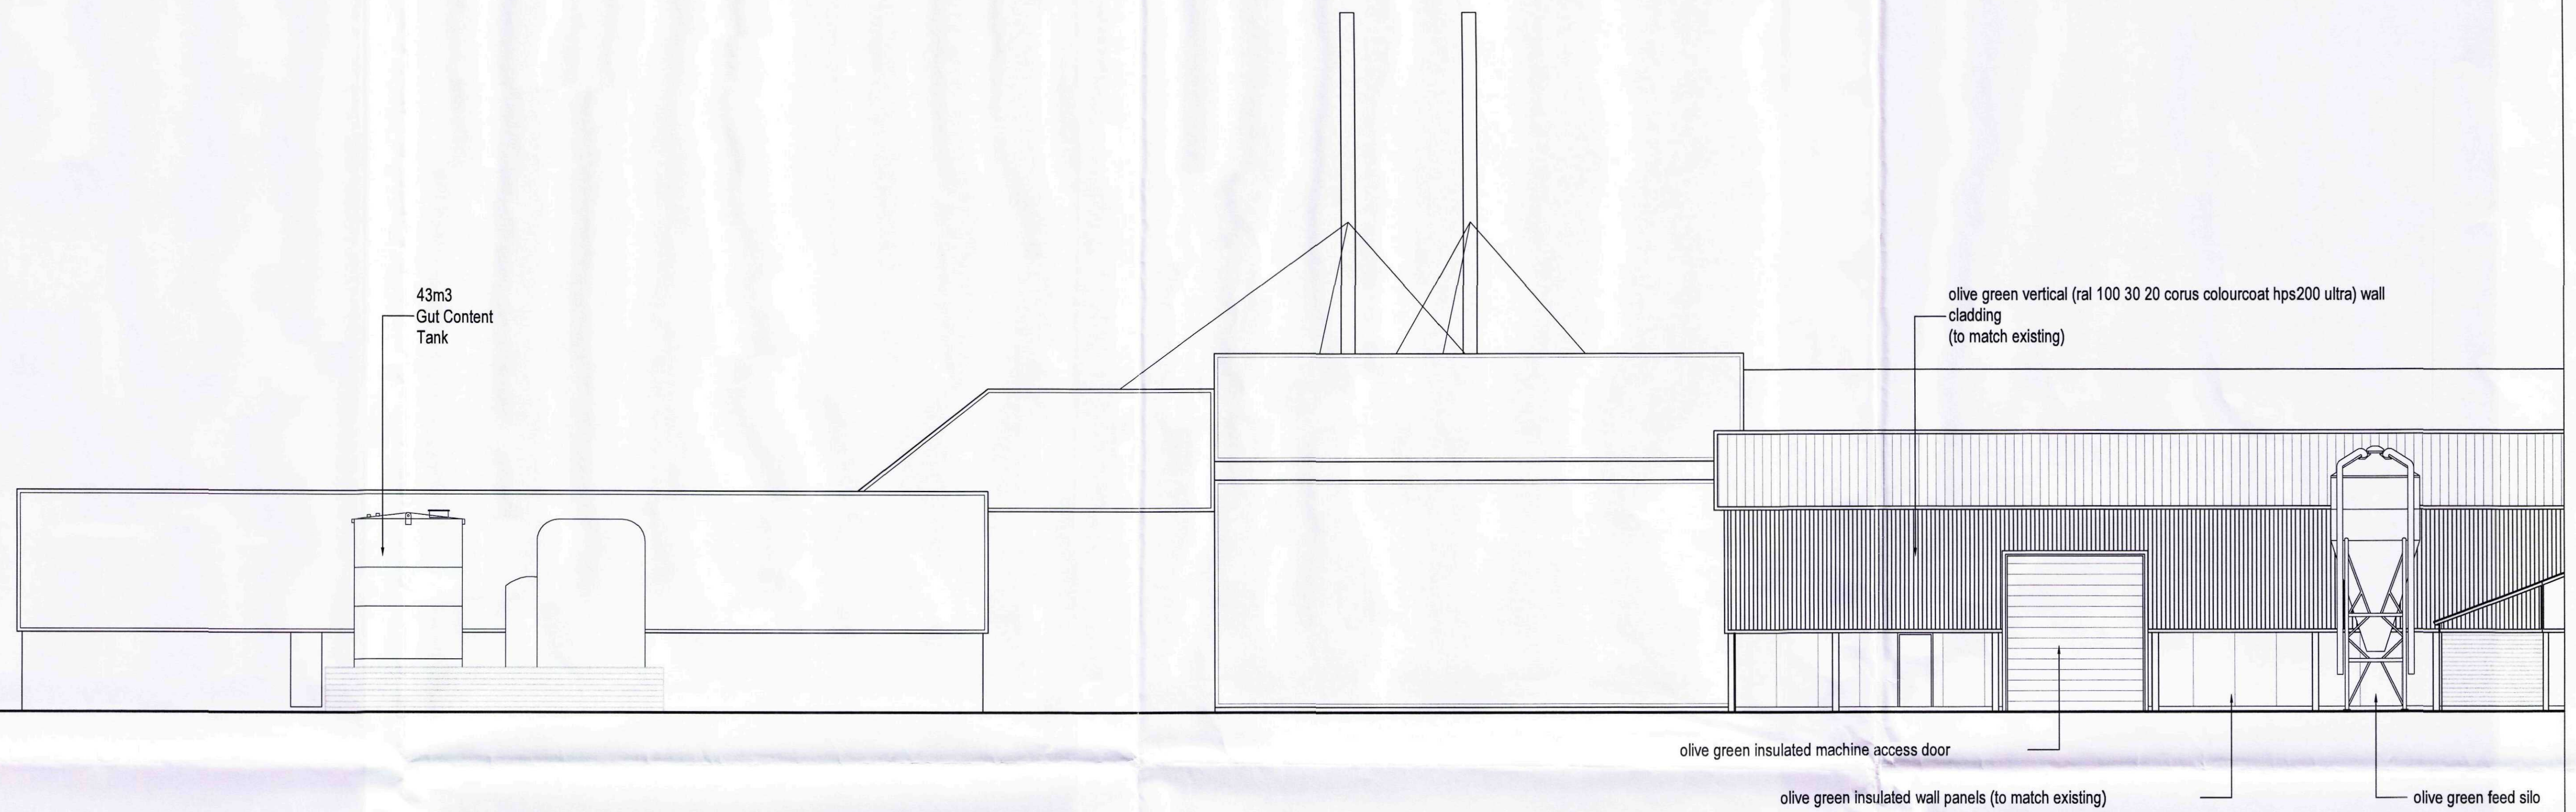

WEST ELEVATION

SCANNED

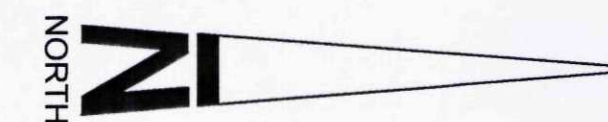

pHp architects

PROPOSED SILO
DALEHEAD LTD
DALEHEAD, SPALDING
ELEVATIONS

P1: Planning Issue		03.08.11, JM	
Rev		Date/Checked	
The Old Rectory Rectory Lane Milton Malor NORTHAMPTON NN7 3AQ t: +44 (0)1604 858916 f: +44 (0)1604 859123 www.peter-haddon.com			
Issue Purpose:		PLANNING	
Drawn by:		Checked by:	
Scale @ A1:		Date:	
CAD ref:		Rev:	
DHX 012		P1	
Copyright reserved. Dimensions to be checked on site. Discrepancies to be reported before proceeding.			