



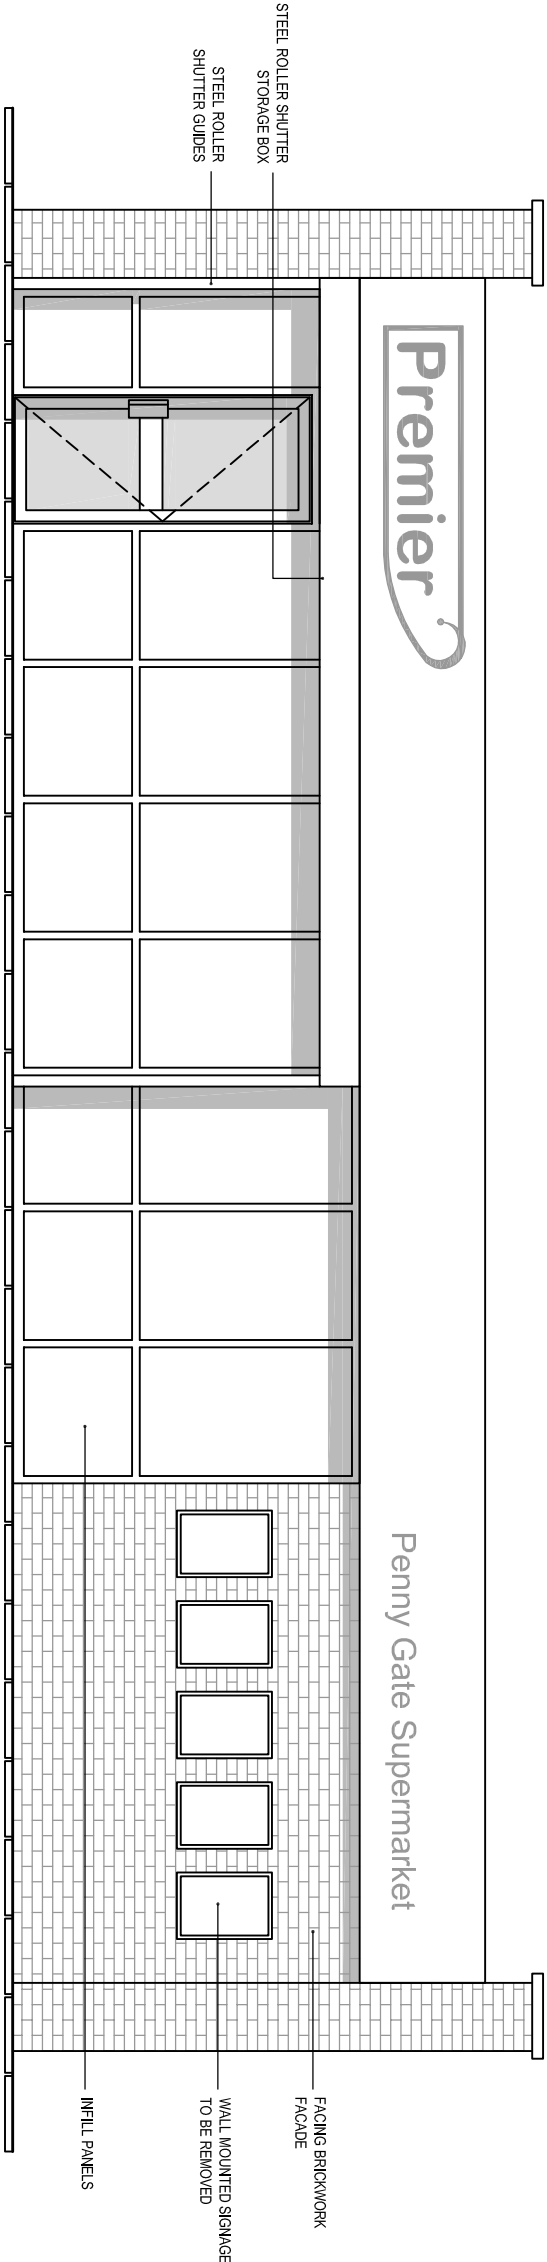


PRE-EXISTING FRONT ELEVATION

Scale 1:50

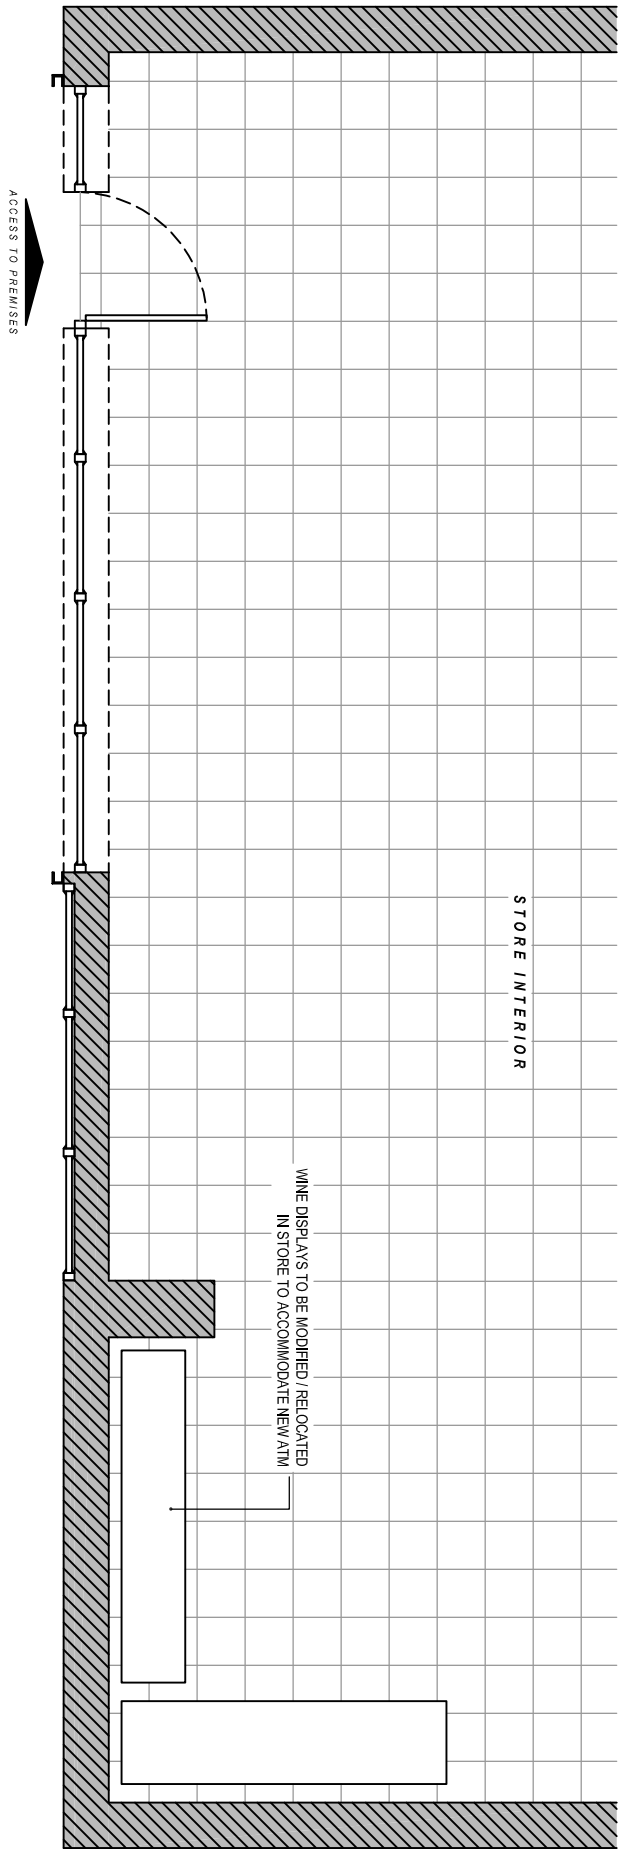

PRE-EXISTING PART PLAN

Scale 1:50

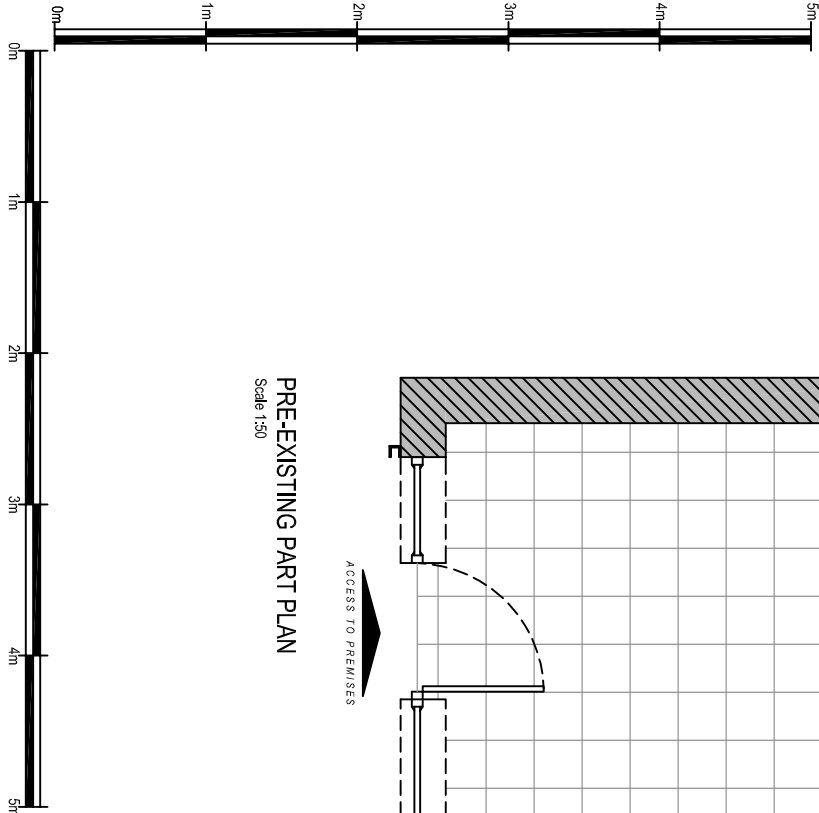

Drawing Title:			
Pre-Existing Elevations and Plans			
Ref:	Date:	Rev:	
NMA-06-2015-94-1	28-06-2015		
Scale:	Paper:	Date Rev:	
1:50	A3		

Date:	Comments:	By:

GENERAL NOTES:

1) All dimensions in millimeters unless otherwise stated.

Site:

PREMIER

201 Pennygate

Spalding

PE11 1LX