


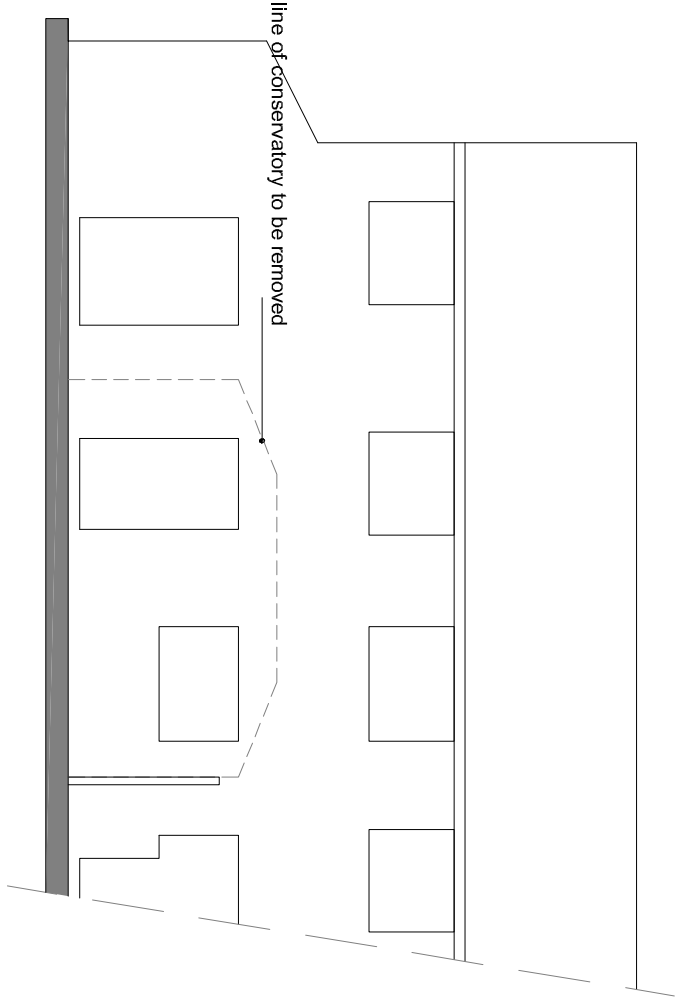
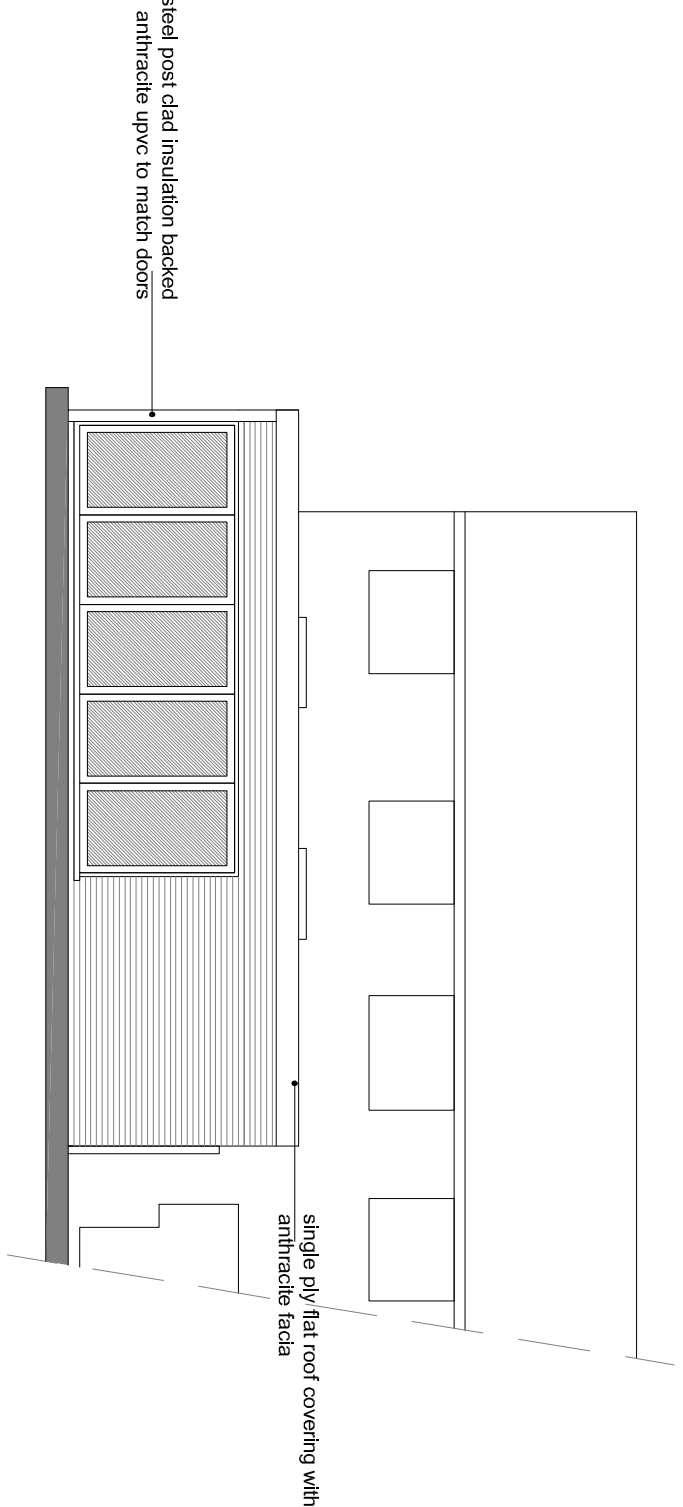


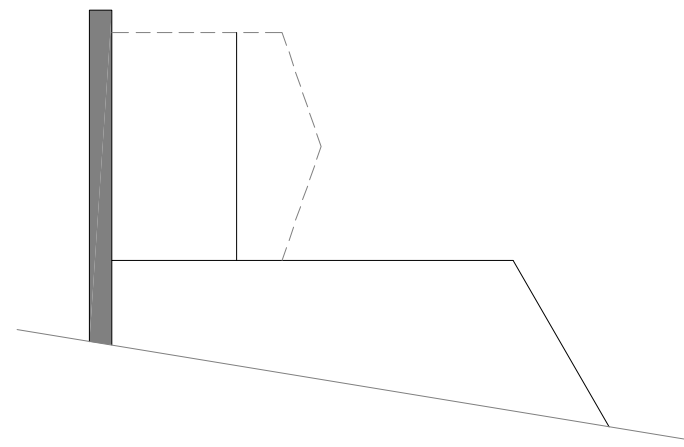


EXISTING REAR ELEVATION

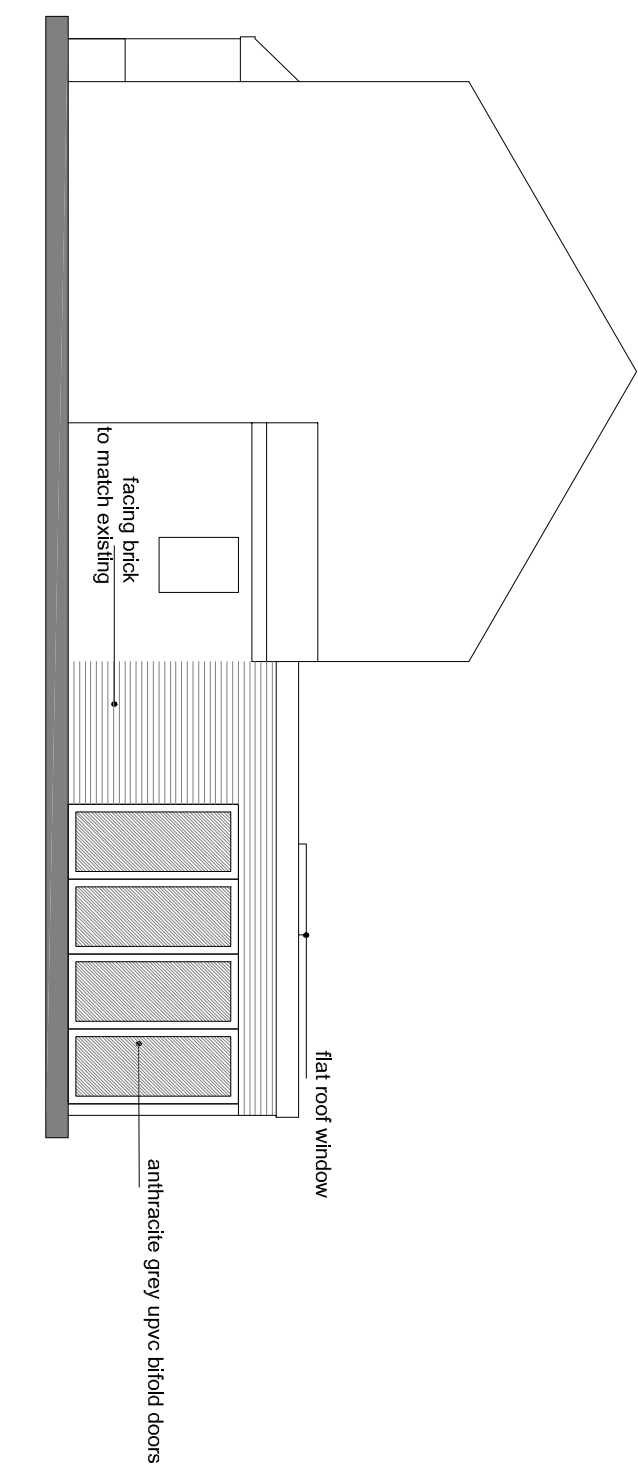


PROPOSED REAR ELEVATION

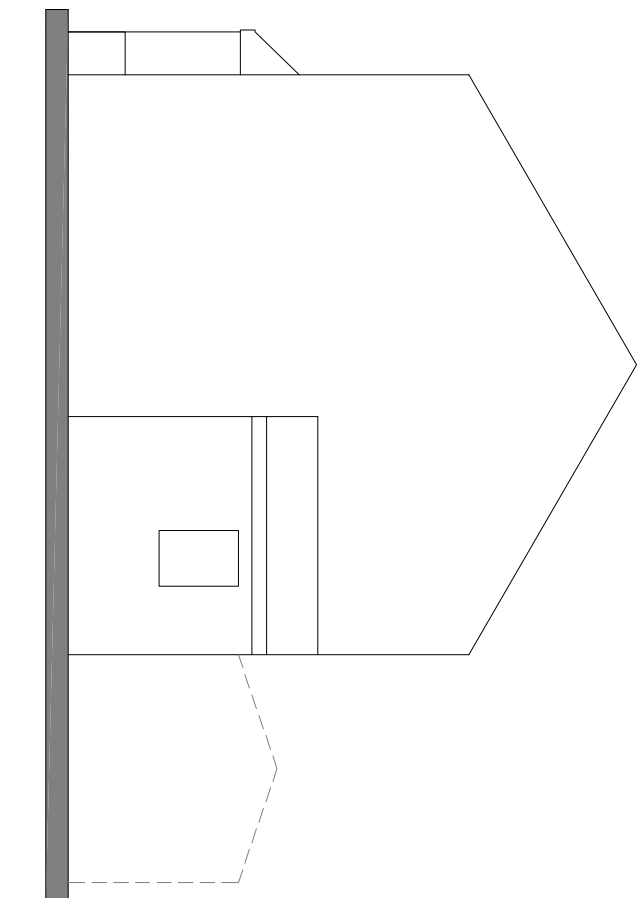


EXISTING SIDE ELEVATION (south)

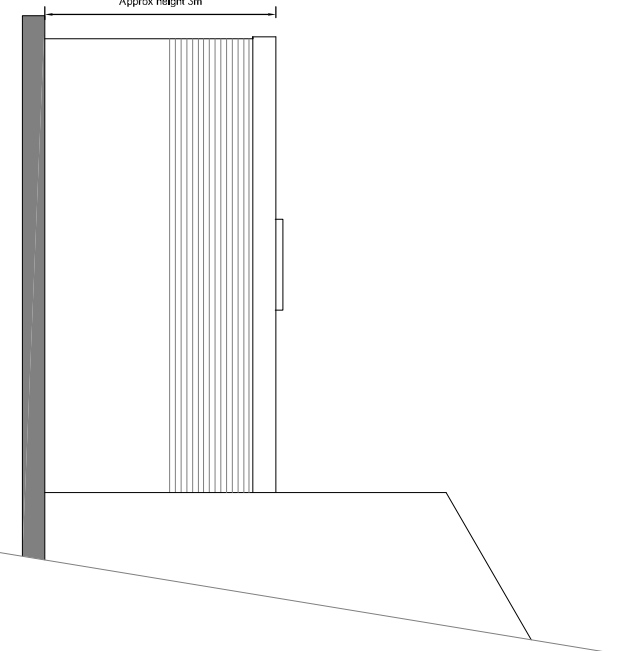


PROPOSED SIDE ELEVATION (south)

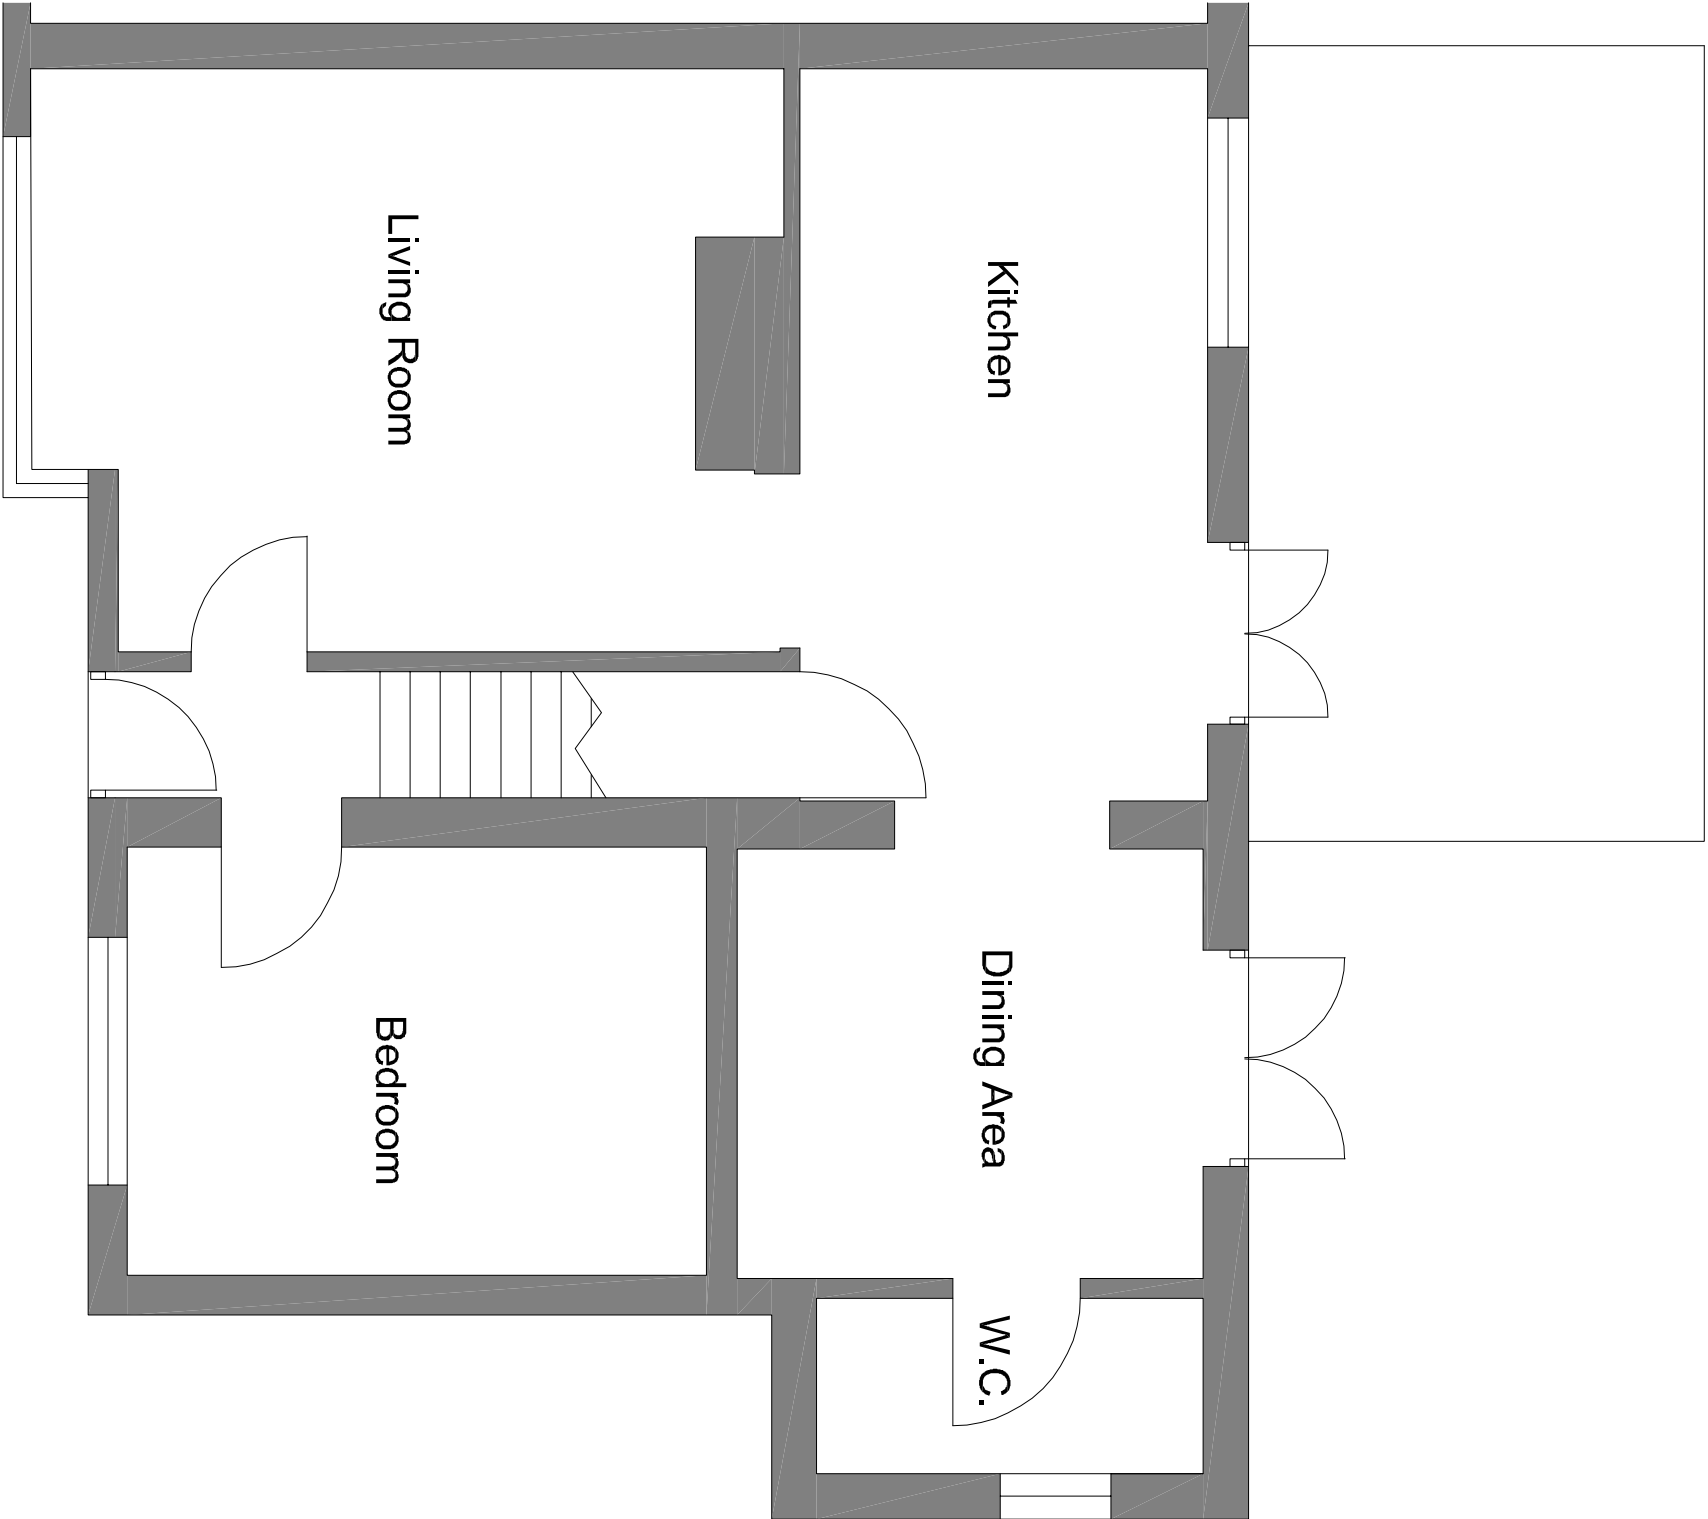


EXISTING FLOOR PLAN

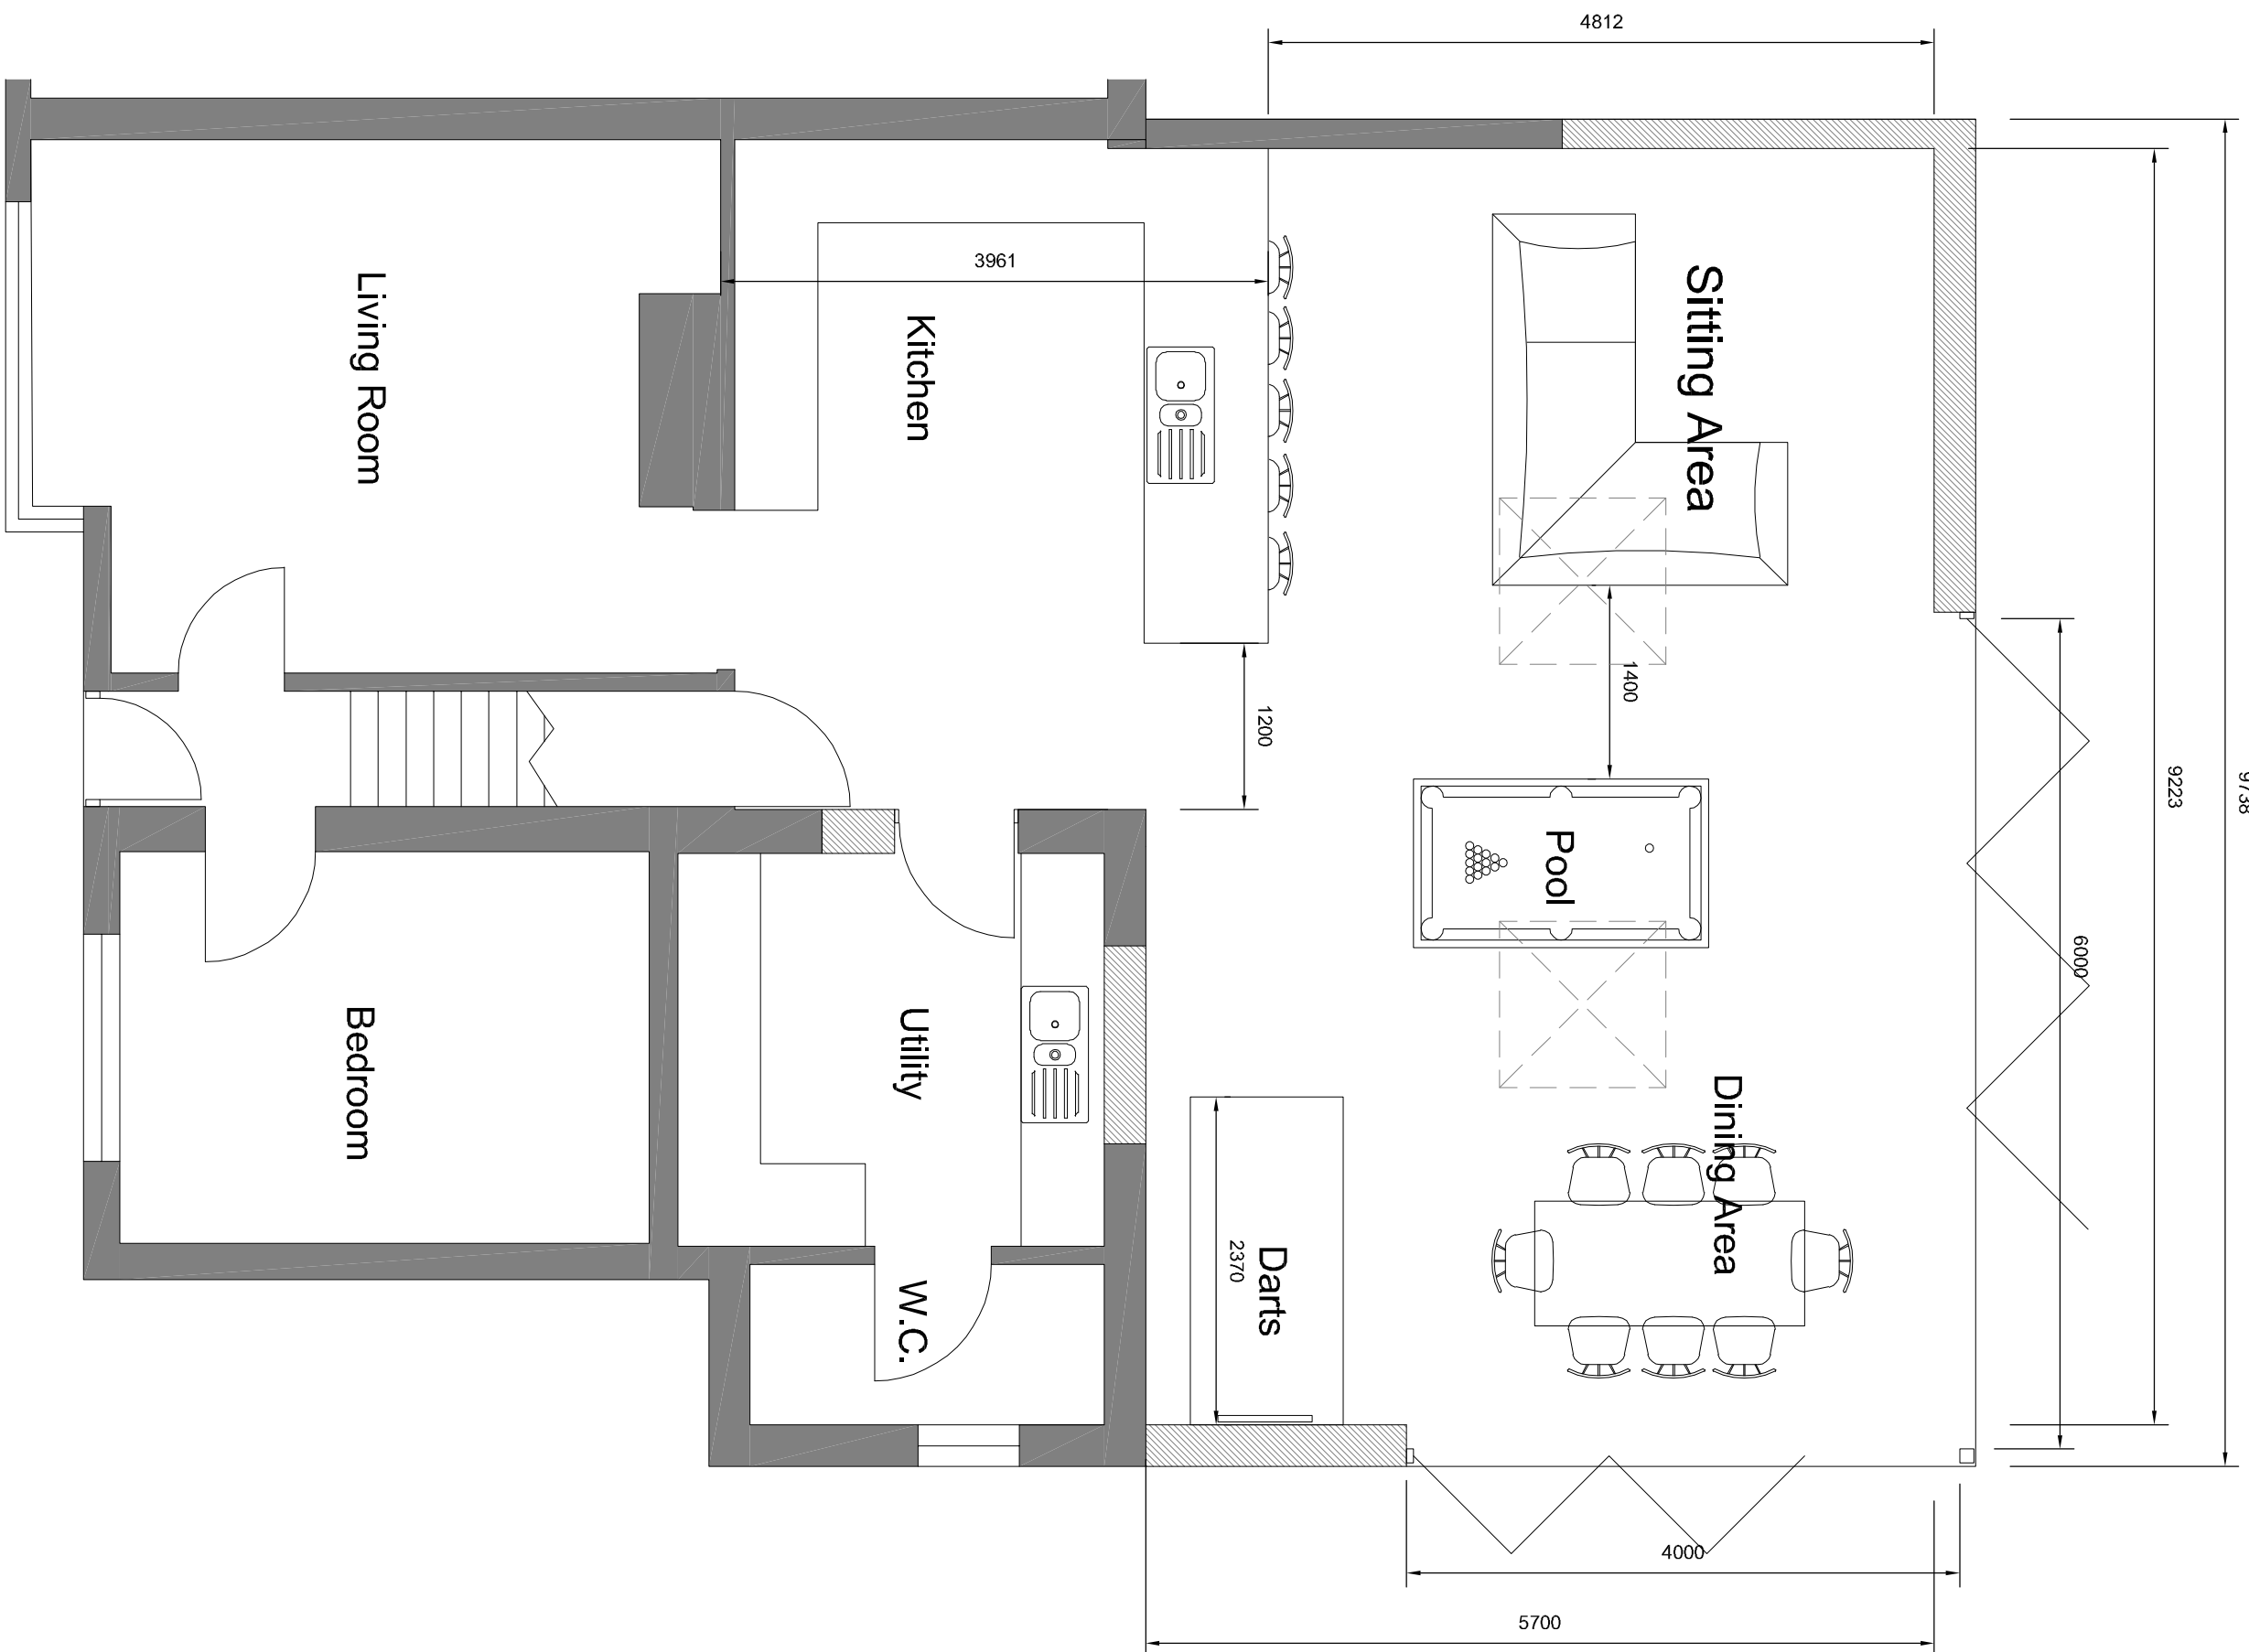

PROPOSED FLOOR PLAN

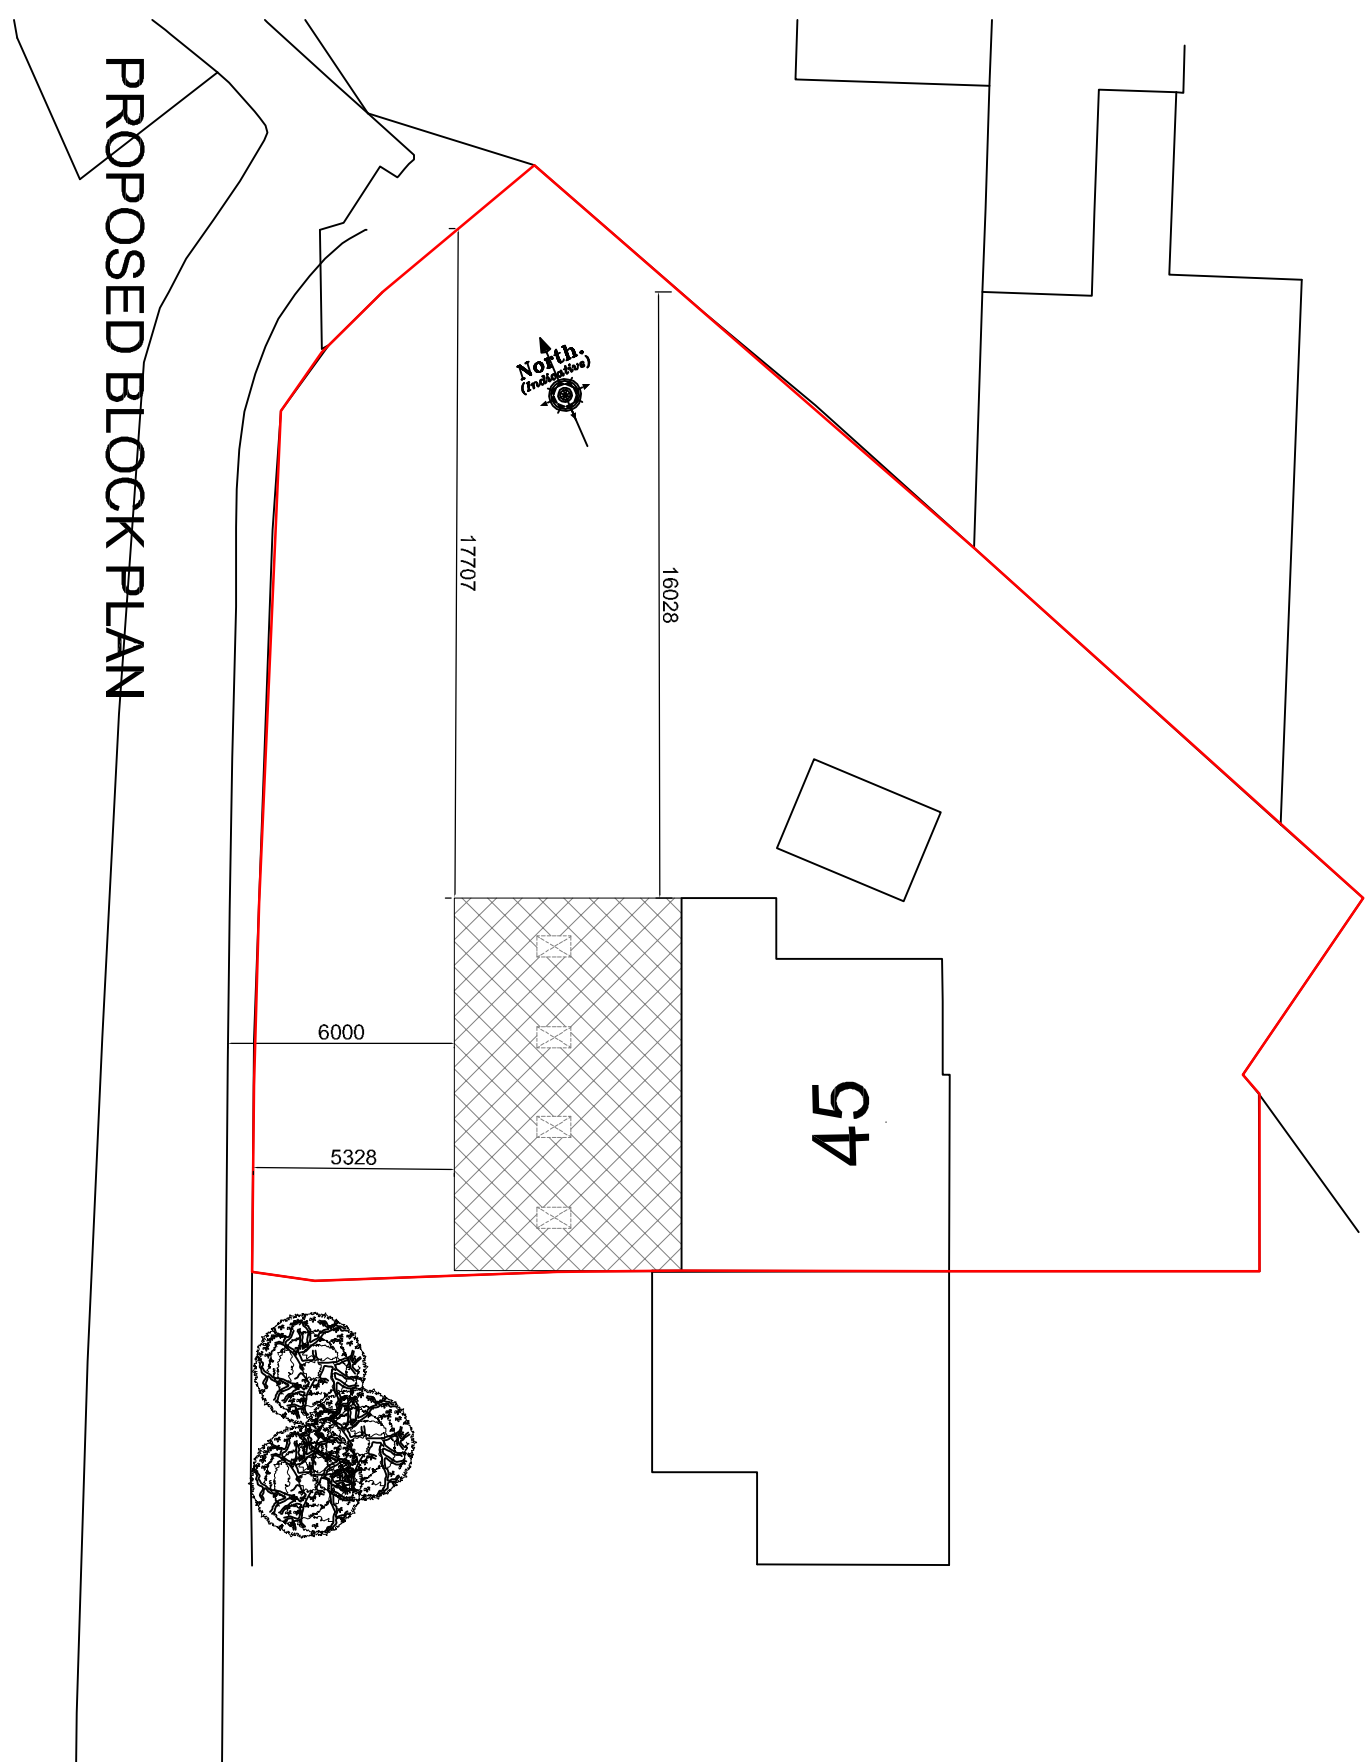

PROPOSED BLOCK PLAN

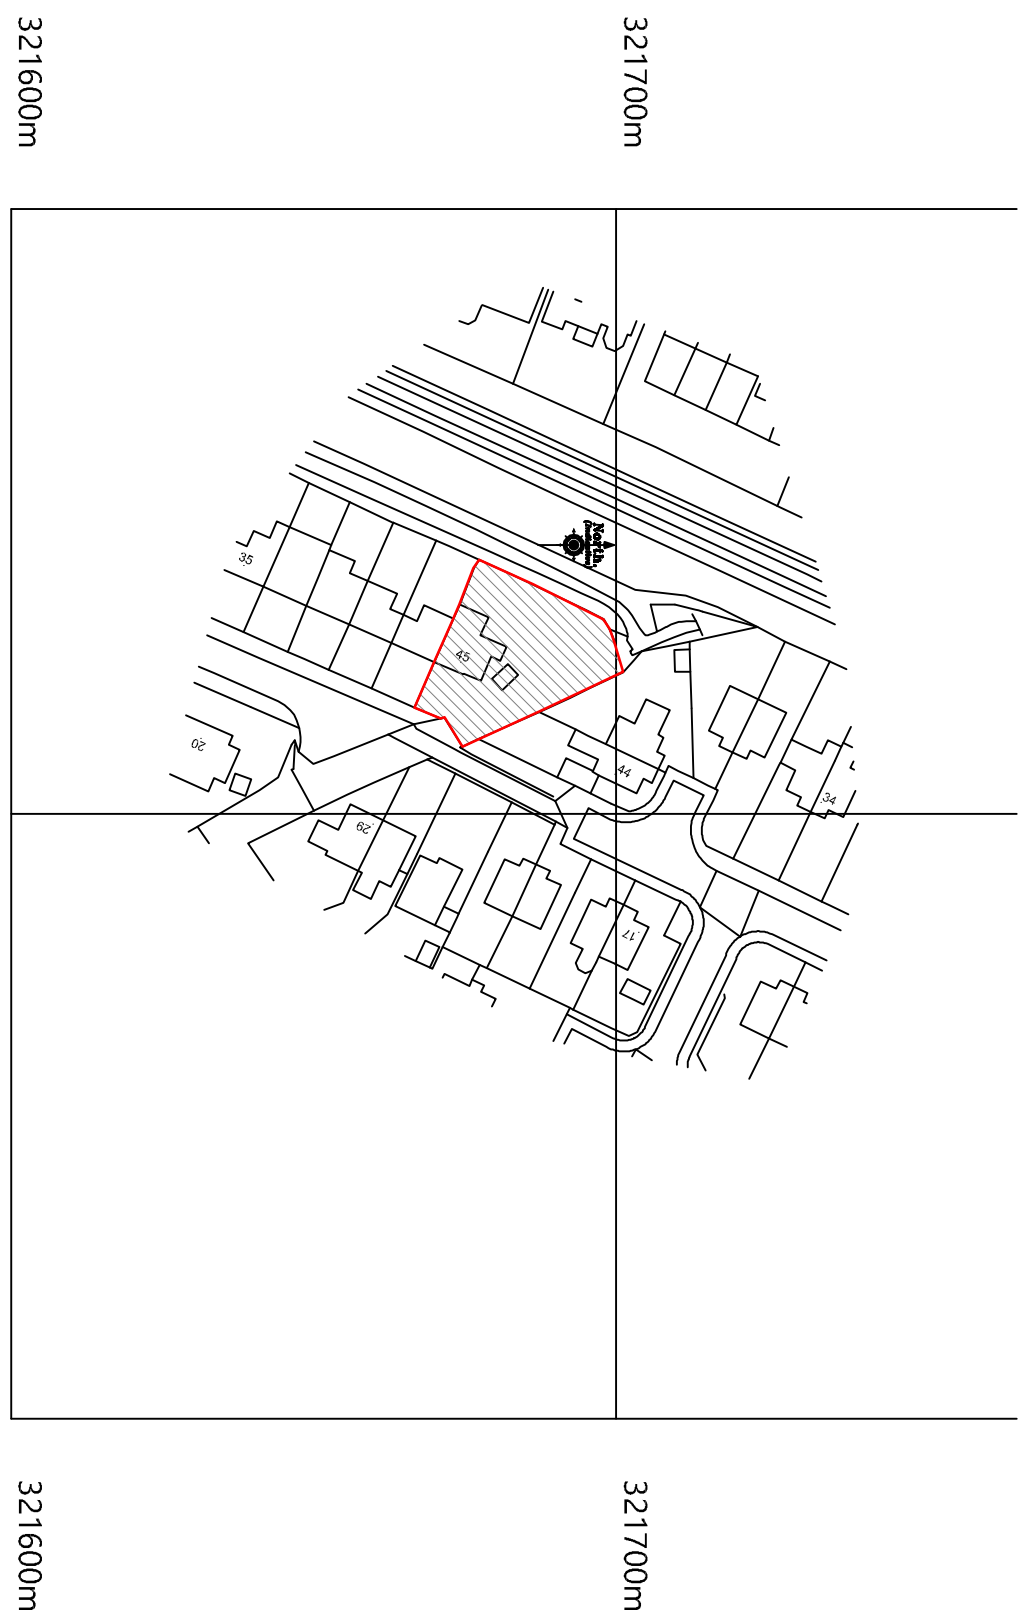

LOCATION PLAN

© Crown Copyright and database rights 2021 OS Licence no. 100019980

Rev	Date	By	Check	Description
1	17/06/21	AWM	AWM	Change of roof configuration

Client: Mr Wayne Taylor
Project: 45 Belvedere Close PE112UT

Drawing: Planning

Scale	Drawn	Checked	TAC	Date	Drawn No.
1:50, 1:100, 1:200, 1:1250 @ A1	AWM	Checked	TAC	02/06/2021	21/587/PA/002A
Trevor A Day RIBA Ltd, 14 Old Fenlake Road, Weston Hills, Spalding, Lincs. PE126PD 01406 380027 trevor@taylorarchitects.co.uk www.taylorarchitects.co.uk					

