



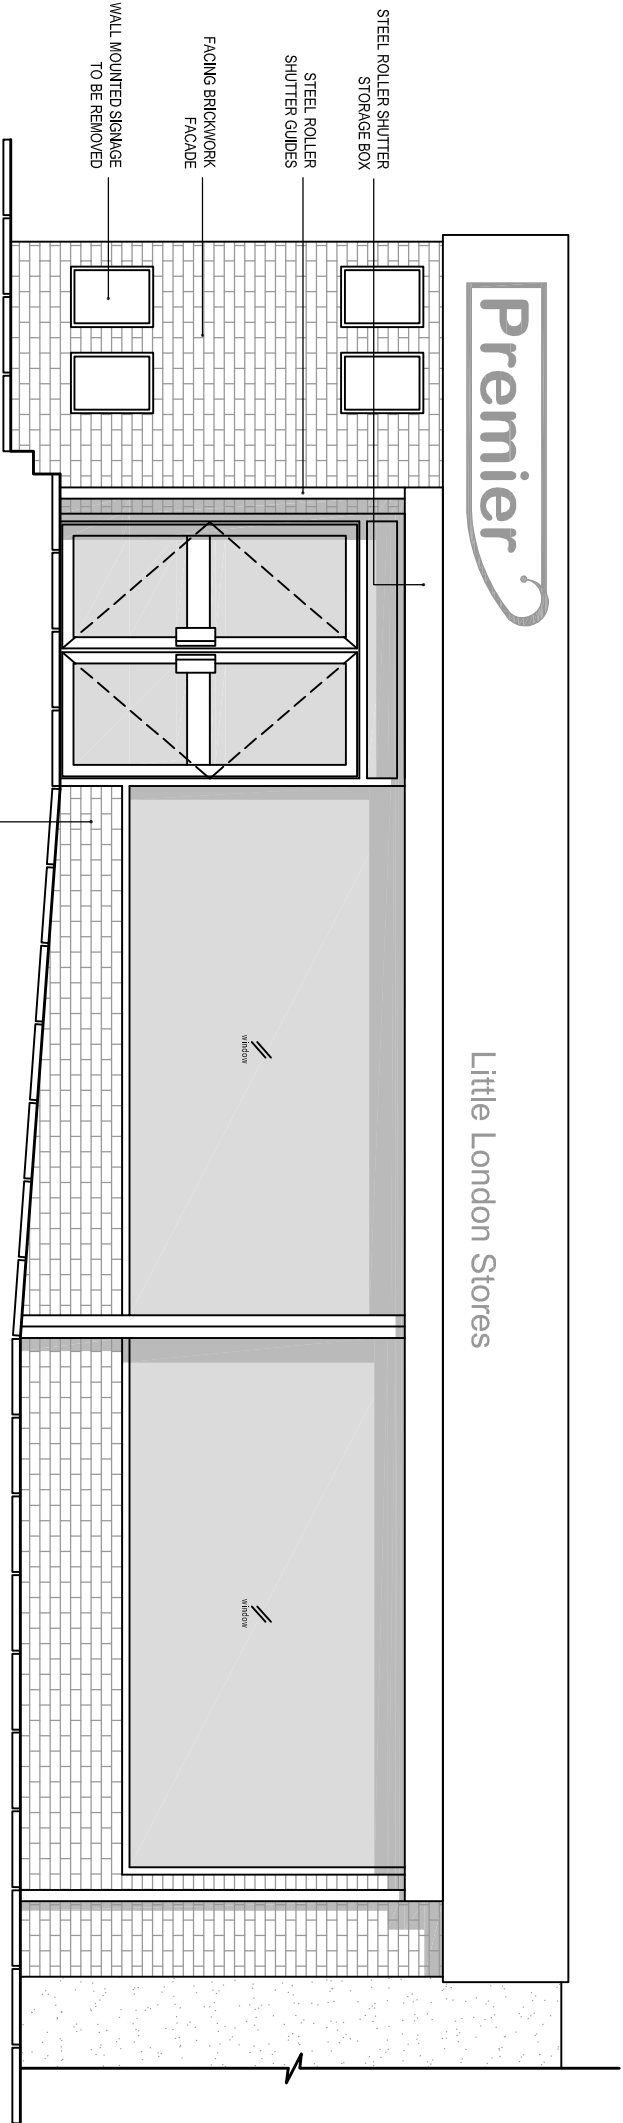

PRE-EXISTING FRONT ELEVATION

Scale 1:50

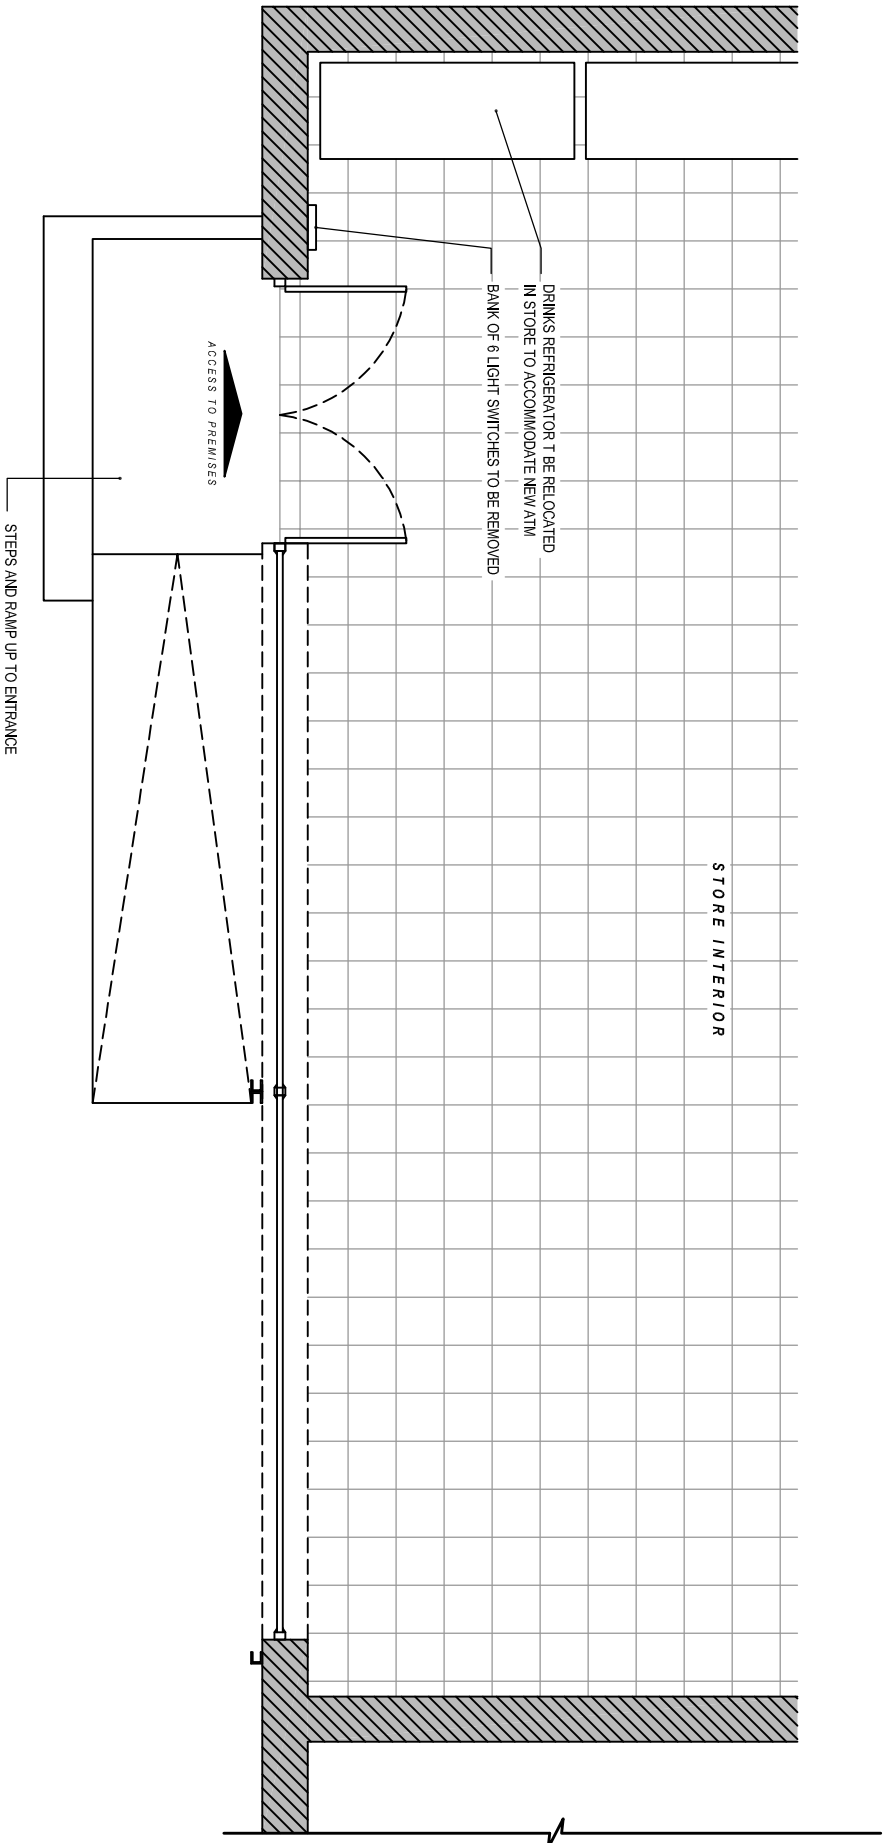

PRE-EXISTING PART PLAN

Scale 1:50



Date:		Comments:		By:	
GENERAL NOTES:					
1) All dimensions in millimeters unless otherwise stated.					
Site:					
PREMIER					
88 Little London					
Spalding					
PE11 2UJ					
Drawing Title:					
Pre-Existing Elevations and Plans					
Ref:		Date:		Rev:	
NMA-06-2015-93-1		28-06-2015			
Scale:		Paper:		Date Rev:	
1:50		A3			