




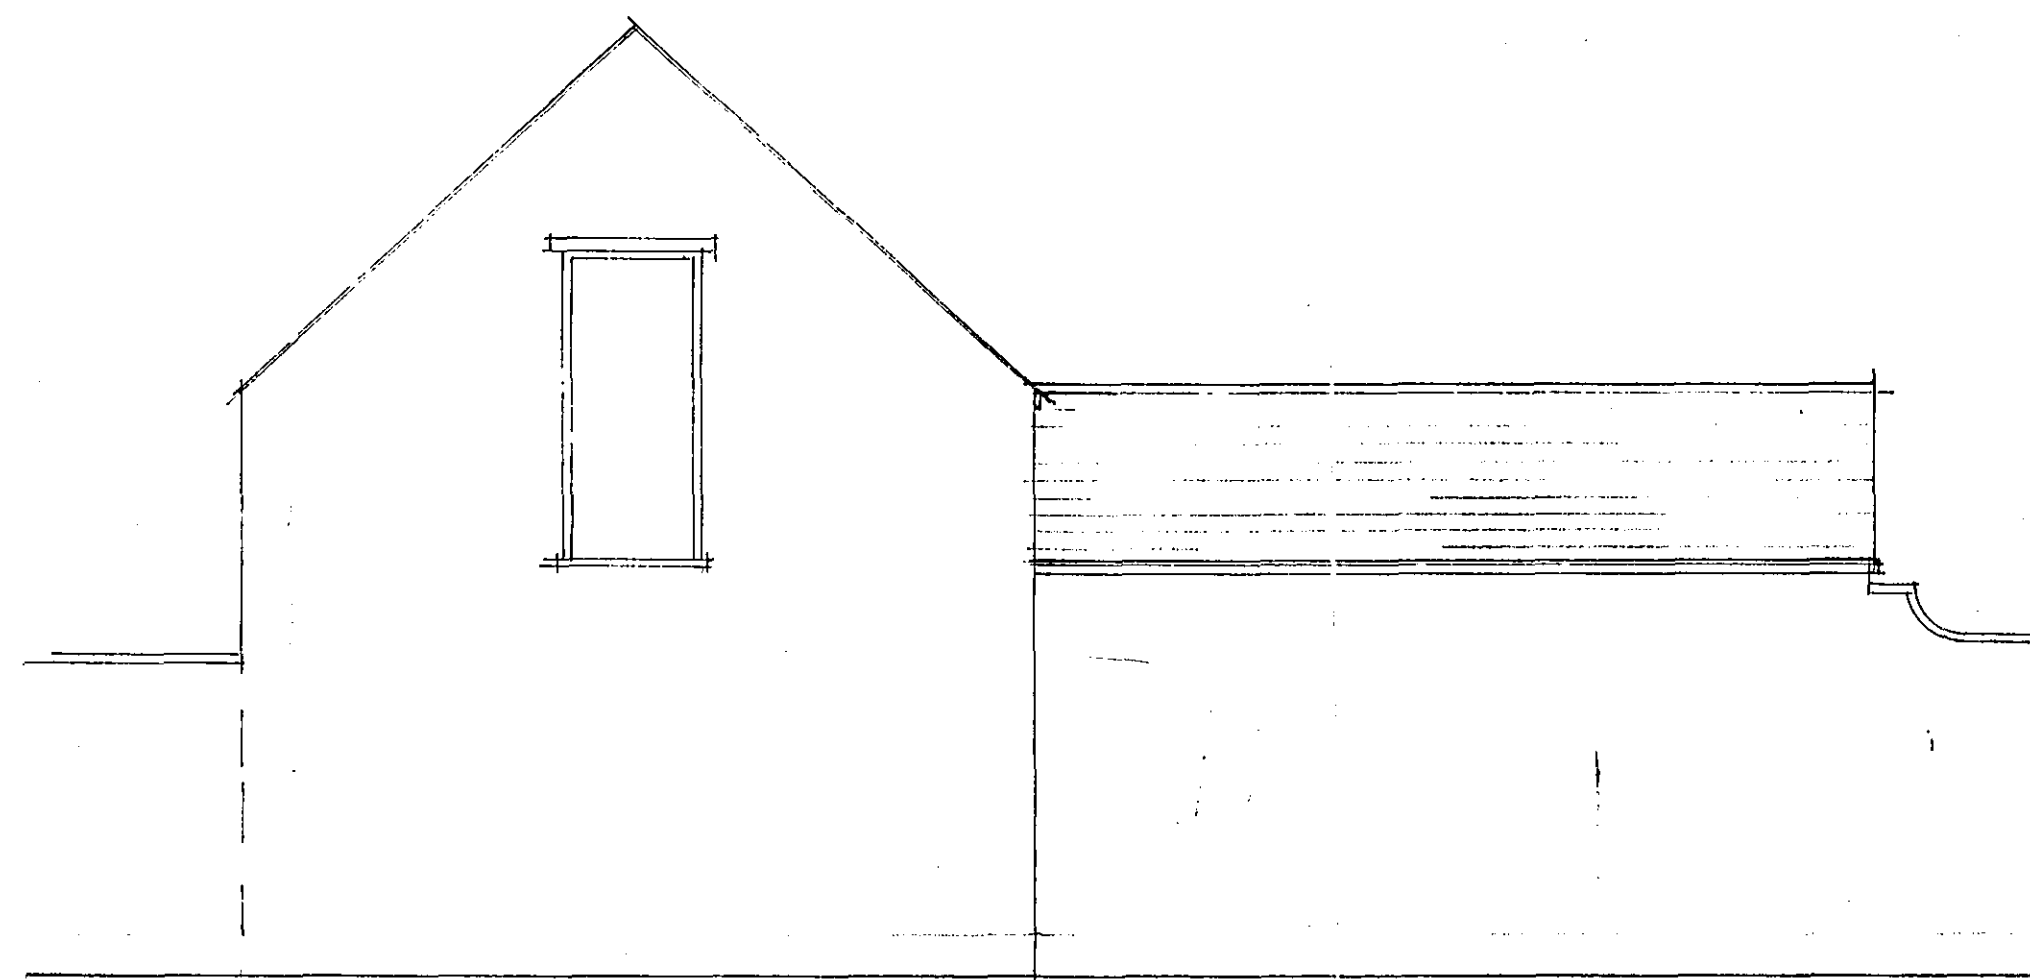


s east

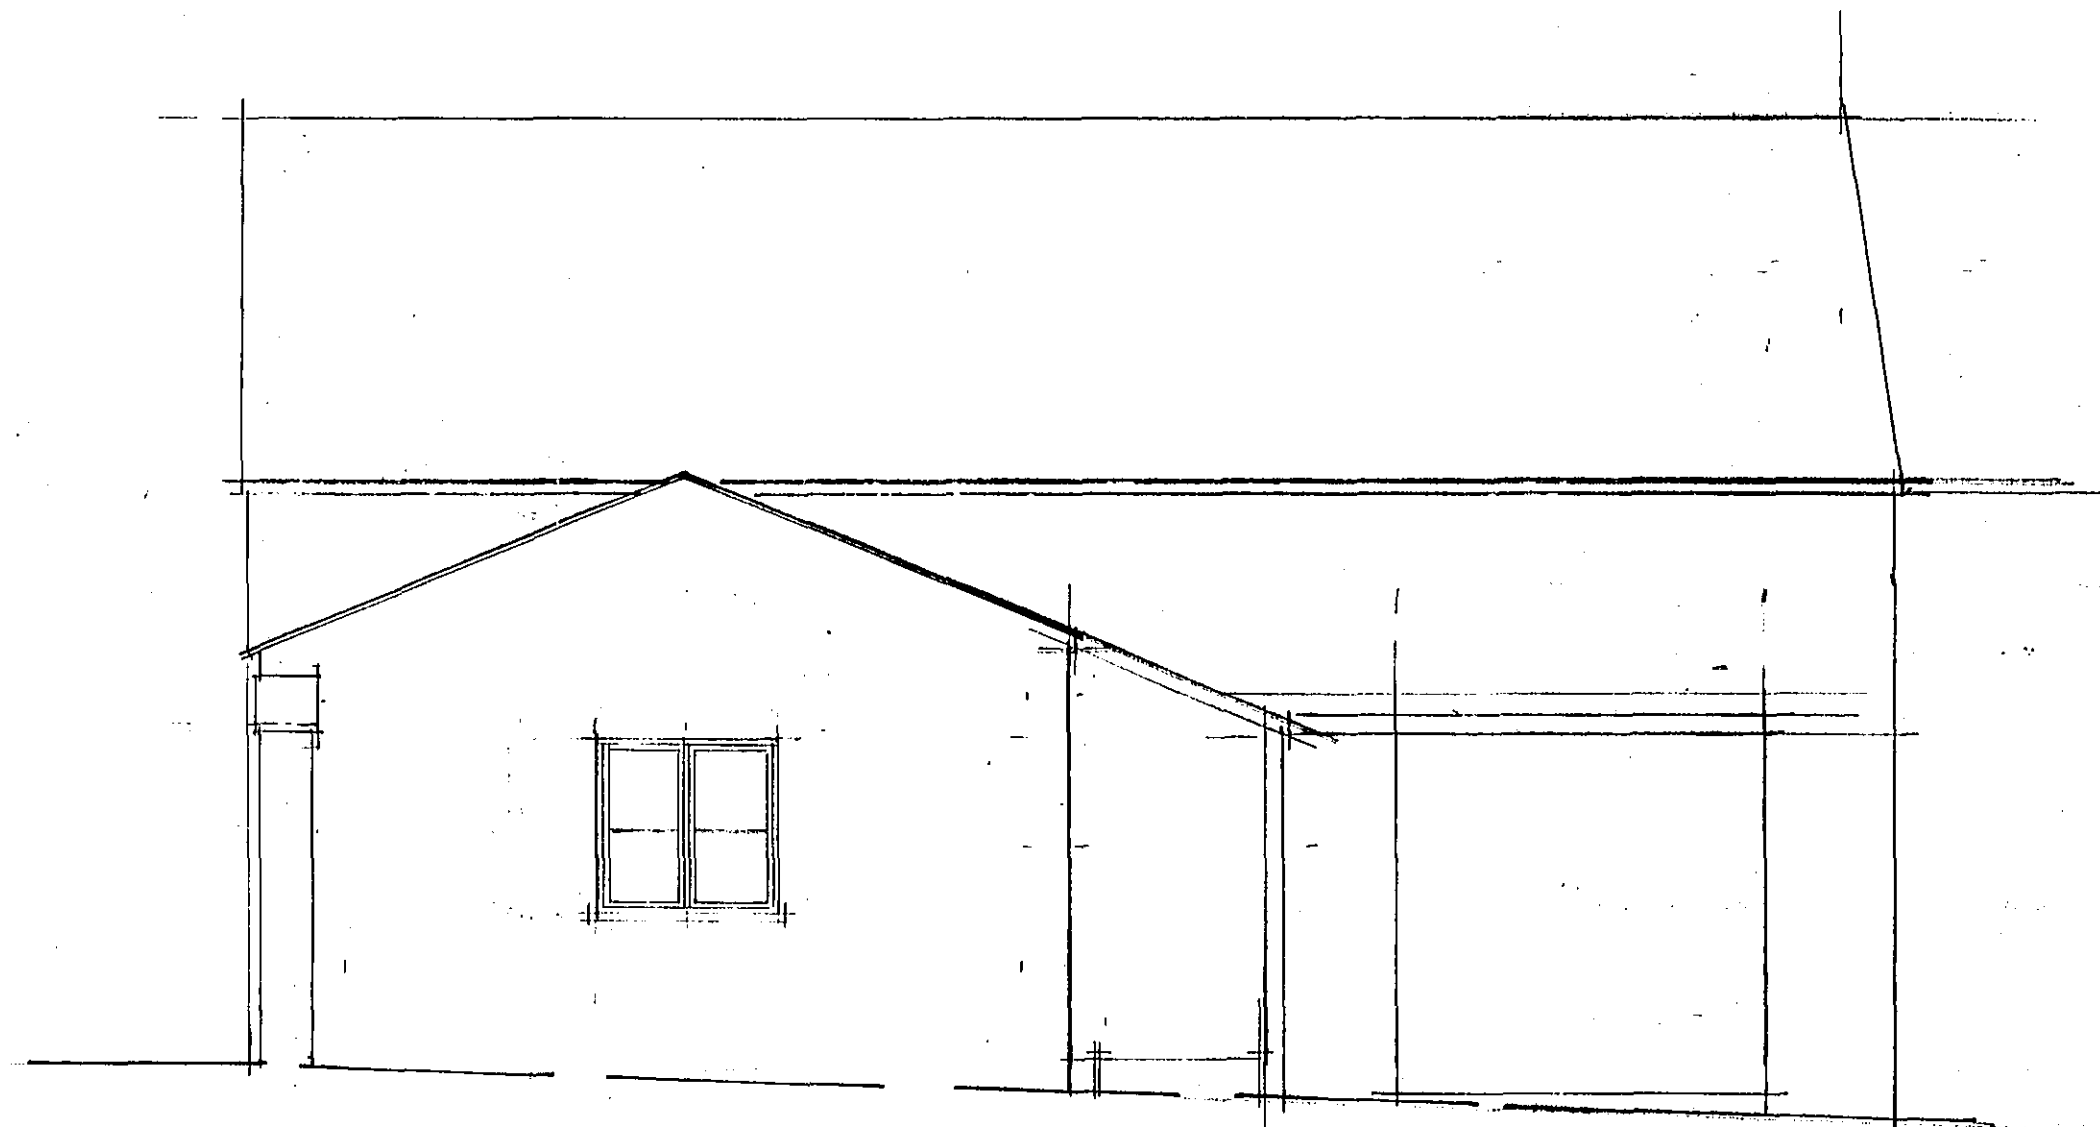

n east

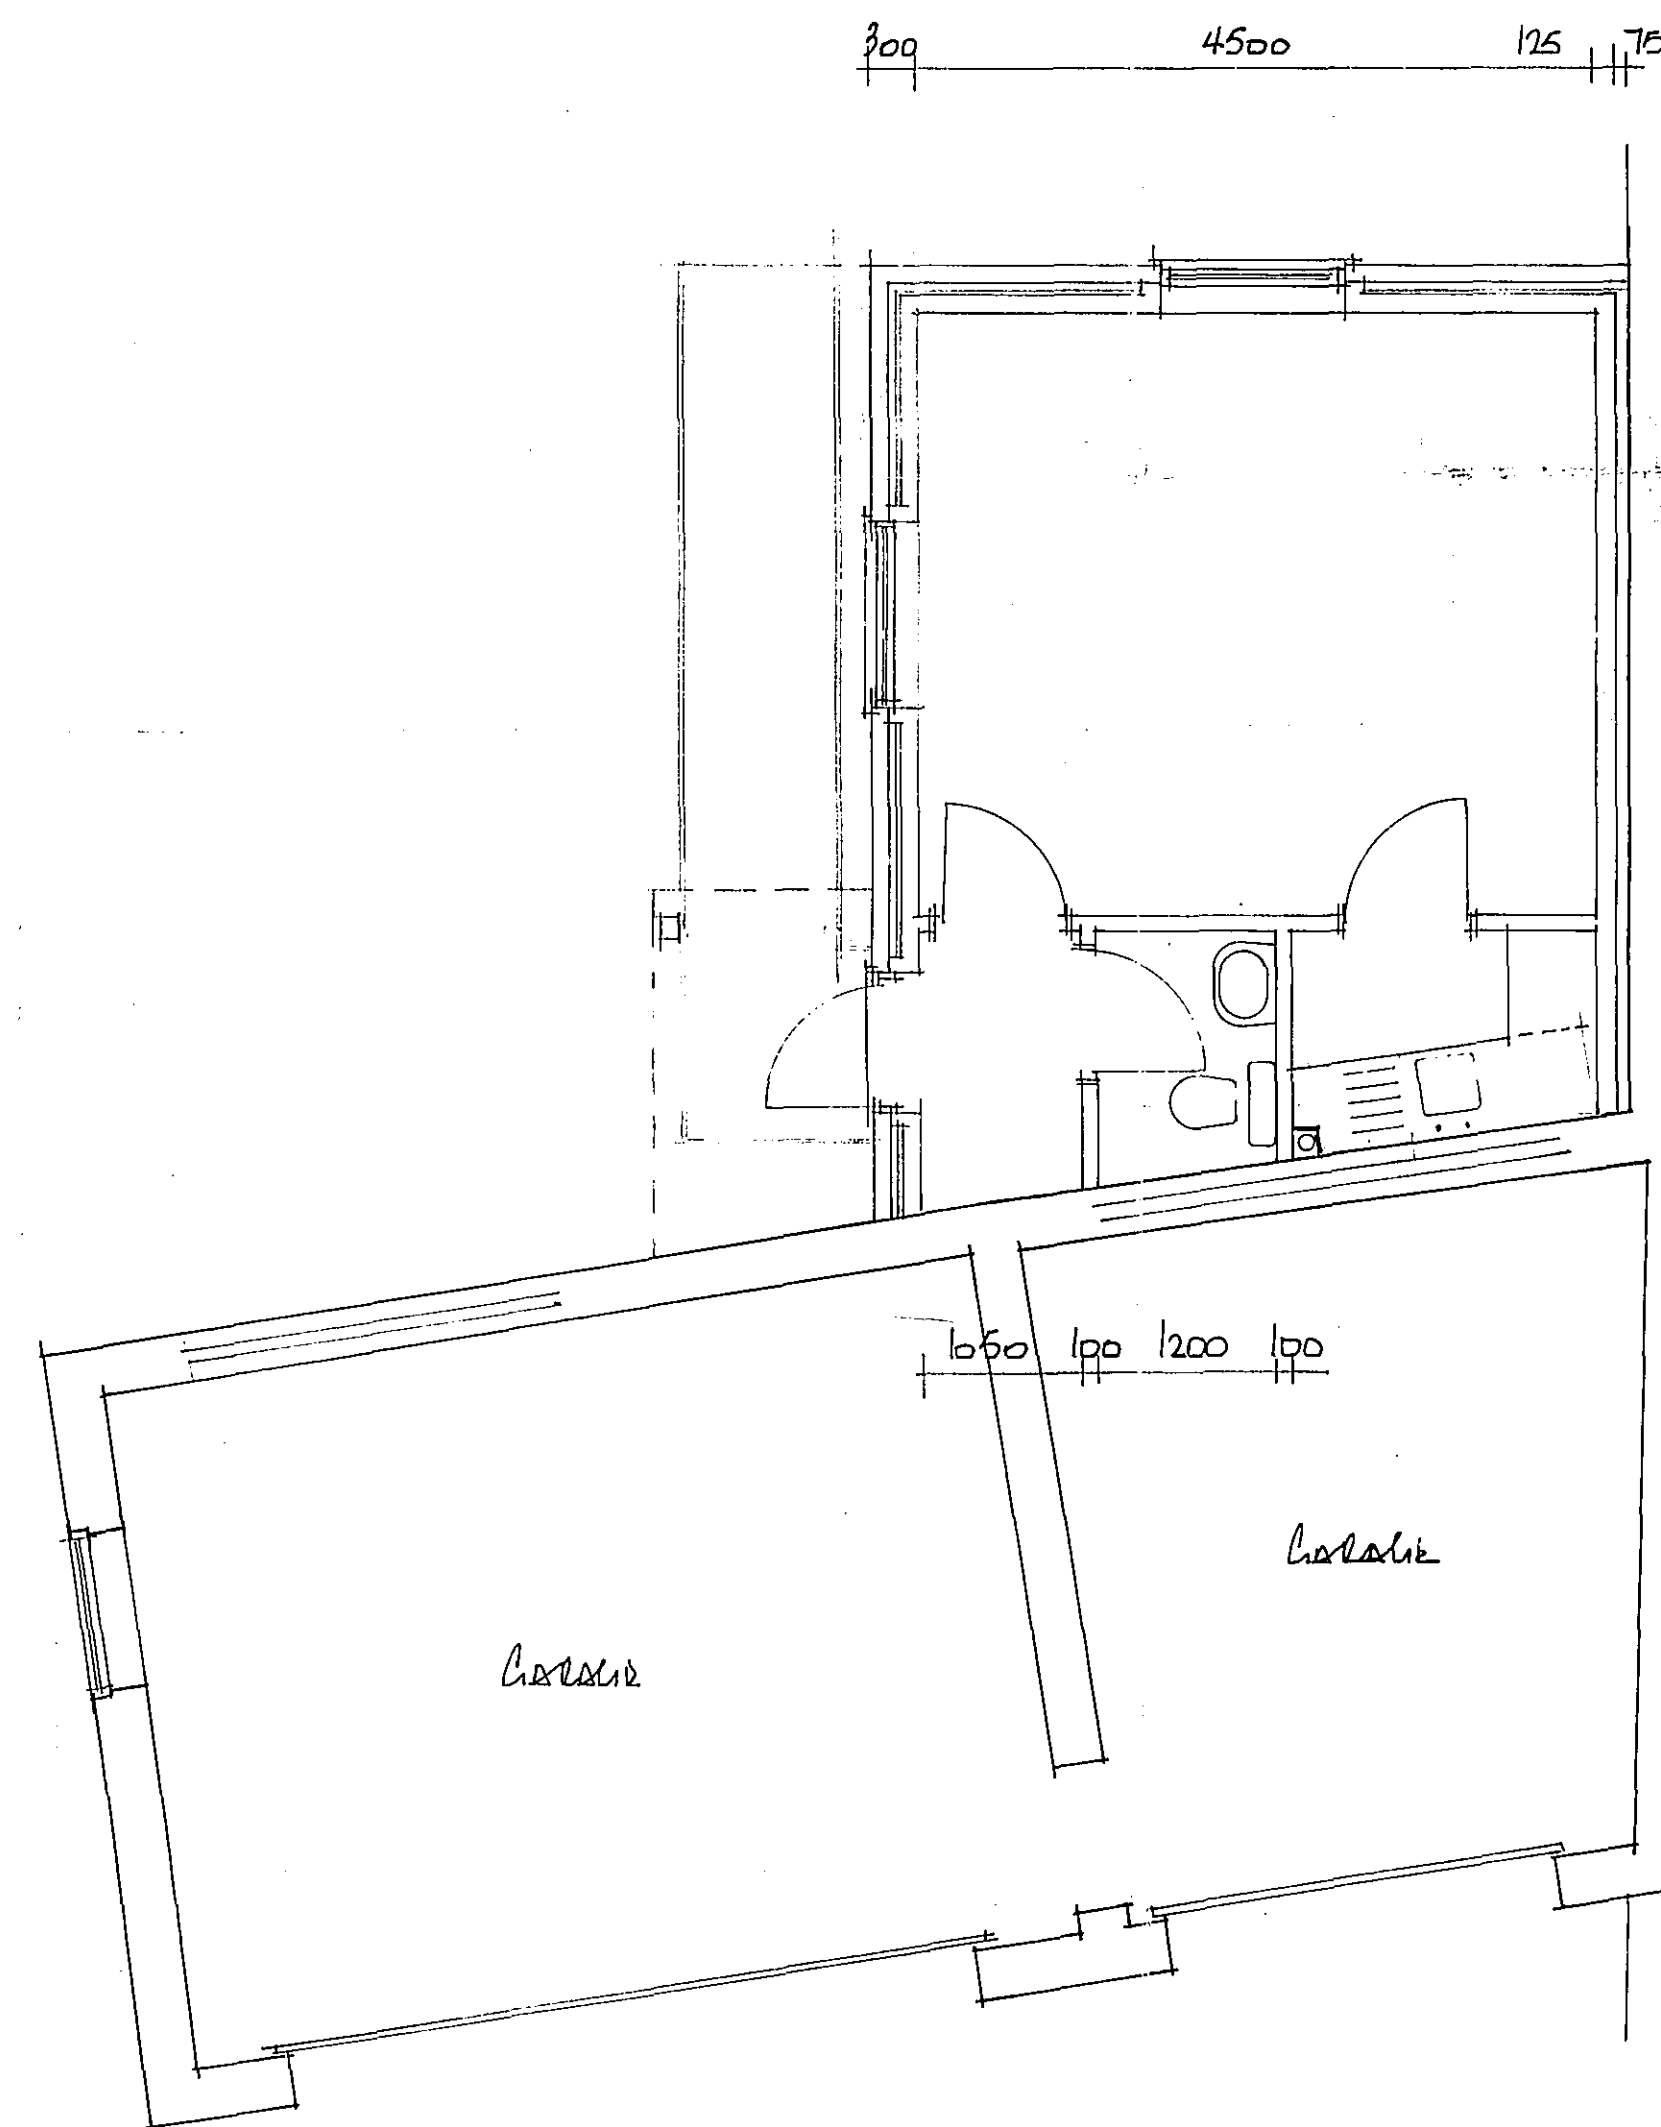

ground floor plan

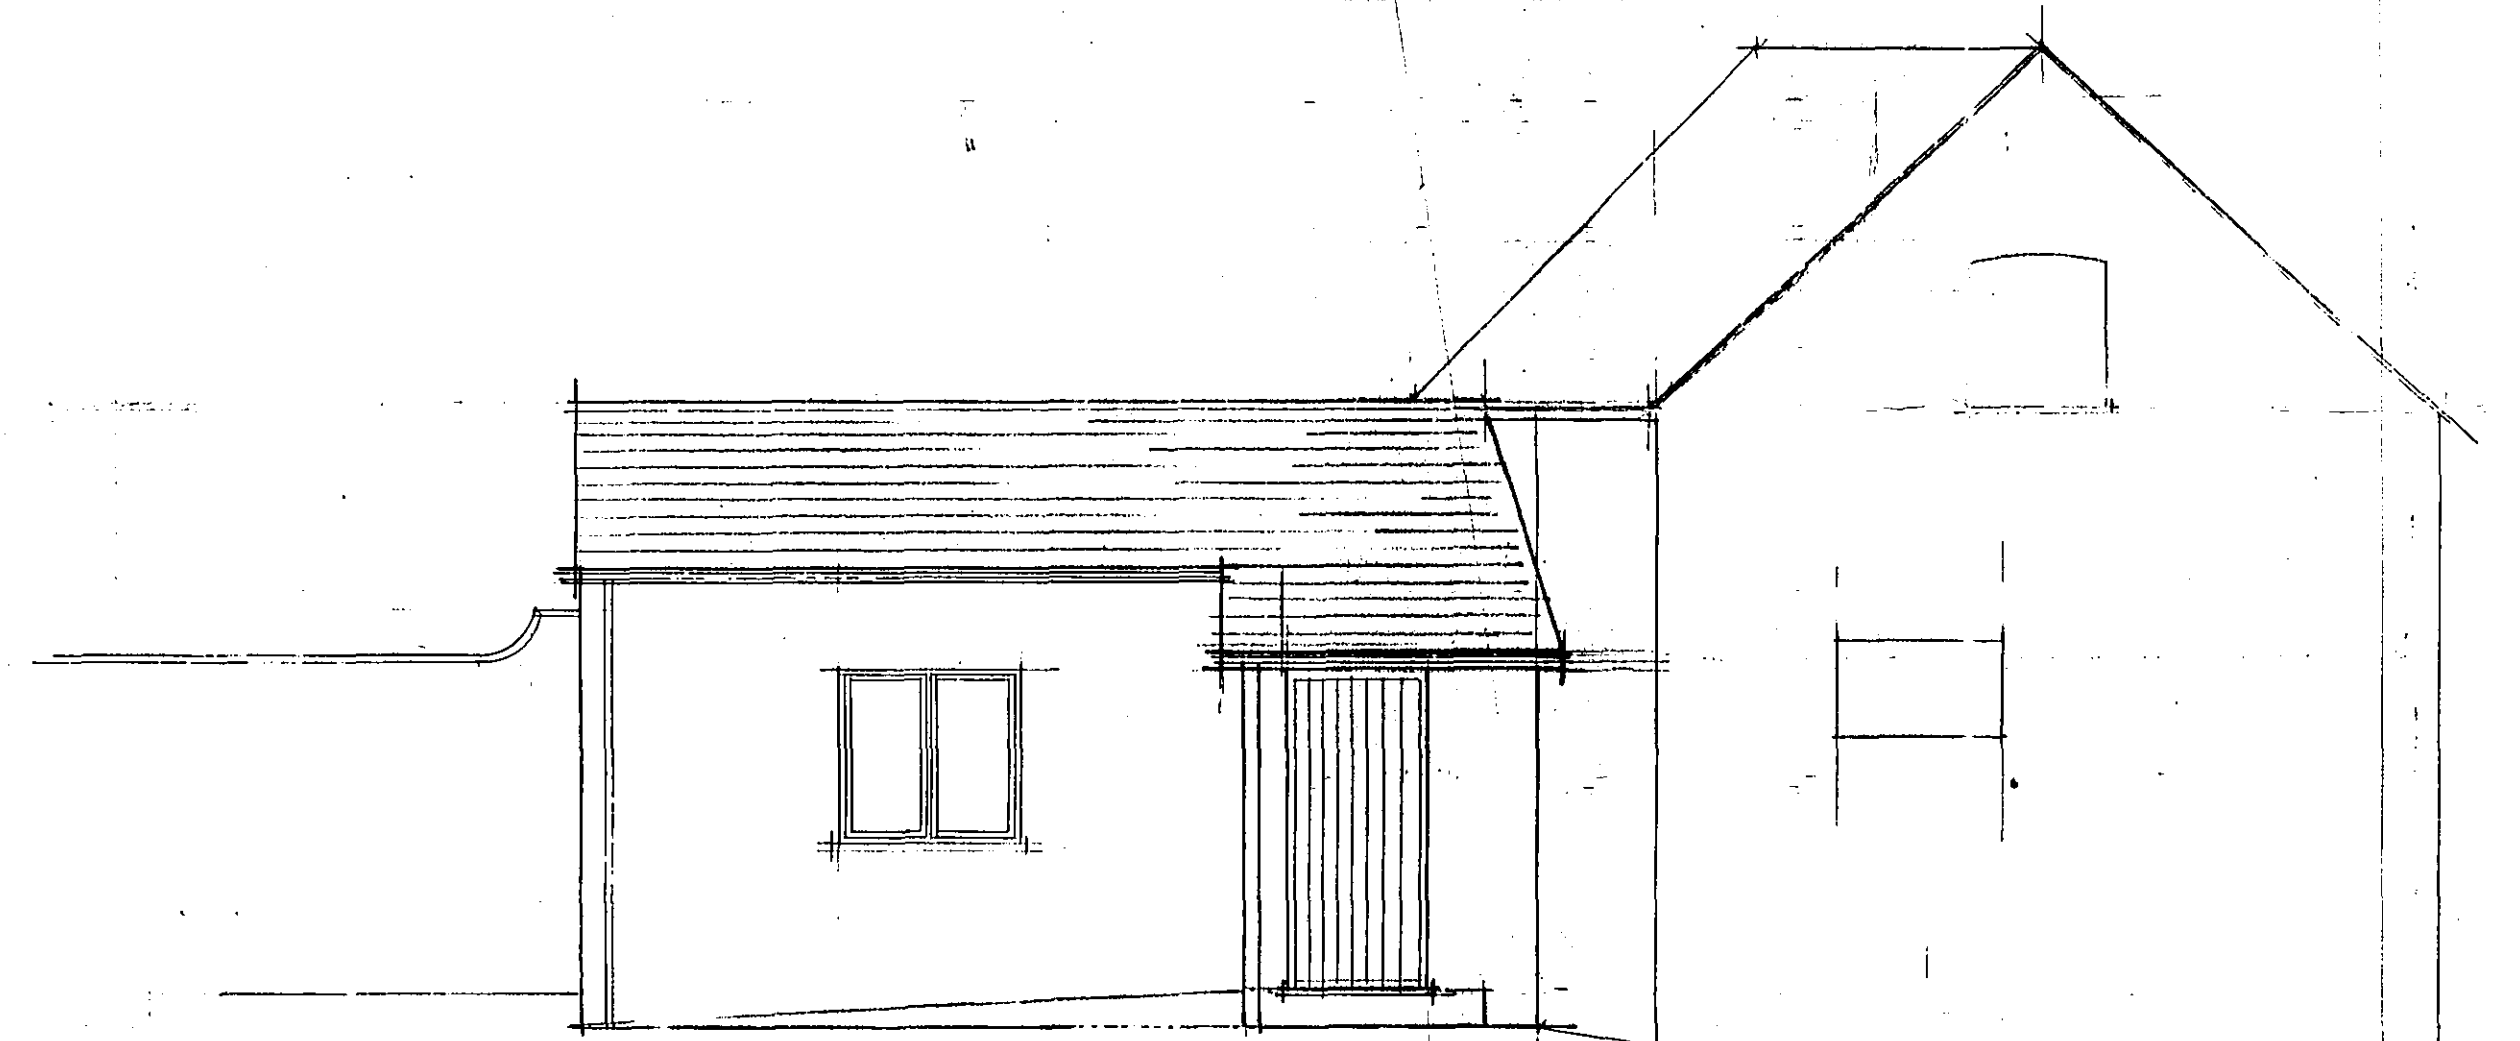

n west

of West window!!
+ arch
to Ruler!!
rest of the

John
Plan left for
your consideration / comment
by Andy Lowrie
17/2/05

EAST MIDLANDS DESIGN ASSOC.

Architectural Consultants

Willow Lodge
Horseshoe Road
Spalding
Lines
PE11 3JA

Tel/fax :- 01775 767968
E-mail :- willowlodge@zoom.co.uk
Mobile phone :- 07710 815044

Client
SPALDING RECTORY PARISH

Project
EXTERIORS TO FORM PARISH OFFICE
AT THE COACH HOUSE
HARREL COTE
SPALDING, Lincs.

Drawing
Plan & ELEVATIONS AS PROPOSED

Scale
1:50

Date
Feb '05

Dwg No:
Rev.