




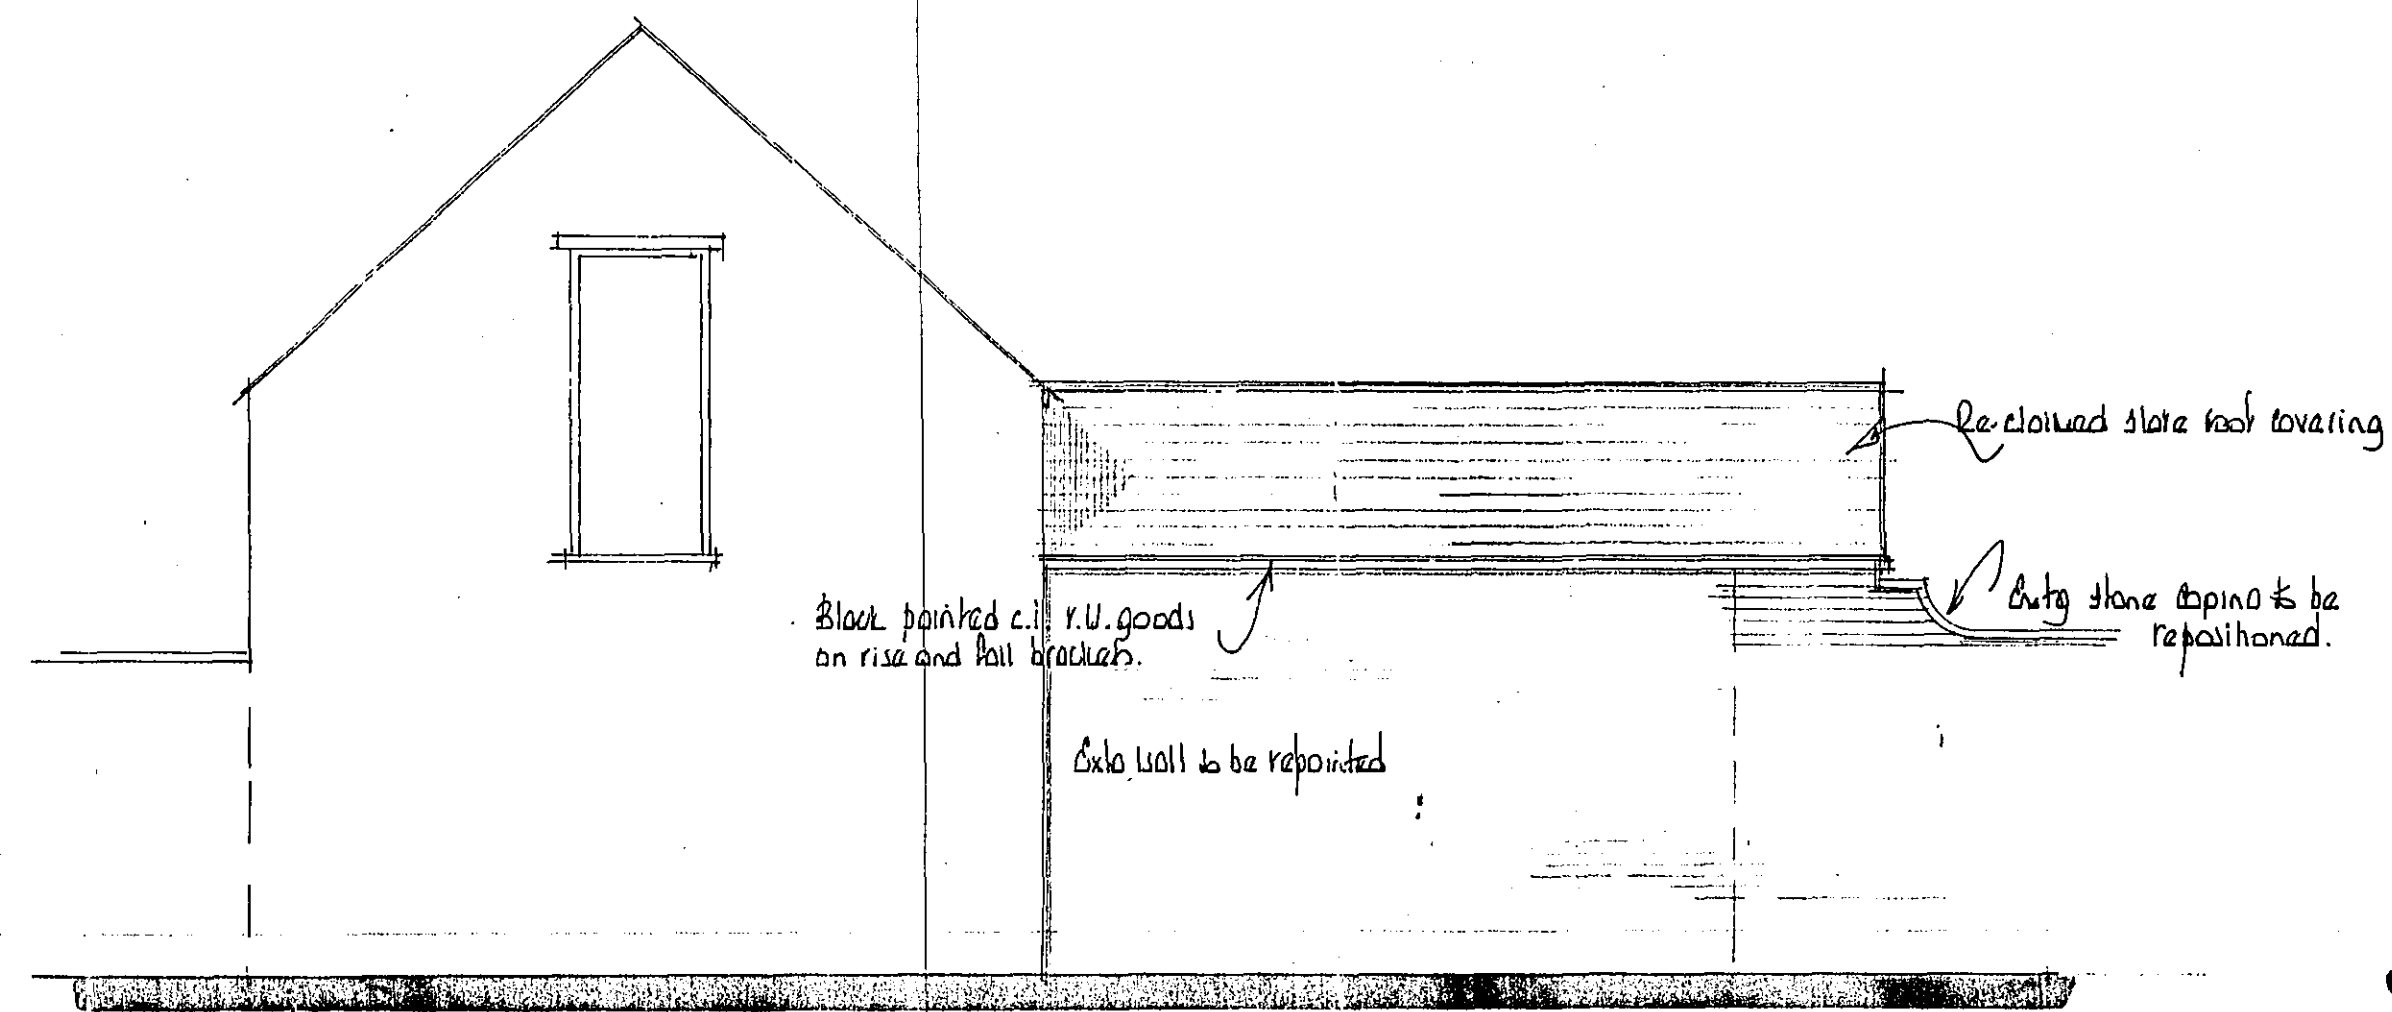


s east

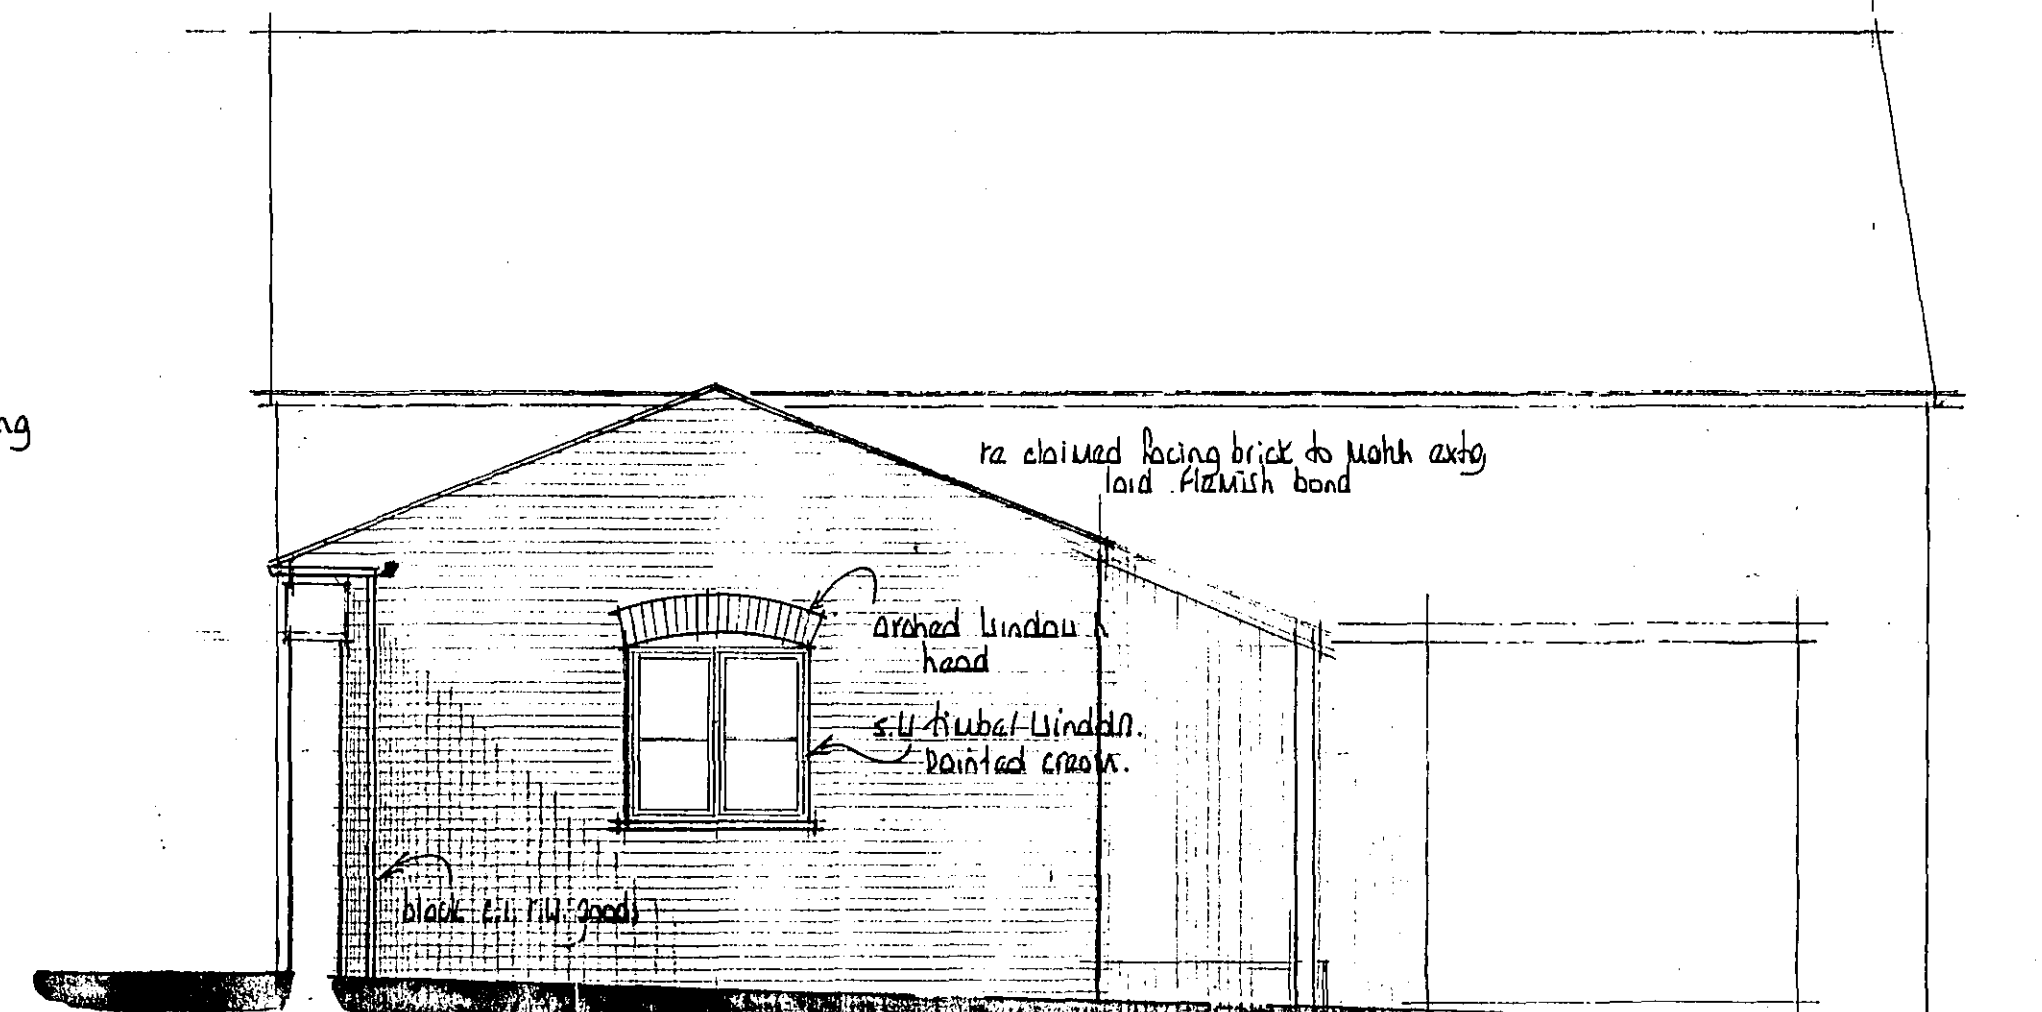

n east

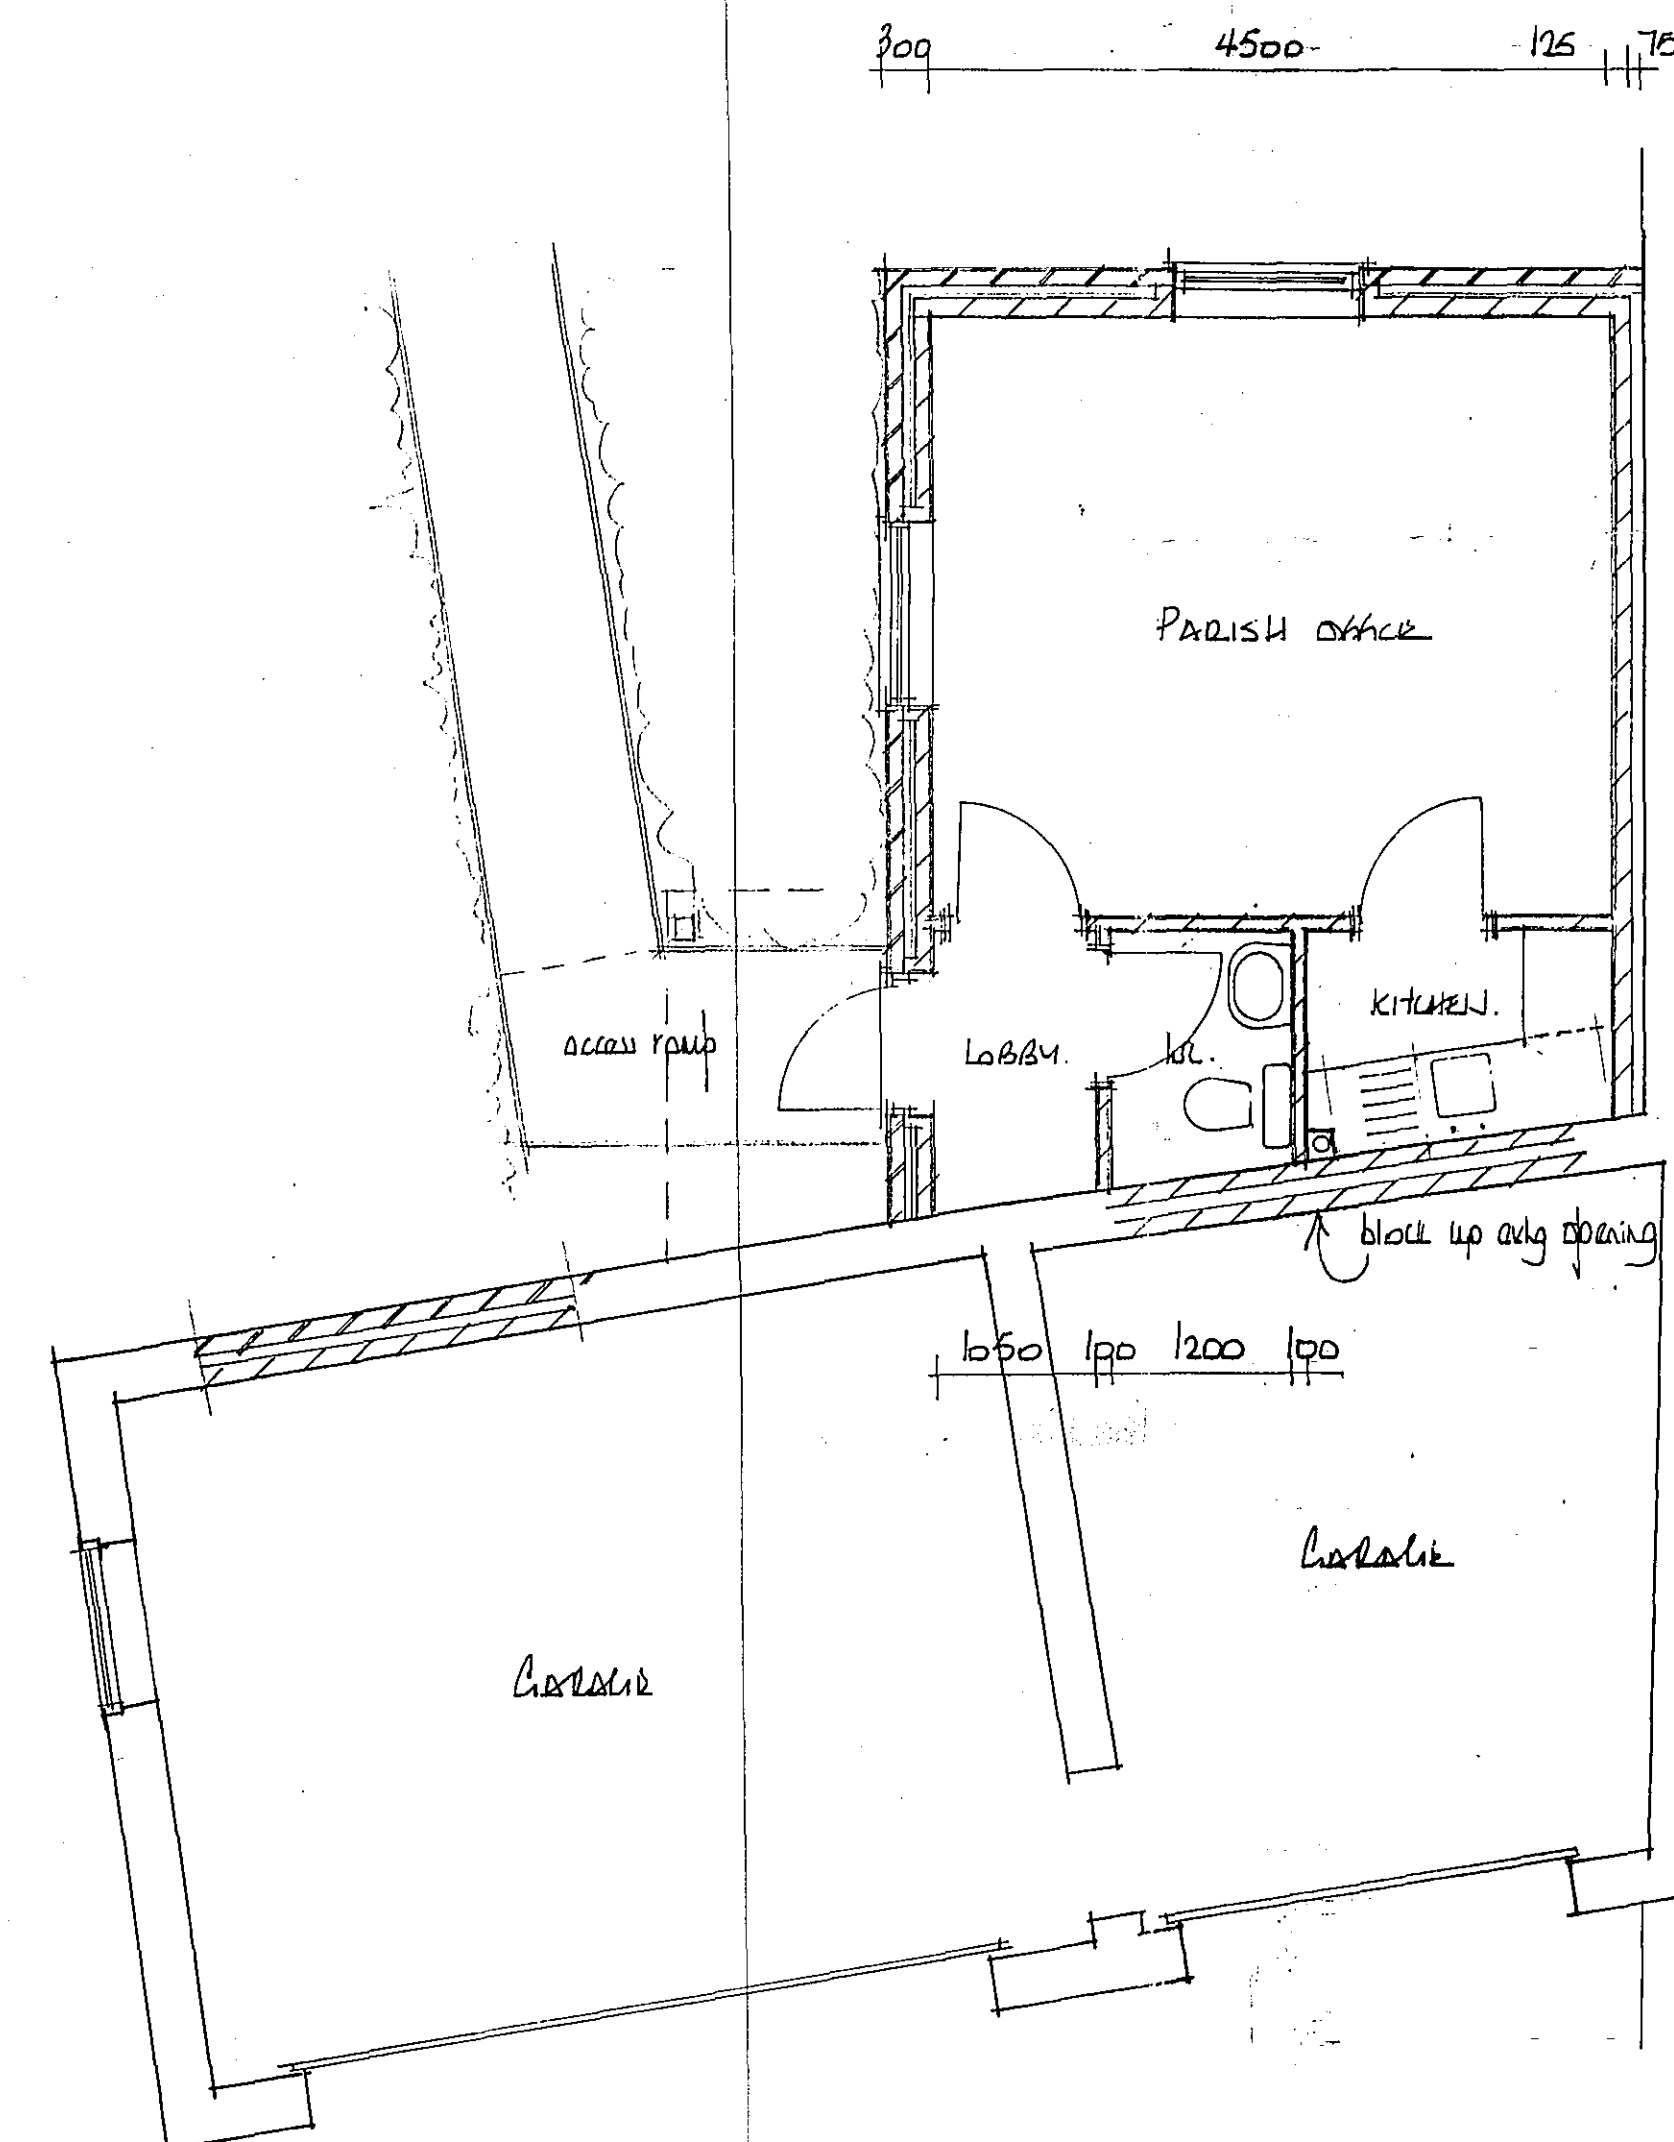

ground floor plan

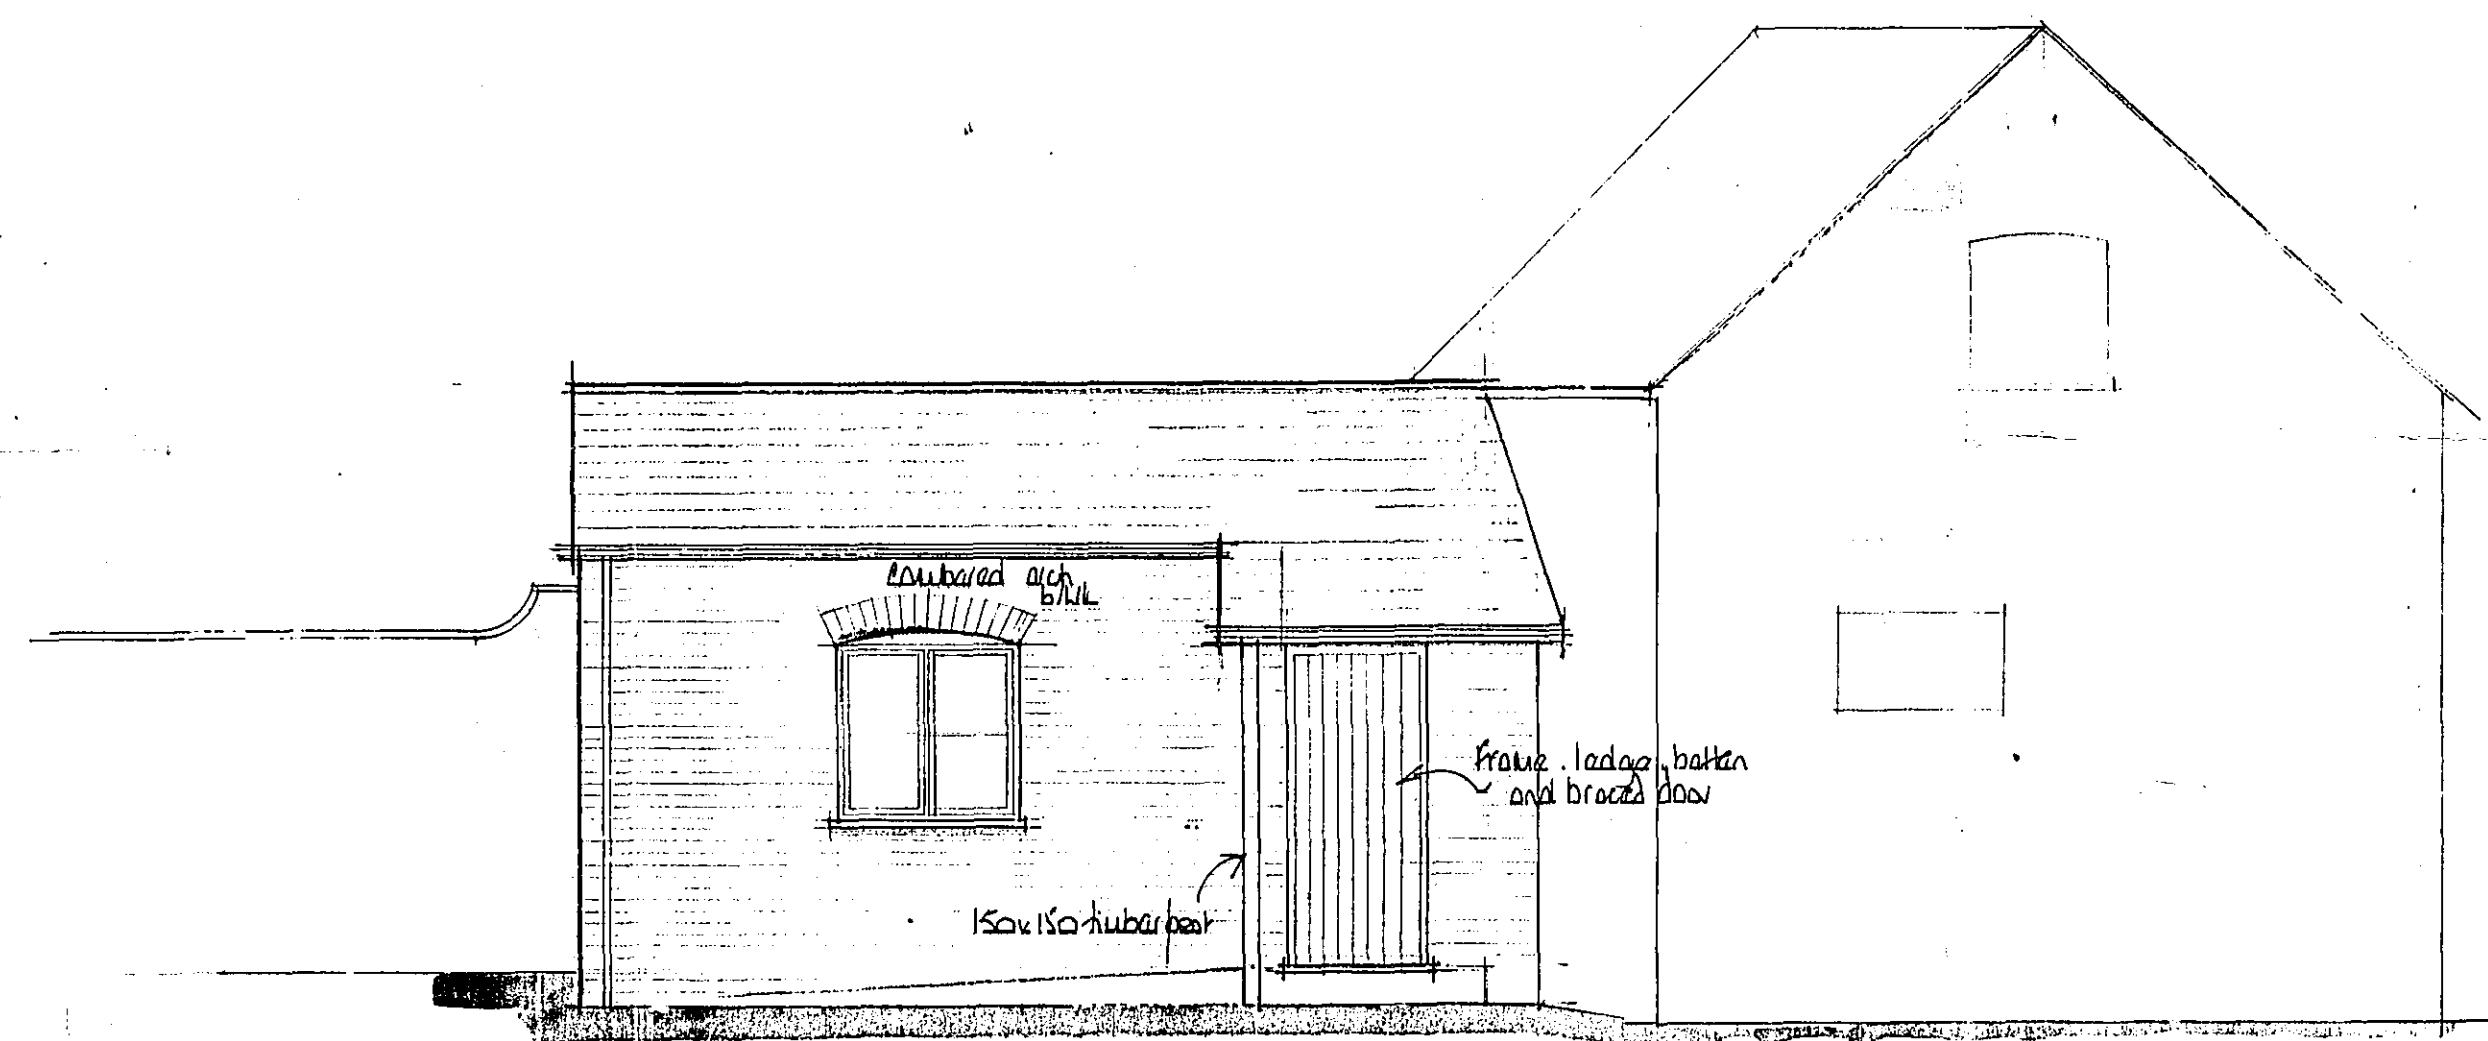

n west

EAST MIDLANDS DESIGN ASSOC.

Architectural Consultants

Willow Lodge
Horseshoe Road
Spalding
Lincs
PE11 3JA

Tel/fax: 01775 767968
E-mail: willowlodge@zoom.co.uk
Mobile phone: 07710 815044

Client


SPALDING RECTORY PROJECT

Project

ALTERATIONS TO FORM PARISH OFFICE
AT THE COACH HOUSE
HAMEL COTE
SPALDING Lincs.

Drawing


PLAN & ELEVATIONS AS PROPOSED

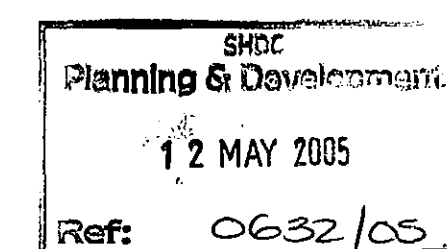

Scale 1:50

Date Feb '05

Drawn AL

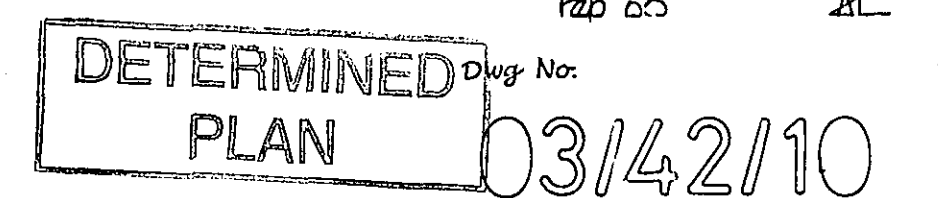

Rev.