




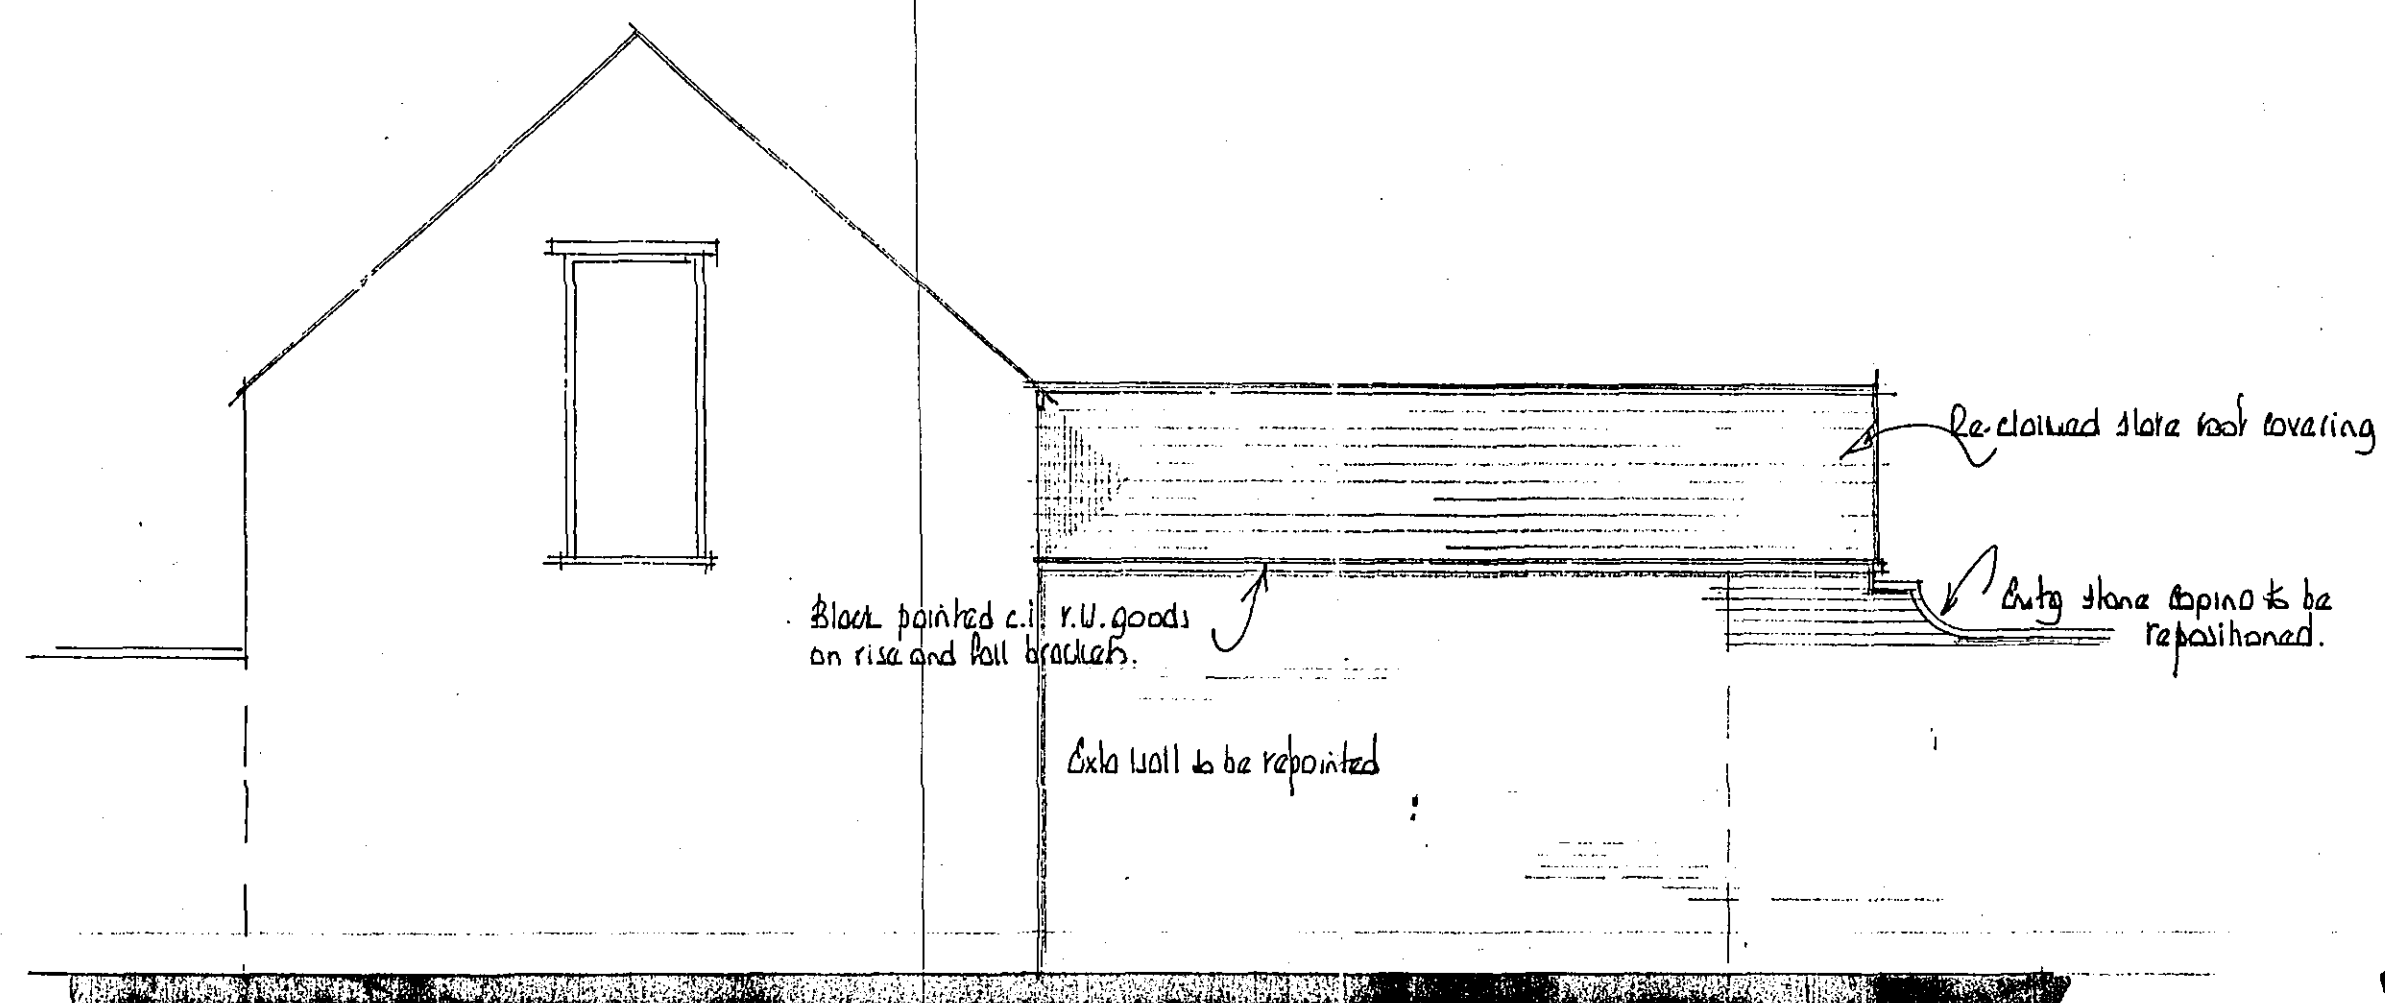


s east

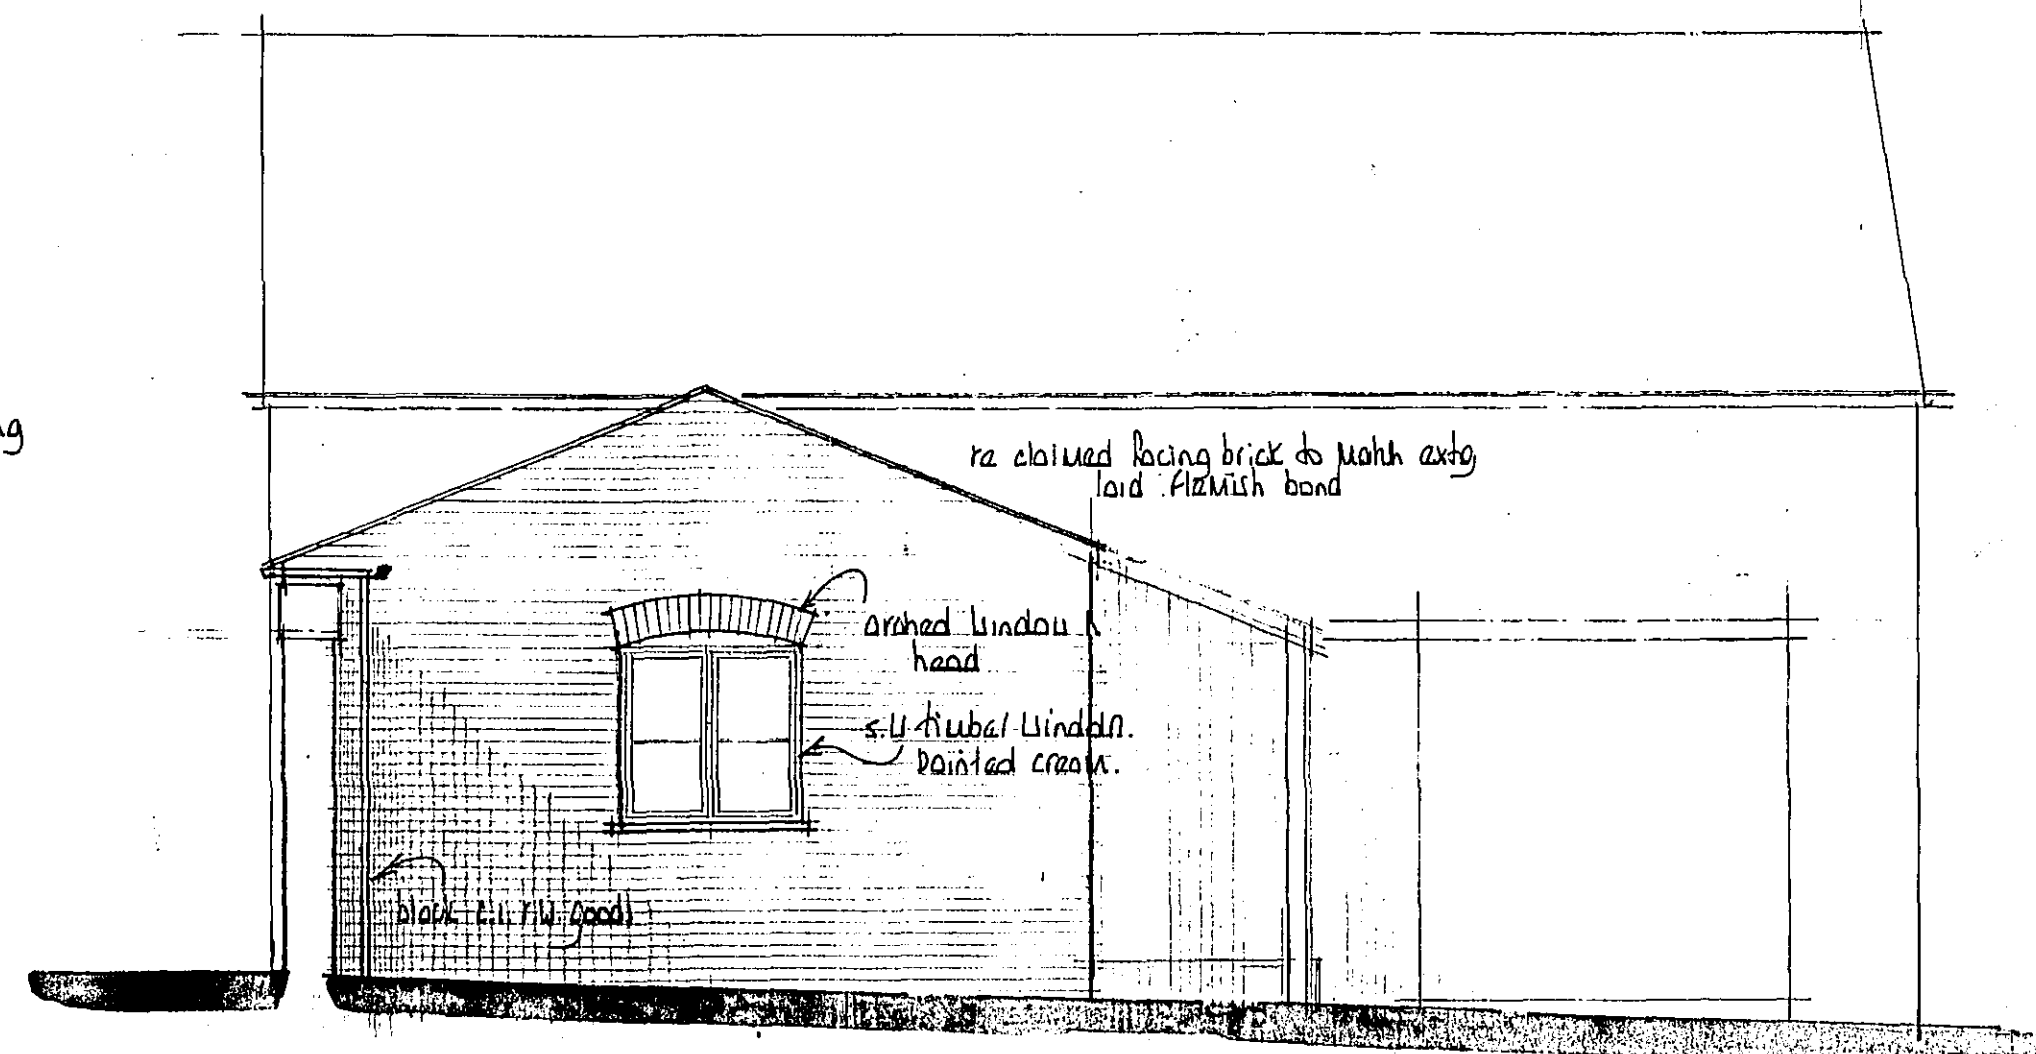


n east

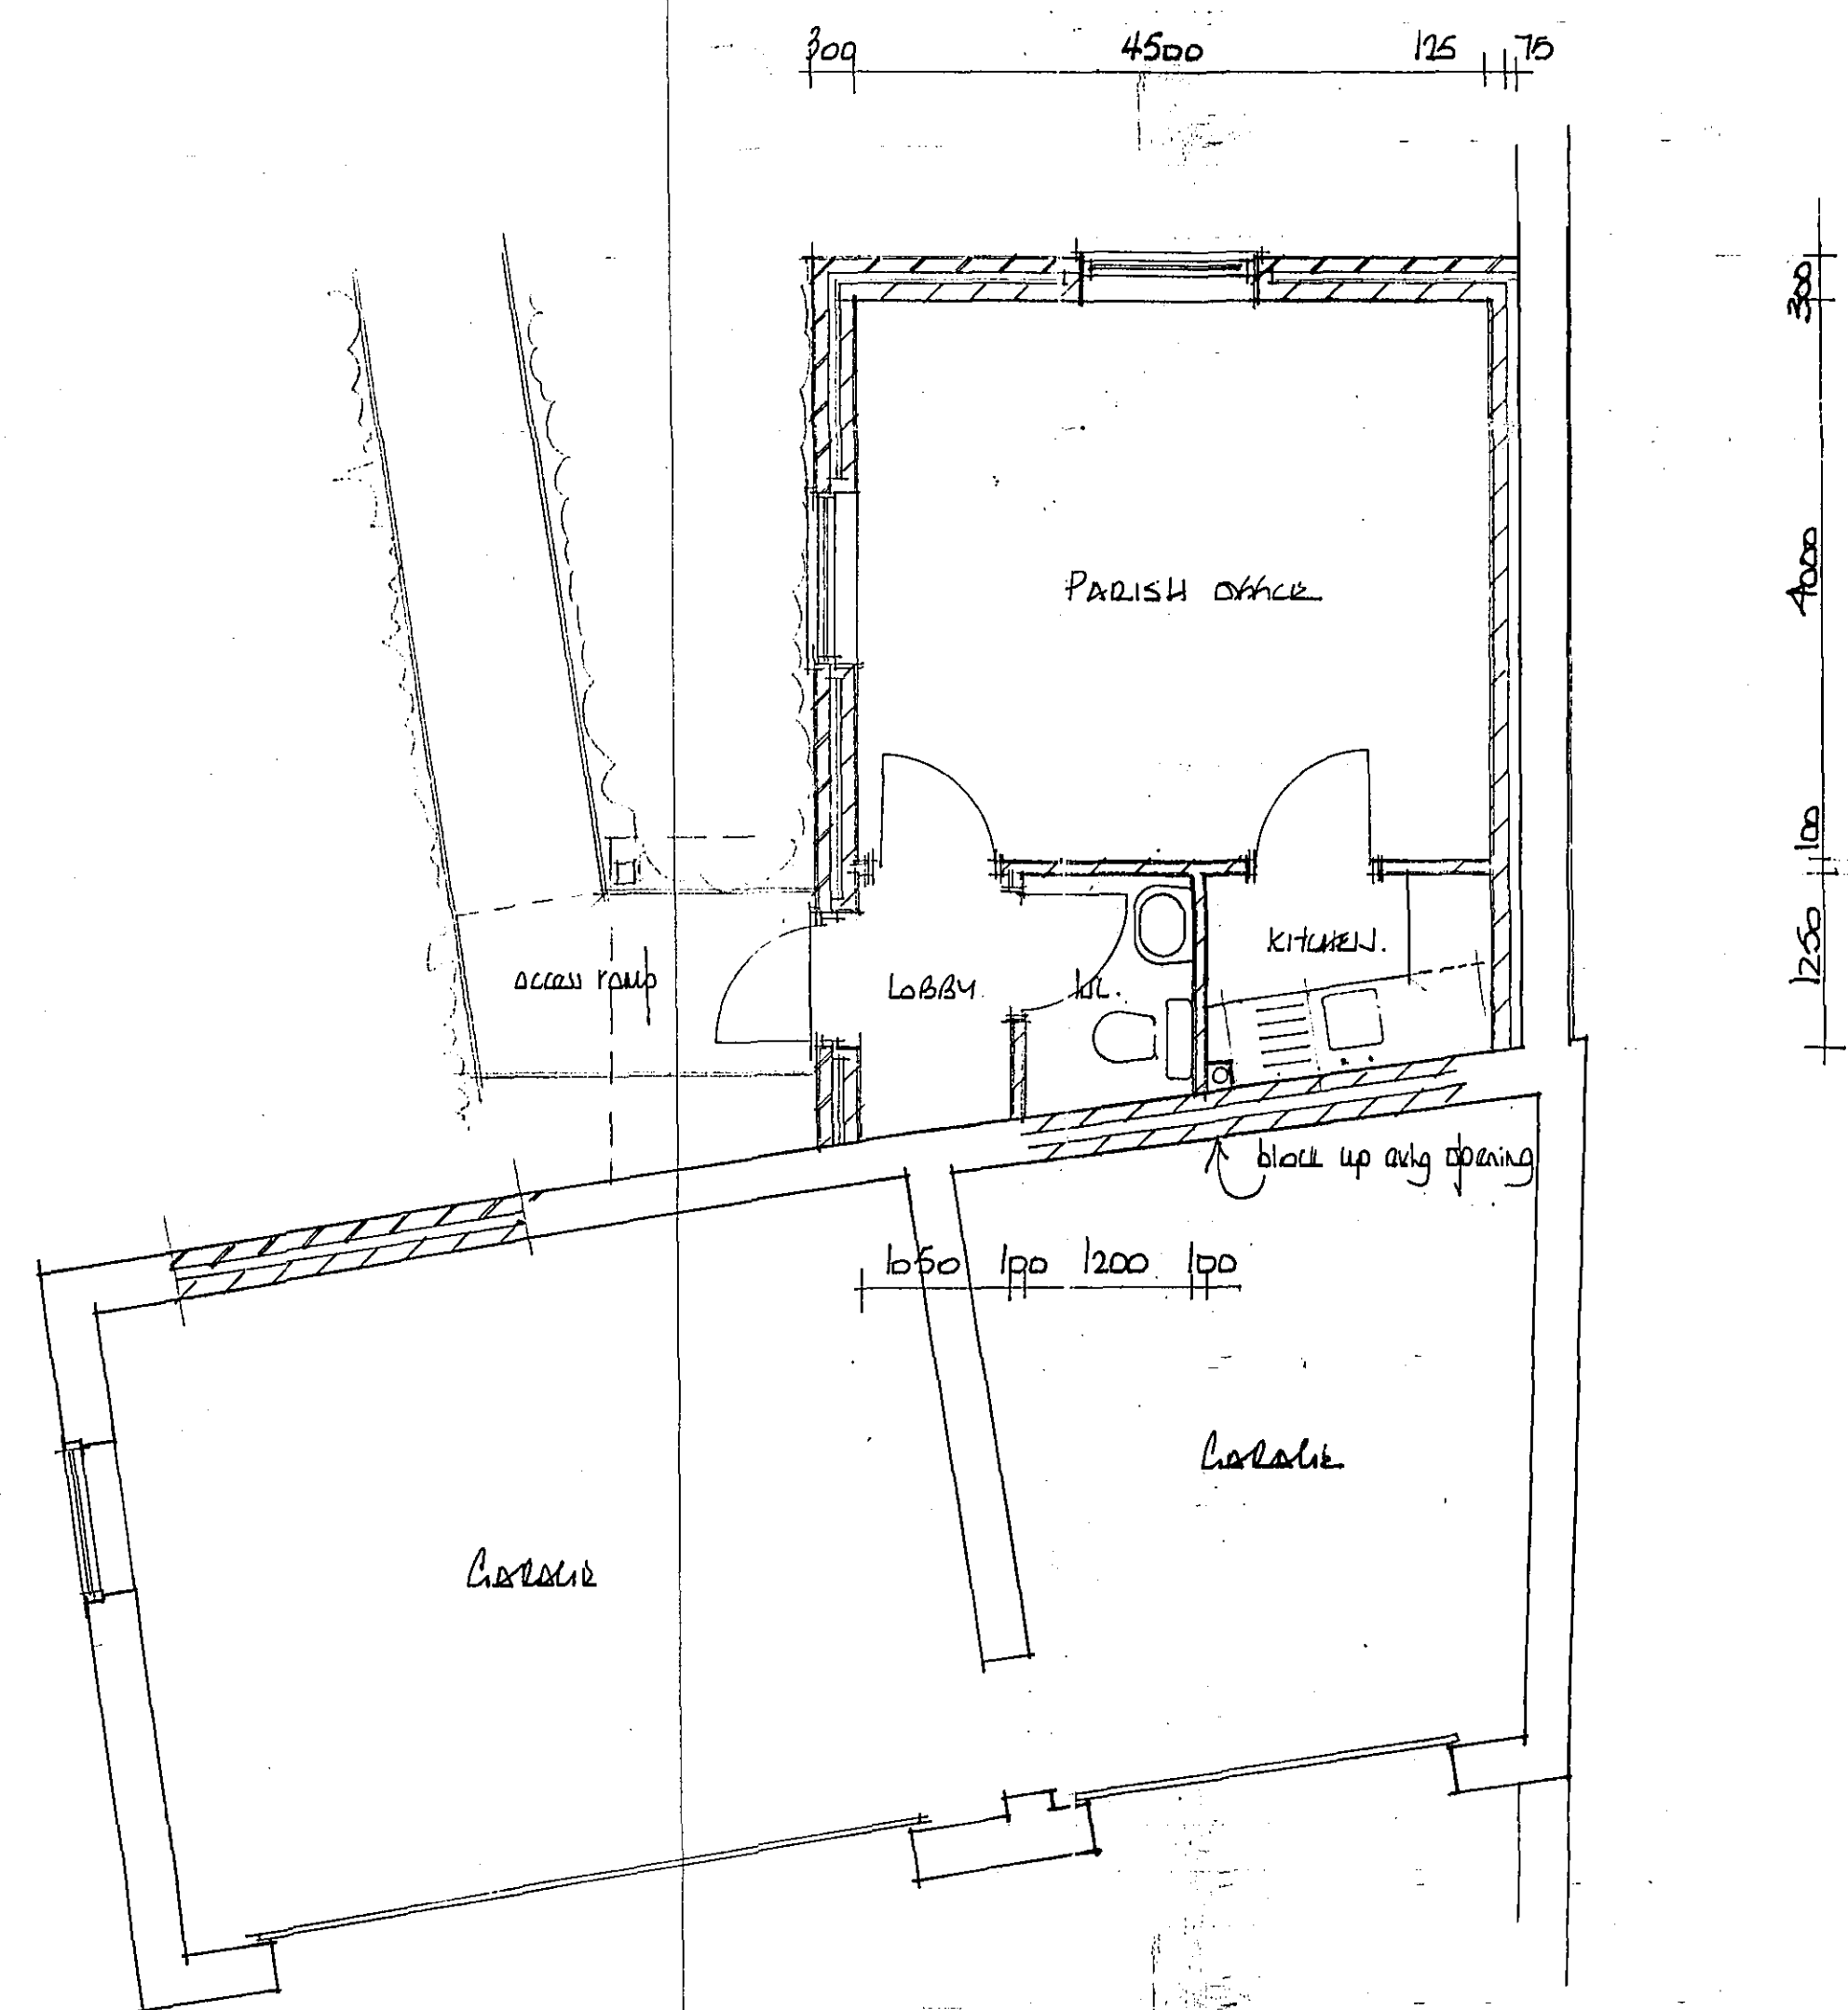

ground floor plan

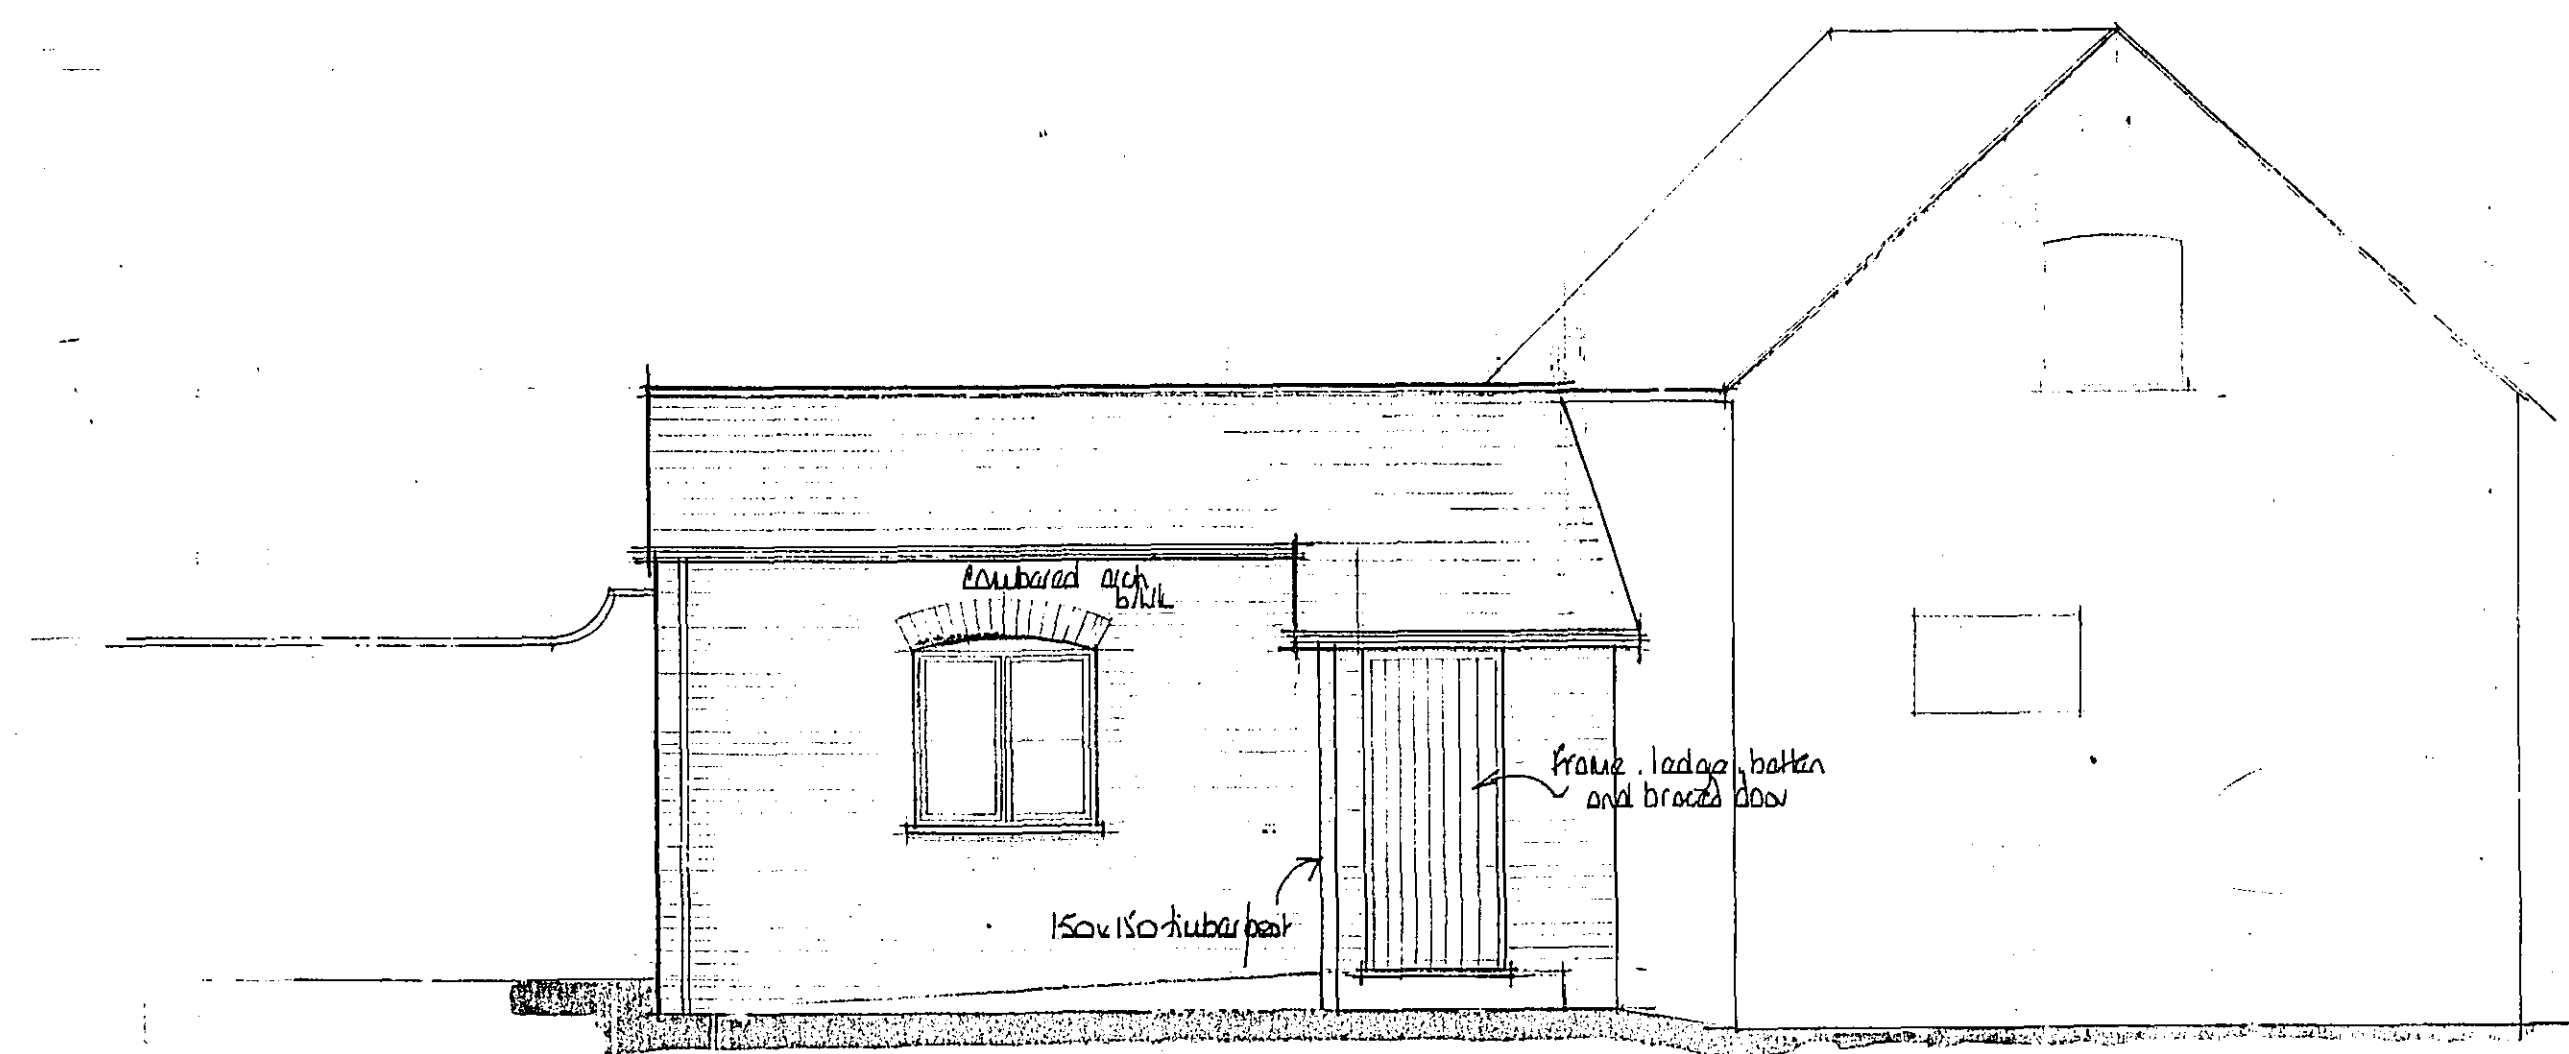

n west

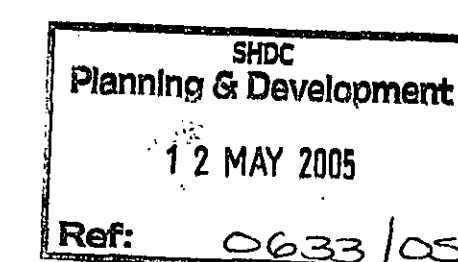

# EAST MIDLANDS DESIGN ASSOC.

Architectural Consultants

Willow Lodge  
Horseshoe Road  
Spalding  
Lincs  
PE11 3JA

Tel/fax :- 01775 767968  
E-mail :- willowlodge@zoom.co.uk  
Mobile phone :- 07710 815044

Client  
SPALDING RECTORY RECTORY

Project  
ALTERATIONS TO FORM PARISH OFFICE  
AT THE COACH HOUSE  
Horseshoe Road  
SPALDING Lincs.

Drawing  
PLAN & ELEVATIONS AS PROPOSED

DETERMINED  
PLAN

Scale 1:50

Date Feb'05

Drawn AL

Dwg No:

Rev.

03/42/10