


Contractor to check all Dimensions on site prior to ordering materials / commencing work.Do Not Scale from this Drawing - If In doubt then please ask

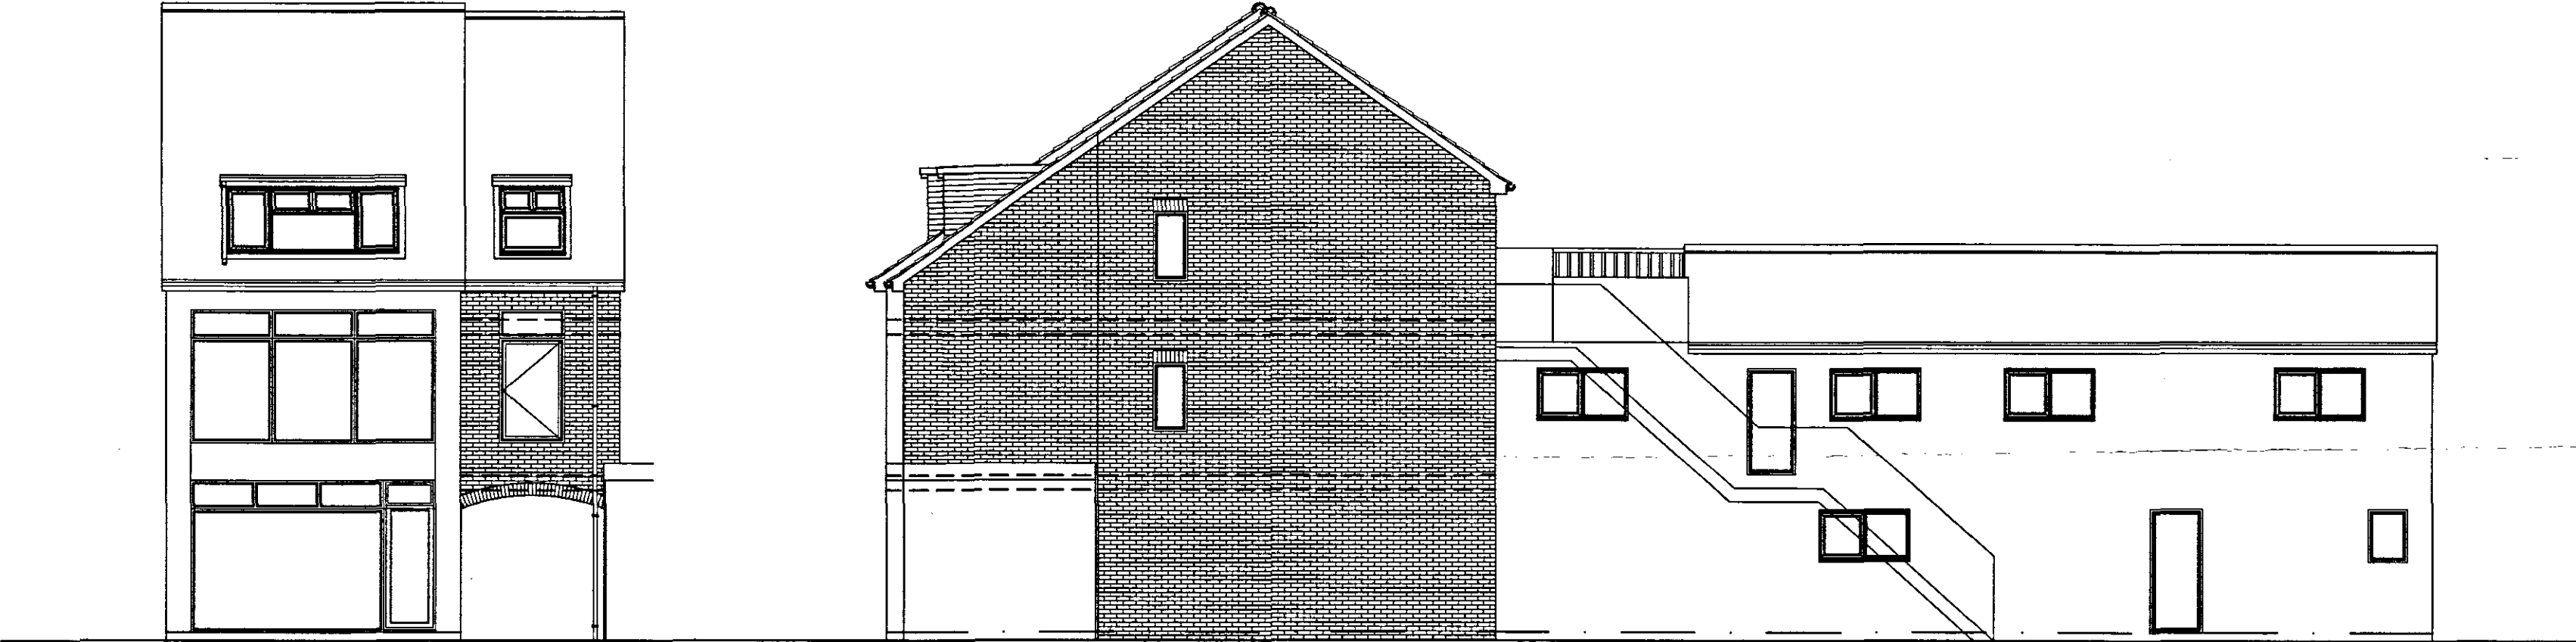

Proposed Front Elevation
Scale 1:100

Proposed Side Elevation
Scale 1:100

**DETERMINED
PLAN**

SHDC
Planning & Development
2 8 MAY 2008
Ref: 0635/08

rev"C" - 23.05.08 - Amended to suit SHDC's comments

rev"B" - 23.05.08 - Amended to suit SHDC's comments

rev"A" - 13.03.08 - Amended to suit Clients comments

Client :
Mr P Pasqualino
Images Hair & Beauty Salon
15 Red Lion Street
Spalding
PE11 1SX

Site :
Proposed Side Extension


**remway
Design Ltd**
2nd Floor - 5 Sheepmarket
Spalding
PE 11 1BH
Tel : 01775 768 921
e-mail: enquiries@remwaydesign.co.uk

Date: Oct 07 Scale: As Noted

Drawing No:
1488 - 04 "C"