


Contractor to check all Dimensions on site prior to ordering materials / commencing work. Do Not Scale from this Drawing - If in doubt then please ask

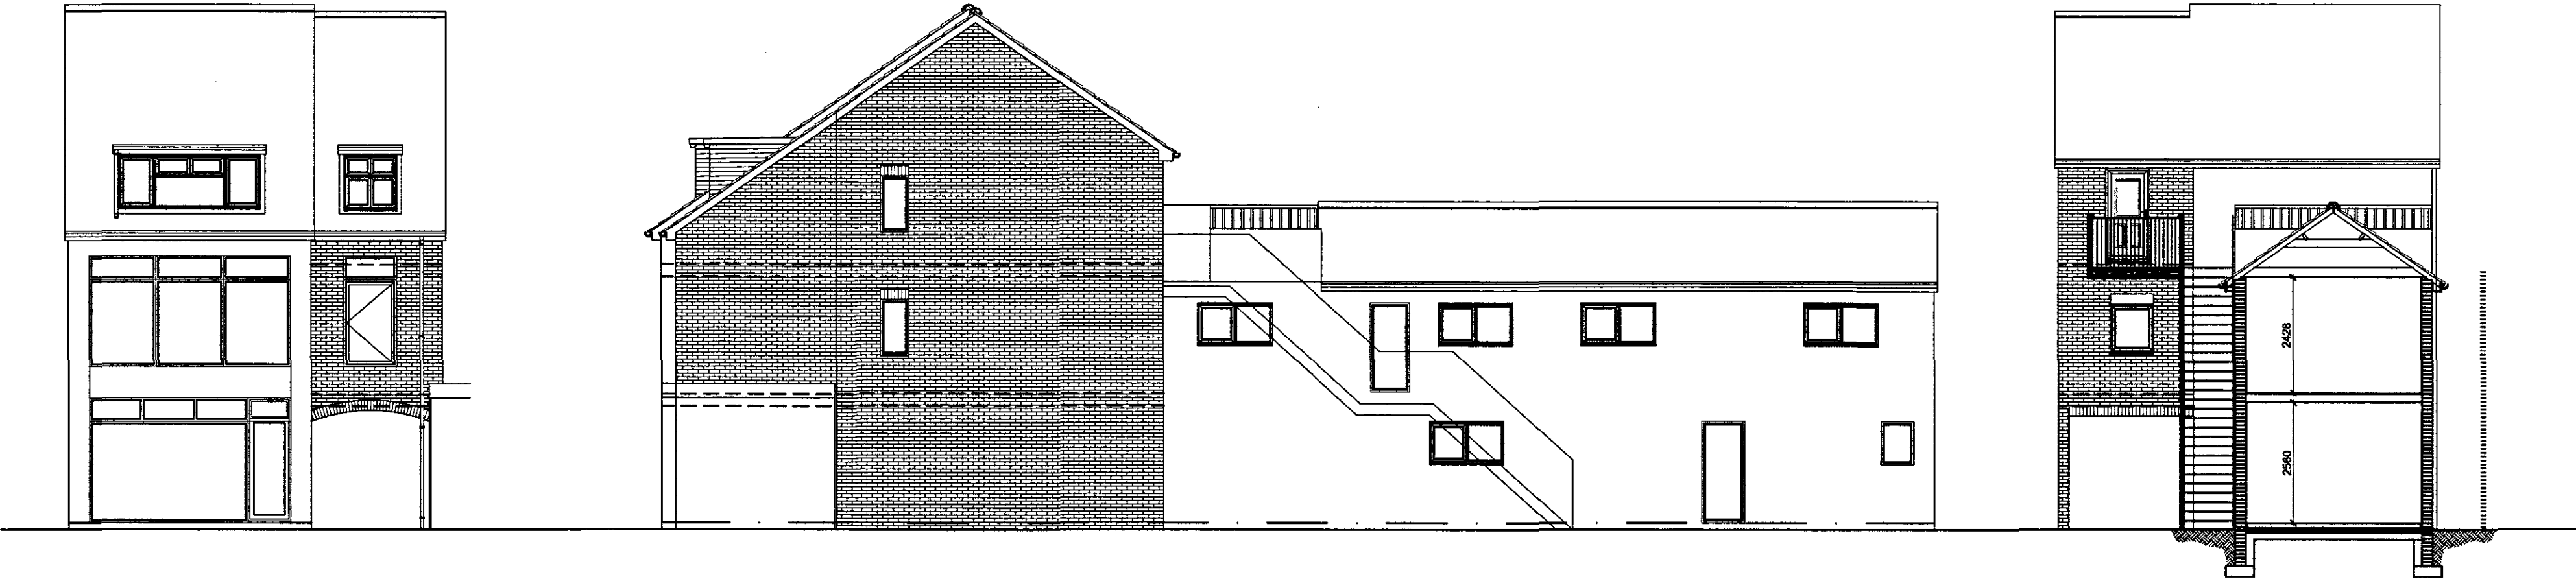

Proposed Front Elevation
Scale 1:100

Proposed Side Elevation
Scale 1:100

Proposed Rear Elevation
Scale 1:100

rev'D* - 03.06.08 - Rear Section added

rev'C* - 23.05.08 - Amended to suit SHDC's comments

rev'B* - 23.05.08 - Amended to suit SHDC's comments

rev'A* - 13.03.08 - Amended to suit Clients comments

Client :
Mr P Pasqualino
Images Hair & Beauty Salon
15 Red Lion Street
Spalding
PE11 1SX

Site :
Proposed Side Extension

remway
Design Ltd
2nd Floor - 5 Sheepmarket
Spalding
PE11 1SH
Tel: 01775 788 921
e-mail: enquiries@remwaydesign.co.uk

Date : Oct 07 Scale : As Noted

Drawing No:
1488 - 04 "D"

SHDC
Planning & Development
28 MAY 2008
Ref: 635/08

**DETERMINED
PLAN**