



Contractor to check all Dimensions on site prior to ordering materials / commencing work.Do Not Scale from this Drawing - If In doubt then please ask

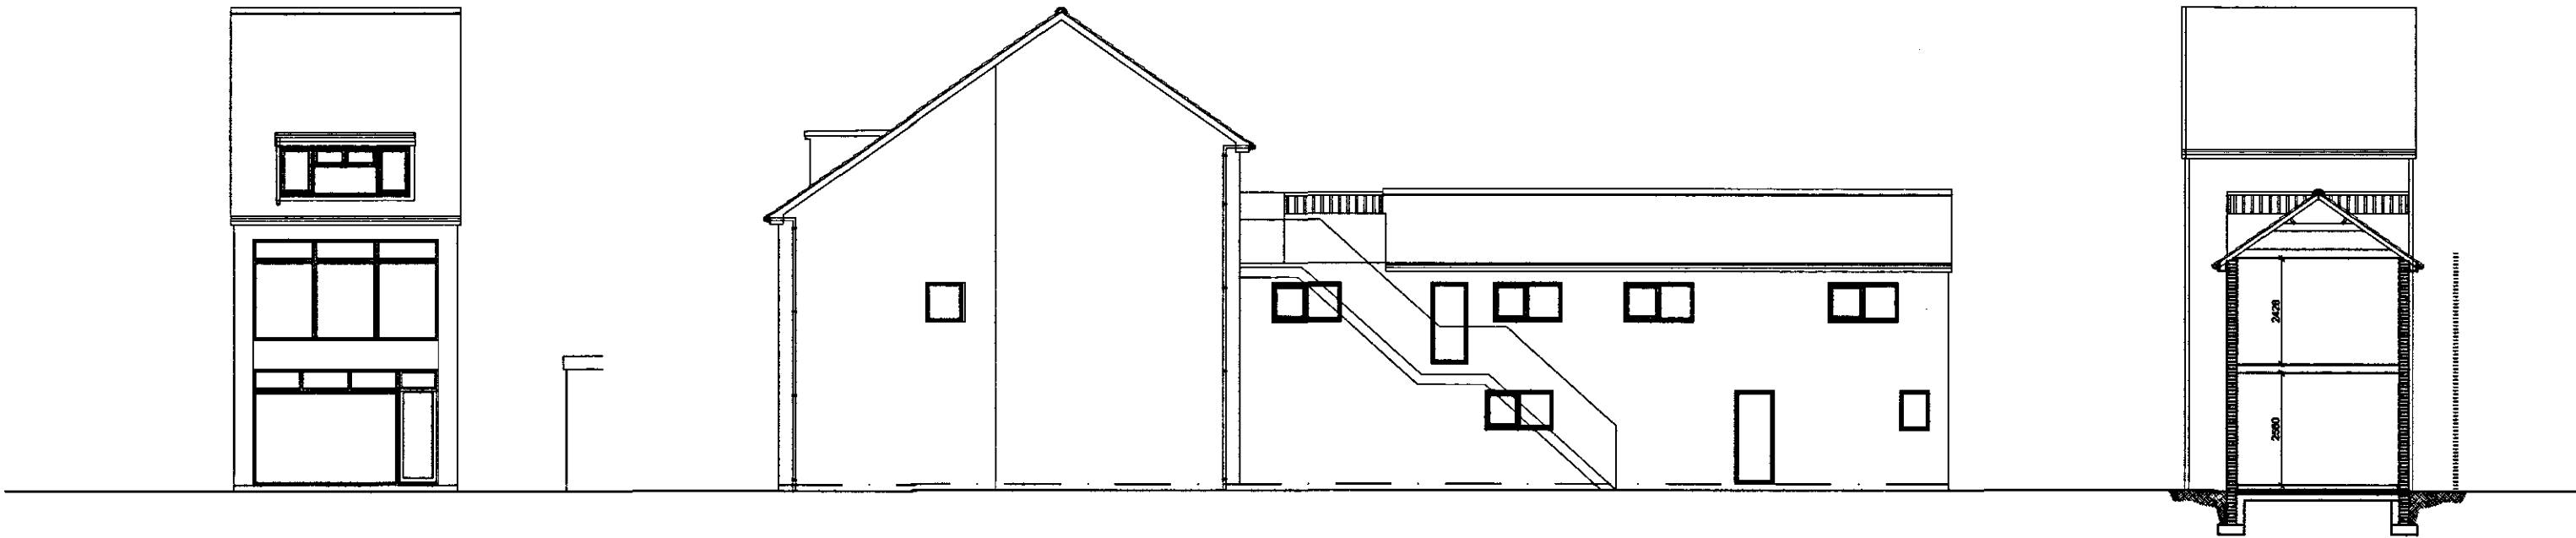


Existing Front Elevation
Scale 1:100

Existing Side Elevation
Scale 1:100

Existing Rear Elevation / Section
Scale 1:100

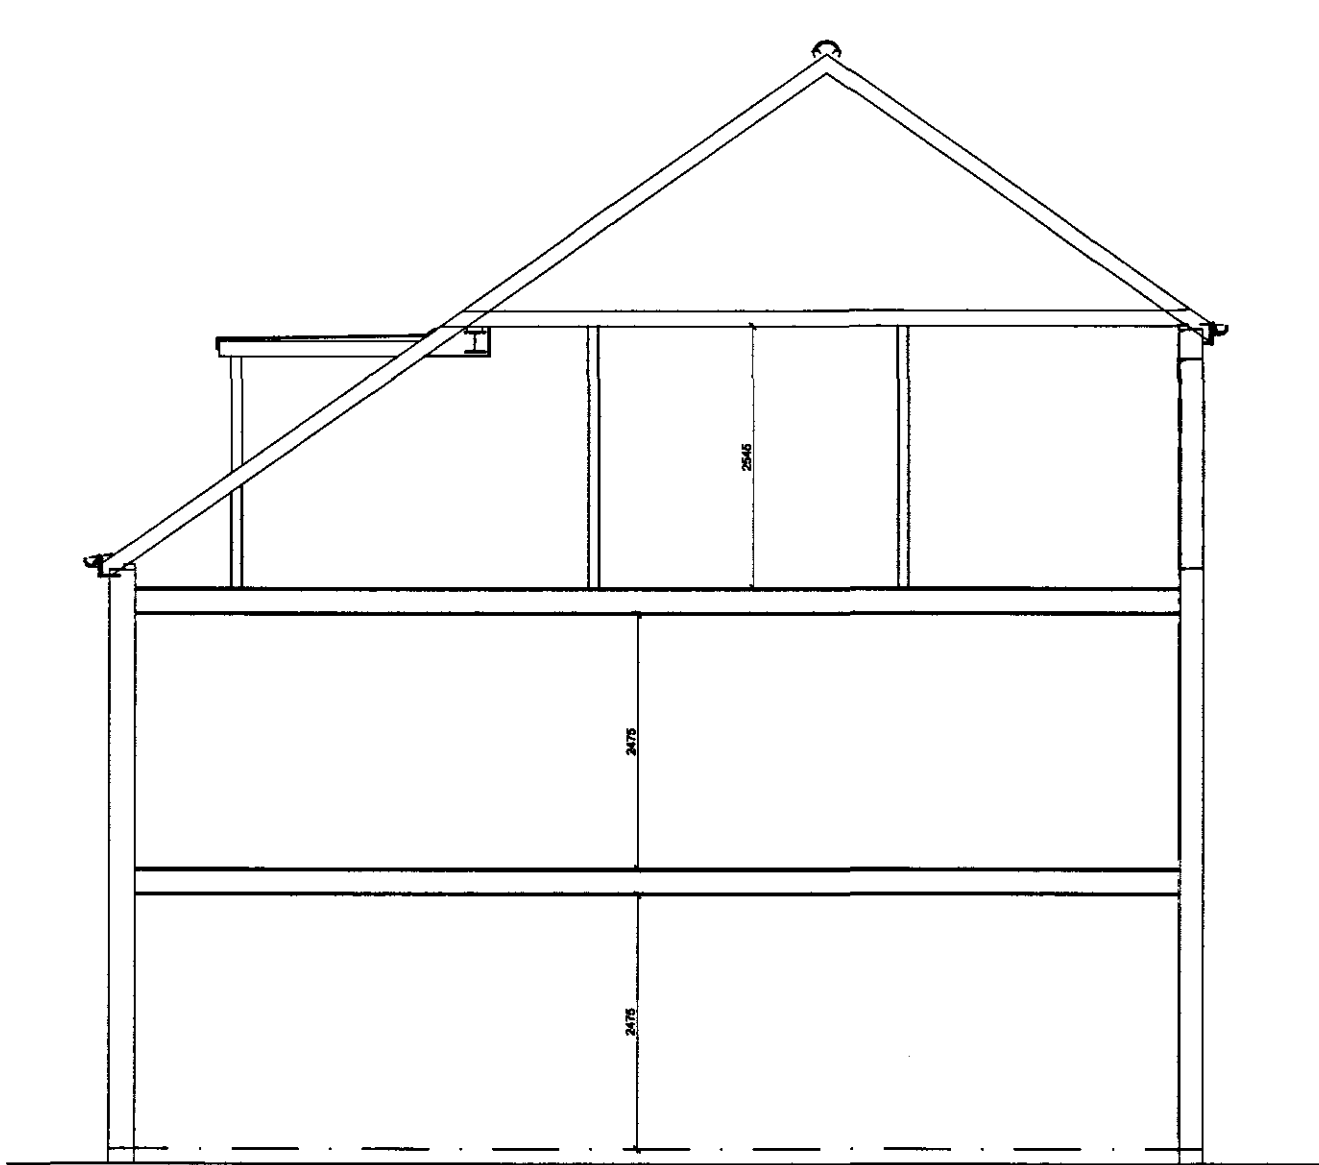

Existing Section
Scale 1:50

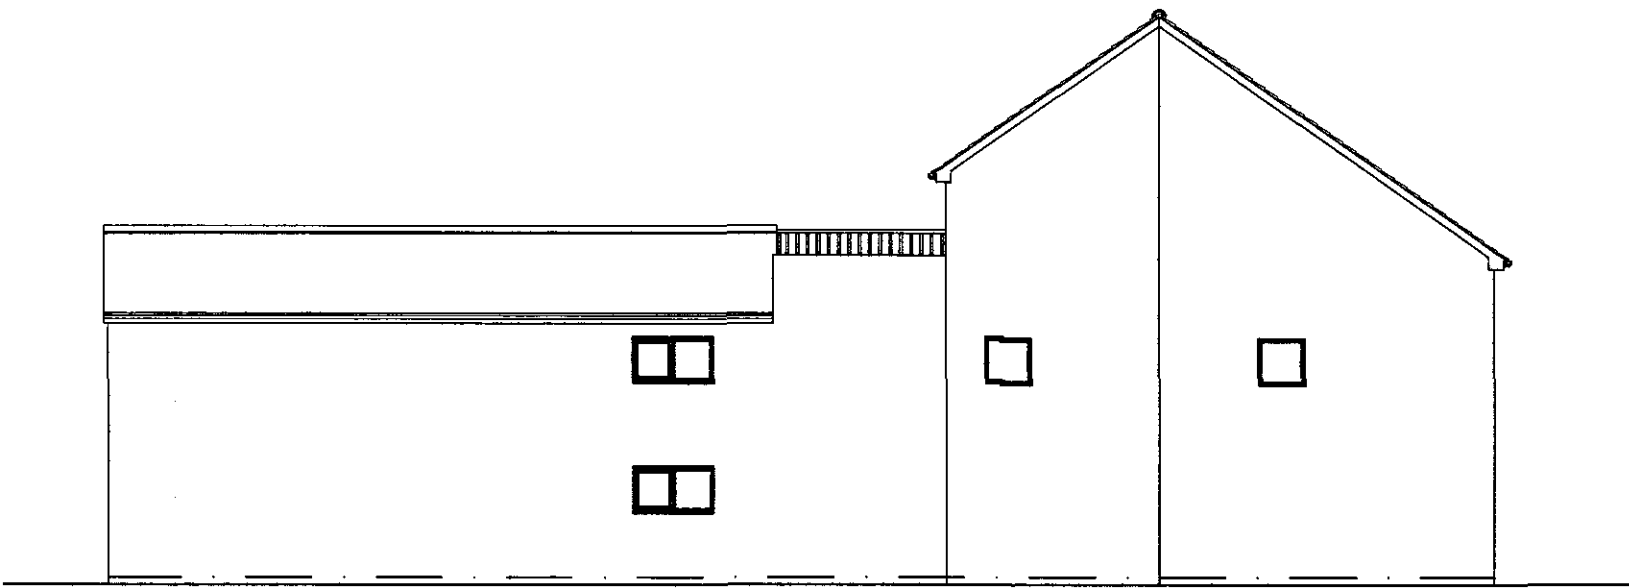

Existing Side Elevation
Scale 1:100

DETERMINED
PLAN

Approved for Development
28 MAY 2008
Ref: 635/08

rev"A" - 03.06.08 - Existing Rear Elevation / Section added

Client :
Mr P Pasquallino
Images Hair & Beauty Salon
15 Red Lion Street
Spalding
PE11 1SX

Site :
Proposed Side Extension


2nd Floor - 5 Sheepmarket
Spalding
PE11 1BH
Tel : 01775 788 821
e-mail: enquiries@remwaydesign.co.uk

Date : Oct 07 Scale : As Noted

Drawing No:
1488 - 02"A"