




Contractor to check all Dimensions on site prior to ordering materials / commencing work. Do Not Scale from this Drawing - If In doubt then please ask

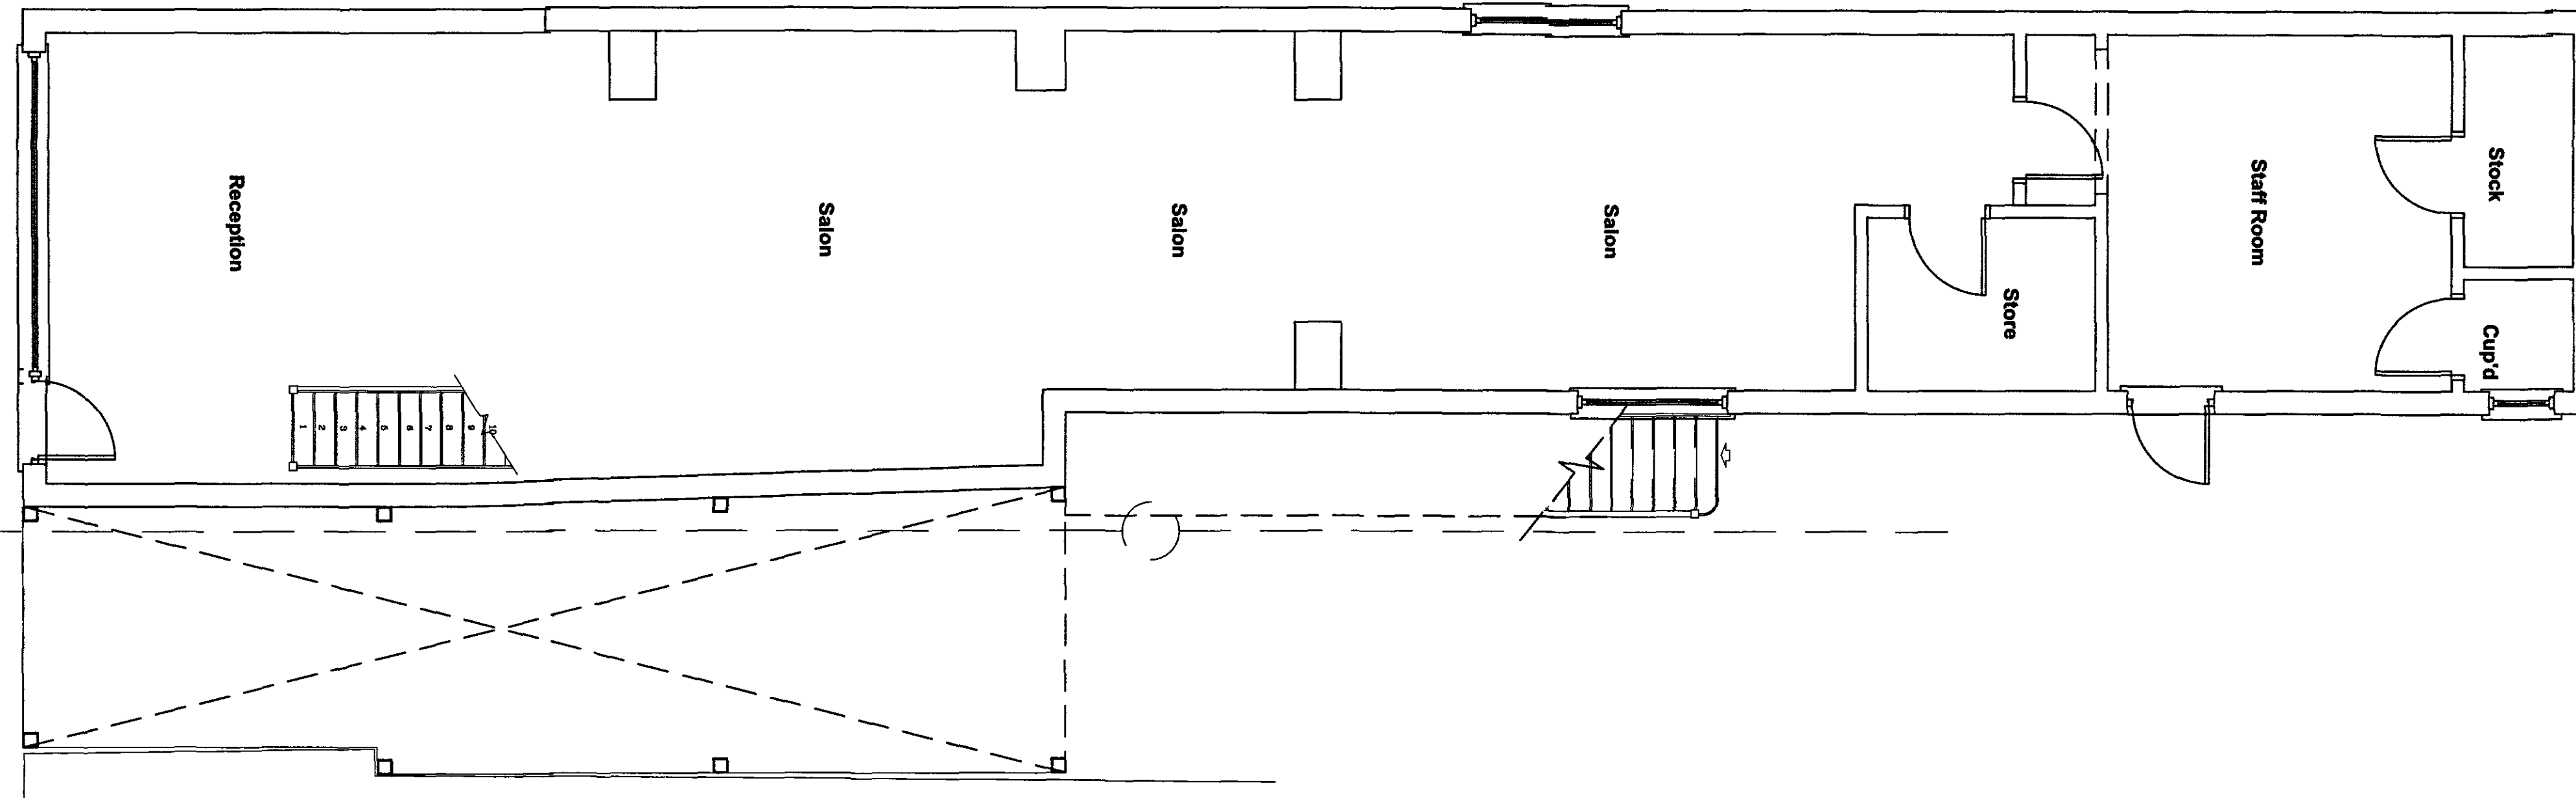

Existing Ground Floor Plan - 123m²
Scale 1:50

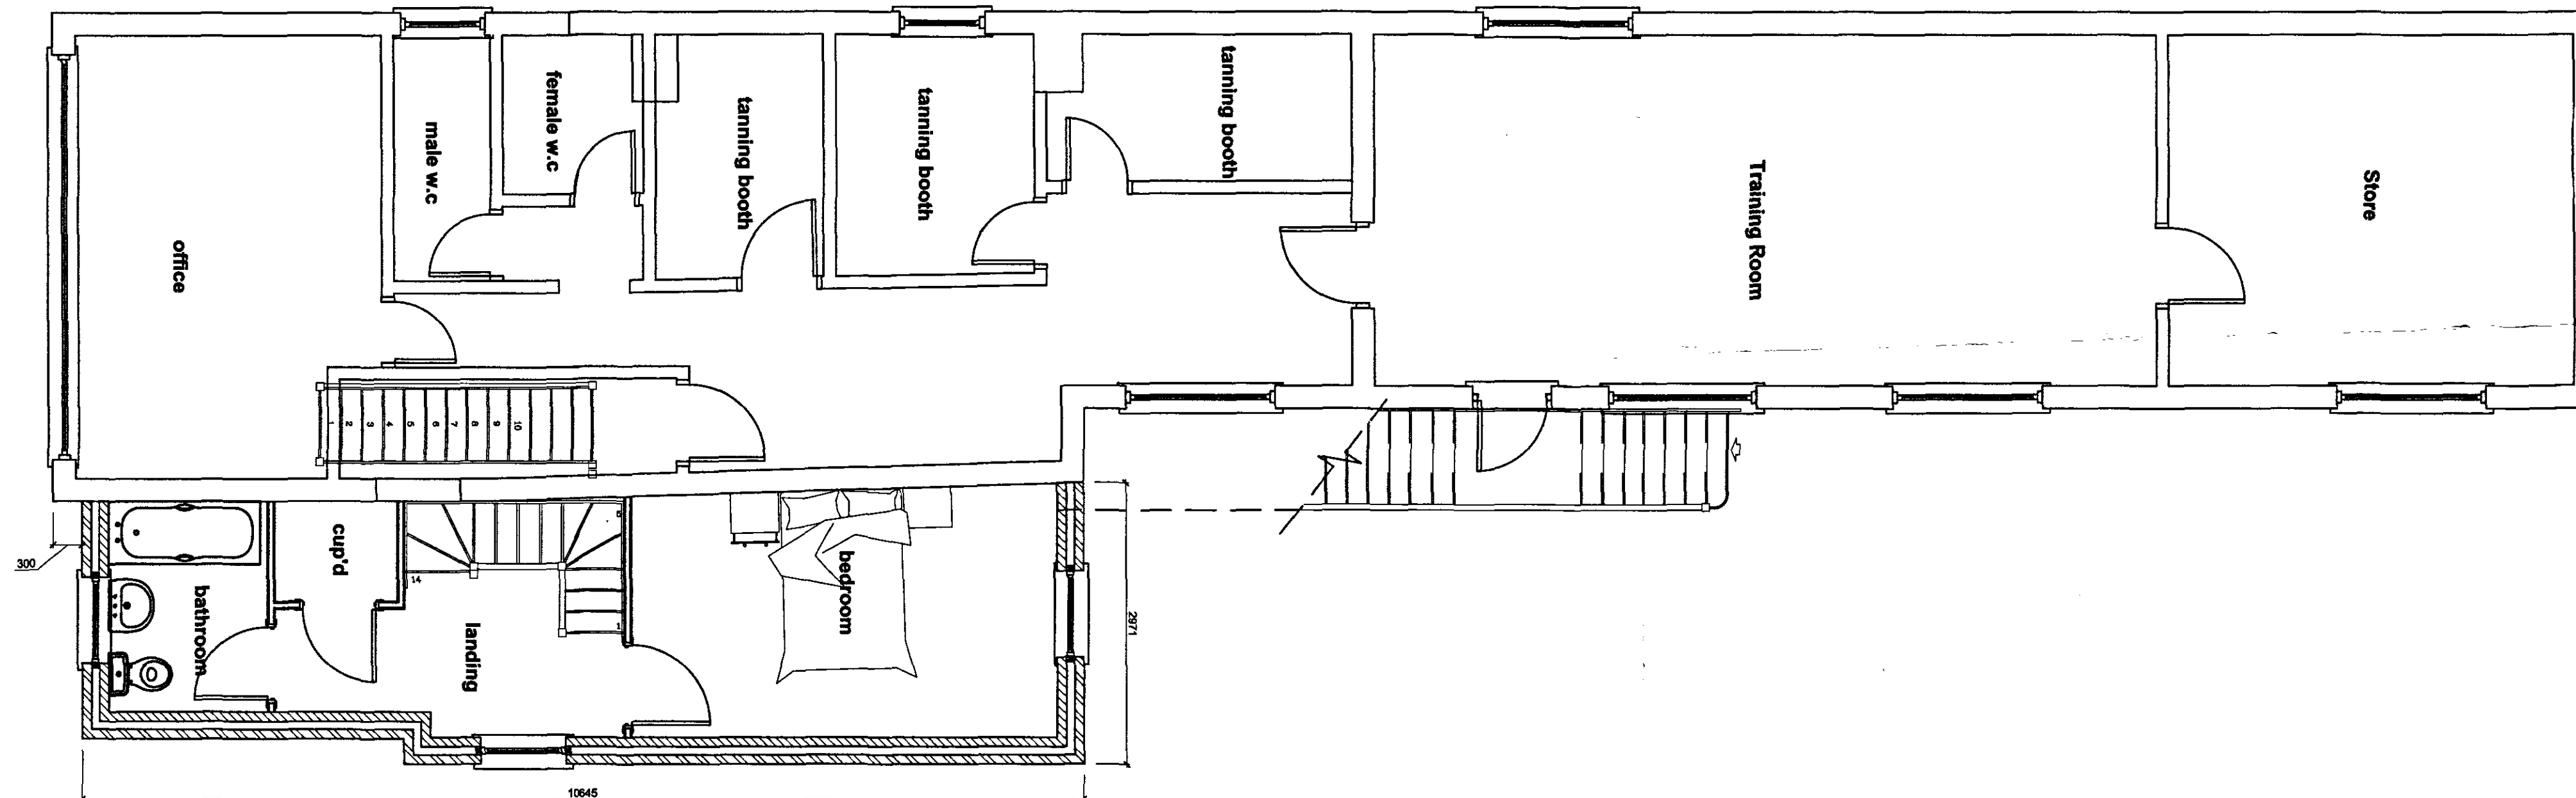

Proposed First Floor Plan - 153m²
Scale 1:50

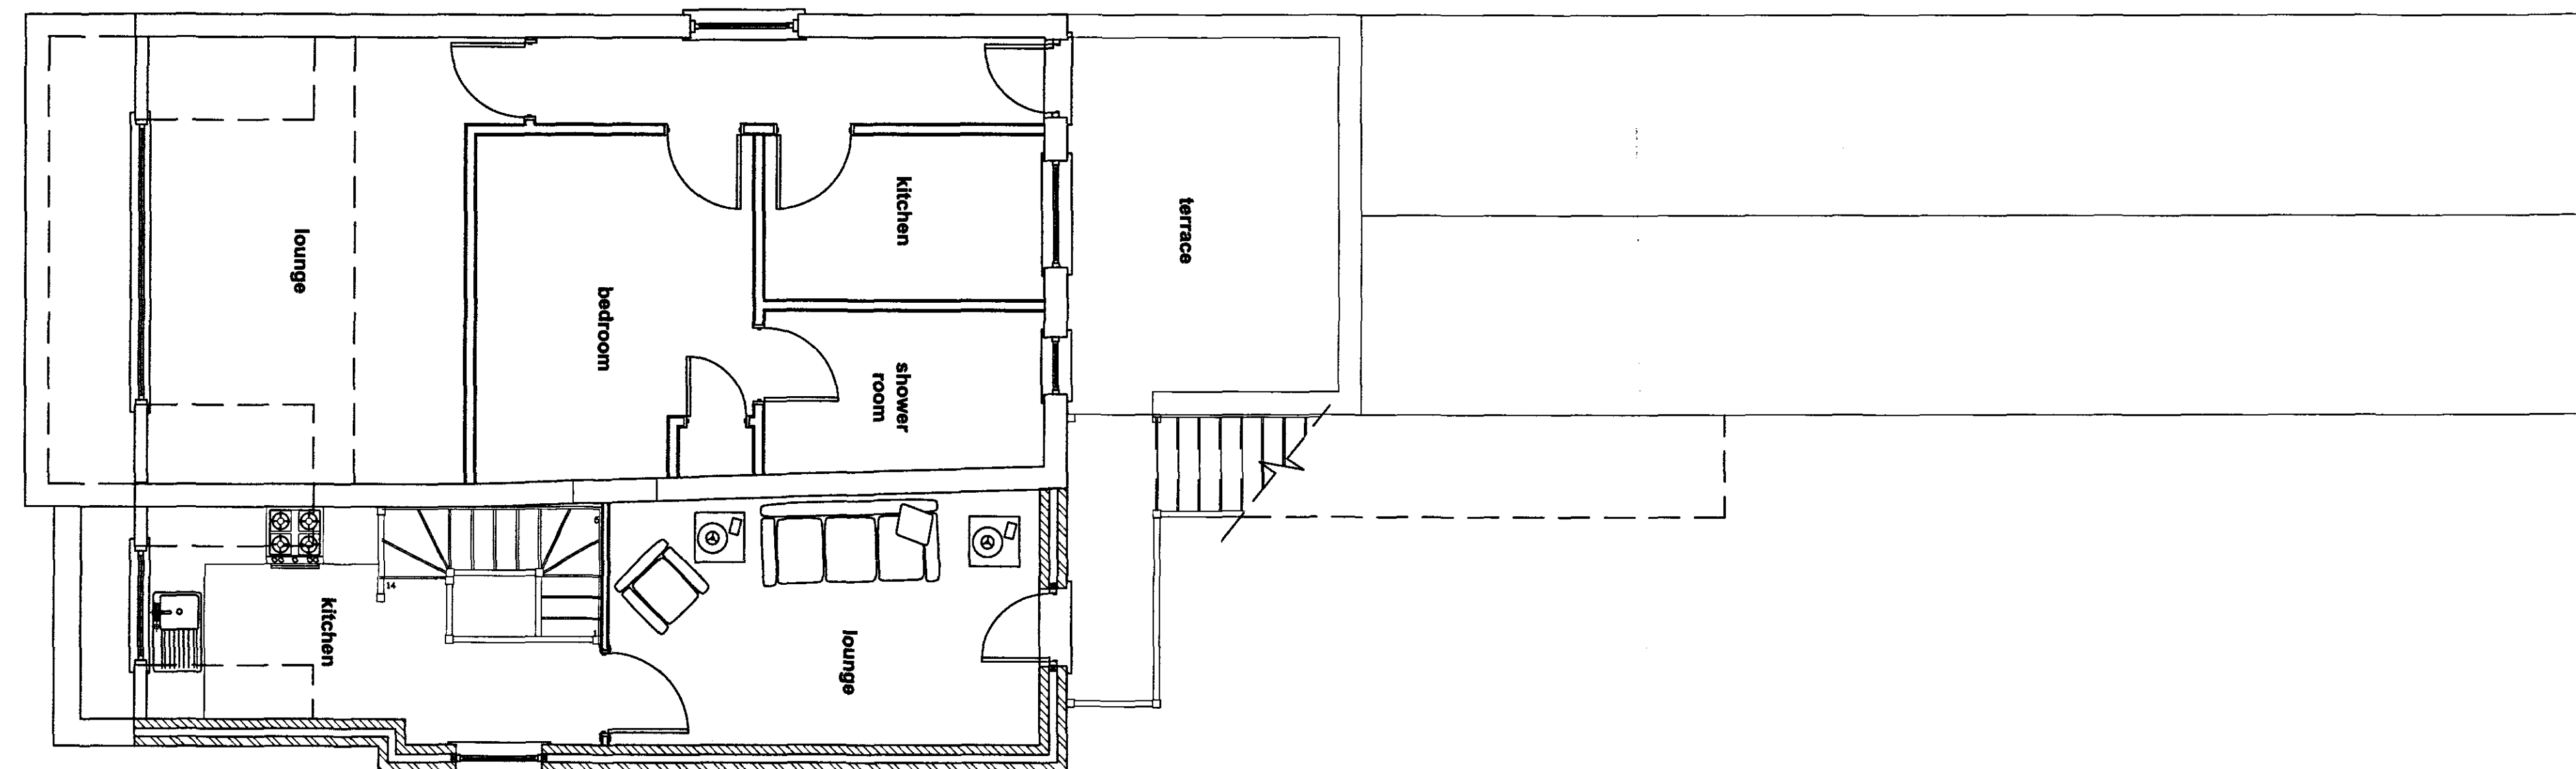

Proposed Second Floor Plan - 85m²
Scale 1:50

SHDC
Planning & Development
28 MAY 2008
Ref: 0635/08

DETERMINED
PLAN

rev "C" - 23.05.08 - Amended to suit SHDC's comments

rev "B" - 23.05.08 - Amended to suit SHDC's comments

rev "A" - 13.03.08 - Amended to suit Clients comments

Client :
Mr P Pasqualino
Images Hair & Beauty Salon
15 Red Lion Street
Spalding
PE11 1SX

Site :
Proposed Side Extension

remway
Design Ltd
2nd Floor - 58 Sheepmarket
Spalding
PE11 1BH
Tel : 01775 768 921
e-mail: enquiries@remwaydesign.co.uk

Date : Oct 07 Scale : As Noted

Drawing No:
1488 - 03 "C"