

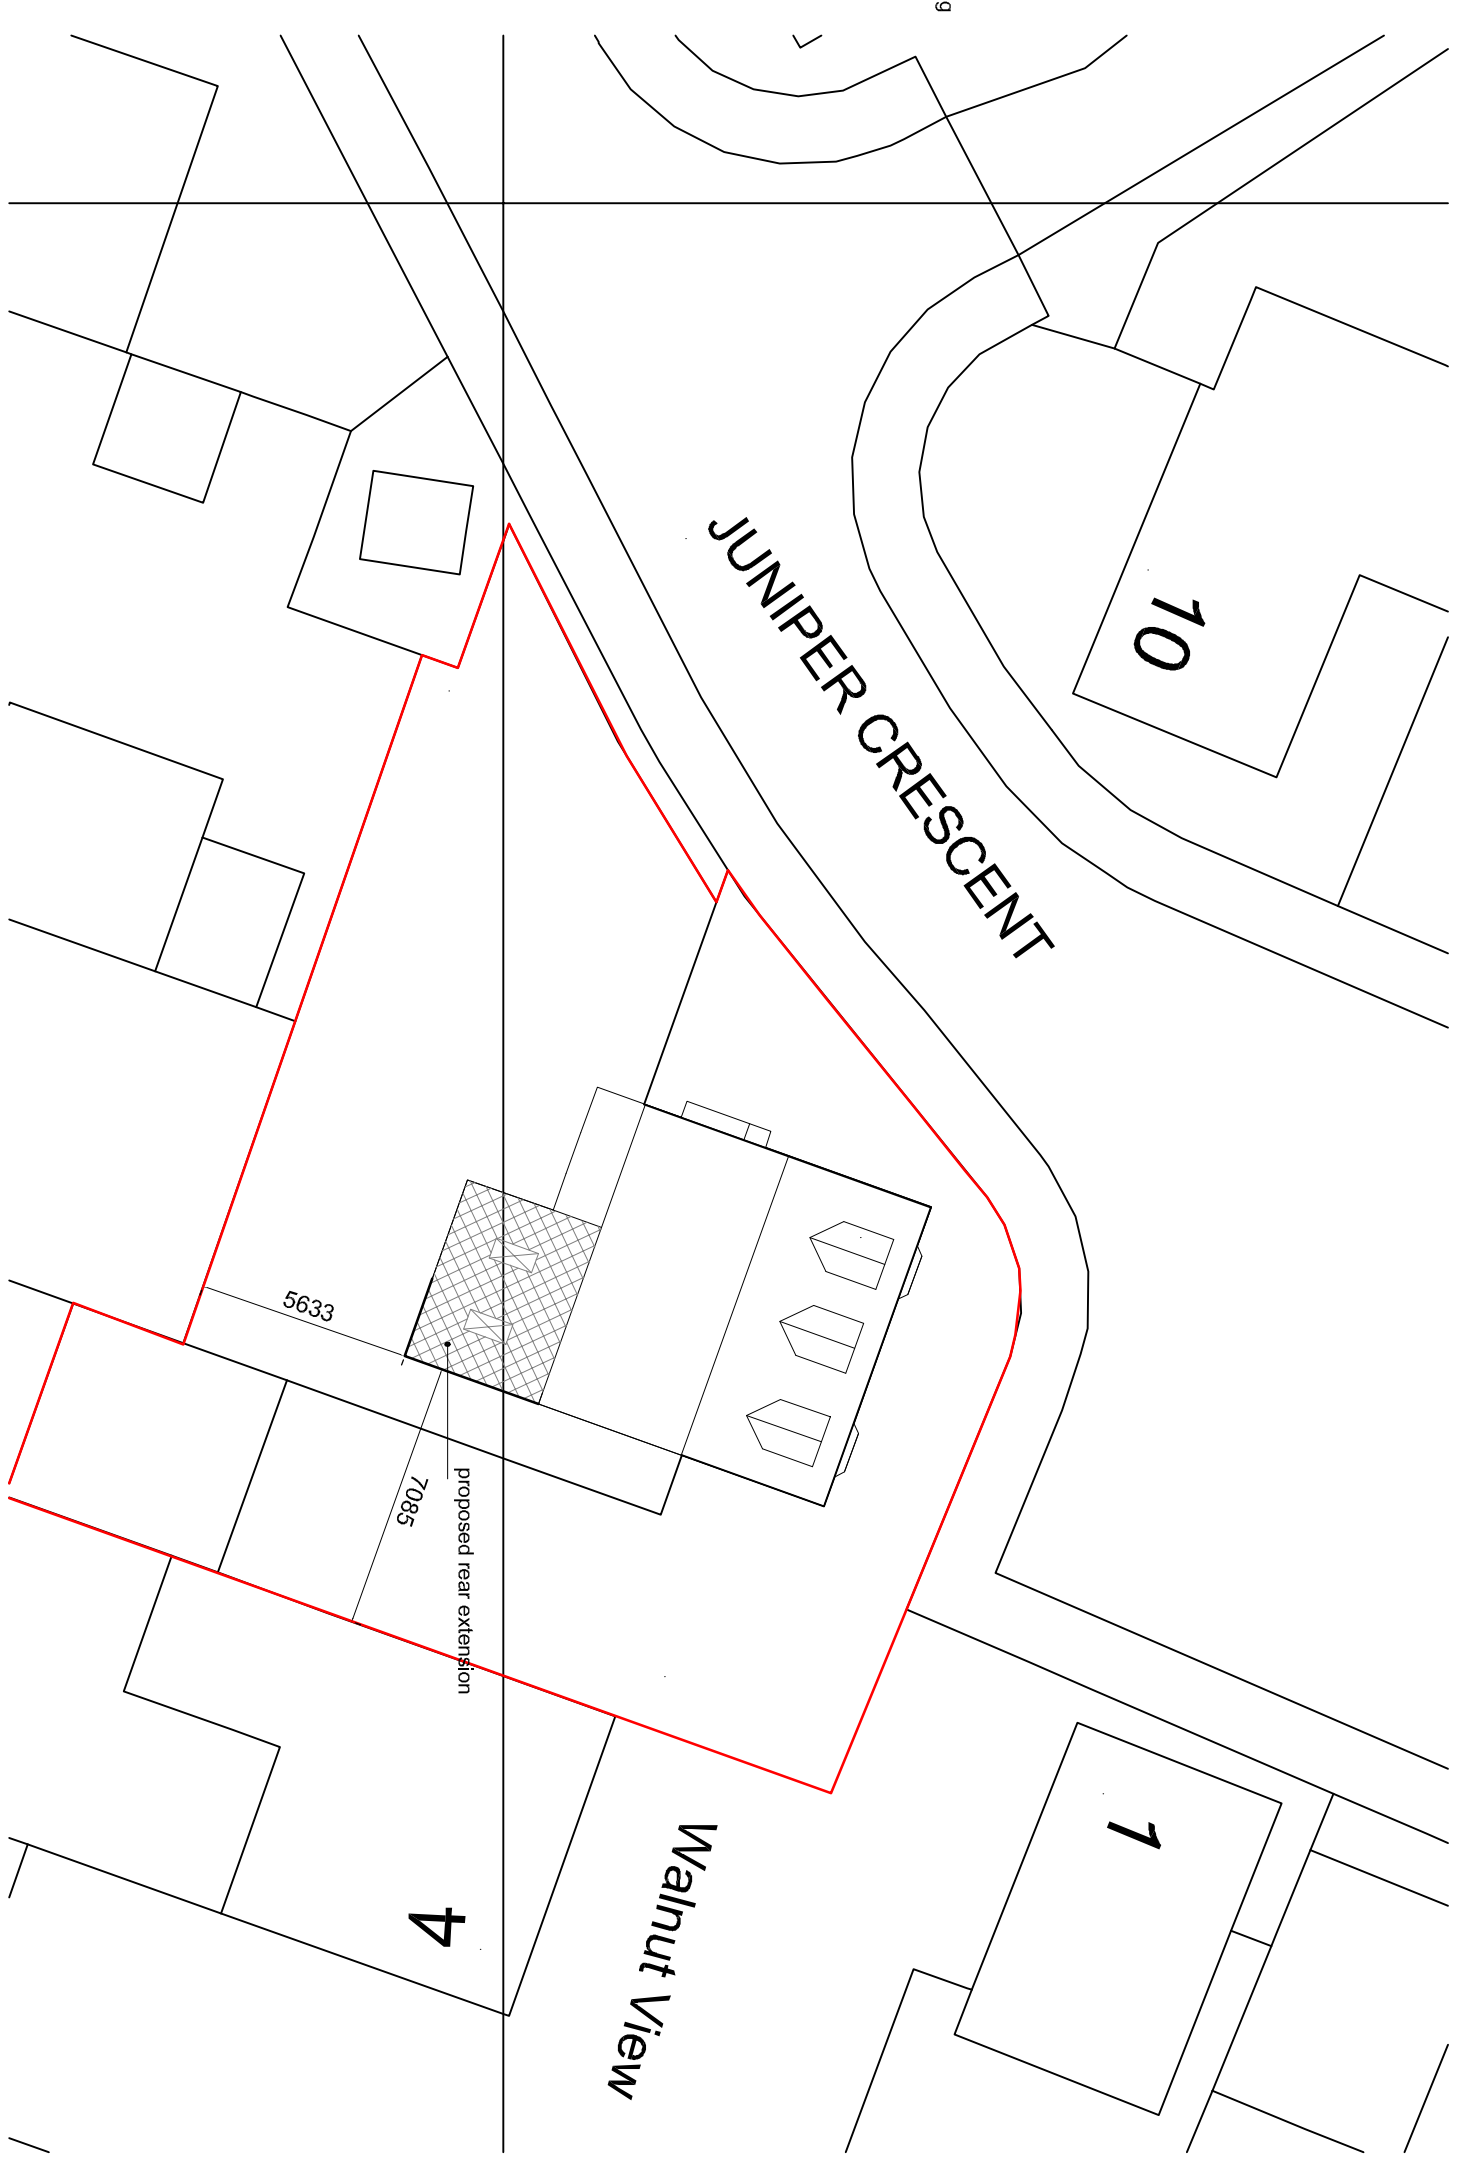
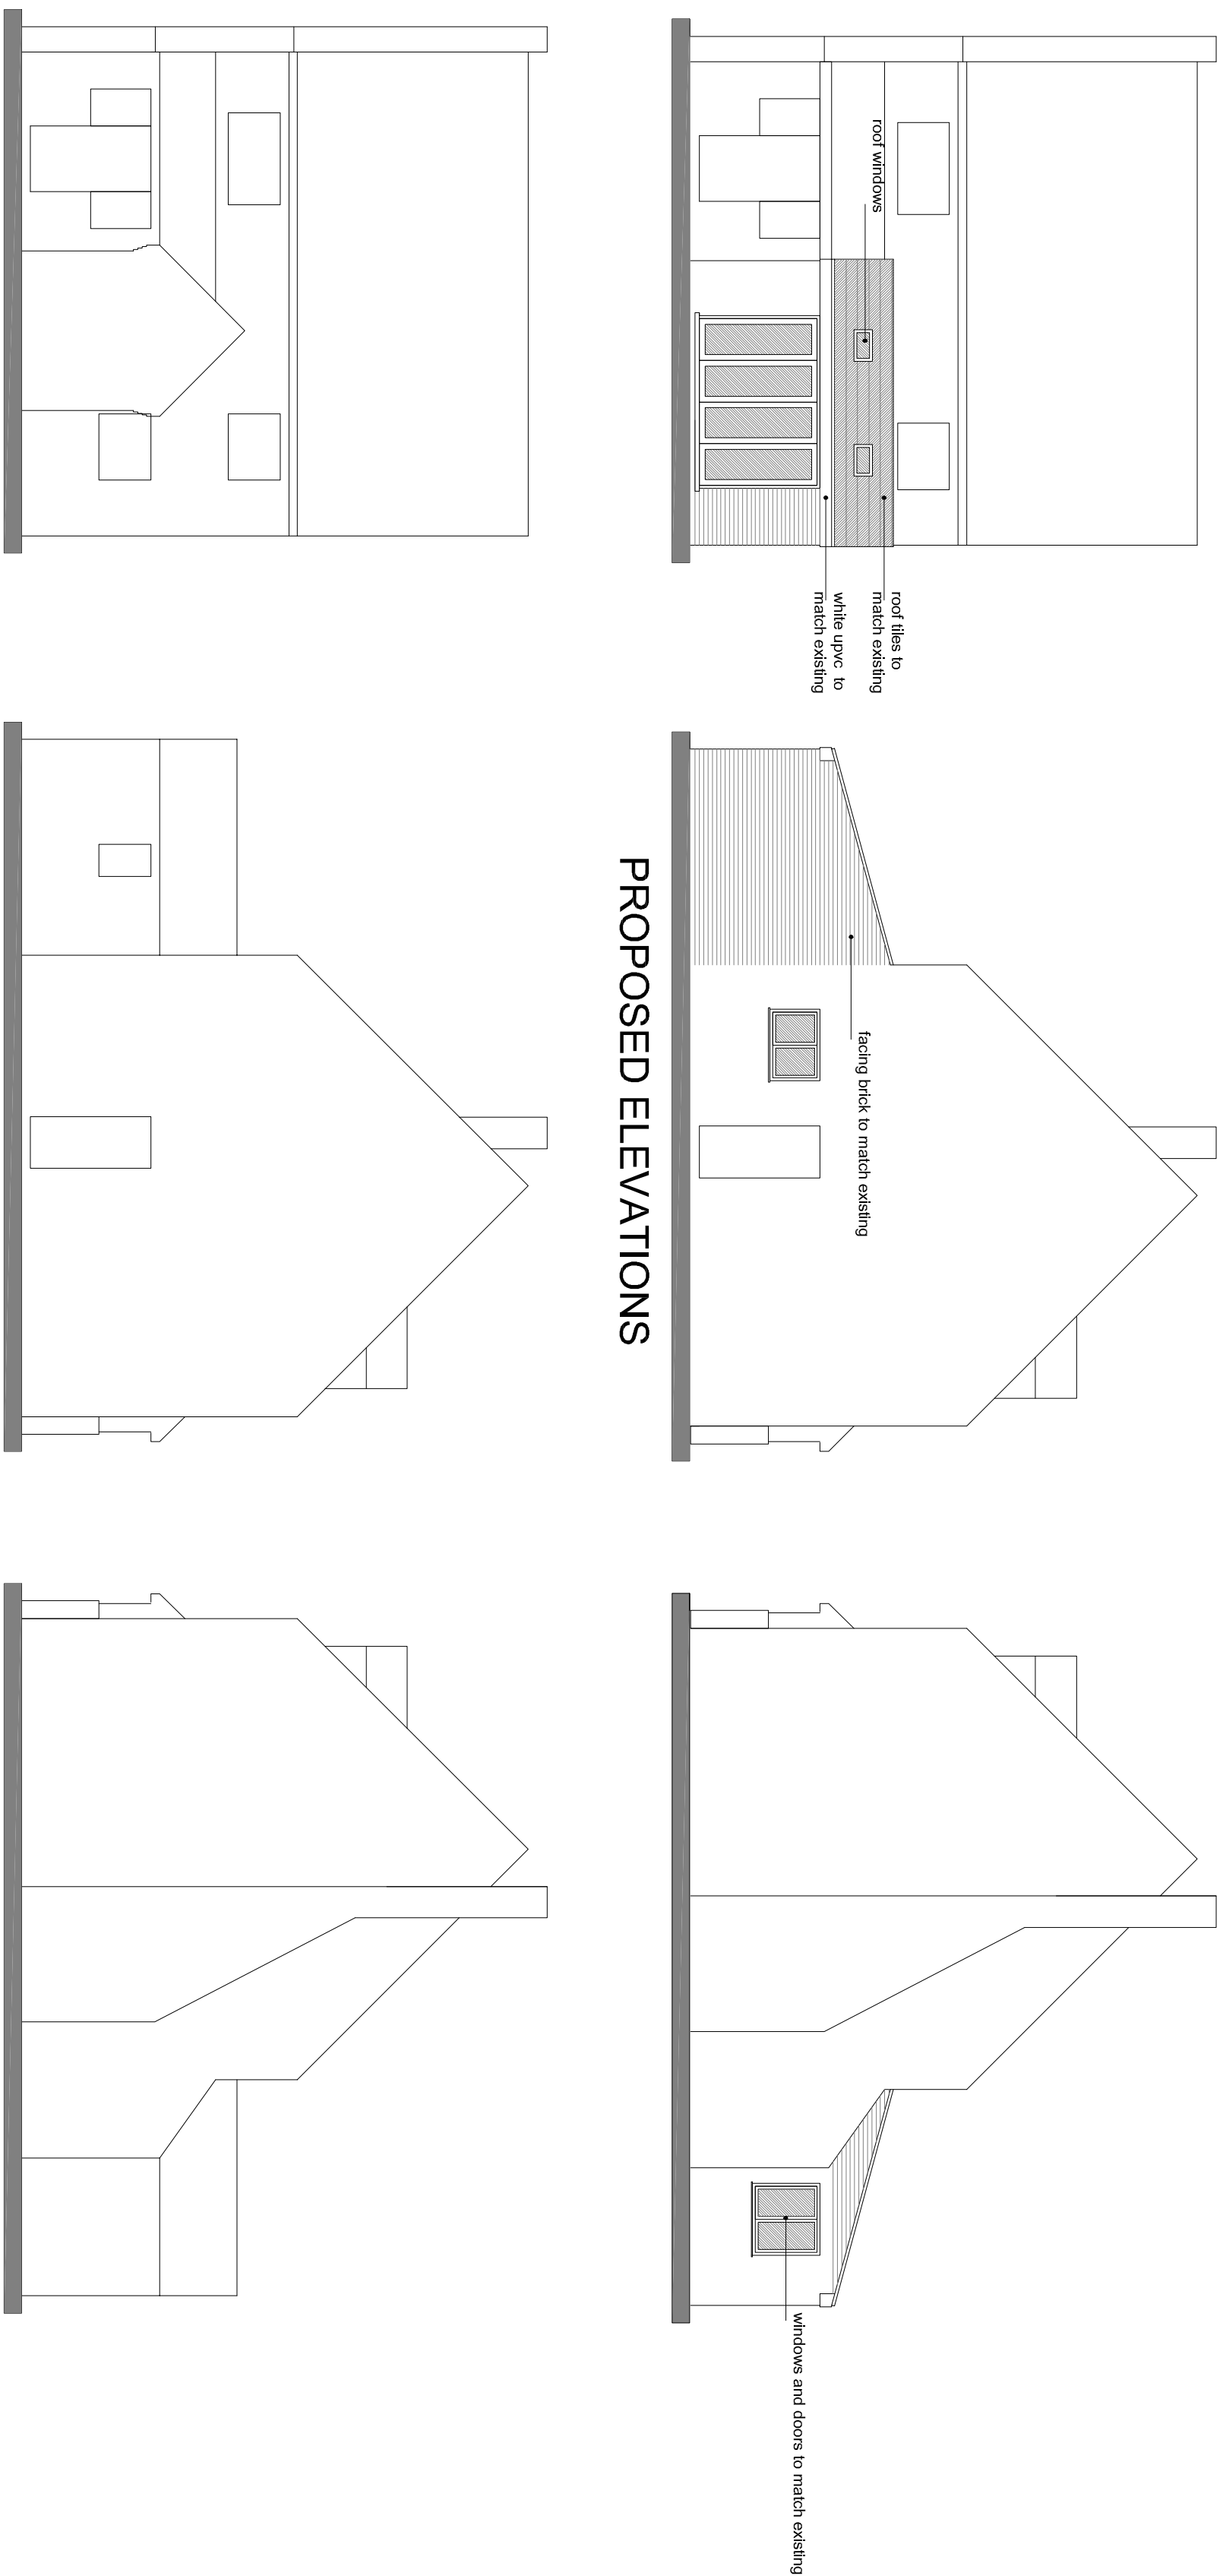


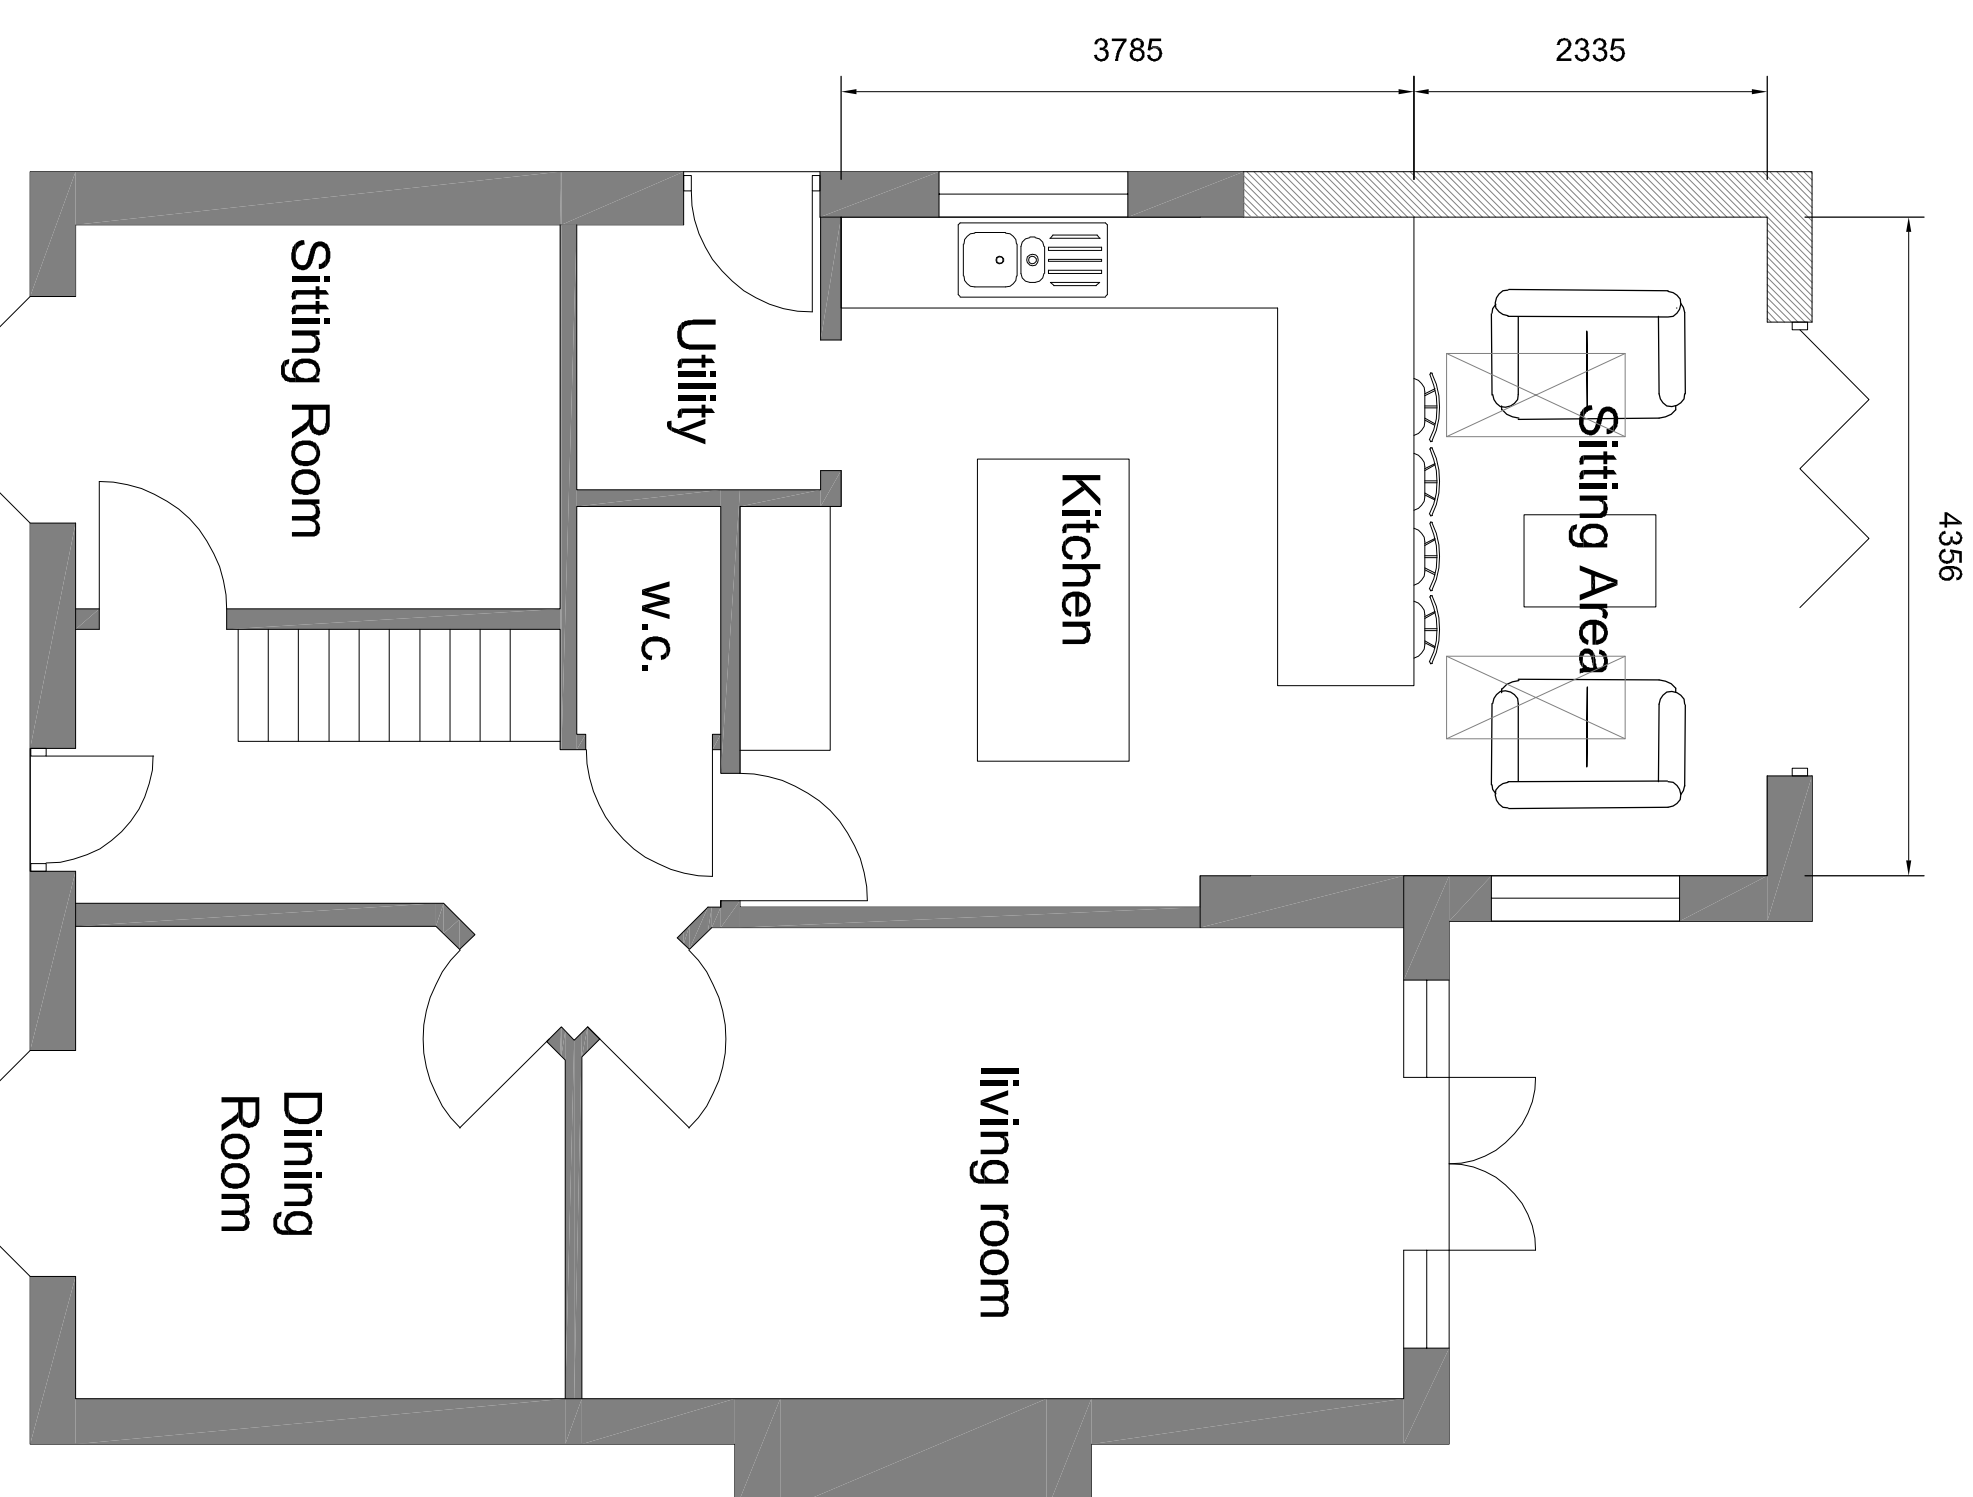


EXISTING ELEVATIONS

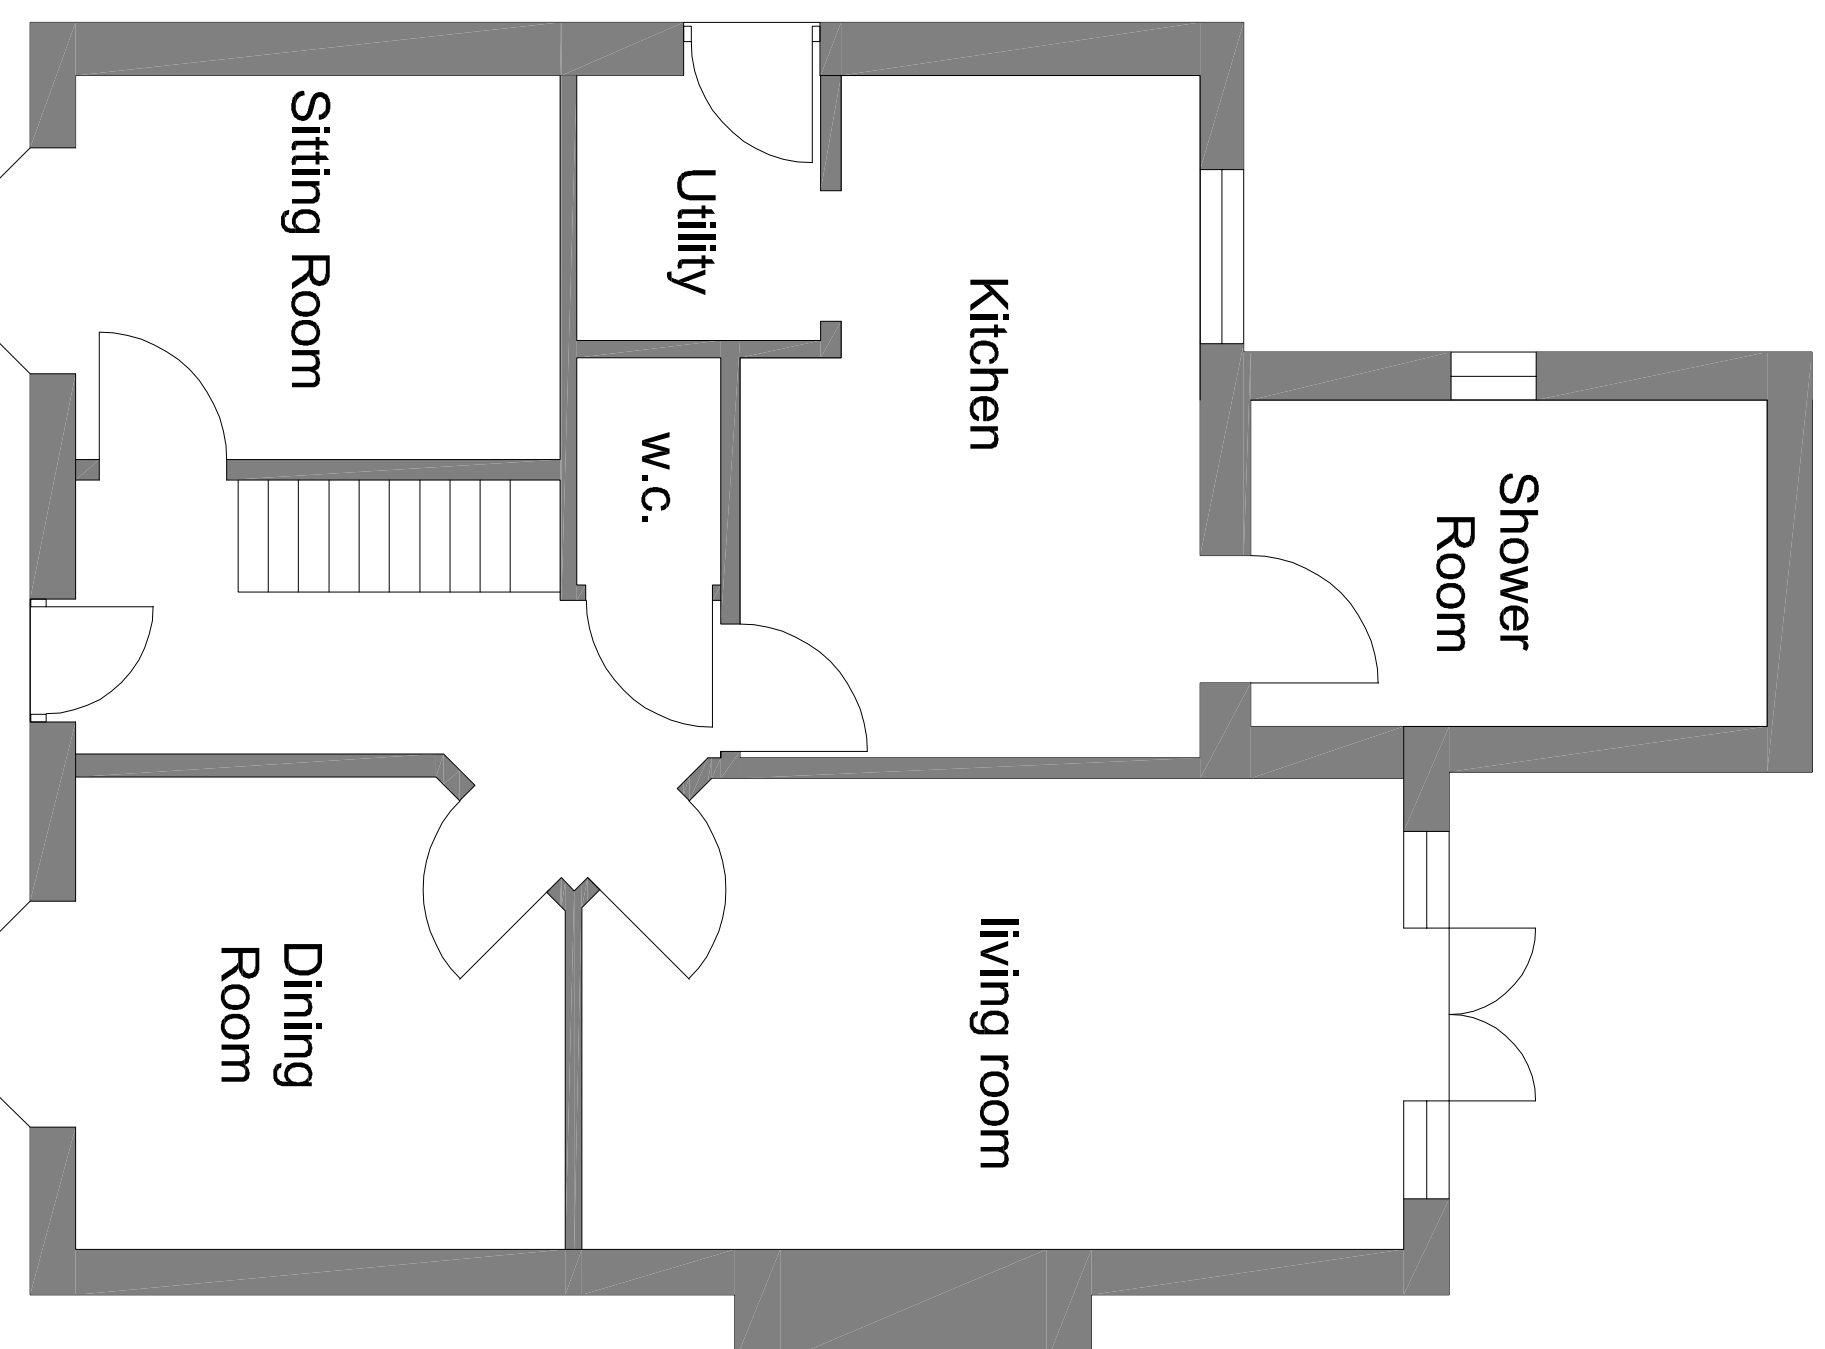

EXISTING FLOOR PLAN

PROPOSED FLOOR PLAN

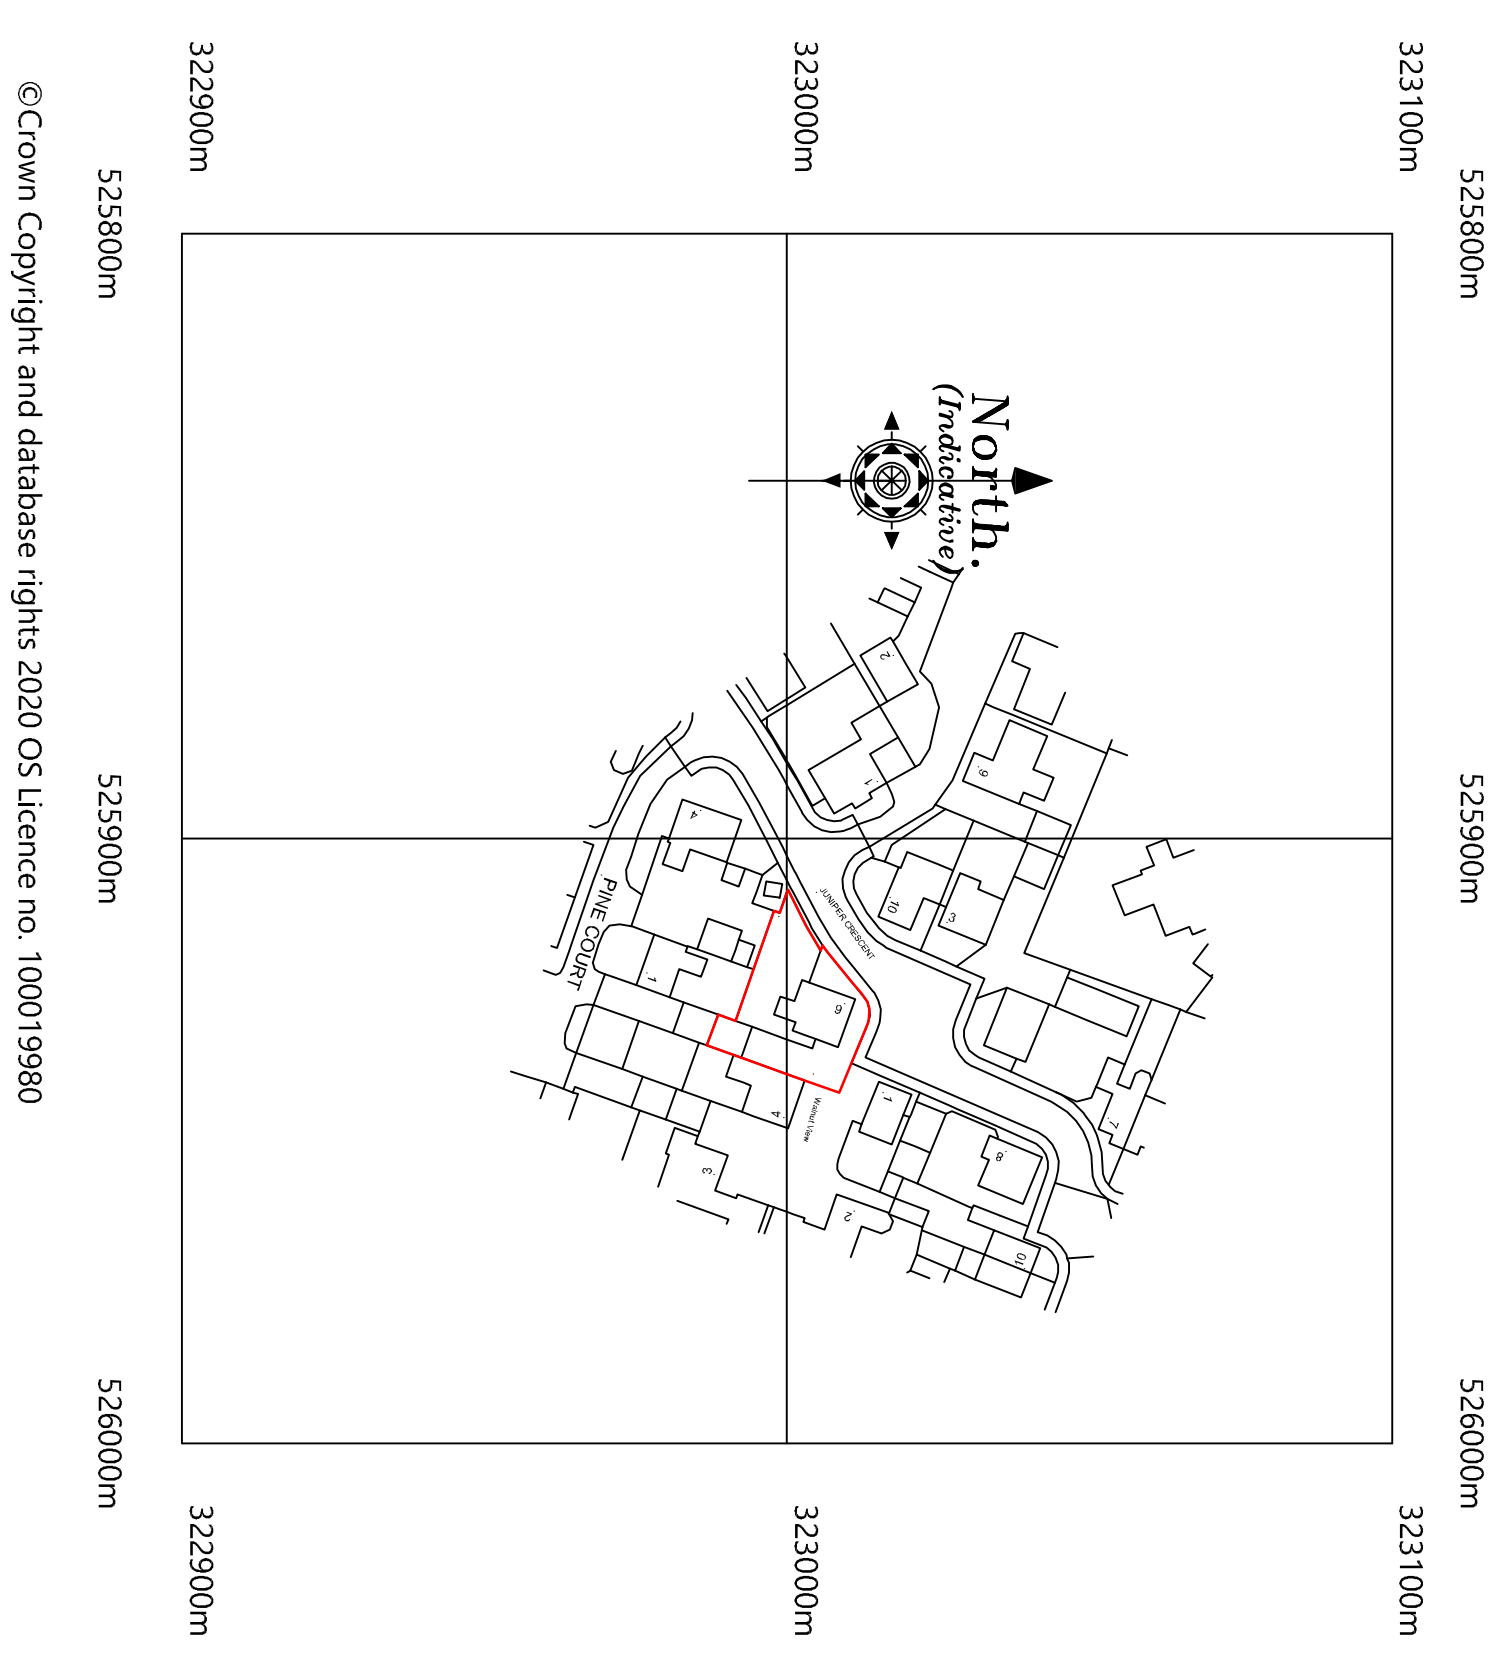

Revision	Date	Drawn	Description
Client	Miss M Scanberry		
Project	Proposed Extension, 6 Juniper Crescent		
Drawing	Lawful Development Application		
Scale	1:50, 1:100 @ A1	Drawn	AWM checked TAC date 06/08/2020
Trevor A Job RIBA Ltd, 14 Old Fenille Road, Weston Hills, Spalding, Lincs. PE26DD 01406 380027 07778 597975 trevor@trevorarchitects.co.uk			
www.trevorarchitects.co.uk			