




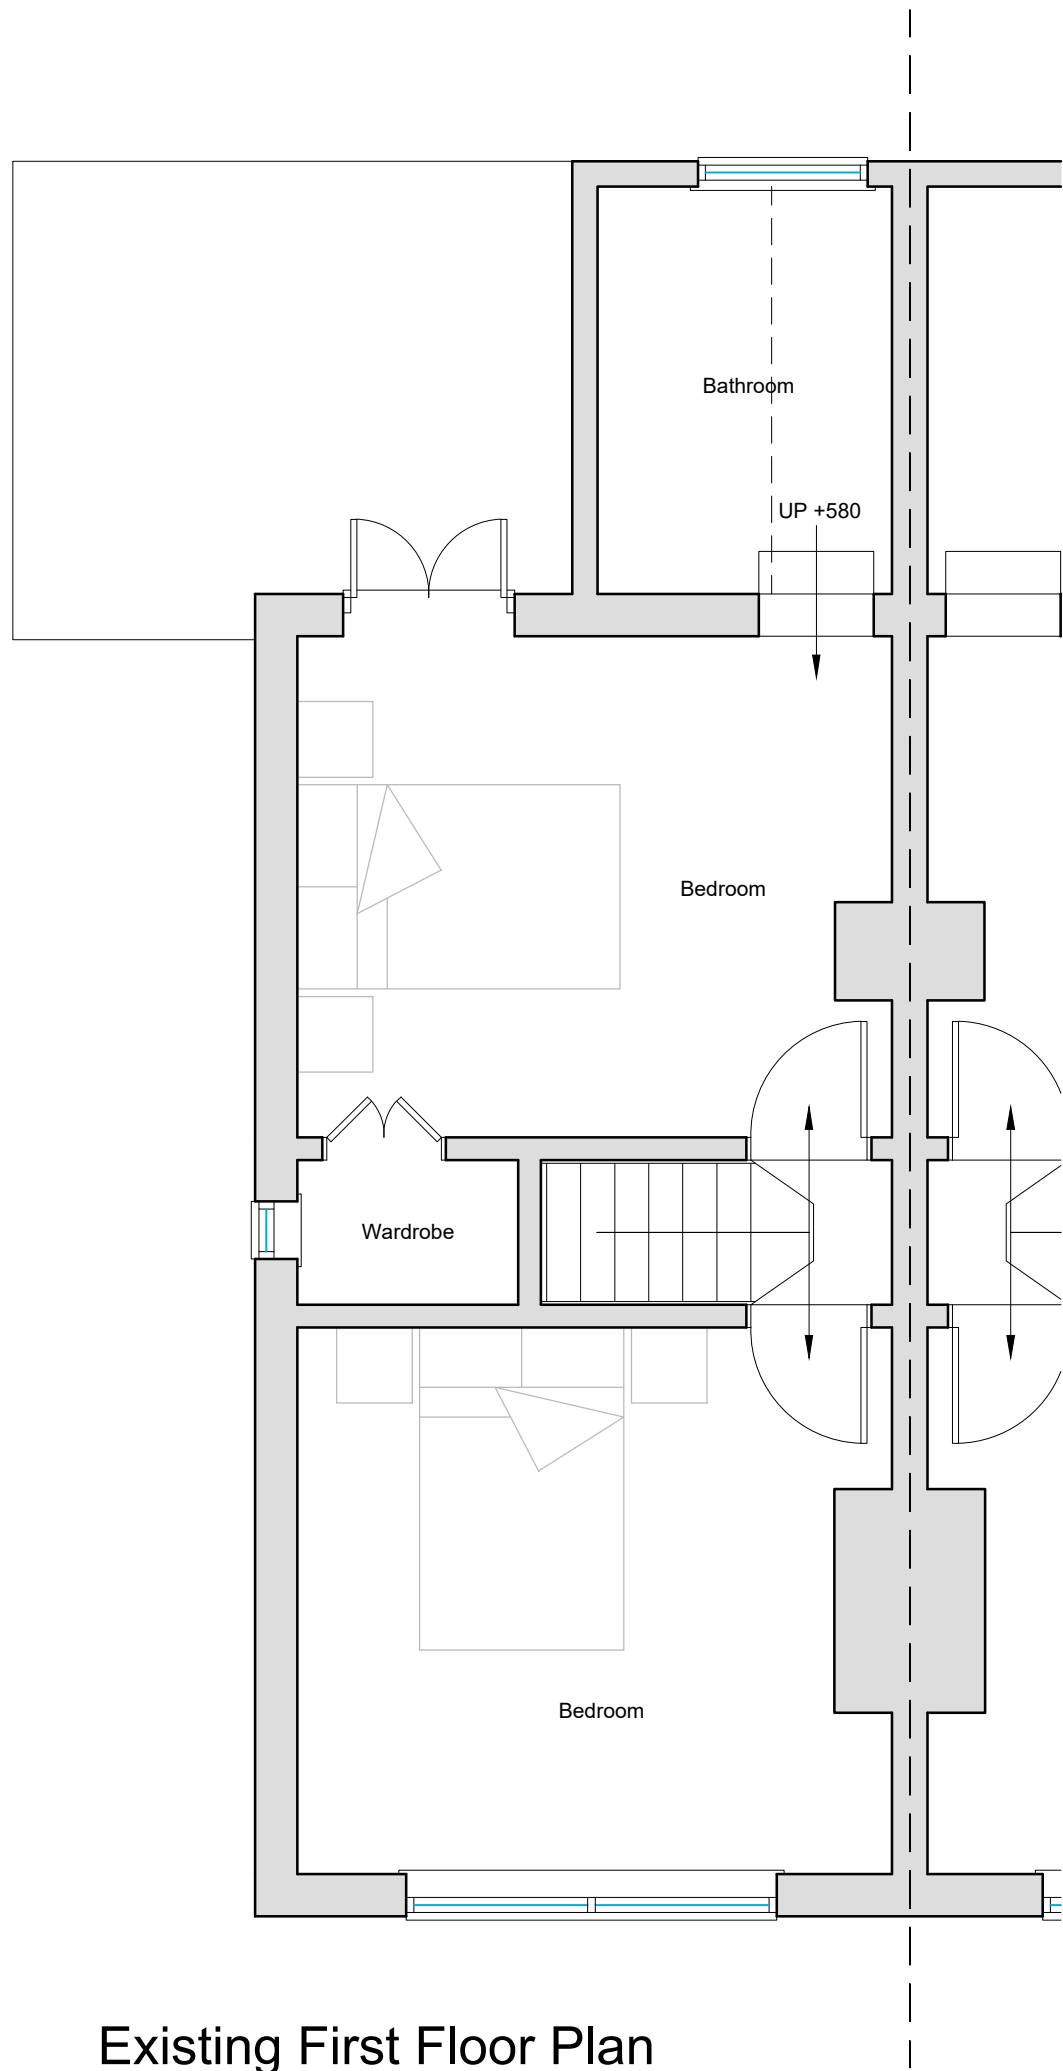

Existing First Floor Plan  
Scale 1:50

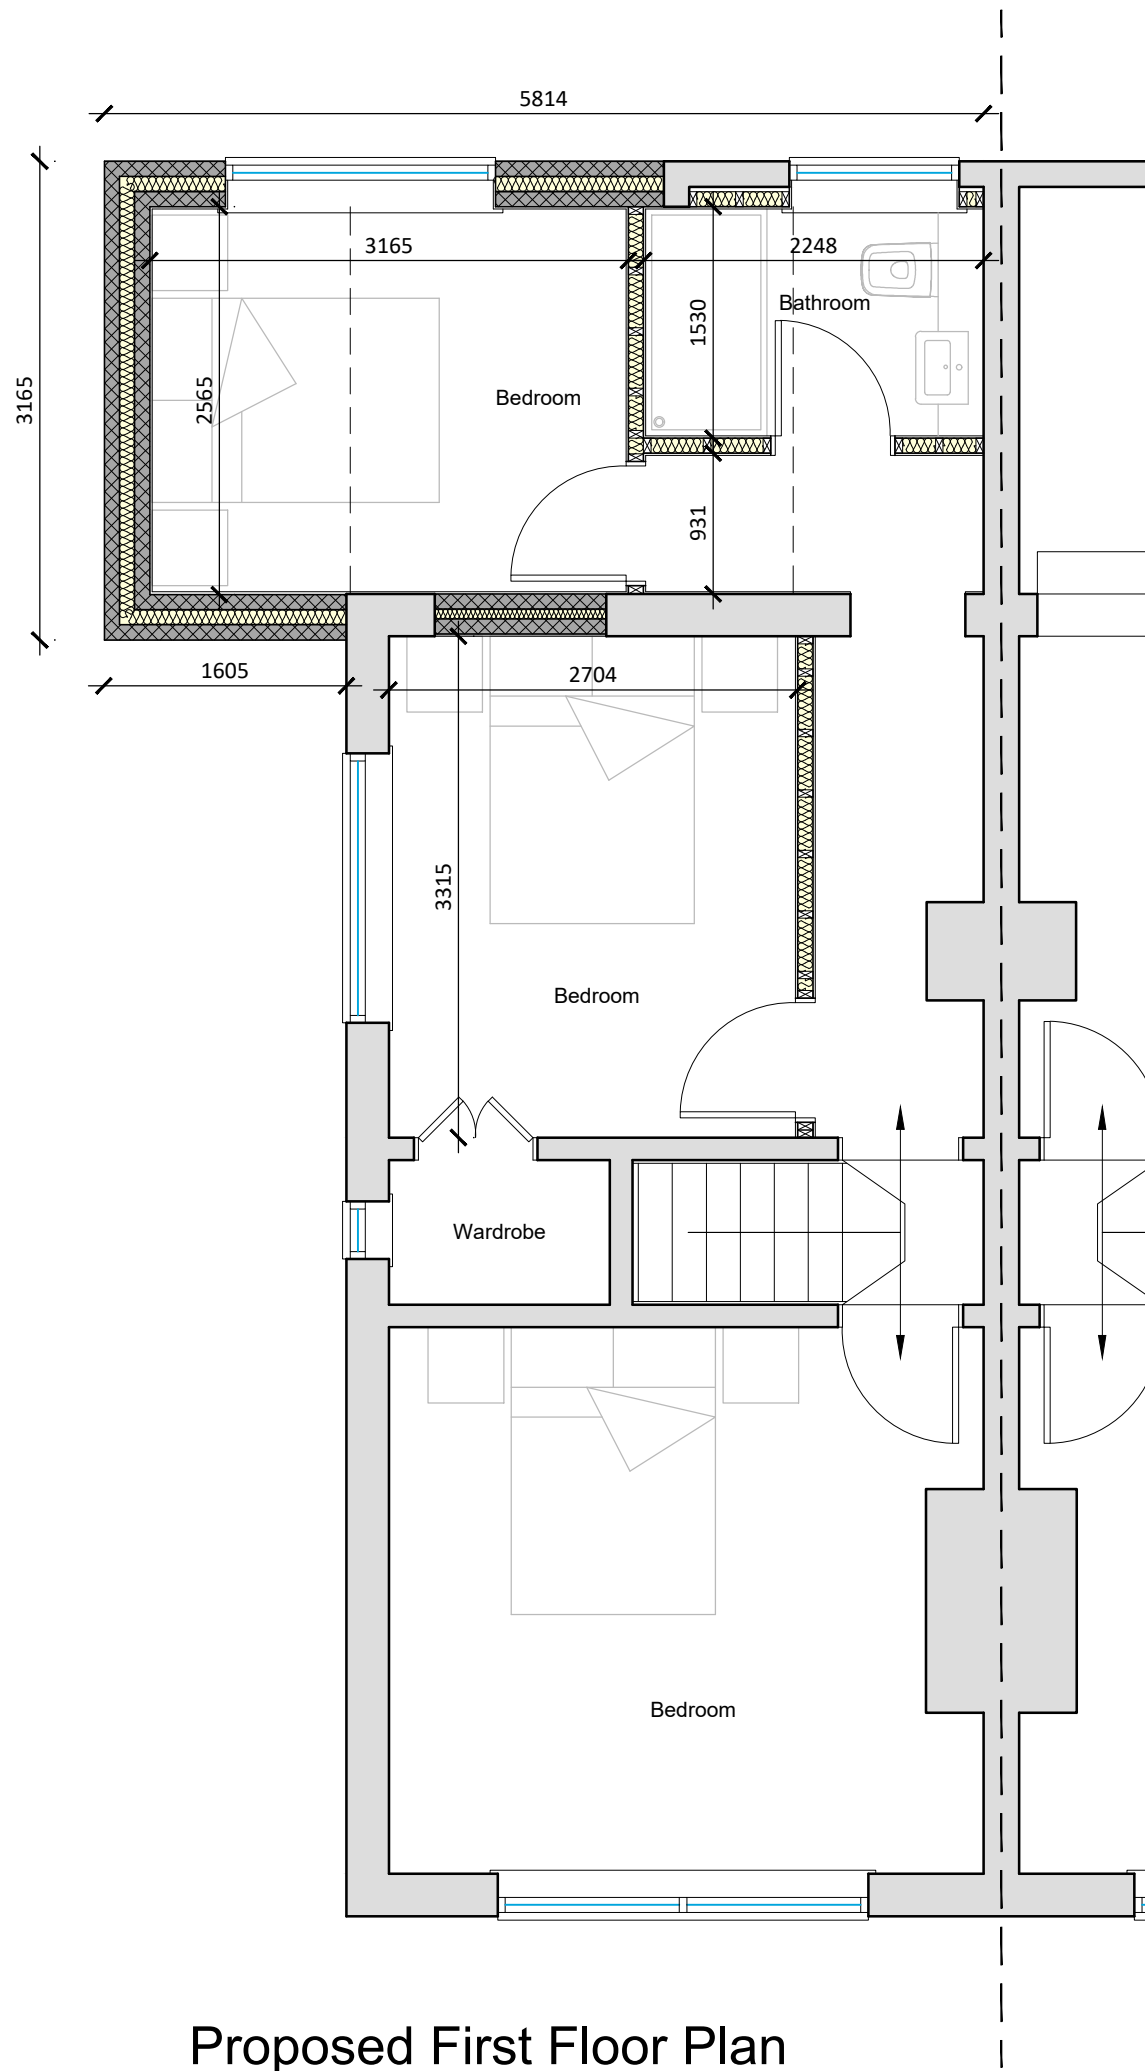


Proposed First Floor Plan  
Scale 1:50

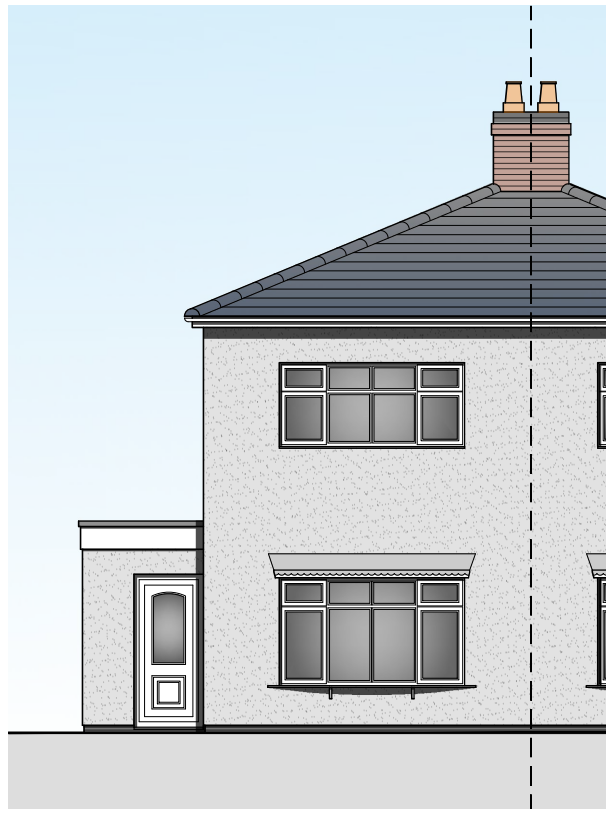


Existing Front (W) Elevation  
Scale 1:100




Proposed Front (W) Elevation  
Scale 1:100

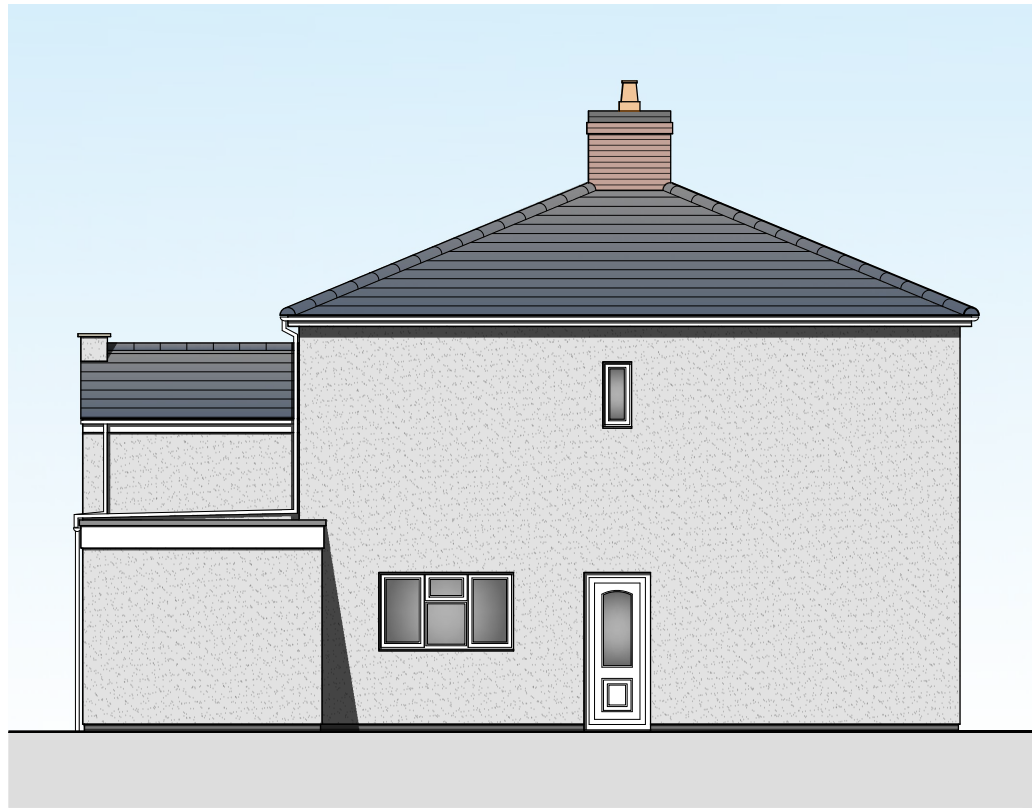


Existing Side (N) Elevation  
Scale 1:100

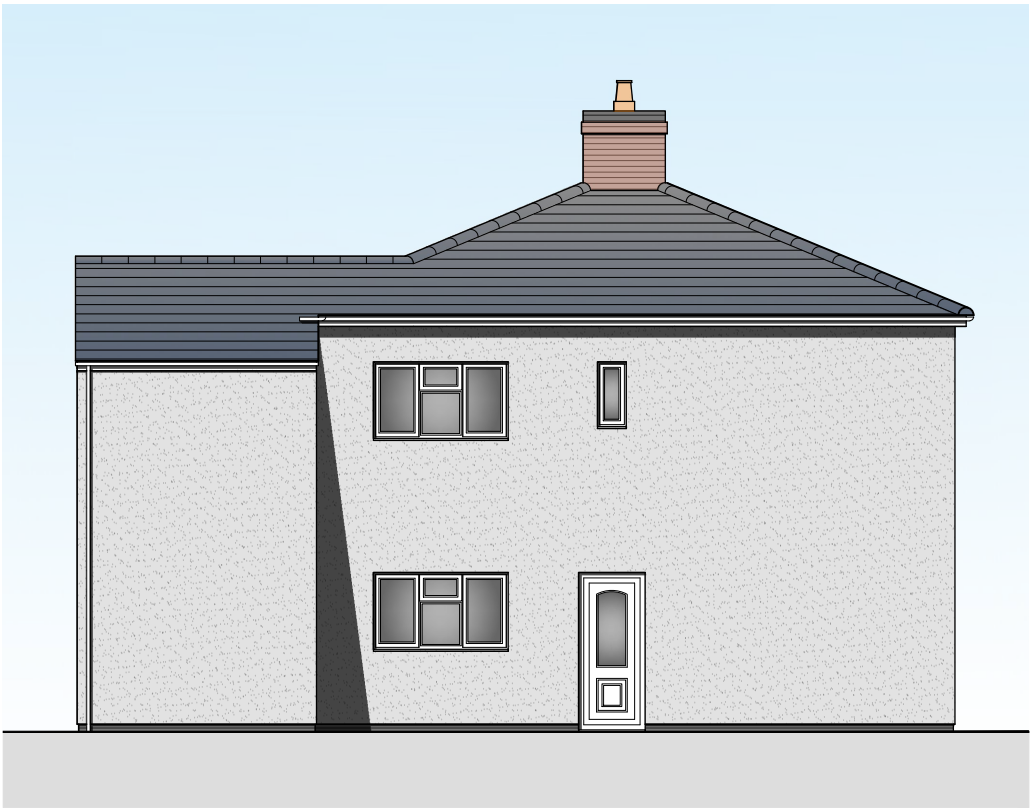


Proposed Side (N) Elevation  
Scale 1:100

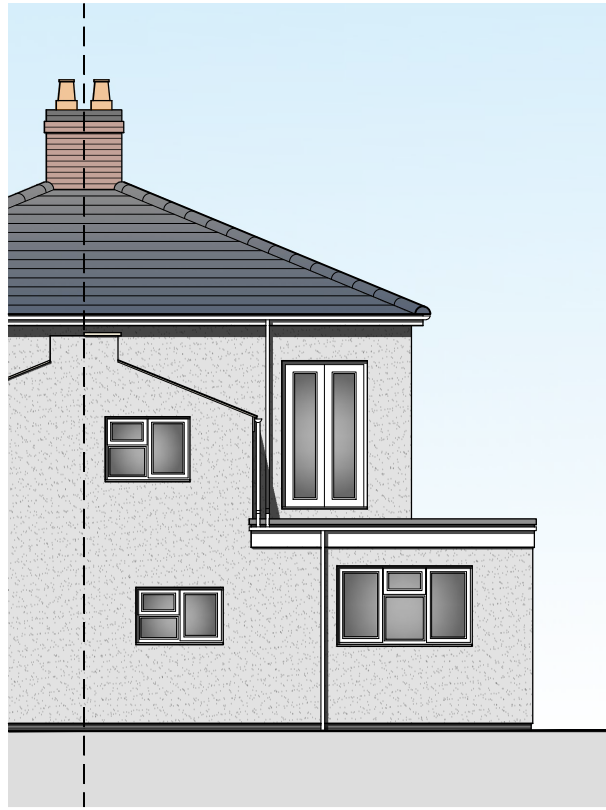


Existing Rear (E) Elevation  
Scale 1:100

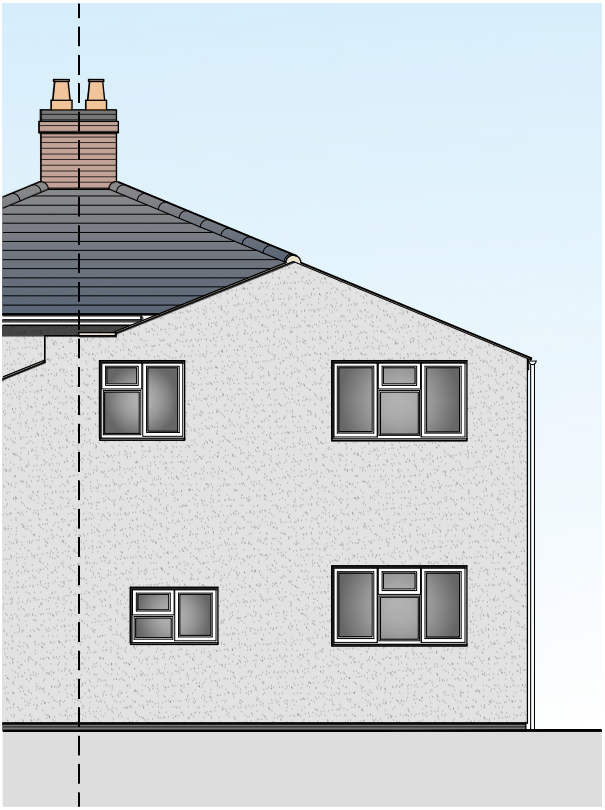




Proposed Rear (E) Elevation  
Scale 1:100

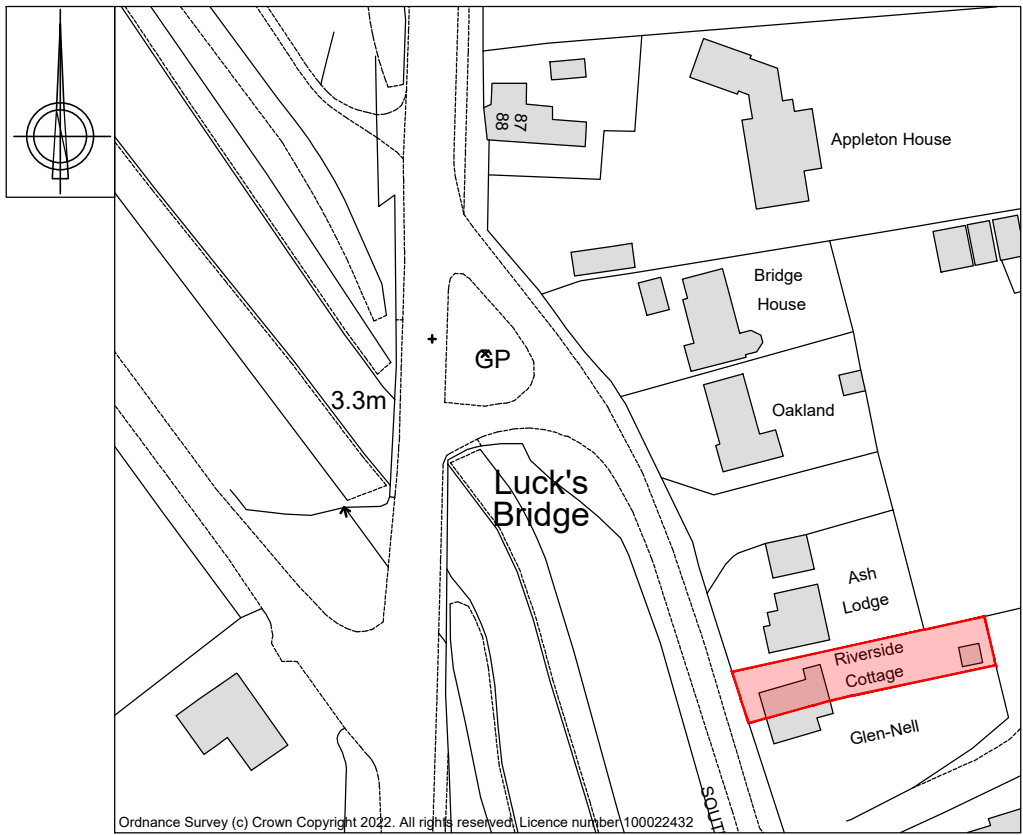

Site Location Plan  
Scale 1:1250

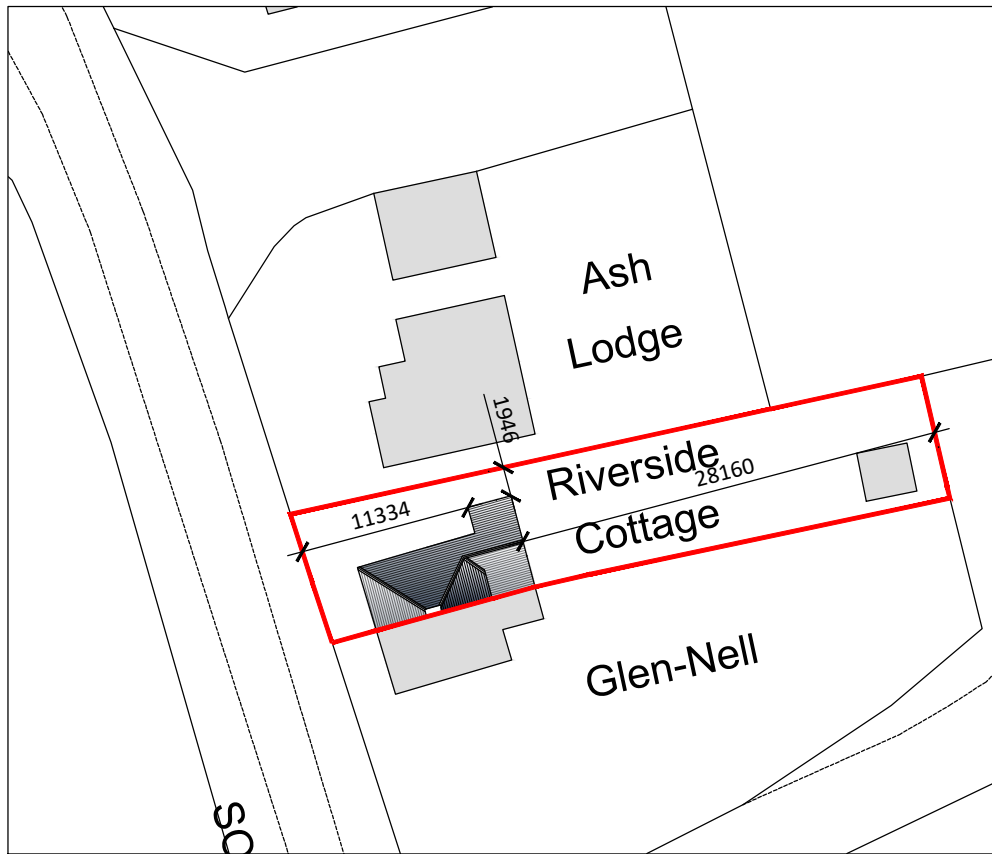

Proposed Block Plan  
Scale 1:500

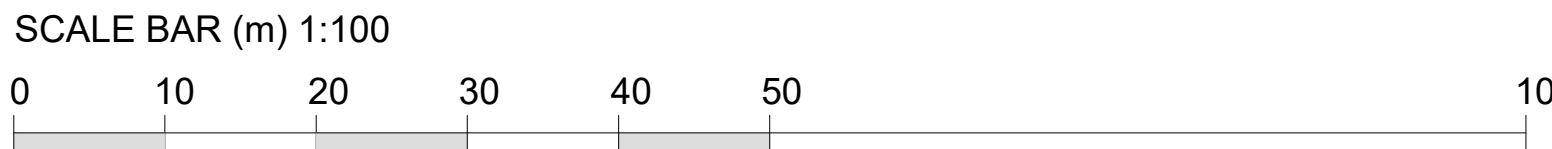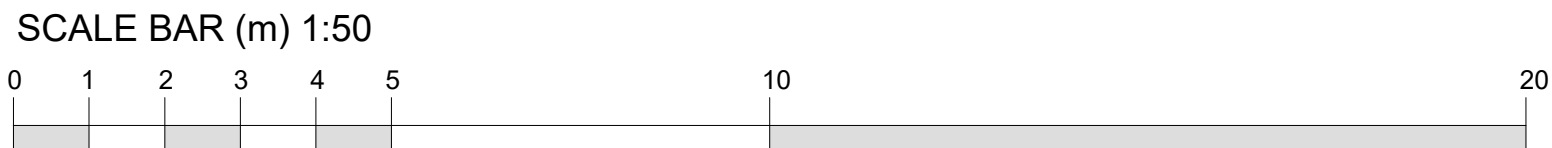 

DESCRIPTION  
FIRST FLOOR REAR EXTENSION &  
INTERNAL ALTERATIONS AT  
RIVERSIDE COTTAGE, SOUTH  
GROVE, SPALDING, PE11 1SD  
DATE: 10/06/2022 APPROVED: CT



Do Not Scale From This Drawing

|                                                                               |                             |                       |
|-------------------------------------------------------------------------------|-----------------------------|-----------------------|
| REV:                                                                          | DESCRIPTION:                | DATE:                 |
|                                                                               |                             |                       |
|                                                                               |                             |                       |
|                                                                               |                             |                       |
| PROJECT:<br>FIRST FLOOR REAR EXTENSION                                        |                             |                       |
| DRAWING:<br>EXISTING & PROPOSED FLOOR PLANS<br>EXISTING & PROPOSED ELEVATIONS |                             |                       |
| SITE LOCATION PLAN<br>PROPOSED BLOCK PLAN                                     |                             |                       |
| SIZE:<br>A1                                                                   | CLIENT:<br>Mr & Mrs M. Hall |                       |
| SCALE:<br>as labelled                                                         | DRAWING BY:<br>JC           | SHEET:<br>0352/22/01B |

NOTES: THIS DRAWING/IMAGE INCLUDING ALL ITS CONTENT REMAINS THE PROPERTY OF JC ARCHITECTURAL CONSULTANT. NO UNAUTHORIZED COPYING OR REPRODUCTION IN ANY FORM IS PERMITTED WITHOUT OBTAINING PRIOR WRITTEN PERMISSION FROM JC ARCHITECTURAL CONSULTANT. JC ARCHITECTURAL CONSULTANT RESERVES THE RIGHT TO WITHDRAW THIS INFORMATION AT ANY TIME.  
ALL DIMENSIONS ARE TO BE CONFIRMED ON SITE BY CONTRACTOR. ANY DISCREPANCIES ARE TO BE REPORTED TO JC ARCHITECTURAL CONSULTANT IMMEDIATELY.  
THIS DESIGN HAS BEEN UNDERGONE AS FAR AS POSSIBLE TO AVOID RISKS TO HEALTH AND SAFETY OR TO REDUCE AND CONTROL THE EFFECTS OF ANY UNAVOIDABLE RISK. ANY RELEVANT INFORMATION REGARDING RISKS WHICH ARE NOT ABLE TO BE ELIMINATED WILL BE INCLUDED WITHIN THE PROJECT HEALTH AND SAFETY FILE.